



Know what's below.
Call before you dig.

GENERAL SITE NOTES:

- THE CONTRACTOR SHALL OBTAIN AND HAVE AVAILABLE COPIES OF THE APPLICABLE GOVERNING AGENCY STANDARDS AT THE JOB SITE DURING THE RELATED CONSTRUCTION OPERATIONS.
- CONTRACTOR SHALL ASSURE THAT ALL NECESSARY PERMITS HAVE BEEN OBTAINED PRIOR TO COMMENCING WORK.
- THE CONTRACTOR SHALL BE RESPONSIBLE FOR VERIFYING THE LOCATION, DIMENSION AND DEPTH OF ALL EXISTING UTILITIES PRIOR TO CONSTRUCTION WHETHER SHOWN ON THESE PLANS OR NOT. UTILITIES OTHER THAN THOSE SHOWN MAY EXIST ON THIS SITE. ONLY THOSE UTILITIES WITH EVIDENCE OF THEIR INSTALLATION VISIBLE AT GROUND SURFACE OR SHOWN ON RECORD DRAWING PROVIDED BY OTHERS ARE SHOWN HEREON. EXISTING UNDERGROUND UTILITY LOCATIONS SHOWN ARE APPROXIMATE ONLY AND ARE SUBJECT TO A DEGREE OF UNKNOWN VARIATION. SOME UNDERGROUND LOCATIONS SHOWN HEREON MAY HAVE BEEN TAKEN FROM PUBLIC RECORDS. BARGHAUSEN CONSULTING ENGINEERS, INC. ASSUMES NO LIABILITY FOR THE ACCURACY OF PUBLIC RECORDS OR RECORDS OF OTHERS. IF CONFLICTS SHOULD OCCUR, THE CONTRACTOR SHALL CONSULT BARGHAUSEN CONSULTING ENGINEERS, INC. TO RESOLVE ALL PROBLEMS PRIOR TO PROCEEDING WITH CONSTRUCTION.
- IT IS THE RESPONSIBILITY OF THE CONTRACTOR TO REVIEW ALL OF THE DRAWINGS AND SPECIFICATIONS ASSOCIATED WITH THE PROJECT WORK SCOPE PRIOR TO THE INITIATION OF CONSTRUCTION. SHOULD THE CONTRACTOR FIND A CONFLICT WITH THE DOCUMENTS RELATIVE TO THE SPECIFICATIONS OR THE RELATIVE CODES, IT IS THE CONTRACTOR'S RESPONSIBILITY TO NOTIFY THE PROJECT ENGINEER OF RECORD IN WRITING PRIOR TO THE START OF CONSTRUCTION. FAILURE BY THE CONTRACTOR TO NOTIFY THE PROJECT ENGINEER SHALL CONSTITUTE ACCEPTANCE OF FULL RESPONSIBILITY BY THE CONTRACTOR TO COMPLETE THE SCOPE OF WORK AS DEFINED BY THE DRAWINGS AND IN FULL COMPLIANCE WITH LOCAL REGULATIONS AND CODES.
- IT SHALL BE THE CONTRACTOR'S RESPONSIBILITY TO NOTIFY THE APPROPRIATE UTILITIES INVOLVED PRIOR TO CONSTRUCTION.
- INSPECTION OF SITE WORK WILL BE ACCOMPLISHED BY A REPRESENTATIVE OF THE GOVERNING JURISDICTION. INSPECTION OF PRIVATE FACILITIES WILL BE ACCOMPLISHED BY A REPRESENTATIVE OF THE OWNER. IT SHALL BE THE CONTRACTOR'S RESPONSIBILITY TO NOTIFY THE INSPECTOR 24 HOURS IN ADVANCE OF BACKFILLING ALL CONSTRUCTION.
- PRIOR TO ANY CONSTRUCTION OR DEVELOPMENT ACTIVITY THE CONTRACTOR SHALL CONTACT THE AGENCY AND/OR UTILITY INSPECTION PERSONNEL AND ARRANGE ANY REQUIRED PRE-CONSTRUCTION MEETING(S). CONTRACTOR SHALL PROVIDE ONE WEEK MINIMUM ADVANCE NOTIFICATION TO OWNER, FIELD ENGINEER AND ENGINEER OF PRE-CONSTRUCTION MEETINGS.
- THE CONTRACTOR IS RESPONSIBLE FOR WORKER AND SITE SAFETY AND SHALL COMPLY WITH THE LATEST OSHA STANDARDS AND REGULATIONS, OR ANY OTHER AGENCY HAVING JURISDICTION FOR EXCAVATION AND TRENCHING PROCEDURES. THE CONTRACTOR IS RESPONSIBLE FOR DETERMINING THE "MEANS AND METHODS" REQUIRED TO MEET THE INTENT AND PERFORMANCE CRITERIA OF OSHA, AS WELL AS ANY OTHER ENTITY THAT HAS JURISDICTION FOR EXCAVATION AND/OR TRENCHING PROCEDURES.
- THE CONTRACTOR SHALL BE RESPONSIBLE FOR PROVIDING ADEQUATE SAFEGUARDS, SAFETY DEVICES, PROTECTIVE EQUIPMENT, FLAGGERS, AND ANY OTHER NEEDED ACTIONS TO PROTECT THE LIFE, HEALTH, AND SAFETY OF THE PUBLIC, AND TO PROTECT PROPERTY IN CONNECTION WITH THE PERFORMANCE OF WORK COVERED BY THE CONTRACTOR. ANY WORK WITHIN THE TRAVELED RIGHT-OF-WAY THAT MAY INTERRUPT NORMAL TRAFFIC FLOW SHALL REQUIRE AT LEAST ONE FLAGGER FOR EACH LANE OF TRAFFIC AFFECTED.
- PROTECTIVE MEASURES SHALL BE TAKEN BY THE CONTRACTOR TO PROTECT ALL ADJACENT PUBLIC AND PRIVATE PROPERTIES AT ALL TIMES DURING CONSTRUCTION. THE CONTRACTOR SHALL BE RESPONSIBLE FOR PROTECTION OF ALL EXISTING UTILITY SERVICES THAT ARE TO REMAIN OPERATIONAL WITHIN THE CONSTRUCTION AREA WHETHER SHOWN OR NOT SHOWN ON THE PLANS.
- TWO (2) COPIES OF THESE APPROVED PLANS MUST BE ON THE JOB SITE WHENEVER CONSTRUCTION IS IN PROGRESS. ONE (1) SET WITH RECORDS OF AS-BUILT INFORMATION SHALL BE SUBMITTED TO BARGHAUSEN CONSULTING ENGINEERS, INC. AT COMPLETION OF PROJECT.
- CONTRACTOR SHALL OBTAIN SERVICES OF A LICENSED LAND SURVEYOR TO STAKE HORIZONTAL CONTROL FOR ALL NEW IMPROVEMENTS. STAKING CONTROL SHALL BE TAKEN FROM ELECTRONIC PLAN FILES PROVIDED BY BARGHAUSEN CONSULTING ENGINEERS, INC.
- CONTRACTOR SHALL REQUEST FROM BARGHAUSEN CONSULTING ENGINEERS, INC., PRIOR TO ANY CONSTRUCTION STAKING OR CONSTRUCTION WORK, A FORMAL CONSTRUCTION RELEASE PLAN SET OR SPECIFIC RELEASE IN WRITING. THE APPROVED AGENCY PERMIT DRAWINGS WILL NOT BE CONSIDERED CONSTRUCTION RELEASE PLANS BY BARGHAUSEN CONSULTING ENGINEERS, INC. UNLESS BARGHAUSEN CONSULTING ENGINEERS, INC. HAS GIVEN A FORMAL WRITTEN RELEASE OR ISSUED A CONSTRUCTION RELEASE PLAN SET.

SURVEY INFORMATION

LEGAL DESCRIPTION:
(PER CHICAGO TITLE COMPANY OF WASHINGTON ALTA COMMITMENT NO. 193789-TC
UPDATED 3RD COMMITMENT DATED OCTOBER 10, 2020)

ALL THAT PORTION OF TRACT Y-1, CITY OF DUPONT BOUNDARY LINE ADJUSTMENT
NUMBER BLA 07-03 RECORDED OCTOBER 31, 2007 UNDER PIERCE COUNTY
RECORDING NUMBER 200710315001 LYING NORTHEASTERLY OF THE FOLLOWING
DESCRIBED LINE:

COMMENCING AT THE INTERSECTION OF THE SOUTHWESTERLY ANGLE POINT OF TRACT
B OF THE PLAT OF THE OAKS, RECORDED UNDER PIERCE COUNTY RECORDING
NUMBER 200509165004, SAID POINT BEING COMMON WITH THE SOUTH-MOST ANGLE
POINT OF SAID TRACT Y-1;

THENCE NORTH 82°31'15" WEST, ALONG THE SOUTH LINE OF SAID TRACT Y-1, A
DISTANCE OF 899.59 FEET TO THE POINT OF BEGINNING OF THIS LINE DESCRIPTION;
THENCE NORTH 07°28'45" EAST 11.00 FEET TO THE NORTH LINE OF SAID TRACT
Y-1 AND THE TERMINUS OF THIS LINE DESCRIPTION;

EXCEPT THAT PORTION THEREOF CONVEYED TO THE CITY OF DUPONT FOR ROAD
PURPOSES BY DEED RECORDED OCTOBER 31, 2007 UNDER RECORDING NUMBER
200710310594;

ALSO EXCEPT THAT PORTION THEREOF DEFINED AS PARCEL TP, AN EXEMPT
SEGREGATION OF PROPERTY, AS DEPICTED ON THAT RECORD OF SURVEY RECORDED
NOVEMBER 1, 2007 UNDER RECORDING NUMBER 200711015006.

SITUATE IN THE CITY OF DUPONT, COUNTY OF PIERCE, STATE OF WASHINGTON.

HORIZONTAL DATUM:

WASHINGTON STATE PLANE COORDINATES, SOUTH ZONE, NAD
83/2011 ESTABLISHED BY GPS OBSERVATION UTILIZING THE
WASHINGTON STATE REFERENCE NETWORK

LOT AREA:

5,385,908± S.F. (123.64± AC)

ADDRESS:

XXX CENTER DR, DUPONT, WA

TAX PARCEL NUMBER:

0119272005

DATE OF SURVEY:

THIS SURVEY REPRESENTS VISIBLE PHYSICAL IMPROVEMENT
CONDITIONS EXISTING ON OCTOBER 17, 2020. ALL SURVEY
CONTROL INDICATED AS "FOUND" WAS RECOVERED FOR THIS
PROJECT IN OCTOBER OF 2020.

FLOOD INFORMATION:

FEDERAL EMERGENCY MANAGEMENT AGENCY (FEMA)
INFORMATION: FIRM (FLOOD INSURANCE RATE MAP) MAP NO.
53053C0506 PANEL 506 OF 1375, DATED MARCH 7, 2017.
THE SUBJECT PROPERTY IS IN "ZONE X - UNSHADED",
AREAS DETERMINED TO BE OUTSIDE THE 0.2% ANNUAL
CHANCE FLOODPLAIN.

ZONING INFORMATION:

NO ZONING REPORT WAS PROVIDED.


PARKING:

NO STRIPED PARKING WAS FOUND ONSITE.

PRELIMINARY GRADING AND UTILITIES COVER

FOR FOUNDER'S RIDGE

A PORTION OF SECTIONS 22, 26 AND 27, TOWNSHIP 19 NORTH, RANGE 1 EAST, W.M.
CITY OF DUPONT, PIERCE COUNTY, WASHINGTON

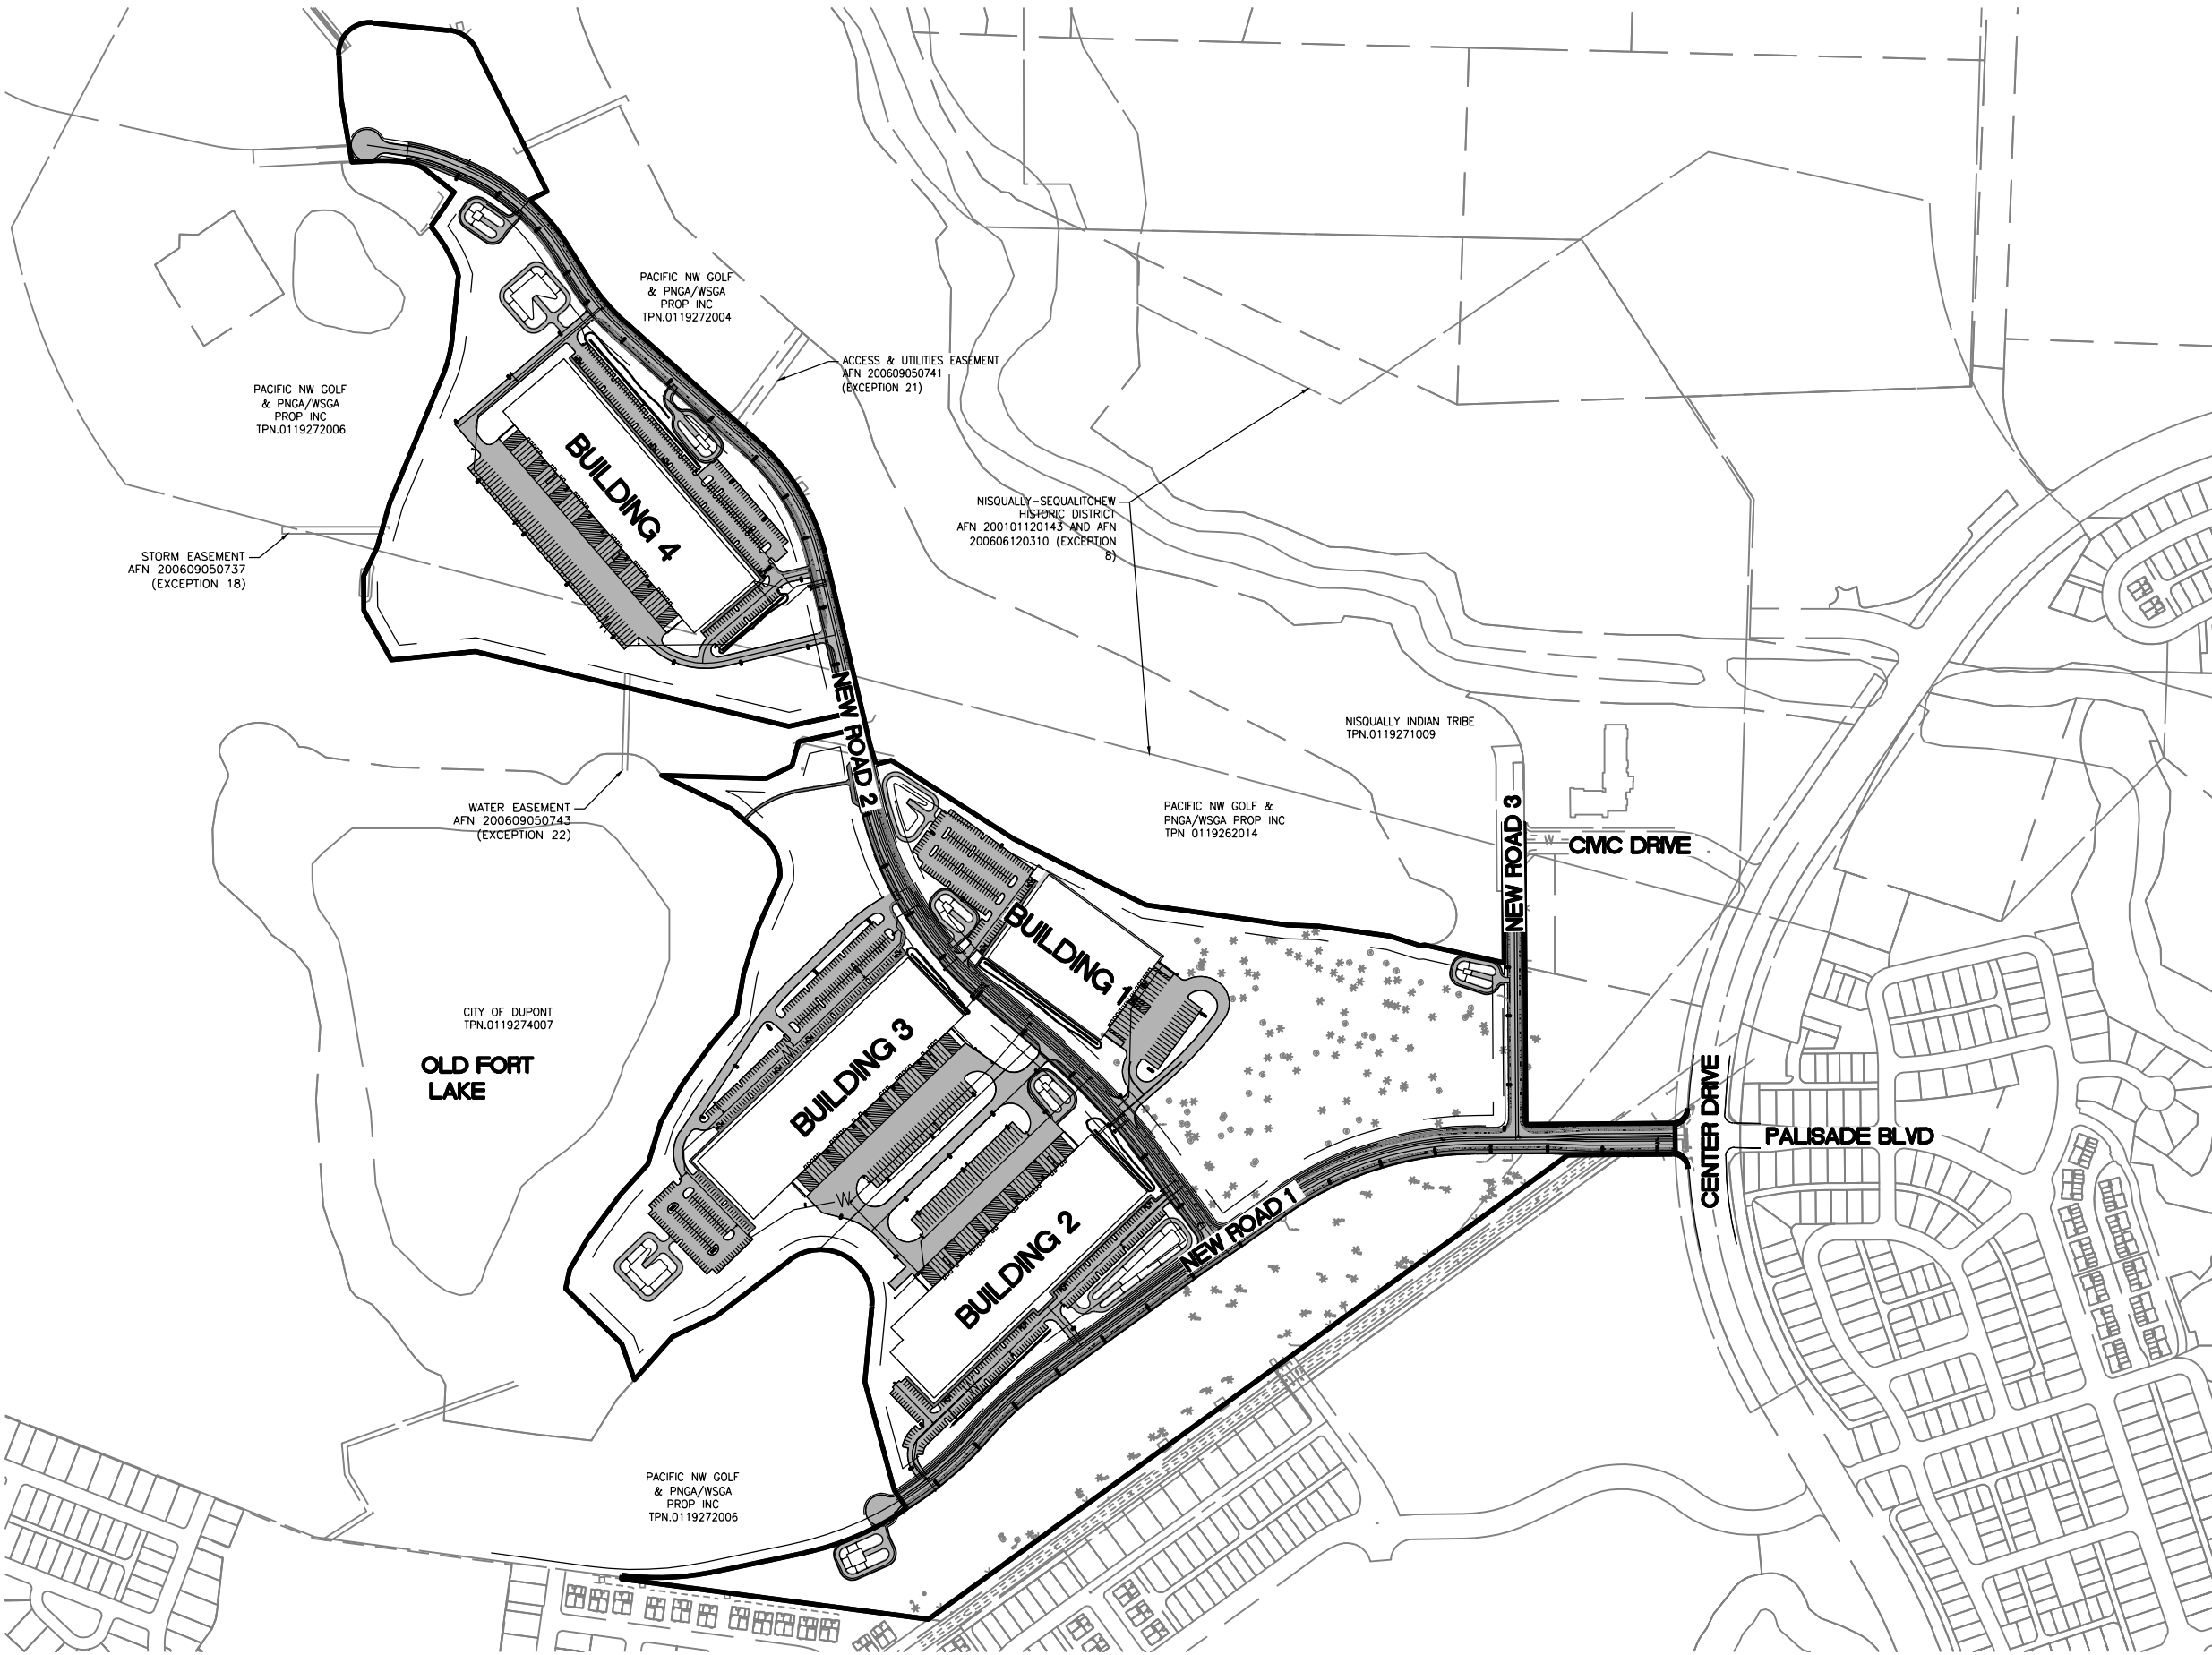

SURVEYOR

BARGHAUSEN CONSULTING
ENGINEERS, INC.
18215 72ND AVE S
KENT WA, 98032
PH: (425) 251-6222
CONTACT: OWEN HILLIE
EMAIL: OHILLIE@BARGHAUSEN.COM

ENGINEER

BARGHAUSEN CONSULTING
ENGINEERS, INC.
18215 72ND AVE S
KENT WA, 98032
PH: (425) 251-6222
CONTACT: BEN ELDORGE, P.E.
EMAIL: BELDRIDGE@BARGHAUSEN.COM

PROPERTY OWNER

ALBATROSS ESTATES
17837 1ST AVE S
NORMANDY PARK, WA 98014
CONTACT: DAVE STEWART
PHONE: (206) 979-7978
EMAIL: DAVE@COPPERLEAF.NW.COM

TRAFFIC ENGINEER

GIBSON TRAFFIC CONSULTANTS
2813 ROCKEFELLER AVENUE SUITE B
EVERETTE, WA 98201
CONTACT: EDWARD KOLTONOWSKI,
PRESIDENT
OFFICE: (425) 339-8266
CELL: (425) 418-3245
EMAIL: EDWARDK@GIBSONTRAFFIC.COM

GEOTECHNICAL

TERRA ASSOCIATES, INC.
12220 113TH AVENUE NE, SUITE 130
KIRKLAND, WA 98034
CONTACT: CAROLYN S. DECKER, P.E.
OFFICE: (425) 821-7777 EXT. 103
CELL: (206) 255-1988
EMAIL: CDECKER@TERRA-ASSOCIATES.COM

DEVELOPER

NORTHPOINT DEVELOPMENT
12977 NORTH OUTER 40 RD
SAINT LOUIS, MO 63141
CONTACT: JEFF NELSON
PHONE: (385) 351-9665
EMAIL: JNELSON@NORTHPOINTKC.COM

ENVIRONMENTAL

SOUNDVIEW CONSULTANTS, LLC
2907 HARBORVIEW DRIVE, SUITE D
GIG HARBOR, WA 98335
CONTACT: MATT DECARO
PHONE: (253) 514-8952 EXT. 025
EMAIL: MATT@SOUNDVIEWCONSULTANTS.COM

ARCHITECT

NORTHPOINT DEVELOPMENT
12977 NORTH OUTER 40 RD
SAINT LOUIS, MO 63141
CONTACT: JIM KRAATZ
PHONE: (816) 507-0128
EMAIL: JKRAATZ@NORTHPOINTKC.COM

SITE INFORMATION:

PARCEL: #0119272005

TOTAL SITE AREA: 5,385,908± S.F. (123.64± AC)

ADDRESS: N/A

DEVELOPER: NORTHPOINT DEVELOPMENT, LLC

PROPERTY OWNER: ALBATROSS ESTATES, LLC

PROPOSED LAND USE: LIGHT MANUFACTURING

PARKING PROVIDED: MANUFACTURING: 1,058 STALLS (1 STALL PER 780 SF)

DISABLED AND COMPACT PARKING STALLS: PER LOCAL REQUIREMENTS

TRUCK PARKING STALLS: 219 STALLS

MANUFACTURING: 50'

BUILDING HEIGHTS:

OTHER INFORMATION: ESTIMATED MANUFACTURING EMPLOYEES: 474

SOILS REPORT NOTES:

- THE FOLLOWING SOILS REPORT FOR THE SITE SHALL BE CONSIDERED PART OF THESE CONSTRUCTION DOCUMENTS:

SOILS REPORT:

GEOTECHNICAL REPORT
PROJECT NUMBER: T-8399
DATE: MAY 21, 2021

PREPARED BY:

TERRA ASSOCIATES
12220 113TH AVE NE SUITE 130
BELLEVUE, WA 98034
PH: (425) 821-7777

- IT SHALL BE THE RESPONSIBILITY OF THE CONTRACTOR TO ENSURE THAT ALL PROVISIONS OF THE SOILS REPORT FOR THE SITE BE OBSERVED AND COMPLIED WITH DURING ALL PHASES OF THE SITE PREPARATION, GRADING OPERATIONS, FOUNDATION, SLAB, AND PAVING CONSTRUCTION.

- ANY PROVISIONS OF THE SOILS REPORT WHICH CONFLICT WITH INFORMATION SHOWN ELSEWHERE ON THESE DRAWINGS, OR WHICH REQUIRE FURTHER CLARIFICATION, SHALL BE BROUGHT TO THE ATTENTION OF THE ARCHITECT/ENGINEER FOR DETERMINATION.

- A REPRESENTATIVE OF THE SOILS ENGINEER SHALL BE AVAILABLE TO OBSERVE AND APPROVE THE EARTHWORK OPERATIONS AND TO VERIFY FIELD CONDITIONS AS WORK PROCEEDS. THE SOILS ENGINEER SHALL SUBMIT FIELD REPORTS CERTIFYING THAT THE METHODS AND MATERIALS OF THE EARTHWORK OPERATIONS WERE IN ACCORDANCE WITH THE RECOMMENDATIONS OF THE SOILS INVESTIGATION AND THAT THE WORK WAS PERFORMED TO HIS/HER SATISFACTION.

- THE SOILS ENGINEER SHOULD BE NOTIFIED AT LEAST FIVE (5) WORKING DAYS PRIOR TO ANY SITE CLEARING OR GRADING.

LAND COVER DATA

COVER TYPE	AREA (AC)
ASPHALT	24.9
BUILDING	24.0
CONCRETE	2.9
LANDSCAPE/UNDISTURBED	50.5
TOTAL	102.3

LIDAR DISCLAIMER:

NOTE: PORTIONS OF THE INFORMATION ON THIS DRAWING HAVE BEEN CREATED USING A SUBSET OF DATA OBTAINED FROM THE PUGET SOUND LIDAR CONSORTIUM AND/OR WASHINGTON DEPARTMENT OF NATURAL RESOURCES, AND HAS NOT BEEN INDEPENDENTLY VERIFIED BY BARGHAUSEN CONSULTING ENGINEERS, INC. THIS DATA IS PROVIDED FOR YOUR INFORMATION ONLY. BARGHAUSEN CONSULTING ENGINEERS, INC. DOES NOT ASSUME ANY LIABILITY FOR ANY ERRORS, OMISSIONS OR INACCURACIES IN THE LIDAR INFORMATION SHOWN HEREON OR THE USE THEREOF.

HORIZONTAL CONTROL NOTE:

CONTRACTOR SHALL HAVE ALL PROPERTY LINES, CURB, SIDEWALK, STRUCTURES, CONCRETE PADS AND ANY OTHER ABOVE GROUND PERMANENT STRUCTURE DEPICTED ON THESE PLANS STAKED FOR CONSTRUCTION BY A LICENSED SURVEYOR. LICENSED SURVEYOR SHALL STAKE ALL ITEMS USING COORDINATE GEOMETRY (RECTIFIED TO SITE CONTROL) CONTAINED IN CAD DRAWING FILES PROVIDED BY BARGHAUSEN CONSULTING ENGINEERS, INC. IT IS THE CONTRACTOR'S RESPONSIBILITY TO RETRIEVE LATEST CAD FILES FROM BARGHAUSEN CONSULTING ENGINEERS INC., REFLECTING ANY ISSUED PLAN REVISIONS. BARGHAUSEN CONSULTING ENGINEERS SHALL IMMEDIATELY BE NOTIFIED OF ANY DISCREPANCIES PRIOR TO THE START OF CONSTRUCTION.



MONUMENT DEMOLITION NOTE:

CONTRACTOR SHALL BE FULLY RESPONSIBLE FOR OBTAINING PERMITS FROM ANY JURISDICTIONS HAVING AUTHORITY FOR REMOVING AND REPLACING ALL SURVEY MONUMENTATION DURING CONSTRUCTION ACTIVITY. PRIOR TO COMPLETION OF CONSTRUCTION, ALL MONUMENTS DISPLACED, REMOVED, OR DESTROYED SHALL BE REPLACED BY A REGISTERED LAND SURVEYOR, AT THE COST AND AT THE DIRECTION OF THE CONTRACTOR, PURSUANT TO THESE REGULATIONS. THE APPROPRIATE FORMS FOR REPLACEMENT OF SAID MONUMENTATION SHALL ALSO BE THE RESPONSIBILITY OF THE CONTRACTOR.

UTILITY CONFLICT NOTE:

CAUTION:

THE CONTRACTOR SHALL BE RESPONSIBLE FOR VERIFYING THE LOCATION, DIMENSION, AND DEPTH OF ALL EXISTING UTILITIES WHETHER SHOWN ON THESE PLANS OR NOT BY POTHOLES THE UTILITIES AND SURVEYING THE HORIZONTAL AND VERTICAL LOCATION PRIOR TO CONSTRUCTION. THIS SHALL INCLUDE CALLING UTILITY LOCATE @ 811 AND THEN POTHOLES. ALL OF THE EXISTING UTILITIES AT LOCATIONS OF NEW UTILITY CROSSINGS TO PHYSICALLY VERIFY WHETHER OR NOT CONFLICTS EXIST. LOCATIONS OF SAID UTILITIES AS SHOWN ON THESE PLANS ARE BASED UPON THE UNVERIFIED PUBLIC INFORMATION AND ARE SUBJECT TO VARIATION. IF CONFLICTS SHOULD OCCUR, THE CONTRACTOR SHALL CONSULT BARGHAUSEN CONSULTING ENGINEERS, INC. TO RESOLVE ALL PROBLEMS PRIOR TO PROCEEDING WITH

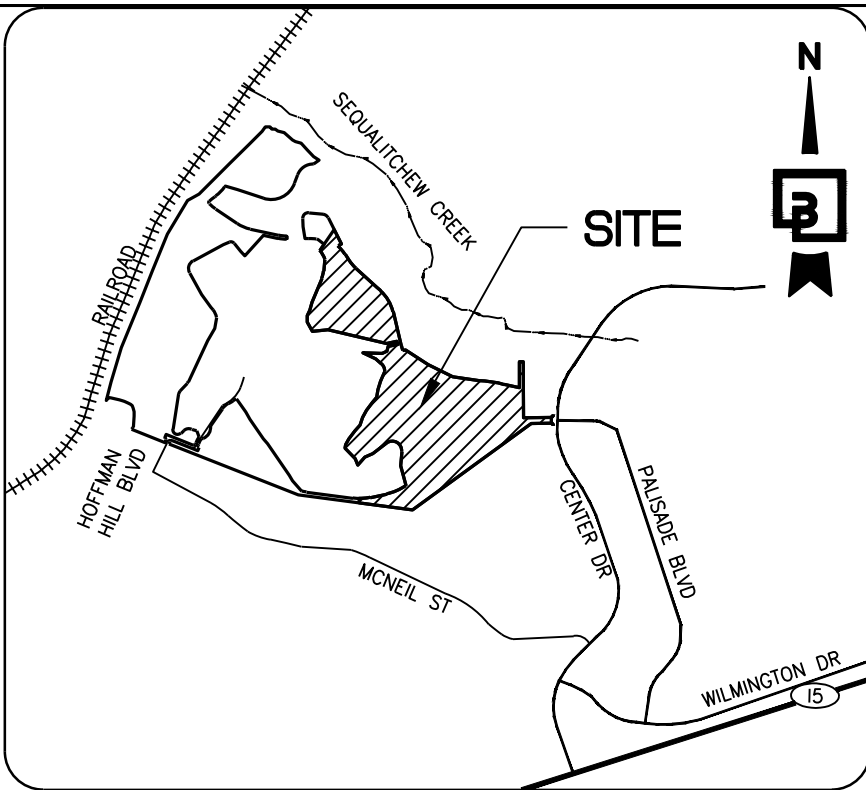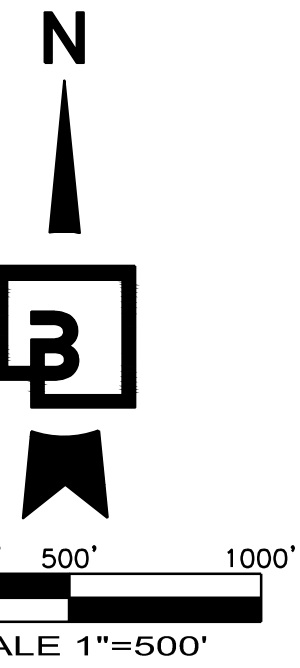

VICINITY MAP
NOT TO SCALE

SHEET INDEX:

C1	OF	56	PRELIMINARY GRADING AND UTILITIES COVER
C2	OF	56	PRELIMINARY SITE PLAN KEYMAP
C3	OF	56	PRELIMINARY SITE PLAN 1
C4	OF	56	PRELIMINARY SITE PLAN 2
C5	OF	56	PRELIMINARY SITE PLAN 3
C6	OF	56	PRELIMINARY SITE PLAN 4
C7	OF	56	PRELIMINARY SITE PLAN 5
C8	OF	56	PRELIMINARY SITE PLAN 6
C9	OF	56	PRELIMINARY SITE PLAN 7
C10	OF	56	PRELIMINARY SITE PLAN 8
C11	OF	56	PRELIMINARY SITE PLAN 9
C12	OF	56	PRELIMINARY SITE PLAN 10
C13	OF	56	PRELIMINARY SITE PLAN 11
C14	OF	56	PRELIMINARY SITE PLAN 12
C15	OF	56	PRELIMINARY SITE PLAN 13
C16	OF	56	GRADING AND DRAINAGE KEYMAP
C17	OF	56	GRADING AND DRAINAGE PLAN 1
C18	OF	56	GRADING AND DRAINAGE PLAN 2
C19	OF	56	GRADING AND DRAINAGE PLAN 3
C20	OF	56	GRADING AND DRAINAGE PLAN 4
C21	OF	56	GRADING AND DRAINAGE PLAN 5
C22	OF	56	GRADING AND DRAINAGE PLAN 6
C23	OF	56	GRADING AND DRAINAGE PLAN 7
C24	OF	56	GRADING AND DRAINAGE PLAN 8
C25	OF	56	GRADING AND DRAINAGE PLAN 9
C26	OF	56	GRADING AND DRAINAGE PLAN 10
C27	OF	56	GRADING AND DRAINAGE PLAN 11
C28	OF	56	GRADING AND DRAINAGE PLAN 12
C29	OF	56	GRADING AND DRAINAGE PLAN 13
C30	OF	56	WATER AND SEWER KEYMAP
C31	OF	56	WATER AND SEWER PLAN 1
C32	OF	56	WATER AND SEWER PLAN 2
C33	OF	56	WATER AND SEWER PLAN 3
C34	OF	56	WATER AND SEWER PLAN 4
C35	OF	56	WATER AND SEWER PLAN 5
C36	OF	56	WATER AND SEWER PLAN 6
C37	OF	56	WATER AND SEWER PLAN 7
C38	OF	56	WATER AND SEWER PLAN 8
C39	OF	56	WATER AND SEWER PLAN 9
C40	OF	56	WATER AND SEWER PLAN 10
C41	OF	56	WATER AND SEWER PLAN 11
C42	OF	56	WATER AND SEWER PLAN 12
C43	OF	56	WATER AND SEWER PLAN 13
C44	OF	56	ROADWAY PLAN AND PROFILE KEYMAP
C45	OF	56	ROAD 1 PLAN AND PROFILE STA 1+00 TO 9+00
C46	OF	56	ROAD 1 PLAN AND PROFILE STA 9+00 TO 16+00
C47	OF	56	ROAD 1 PLAN AND PROFILE STA 16+00 TO 23+00
C48	OF	56	ROAD 1 PLAN AND PROFILE STA 23+00 TO 29+00
C49	OF	56	ROAD 2 PLAN AND PROFILE STA 1+00 TO 6+00
C50	OF	56	ROAD 2 PLAN AND PROFILE STA 6+00 TO 13+00
C51	OF	56	ROAD 2 PLAN AND PROFILE STA 13+00 TO 20+50
C52	OF	56	ROAD 2 PLAN AND PROFILE 20+50 TO 27+50
C53	OF	56	ROAD 2 PLAN AND PROFILE 27+50 TO 34+50
C54	OF	56	ROAD 2 PLAN AND PROFILE 34+50 TO 4H+50
C55	OF	56	ROAD 3 PLAN AND PROFILE STA 0+00 TO END
C56	OF	56	ROADWAY AND PAVEMENT SECTIONS


CONTRACTOR SHALL BE FULLY RESPONSIBLE FOR OBTAINING PERMITS FROM THE WASHINGTON STATE DEPARTMENT OF NATURAL RESOURCES FOR REMOVING AND REPLACING ALL SURVEY MONUMENTATION THAT MAY BE AFFECTED BY CONSTRUCTION ACTIVITY. PURSUANT TO WAC 332-120, APPLICATIONS MUST BE COMPLETED BY A REGISTERED LAND SURVEYOR. APPLICATIONS FOR PERMITS TO REMOVE MONUMENTS MAY BE OBTAINED FROM THE WASHINGTON STATE DEPARTMENT OF NATURAL RESOURCES, OR BY CONTACTING THEIR OFFICE BY TELEPHONE AT (206) 902-1190.

WASHINGTON STATE DEPARTMENT OF NATURAL RESOURCES
PUBLIC LAND SURVEY OFFICE
1111 WASHINGTON STREET S.E.
P.O. BOX 4700
OLYMPIA, WASHINGTON 98504-7060

UPON COMPLETION OF CONSTRUCTION, ALL MONUMENTS DISPLACED, REMOVED, OR DESTROYED SHALL BE REPLACED BY A REGISTERED LAND SURVEYOR, AT THE COST AND AT THE DIRECTION OF THE CONTRACTOR, PURSUANT TO THESE REGULATIONS. THE APPROPRIATE FORMS FOR REPLACEMENT OF SAID MONUMENTATION SHALL ALSO BE THE RESPONSIBILITY OF THE CONTRACTOR.


Revision	No.	Date	By	Code	Appr.
1	18/16/22	SAR	BHE	DKB	Aggr.

For: NORTHPOINT DEVELOPMENT
4825 NW 41ST STREET
RIVERSIDE, MO 64150

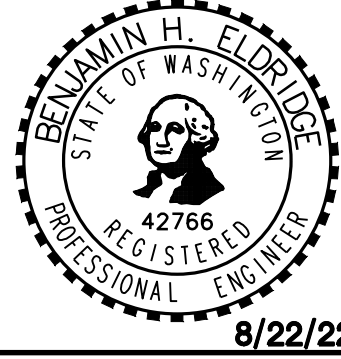

Scale:	Horizontal	Vertical
Designed - SAR	Drawn - SAR	Checked - BHE
Approved - BHE	Date - 8/22/22	


Barghausen Consulting Engineers, Inc.
18215 72nd Avenue South
Kent, WA 98032
425.251.6222
barghausen.com

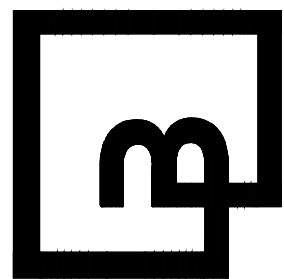

Job Number	21127	Sheet	C1 of 56
------------	-------	-------	----------



FOR
FOUNDER'S RIDGE

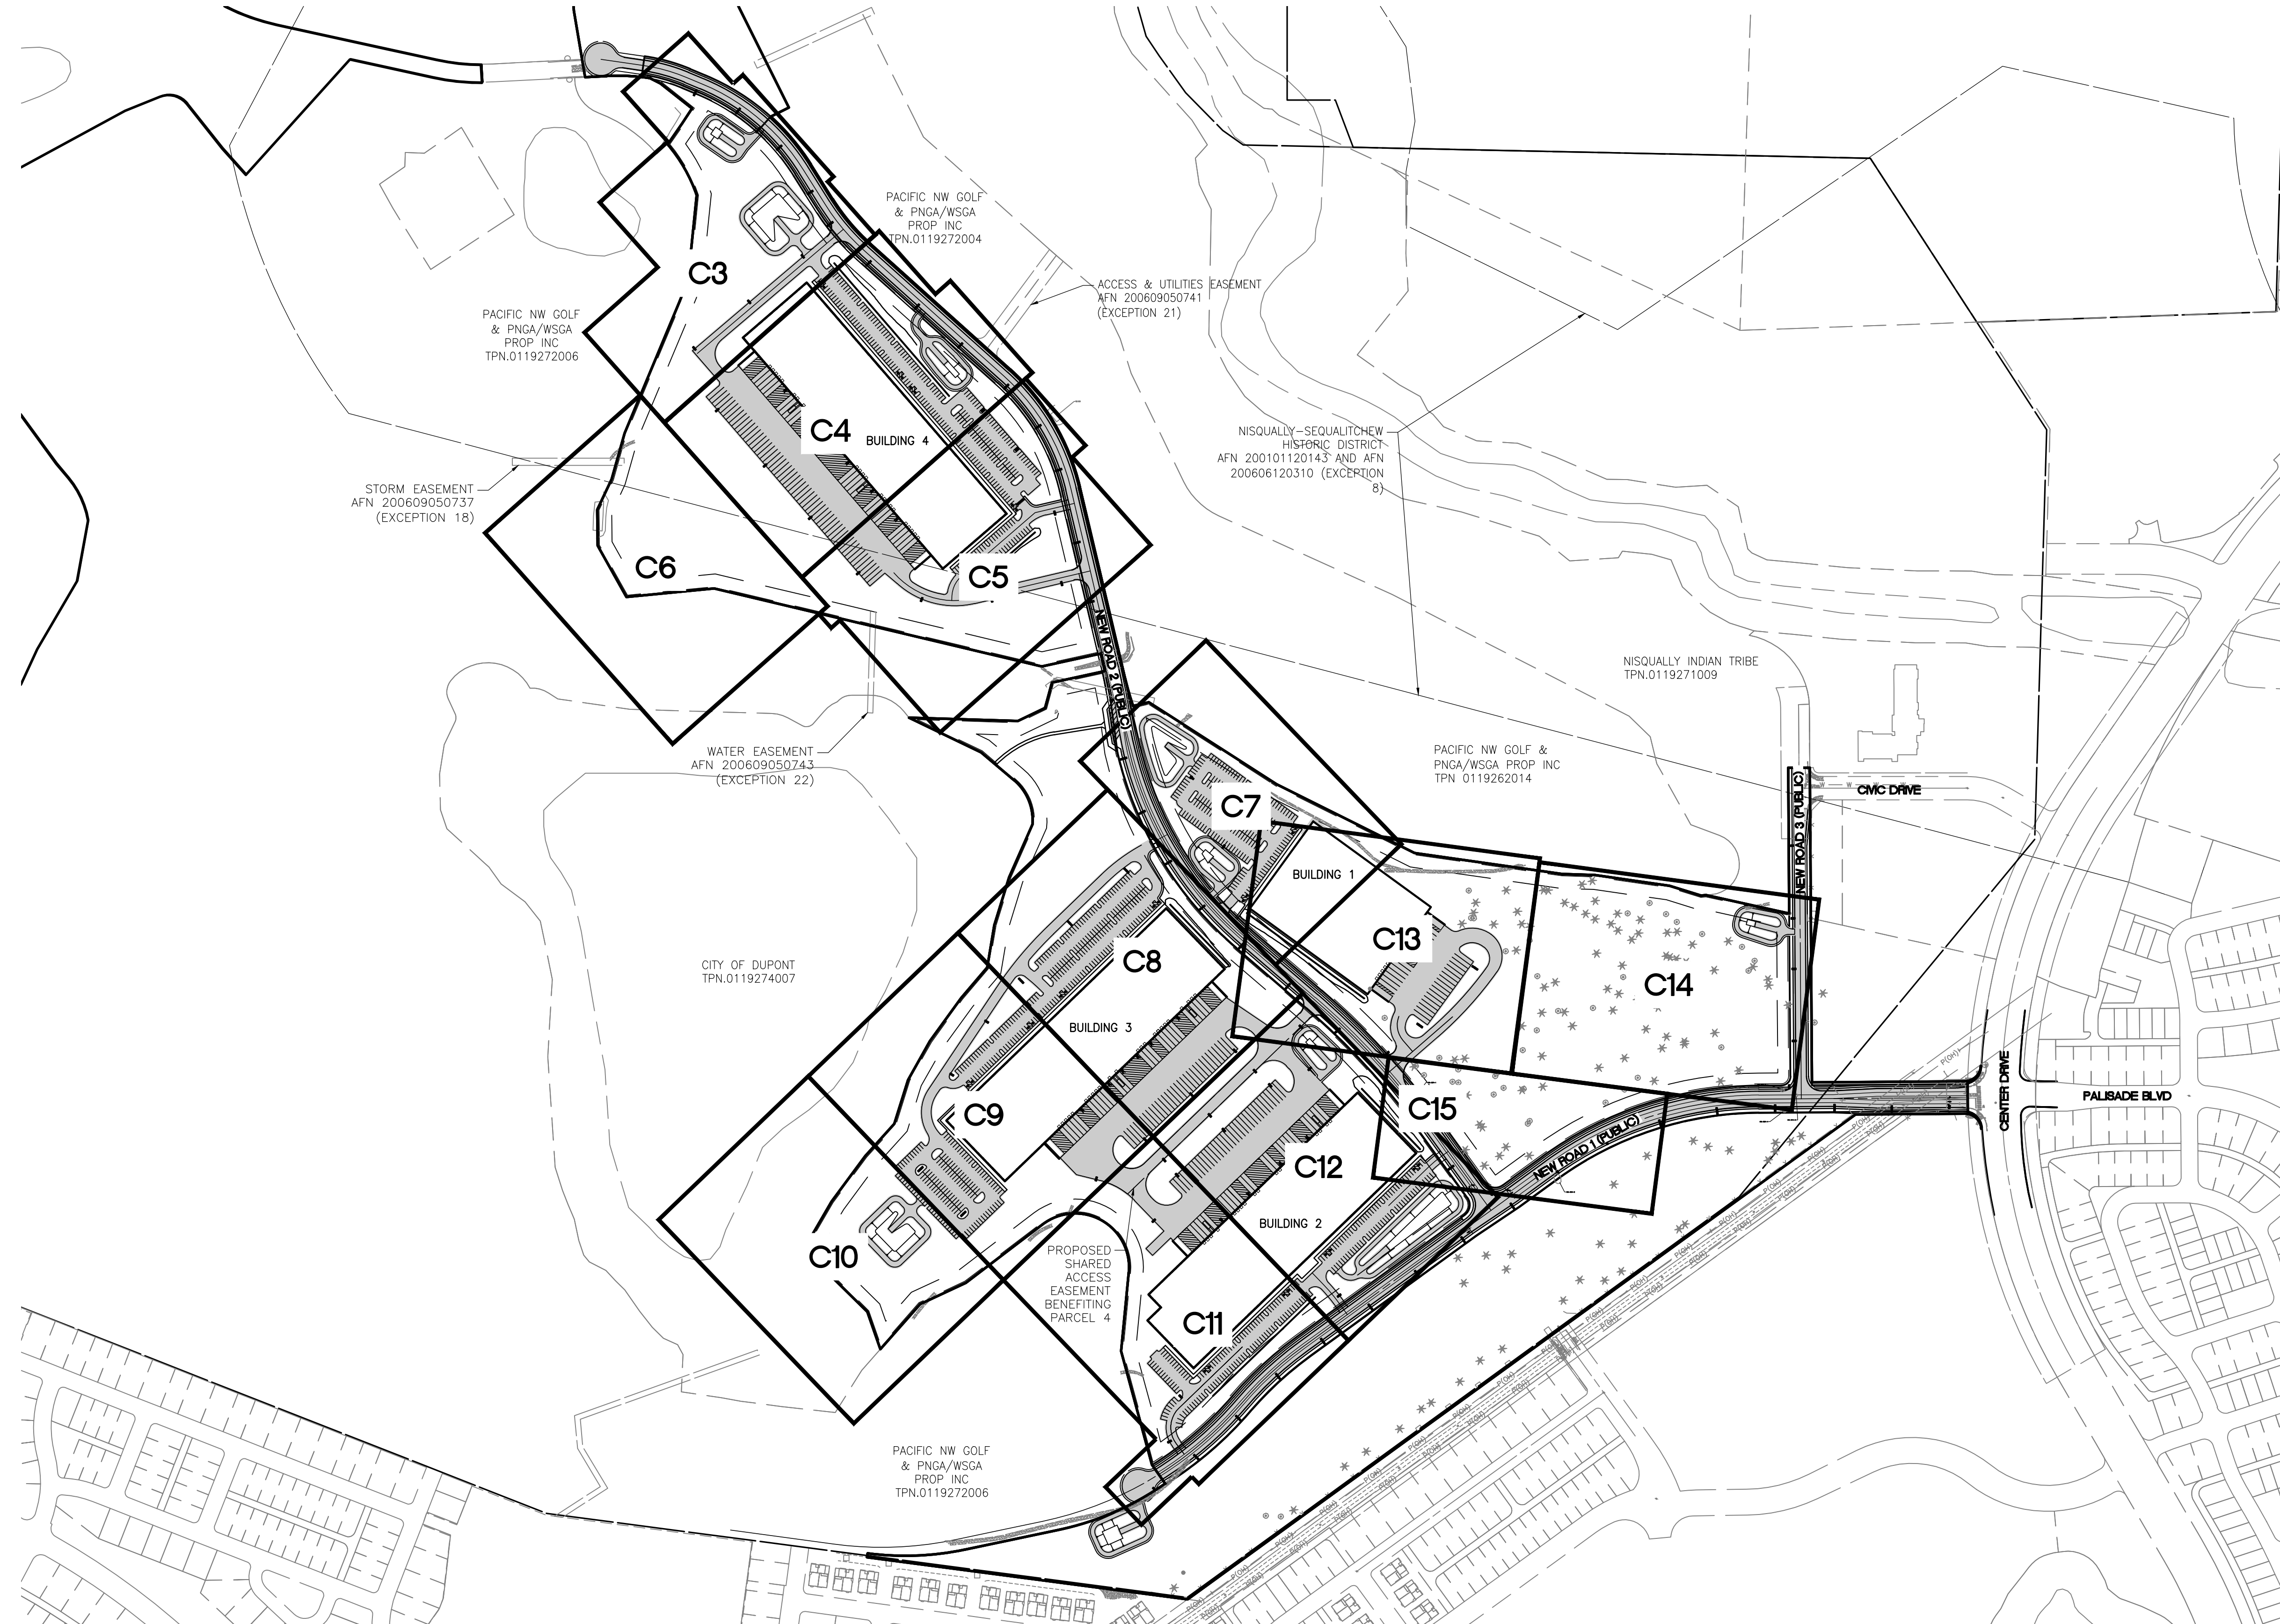

Job Number		21127		Sheet		C2 of 56							
 Barghausen Consulting Engineers, Inc. 18215 72nd Avenue South Kent, WA 98032 425-251-6222 barghausen.com				Designed <u>SAR</u> Drawn <u>SAR</u> Checked <u>BHE</u> Approved <u>BHE</u> Date <u>8/22/22</u>		Scale: Horizontal 1"=250' Vertical —		 8/22/22		For: NORTHPOINT DEVELOPMENT 4825 NW 41ST STREET RIVERSIDE, MO 64150		Title: PRELIMINARY SITE PLAN KEYMAP FOR FOUNDER'S RIDGE	
1		8/16/22		SAR		DKB		ADDED PUBLIC PONDS, BUILDING 1 REVISION, AND ROAD 3 REVISIONS					
No.		Date		By		Ckd.		Appr.		Revision			

PRELIMINARY SITE PLAN 1

FOR
FOUNDER'S RIDGE

A PORTION OF SECTIONS 22, 26 AND 27, TOWNSHIP 19 NORTH, RANGE 1 EAST, W.M.
CITY OF DUPONT, PIERCE COUNTY, WASHINGTON



Know what's below.
Call before you dig.



PROPOSED TEMPORARY
TURNAROUND EASEMENT

NISQUALLY INDIAN TRIBE
TPN 0119271006

TRACT Z-1 BLA
2007-10-31-5001

PACIFIC NW GOLD &
PNGA/WSGA PROP INC
TPN 0119272006

PACIFIC NW GOLF
& PNGA/WSGA
PROP INC
TPN 0119272004

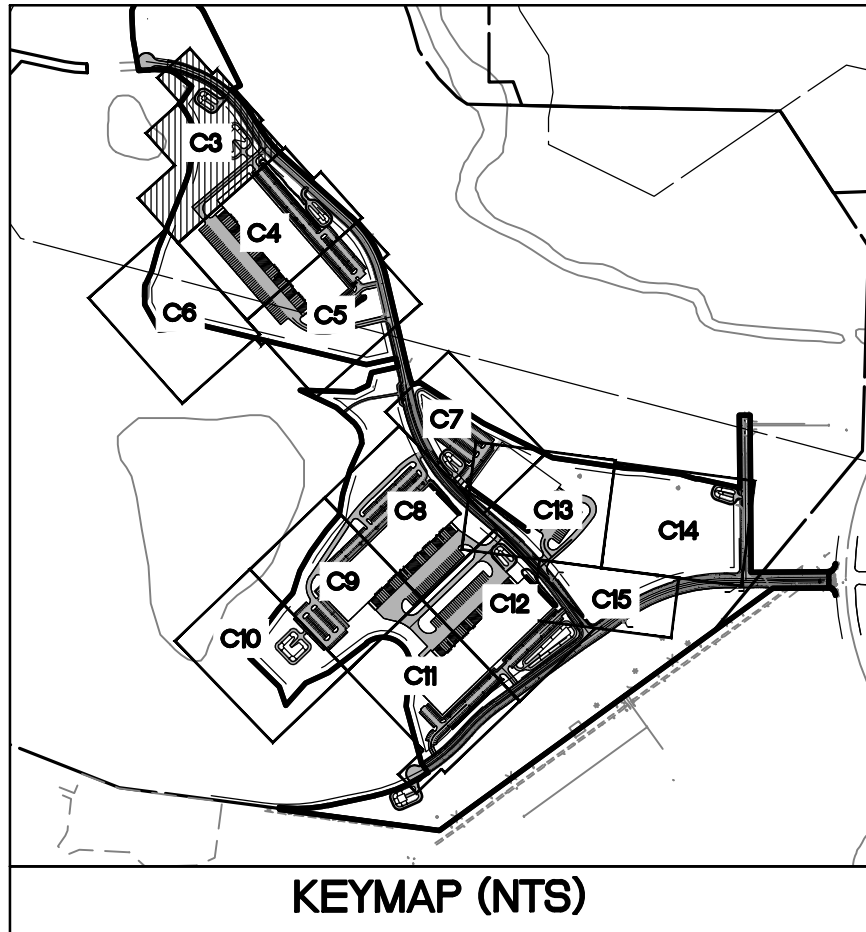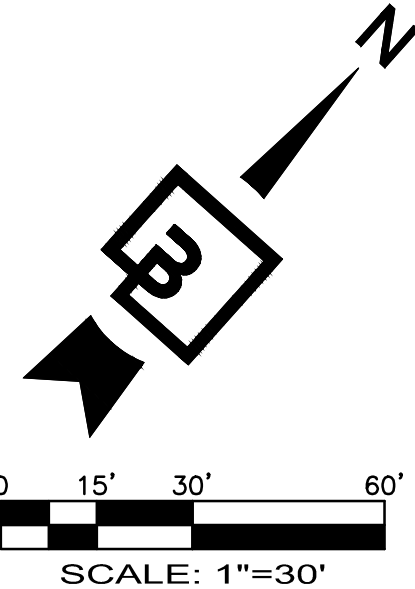

KEYMAP (NTS)

PUBLIC INFILTRATION POND #1
MAX W.S. = 211.00
BOTTOM OF POND = 205.00
VOLUME REQUIRED = 9,308 CF
VOLUME PROVIDED = 17,736 CF

INFILTRATION POND #1
MAX WS = 212.00
BOTTOM OF POND = 206.00
VOLUME REQUIRED = 64,037 CF
VOLUME PROVIDED = 72,664 CF

BUILDING 4
AREA=200,000 SF
FT=218.00'

NOTE:
SEE OFFSITE PLANS FOR
ROAD PLANS AND PROFILES

Revision				
No.	Date	By	Cd.	Appr.
1	8/16/22	SAR	BHE	DKB

1 8/16/22 SAR BHE DKB
ADDED PUBLIC PONDS, BUILDING 1 REVISION, AND ROAD 3 REVISIONS

PRELIMINARY SITE PLAN 1

NORTHPOINT DEVELOPMENT
4825 NW 41ST STREET
RIVERSIDE, MO 64150

For:




8/22/22

Scale:
Horizontal 1"=30'
Vertical -

Designed SAR
Drawn SAR
Checked BHE
Approved BHE
Date 8/22/22

Barghausen
Consulting Engineers, Inc.
18215 72nd Avenue South
Kent, WA 98032
425.251.6222 barghausen.com

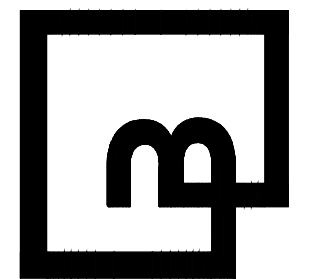

Job Number
21127

Sheet
C3 of 56






Know what's below.
Call before you dig.

PRELIMINARY SITE PLAN 2

FOR

FOUNDER'S RIDGE

A PORTION OF SECTIONS 22, 26 AND 27, TOWNSHIP 19 NORTH, RANGE 1 EAST, W.M.
CITY OF DUPONT, PIERCE COUNTY, WASHINGTON

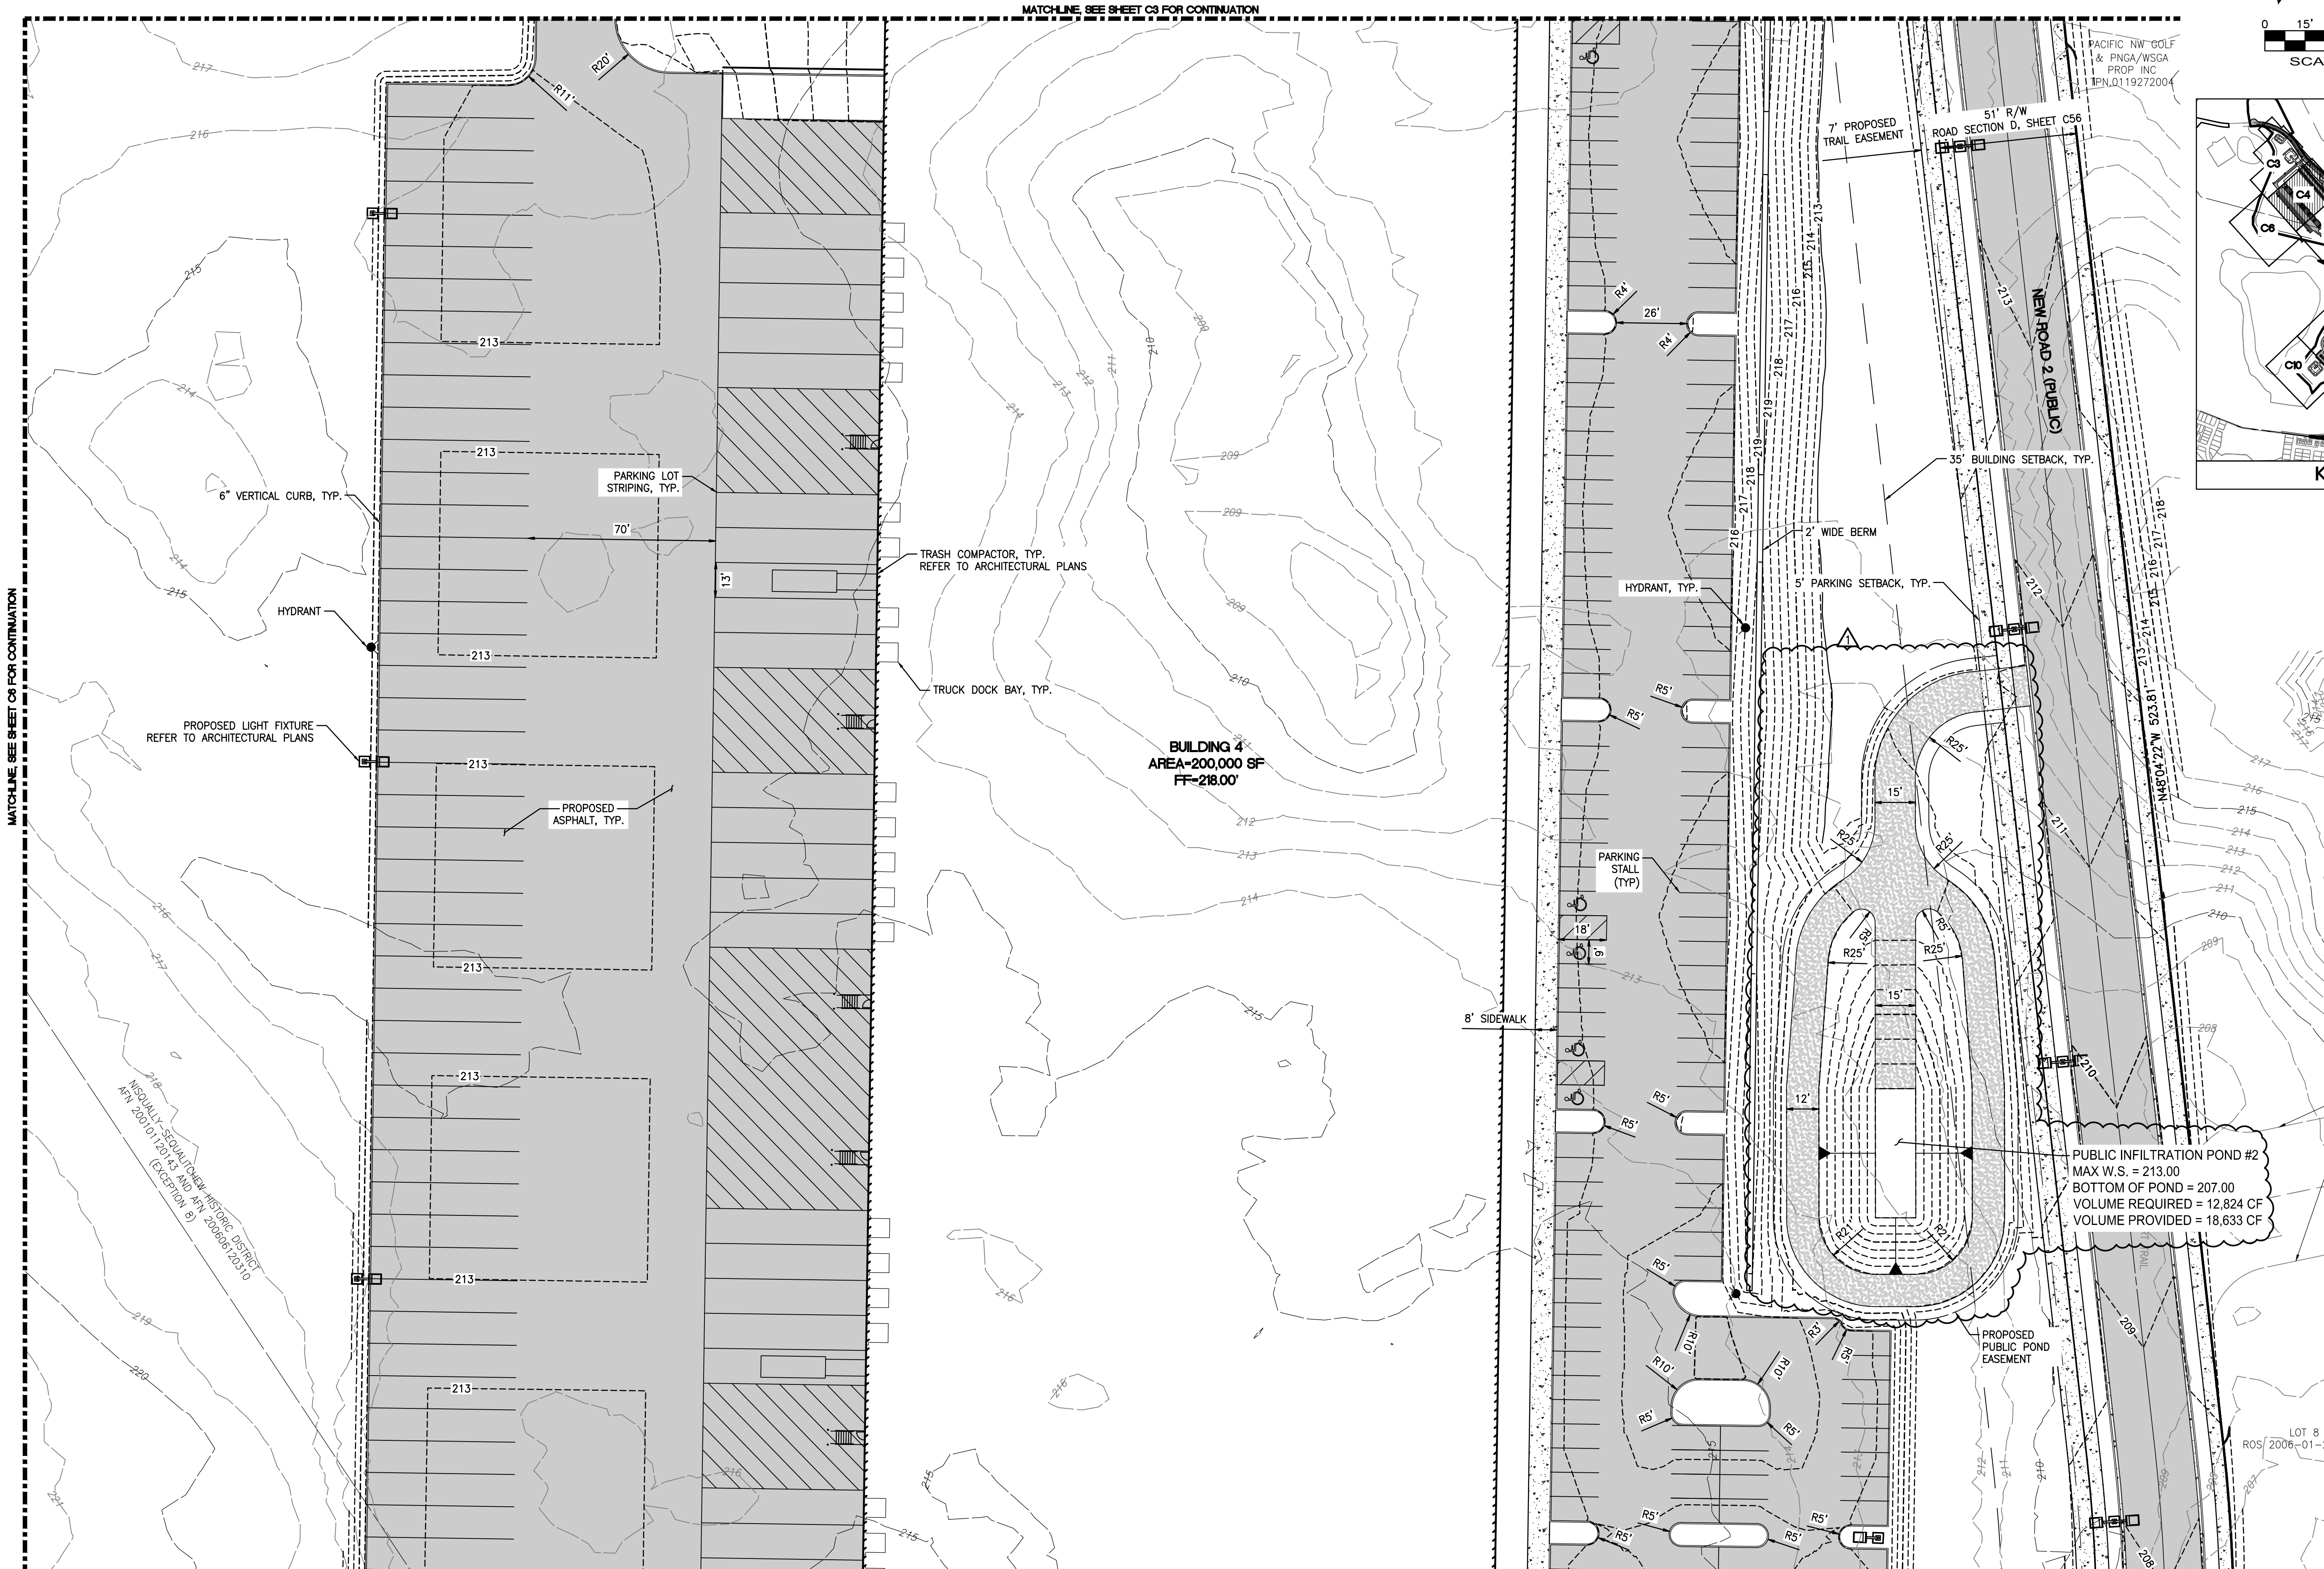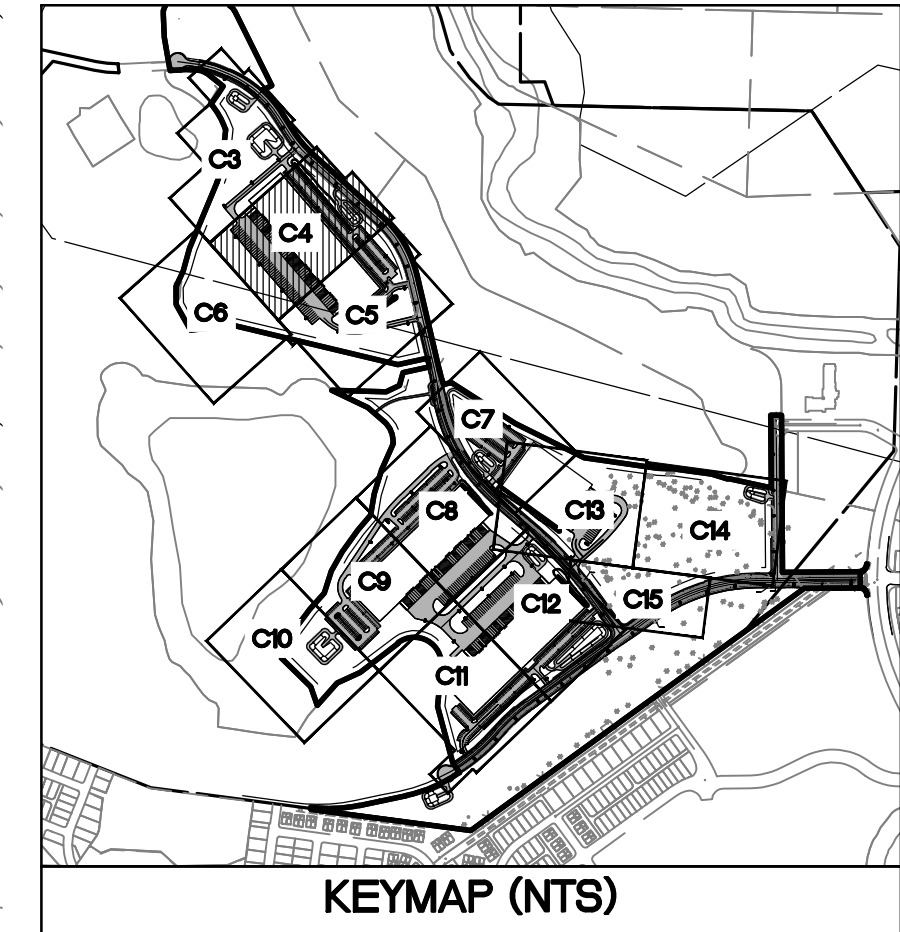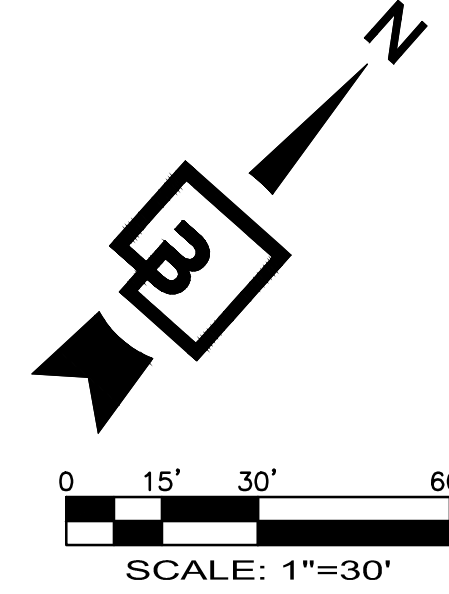

NOTE:
SEE OFFSITE PLANS FOR
ROAD PLANS AND PROFILES

Revision	No.	Date	By	Chd.	Appr.
1	18/16/22	SAR	BHE	DKB	ADD'D PUBLIC PONDS, BUILDING 1 REVISION, AND ROAD 3 REVISIONS


Title: PRELIMINARY SITE PLAN 2

For: NORTHPOINT DEVELOPMENT
4825 NW 41ST STREET
RIVERSIDE, MO 64150



Scale:	Horizontal	Vertical
1"=30'	1"=30'	1"=30'

Designed	SAR	Drawn	SAR	Checked	BHE	Approved	BHE	Date	8/22/22
									Scale: 1" = 1'

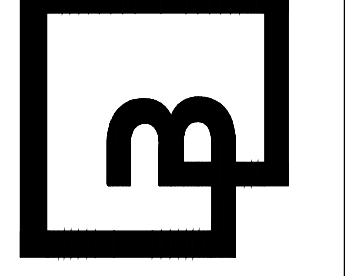

Barghausen Consulting Engineers, Inc.
18215 72nd Avenue South
Kent, WA 98032
425.251.6222 barghausen.com


Job Number
21127
Sheet
C4 of 56



FOR
FOUNDER'S RIDGE

0 15' 30' 60'

SCALE: 1"=30'

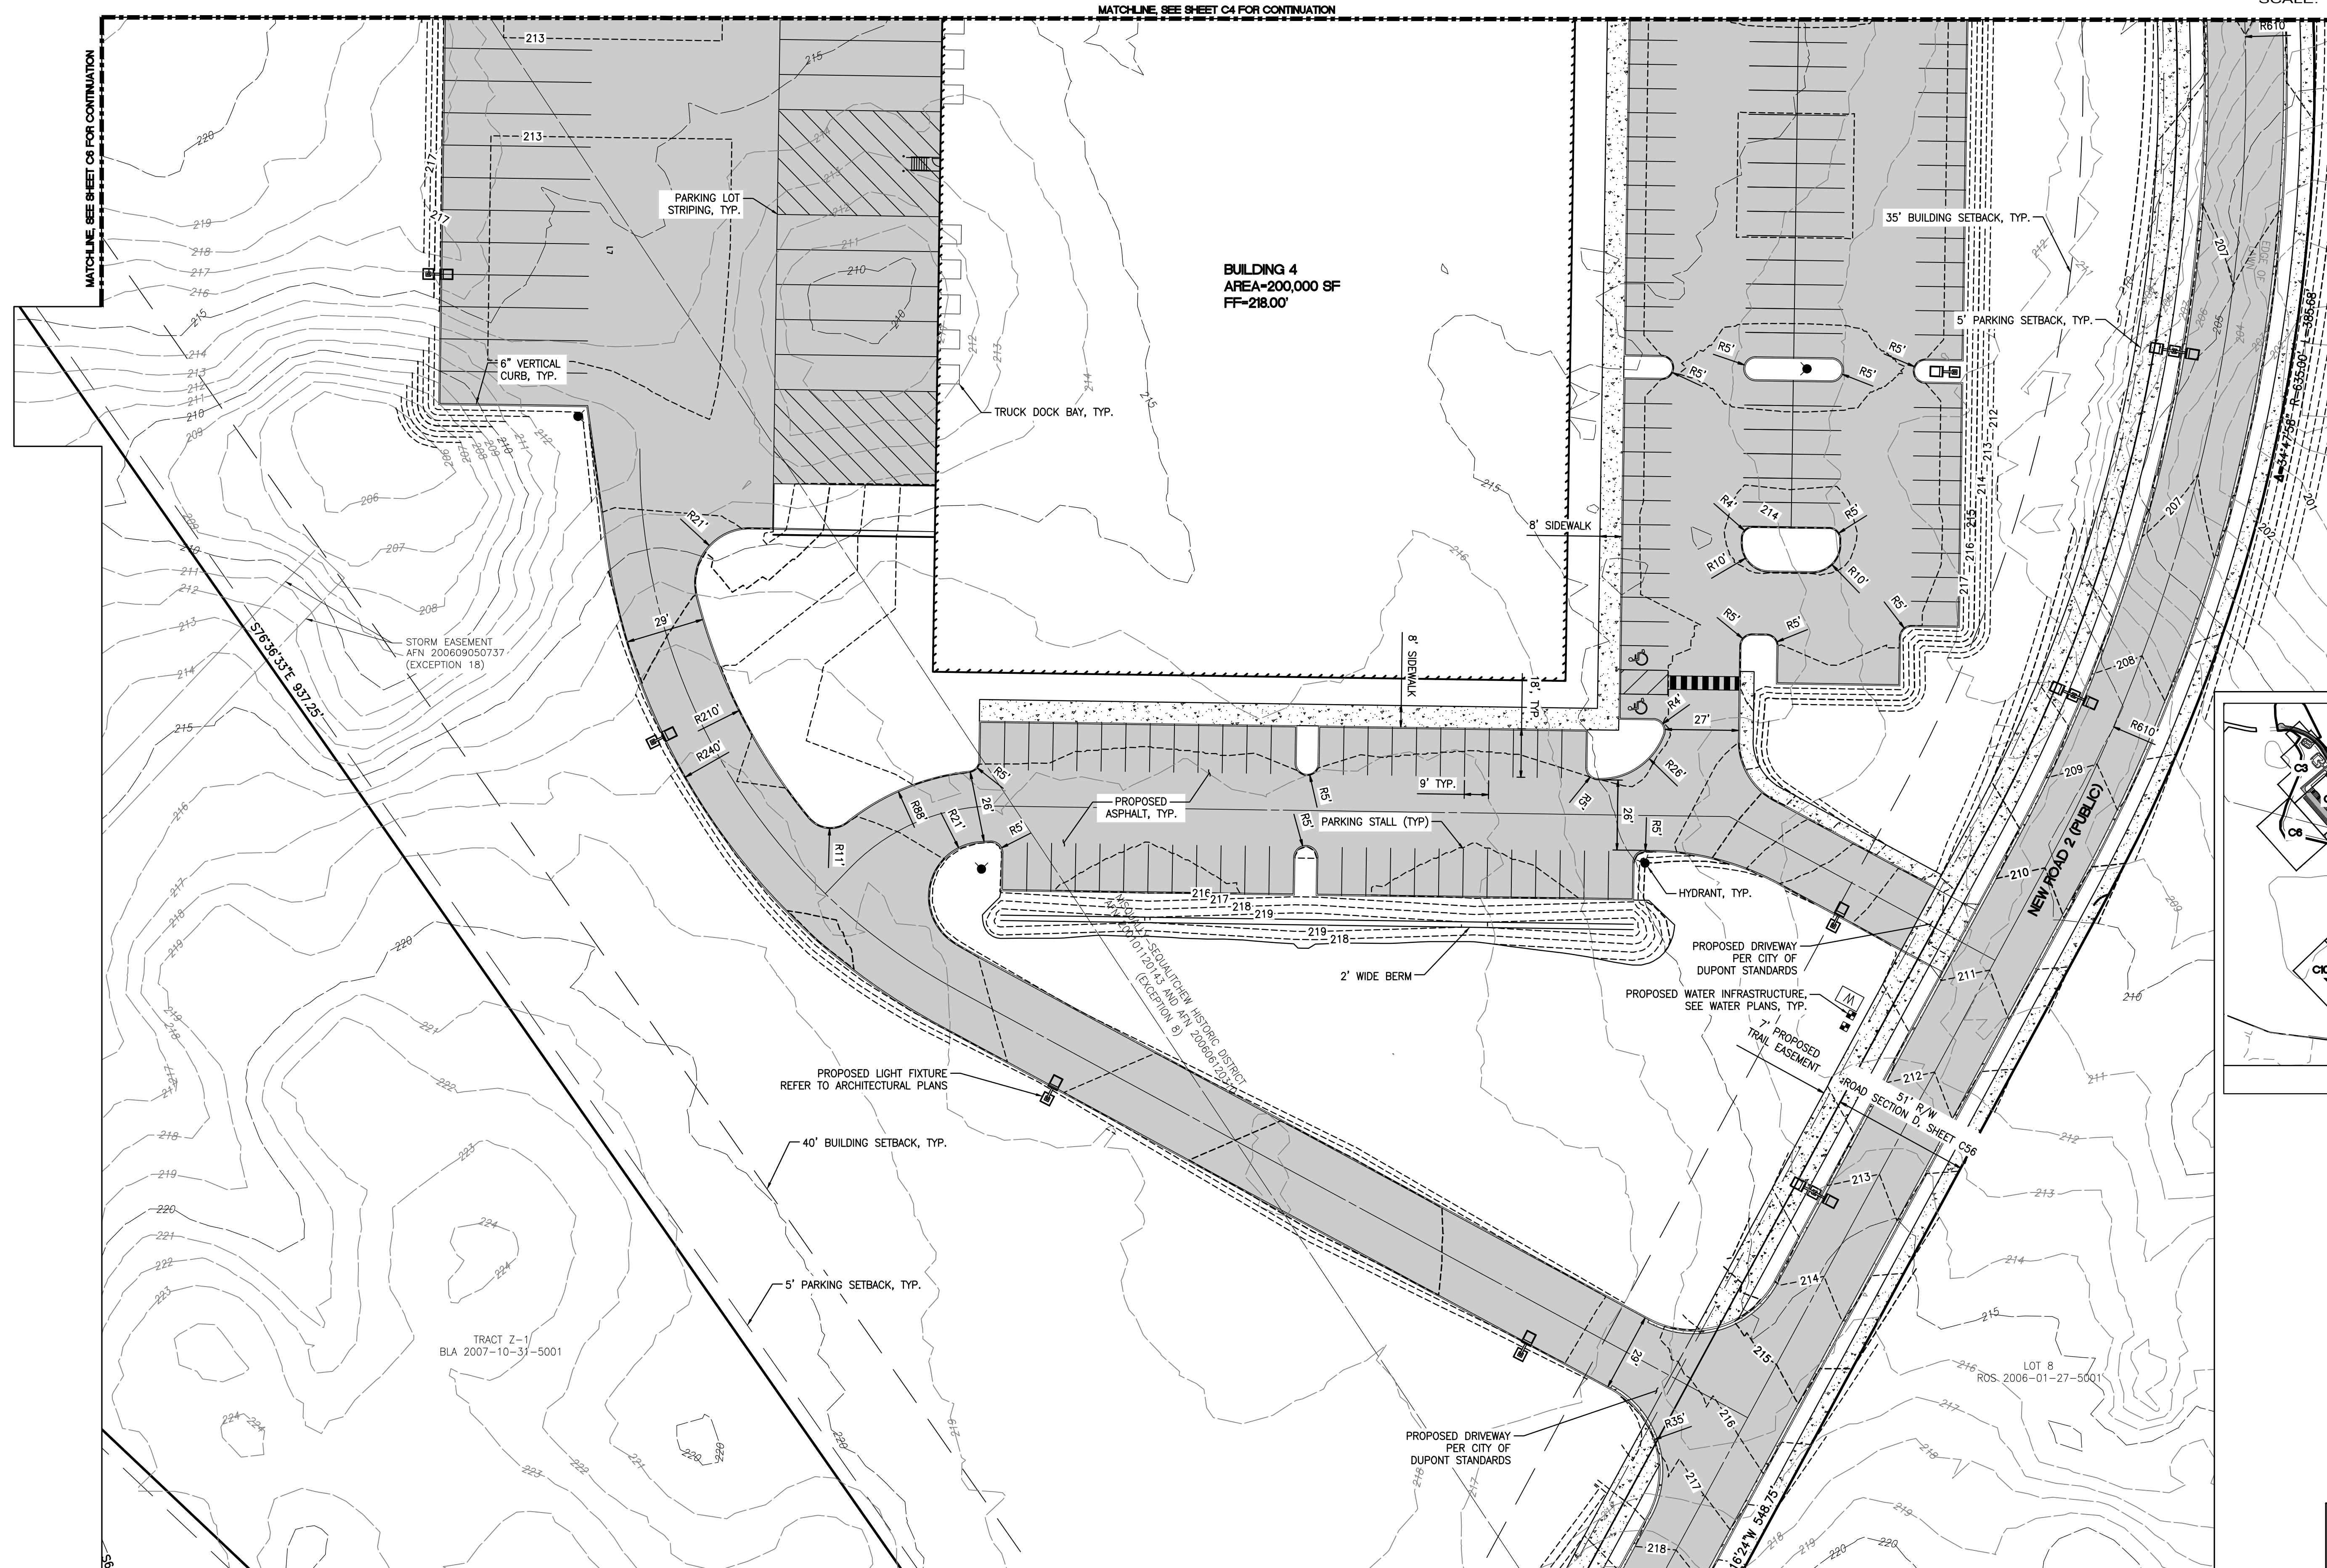

NOTE:
SEE OFFSITE PLANS FOR
ROAD PLANS AND PROFILES

1	8/16/22	SAR	BHE	DKB	ADDED PUBLIC PONDS, BUILDING 1 REVISION, AND ROAD 3 REVISIONS
No.	Date	By	Ckd.	Appr.	Revision

NORTHPOINT DEVELOPMENT
4825 NW 41ST STREET
RIVERSIDE, MO 64150


For:



Scale:
Horizontal
1"=30'
Vertical

Signed SAR
 Drawn SAR
 Checked BHE
 Approved BHE
 Date 8/22/22

**Barghausen
Consulting Engineers, Inc.**
18215 72nd Avenue South
Kent, WA 98032
425.251.6222 **barghausen.com**

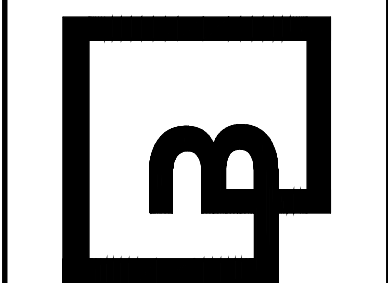

Job Number
21127



Sheet
C5 of 56

2:1000s\2112\ preliminary\ Preliminary Grading and Utilities\21127-A.dwg 8/16/2022 8:20 PM WSULLIVAN

PRELIMINARY SITE PLAN 4

FOR
FOUNDER'S RIDGE

A PORTION OF SECTIONS 22, 26 AND 27, TOWNSHIP 19 NORTH, RANGE 1 EAST, W.M.
CITY OF DUPONT, PIERCE COUNTY, WASHINGTON

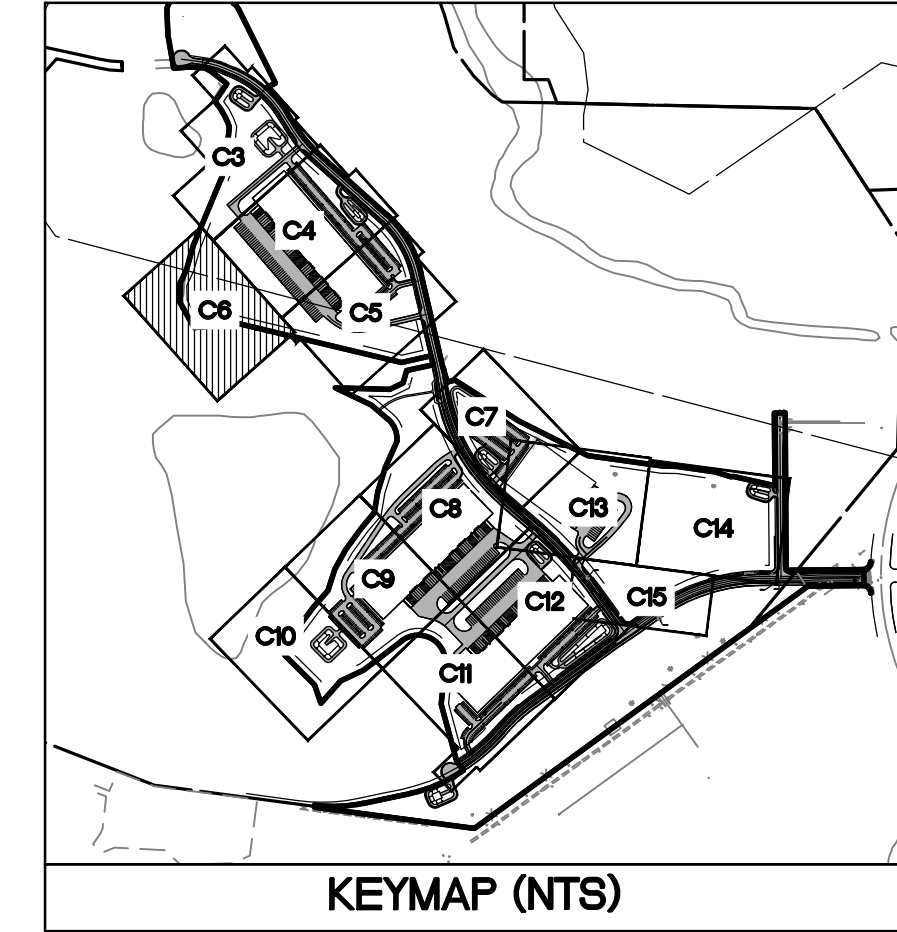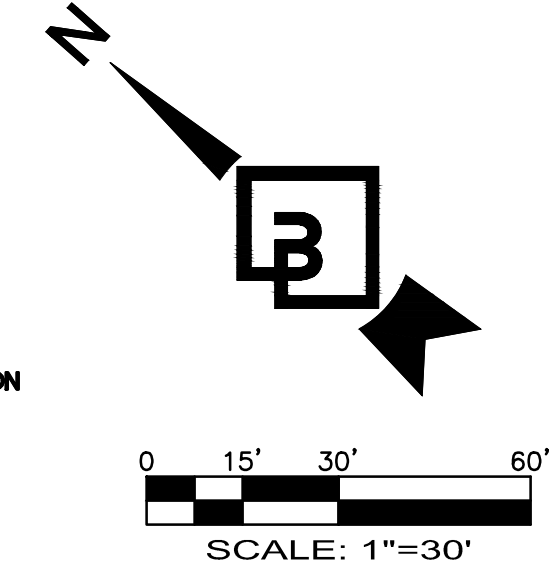

NOTE:
SEE OFFSITE PLANS FOR
ROAD PLANS AND PROFILES




Job Number		21127		Designed <u>SAR</u> Drawn <u>SAR</u> Checked <u>BHE</u> Approved <u>BHE</u> Date <u>8/22/22</u>		 8/22/22		For:		NORTHPOINT DEVELOPMENT 4825 NW 41ST STREET RIVERSIDE, MO 64150		Title: PRELIMINARY SITE PLAN 4 FOR FOUNDER'S RIDGE	
Sheet		C6		56 of									



PRELIMINARY SITE PLAN 5

FOR FOUNDER'S RIDGE

A PORTION OF SECTIONS 22, 26 AND 27, TOWNSHIP 19 NORTH, RANGE 1 EAST, W.M.
CITY OF DUPONT, PIERCE COUNTY, WASHINGTON

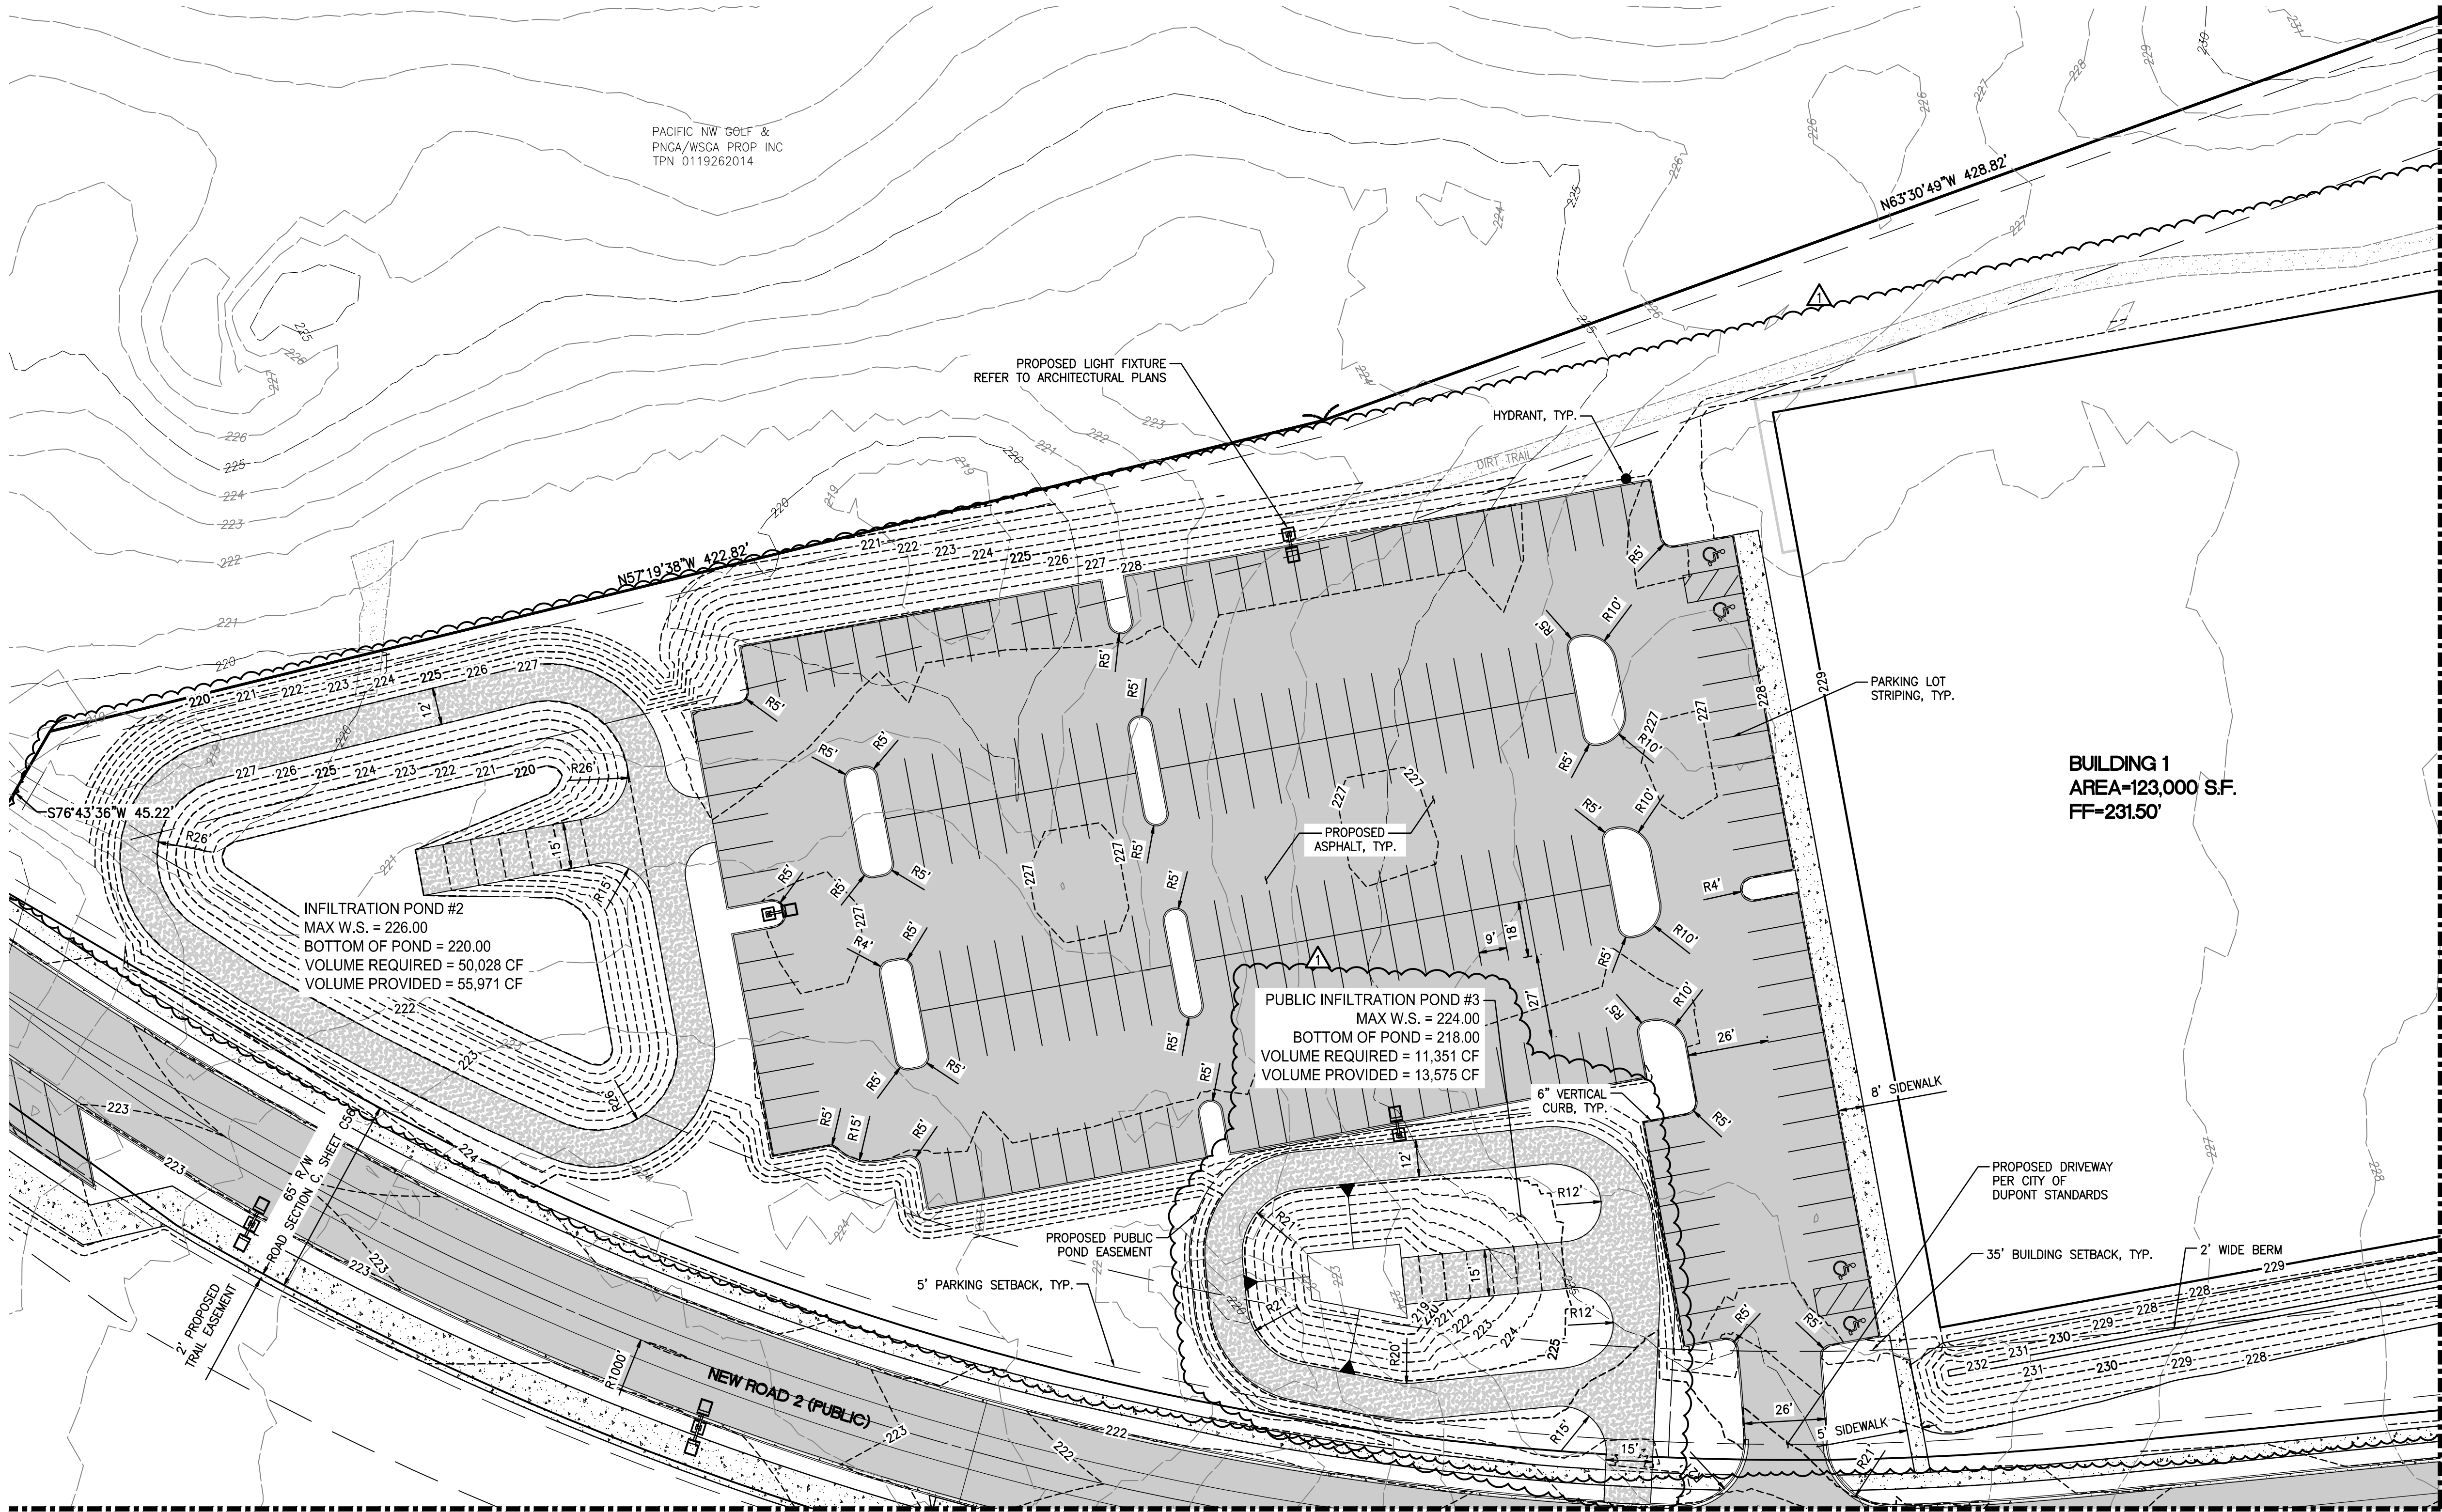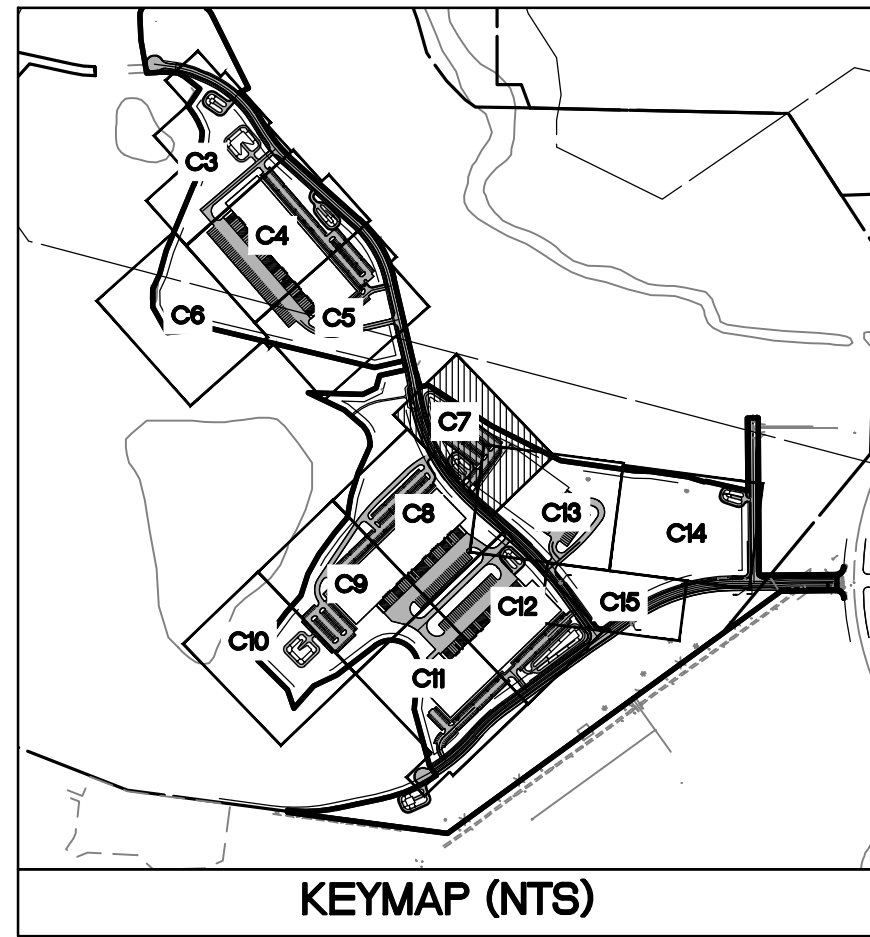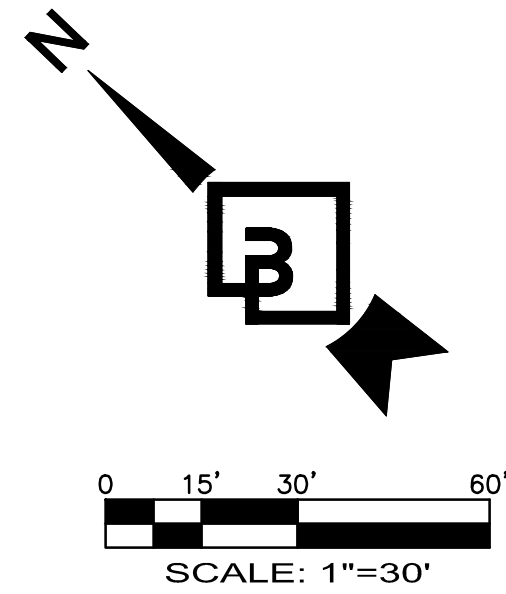

MATCHLINE, SEE SHEET C8 FOR CONTINUATION

MATCHLINE, SEE SHEET C8 FOR CONTINUATION

Job Number 21127		Sheet C7 of 56	
Barghausen Consulting Engineers, Inc. 18215 72nd Avenue South Kent, WA 98032 425.251.6222 barghausen.com			
Scale: Horizontal 1"=30' Vertical -		Designed - SAR Drawn - SAR Checked - BHE Approved - BHE Date 8/22/22	
For: NORTHPOINT DEVELOPMENT 4825 NW 41ST STREET RIVERSIDE, MO 64150		Title: PRELIMINARY SITE PLAN 5 FOR FOUNDER'S RIDGE	
1 8/16/22 SAR BHE DKB / ADDED PUBLIC PONDS, BUILDING 1 REVISION, AND ROAD 3 REVISIONS No. Date By Ctd. Appr. Revision			

NOTE: SEE OFFSITE PLANS FOR
ROAD PLANS AND PROFILES

P:\21000s\21127\preliminary\preliminary grading and utilities\21127-Adwg 8/16/2022 8:20 PM W.SULLIVAN






Know what's below.
Call before you dig.

PRELIMINARY SITE PLAN 6

FOR FOUNDER'S RIDGE

A PORTION OF SECTIONS 22, 26 AND 27, TOWNSHIP 19 NORTH, RANGE 1 EAST, W.M.
CITY OF DUPONT, PIERCE COUNTY, WASHINGTON

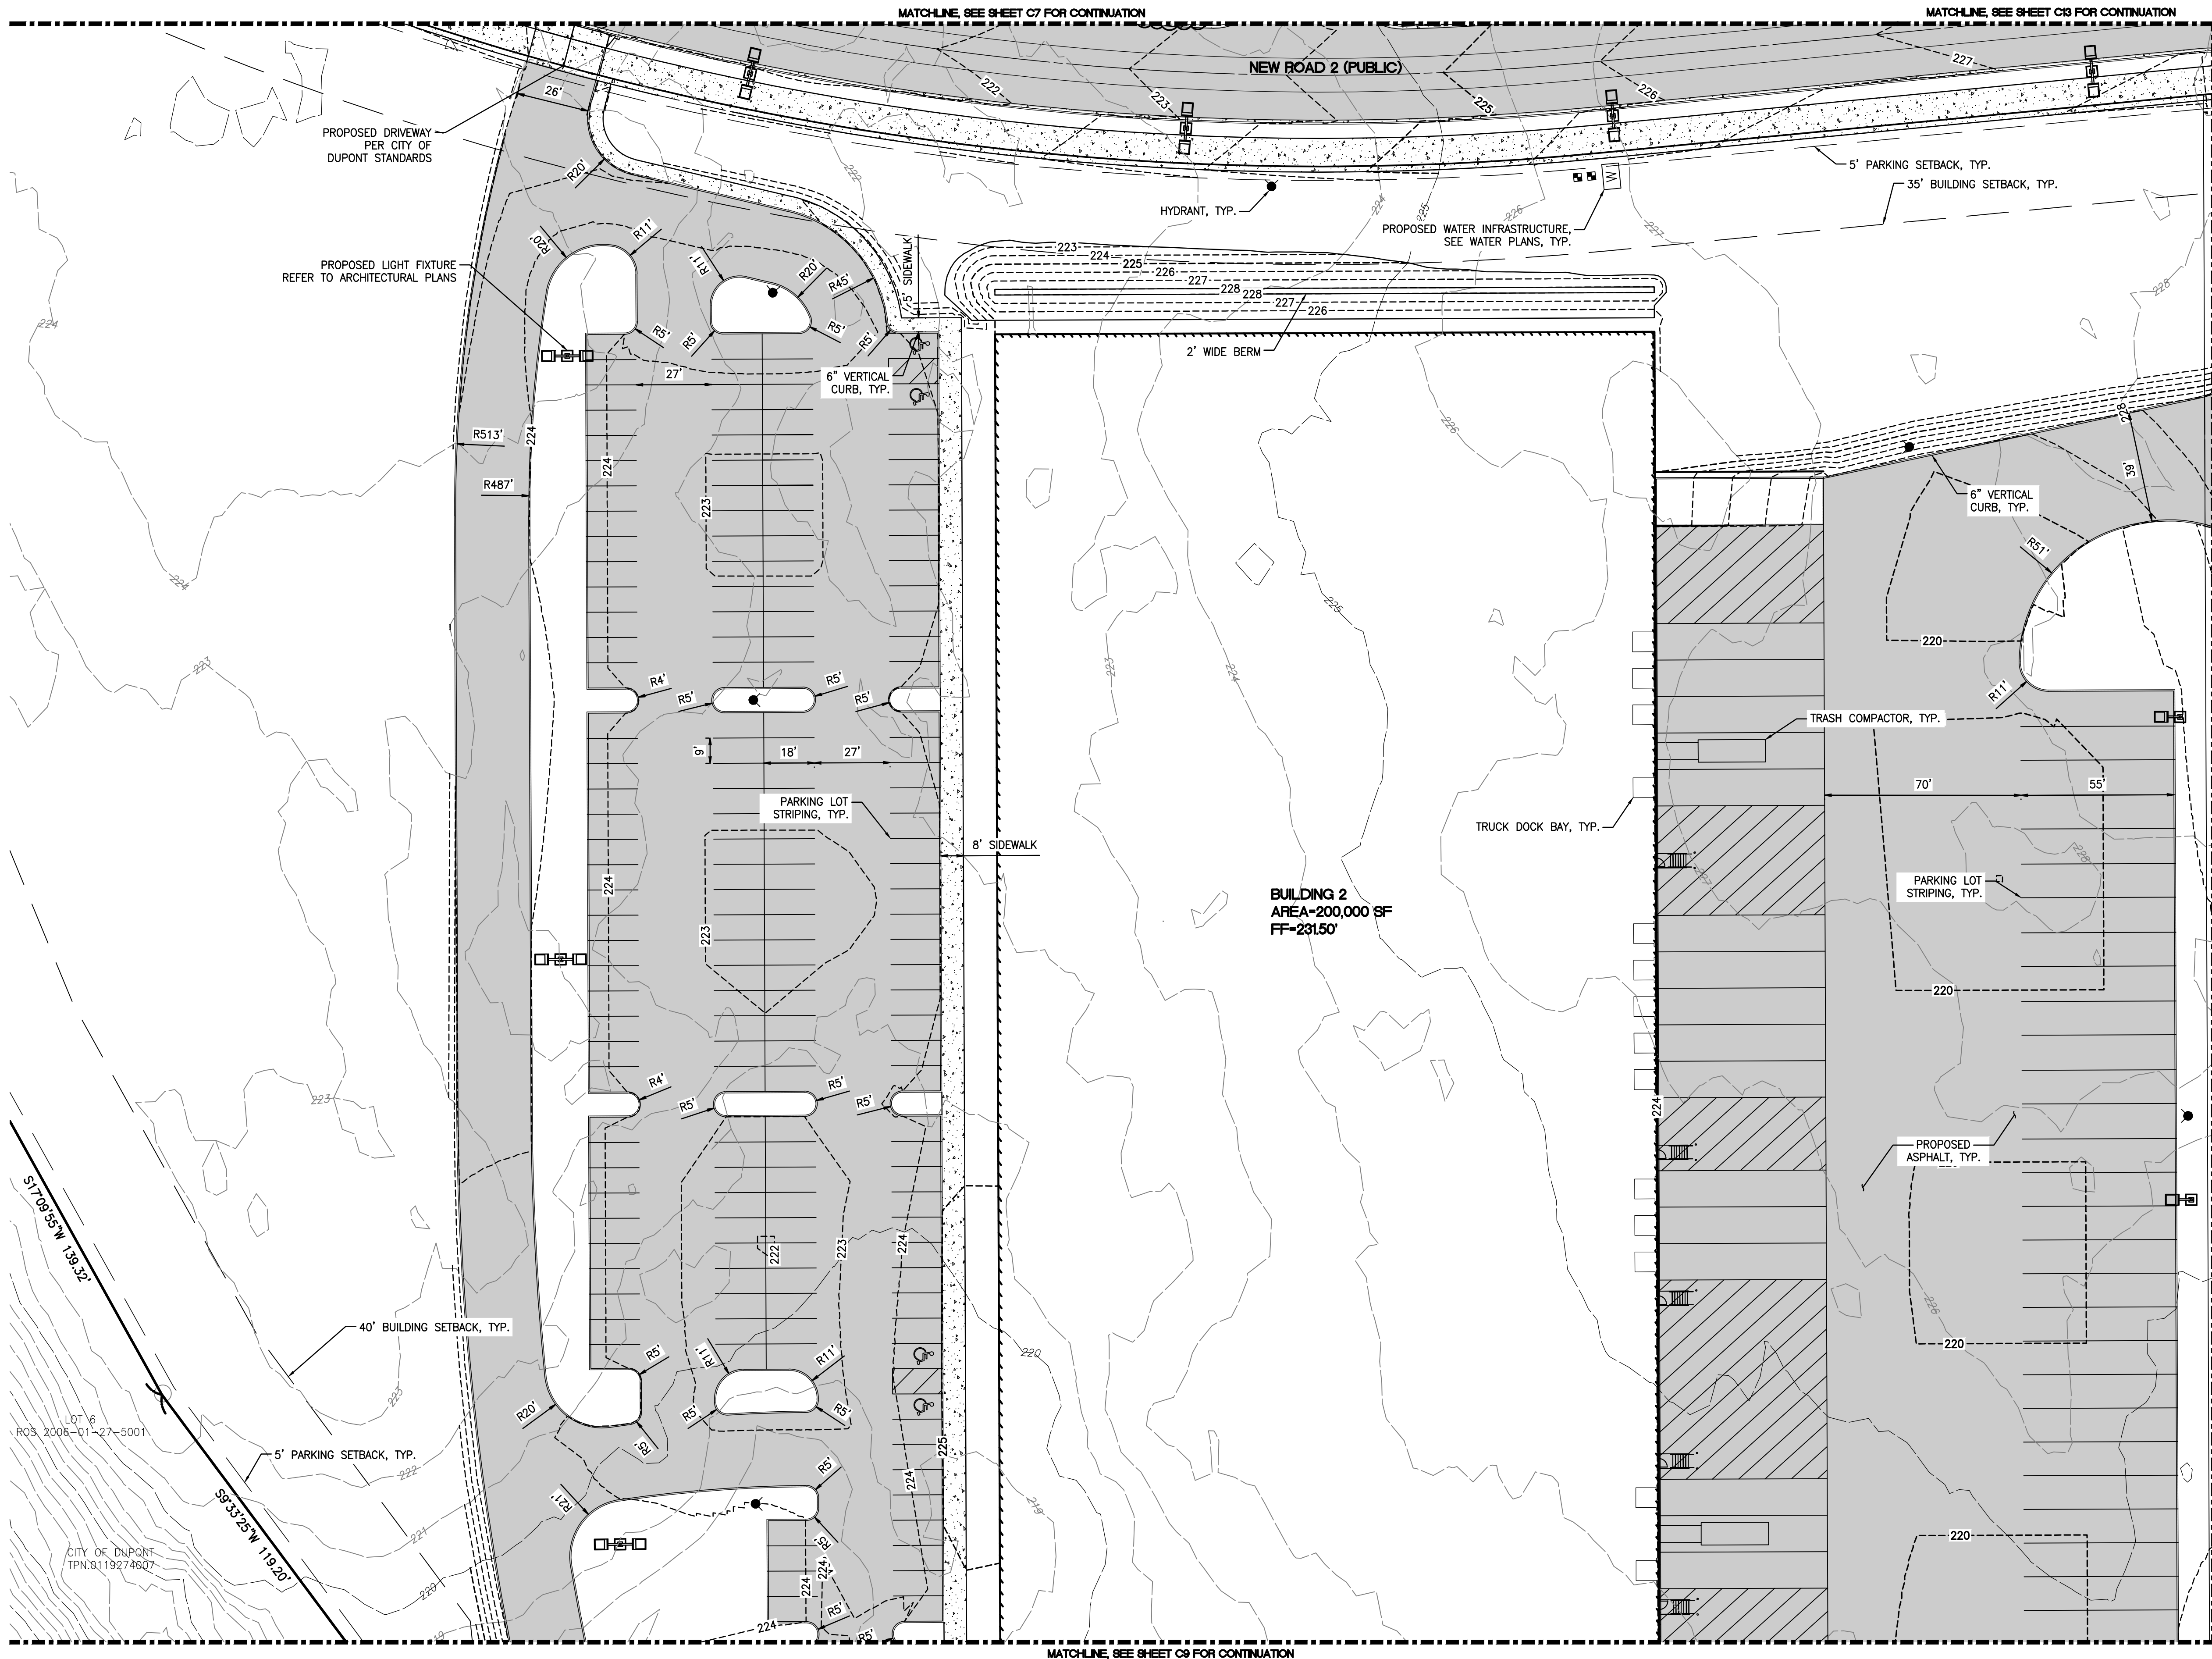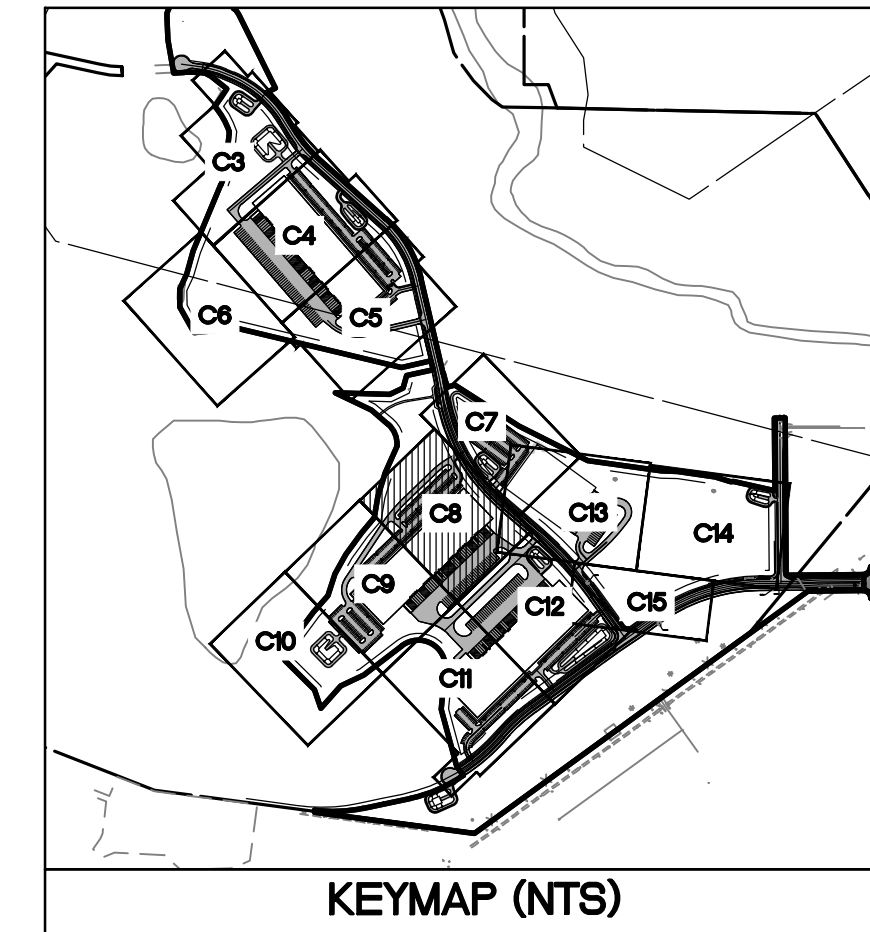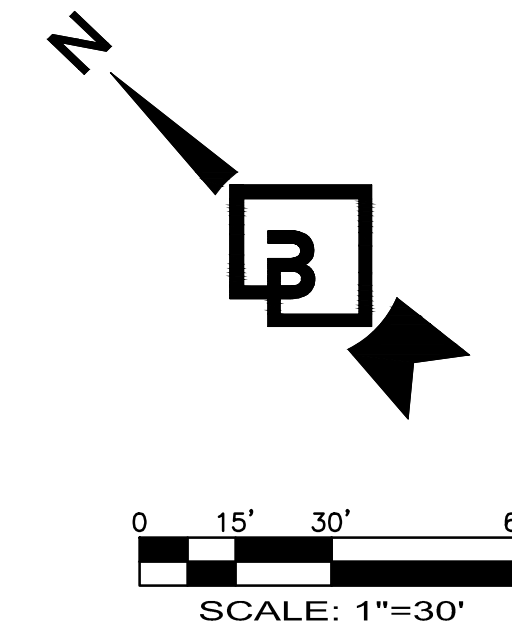

1. 8/16/22 SAR BHE DMB ADDED PUBLIC PONDS, BUILDING 1 REVISION, AND ROAD 3 REVISIONS					Revision	
No.	Date	By	Chd.	Appr.		
Title:					PRELIMINARY SITE PLAN 6	
For:					FOR FOUNDER'S RIDGE	
NORTHPOINT DEVELOPMENT 4825 NW 41ST STREET RIVERSIDE, MO 64150						
						
8/22/22						
Scale:						
Horizontal						
1"=30'						
Vertical						
—						
Designed SAR						
Drawn SAR						
Checked BHE						
Approved BHE						
Date 8/22/22						
 Barghausen Consulting Engineers, Inc. 18215 72nd Avenue South Kent, WA 98032 425.251.6222 barghausen.com						
Job Number					21127	
Sheet					C8 of 56	




PRELIMINARY SITE PLAN 7



FOR FOUNDER'S RIDGE

A PORTION OF SECTIONS 22, 26 AND 27, TOWNSHIP 19 NORTH, RANGE 1 EAST, W.M.
CITY OF DUPONT, PIERCE COUNTY, WASHINGTON

MATCHLINE, SEE SHEET C8 FOR CONTINUATION

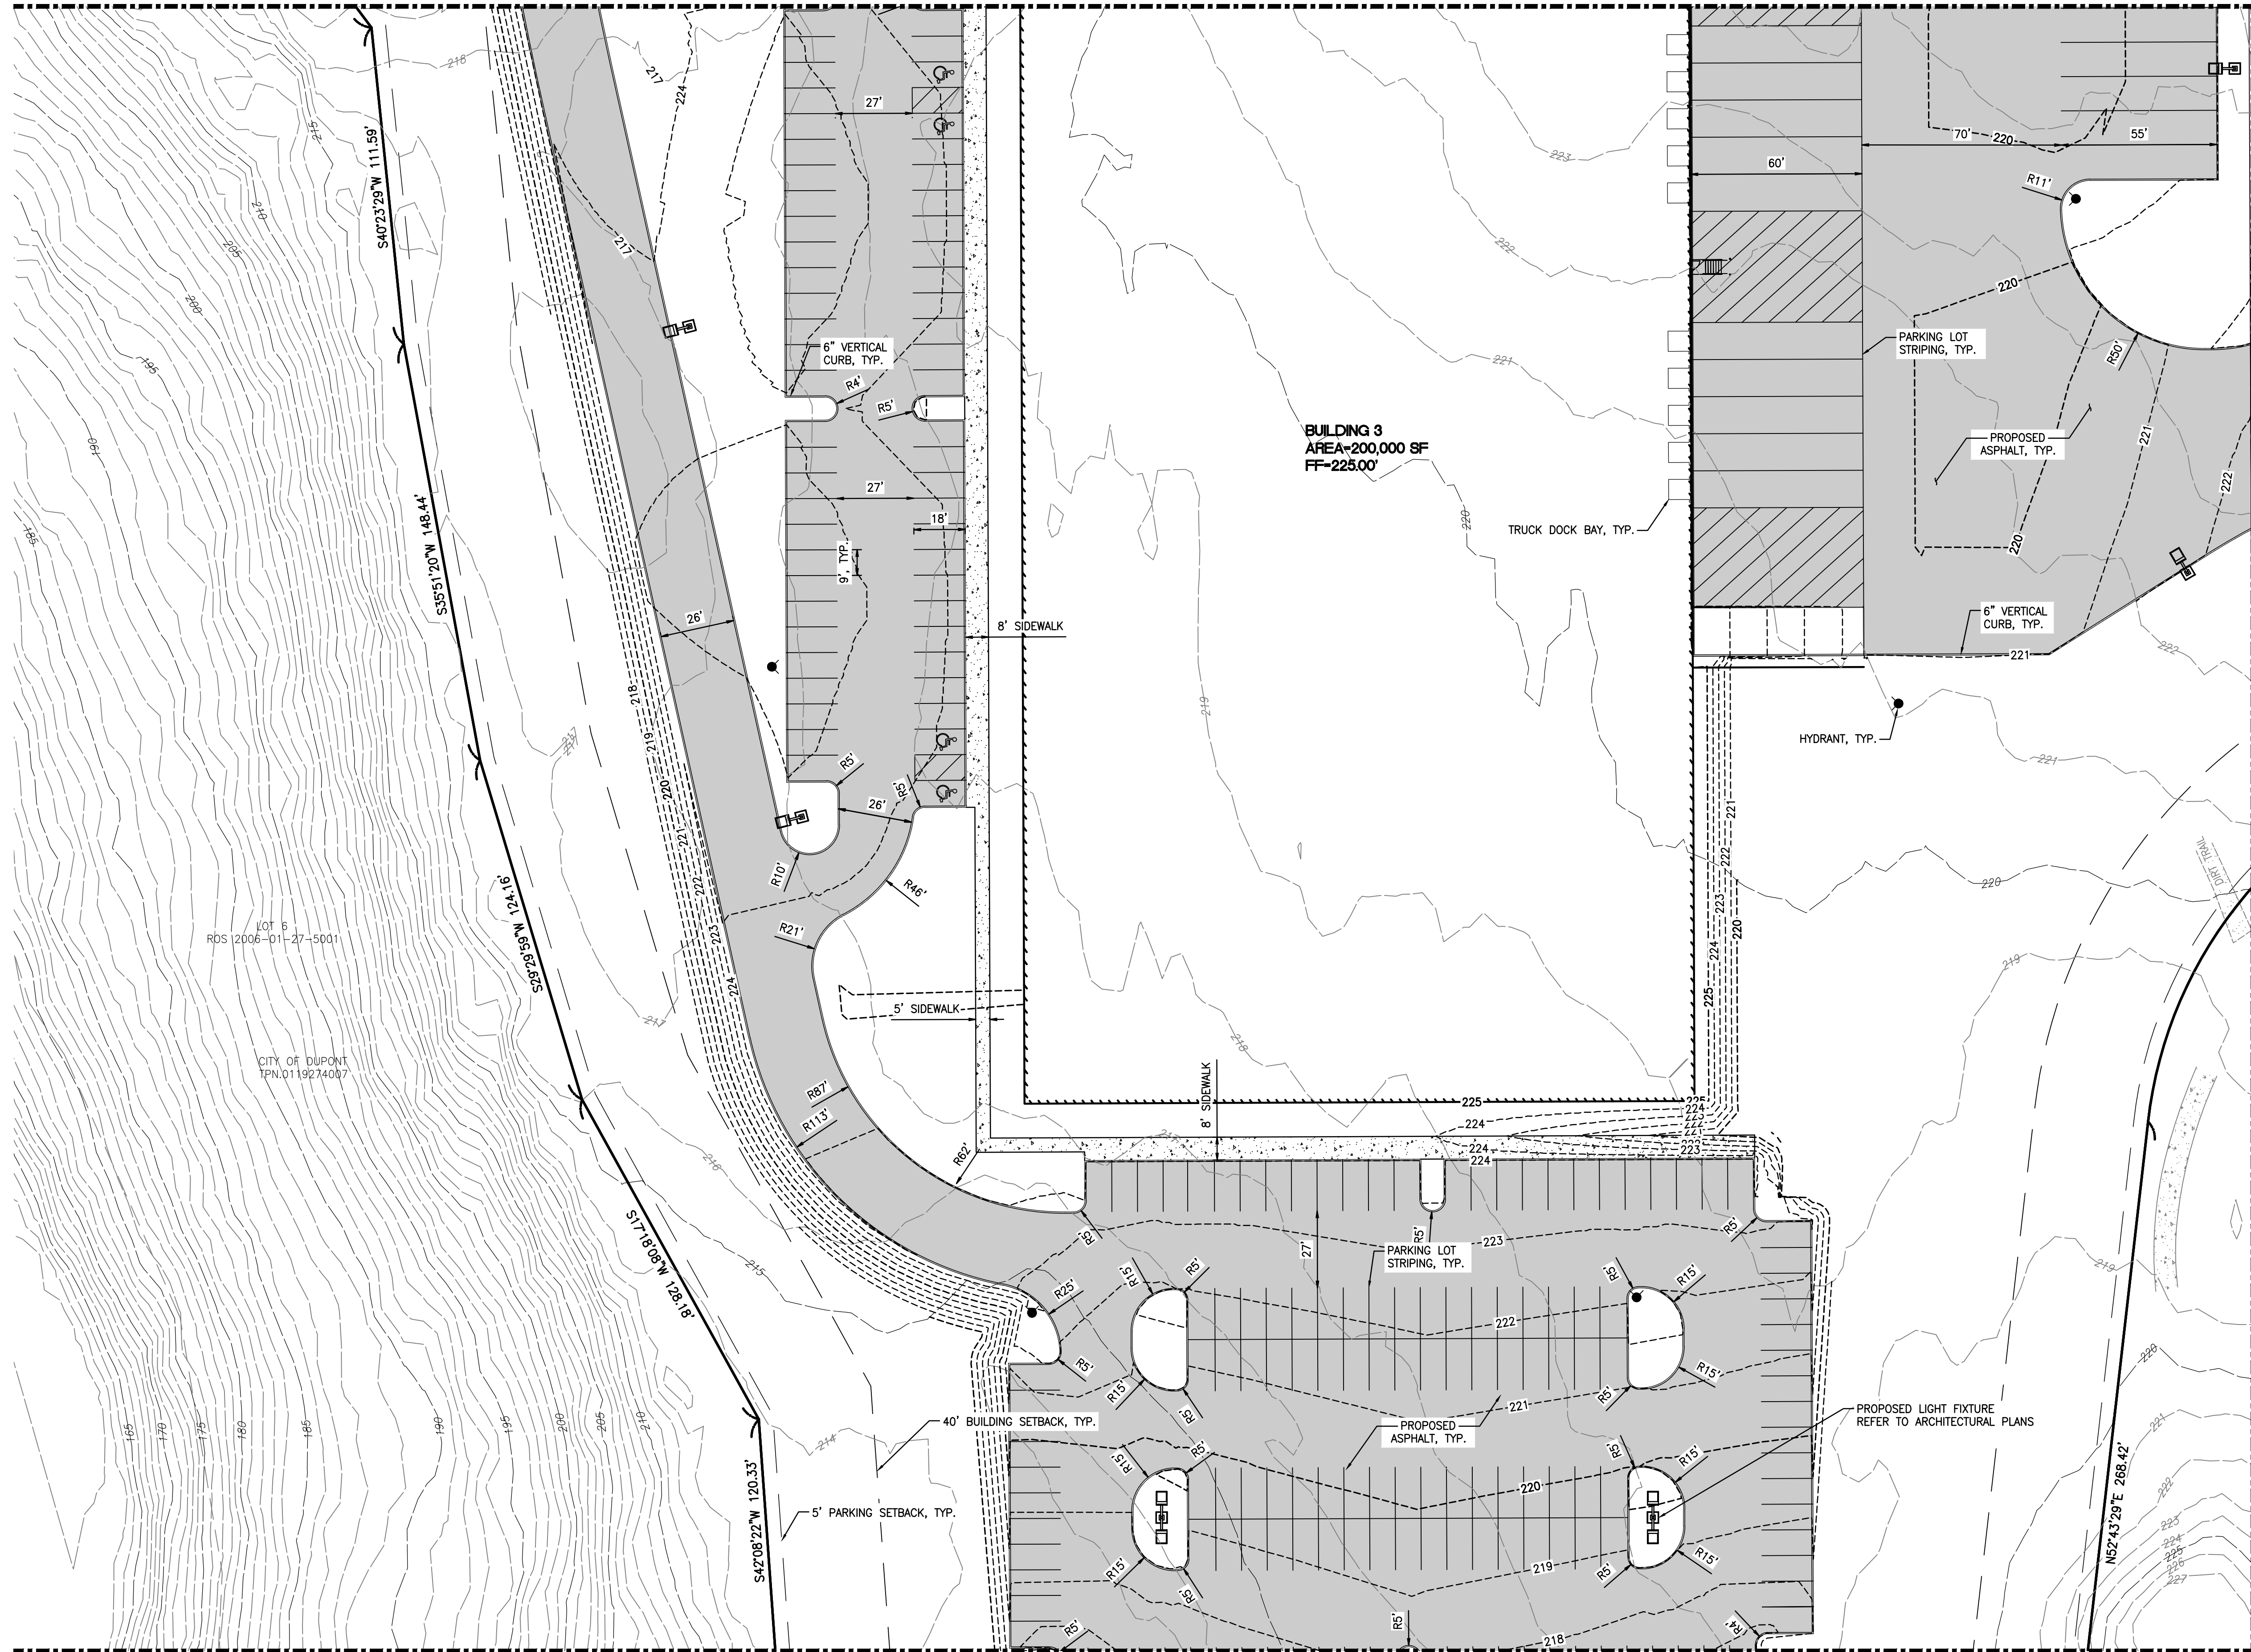

MATCHLINE, SEE SHEET C10 FOR CONTINUATION

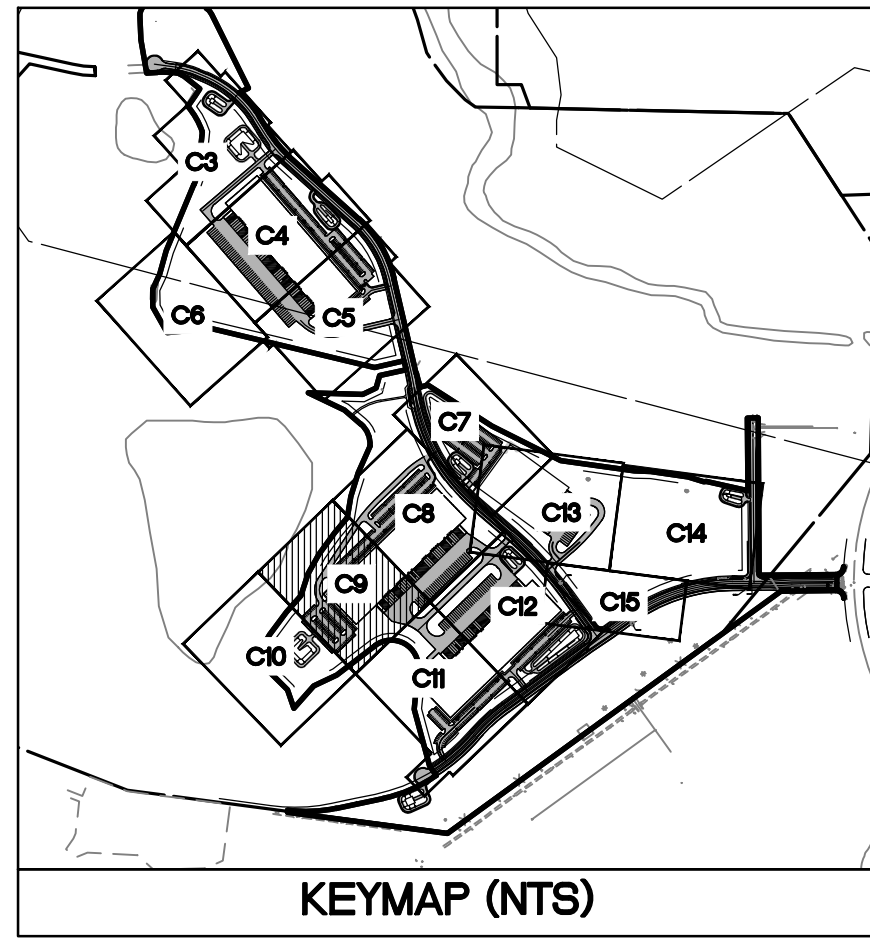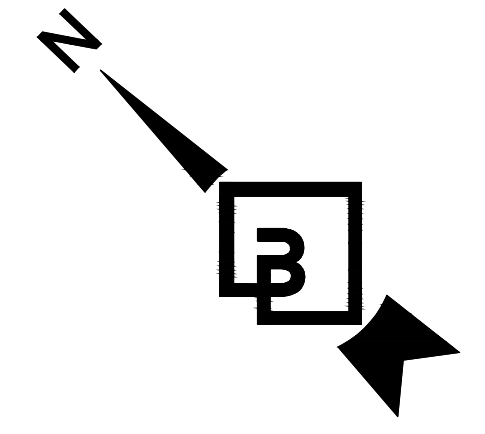



NOTE:
SEE OFFSITE PLANS FOR
ROAD PLANS AND PROFILES

Job Number 21127		Sheet C9 of 56		For: NORTHPOINT DEVELOPMENT 4825 NW 41ST STREET RIVERSIDE, MO 64150		Title: PRELIMINARY SITE PLAN 7 FOR FOUNDER'S RIDGE	
Designed <u>SAR</u>		Drawn <u>SAR</u>		Checked <u>BHE</u>		Approved <u>BHE</u>	
Date <u>8/22/22</u>		Scale: Horizontal 1"=30' Vertical -		Professional Engineer BENJAMIN H. HELD STATE OF WASHINGTON LICENSED 12766 8/22/22		Revision 1 8/16/22 SAR BHE DKB / ADDED PUBLIC PONDS, BUILDING 1 REVISION, AND ROAD 3 REVISIONS	



FOR
FOUNDER'S RIDGE

MATCHLINE, SEE SHEET C9 FOR CONTINUATION

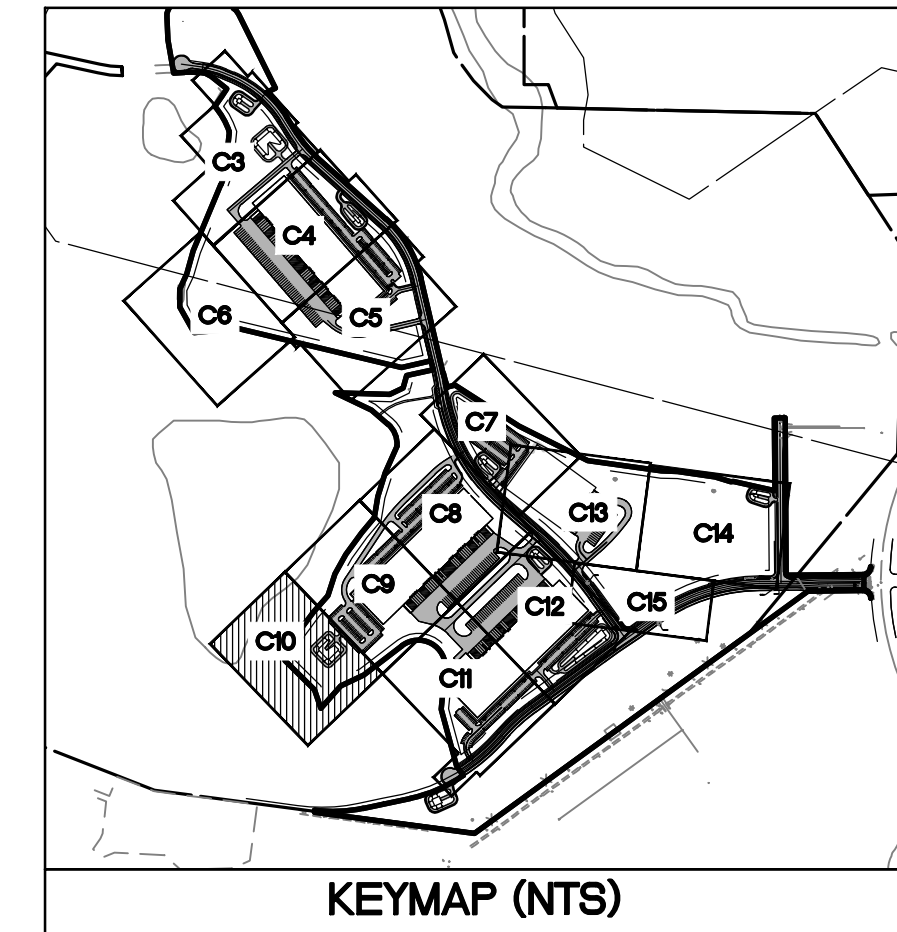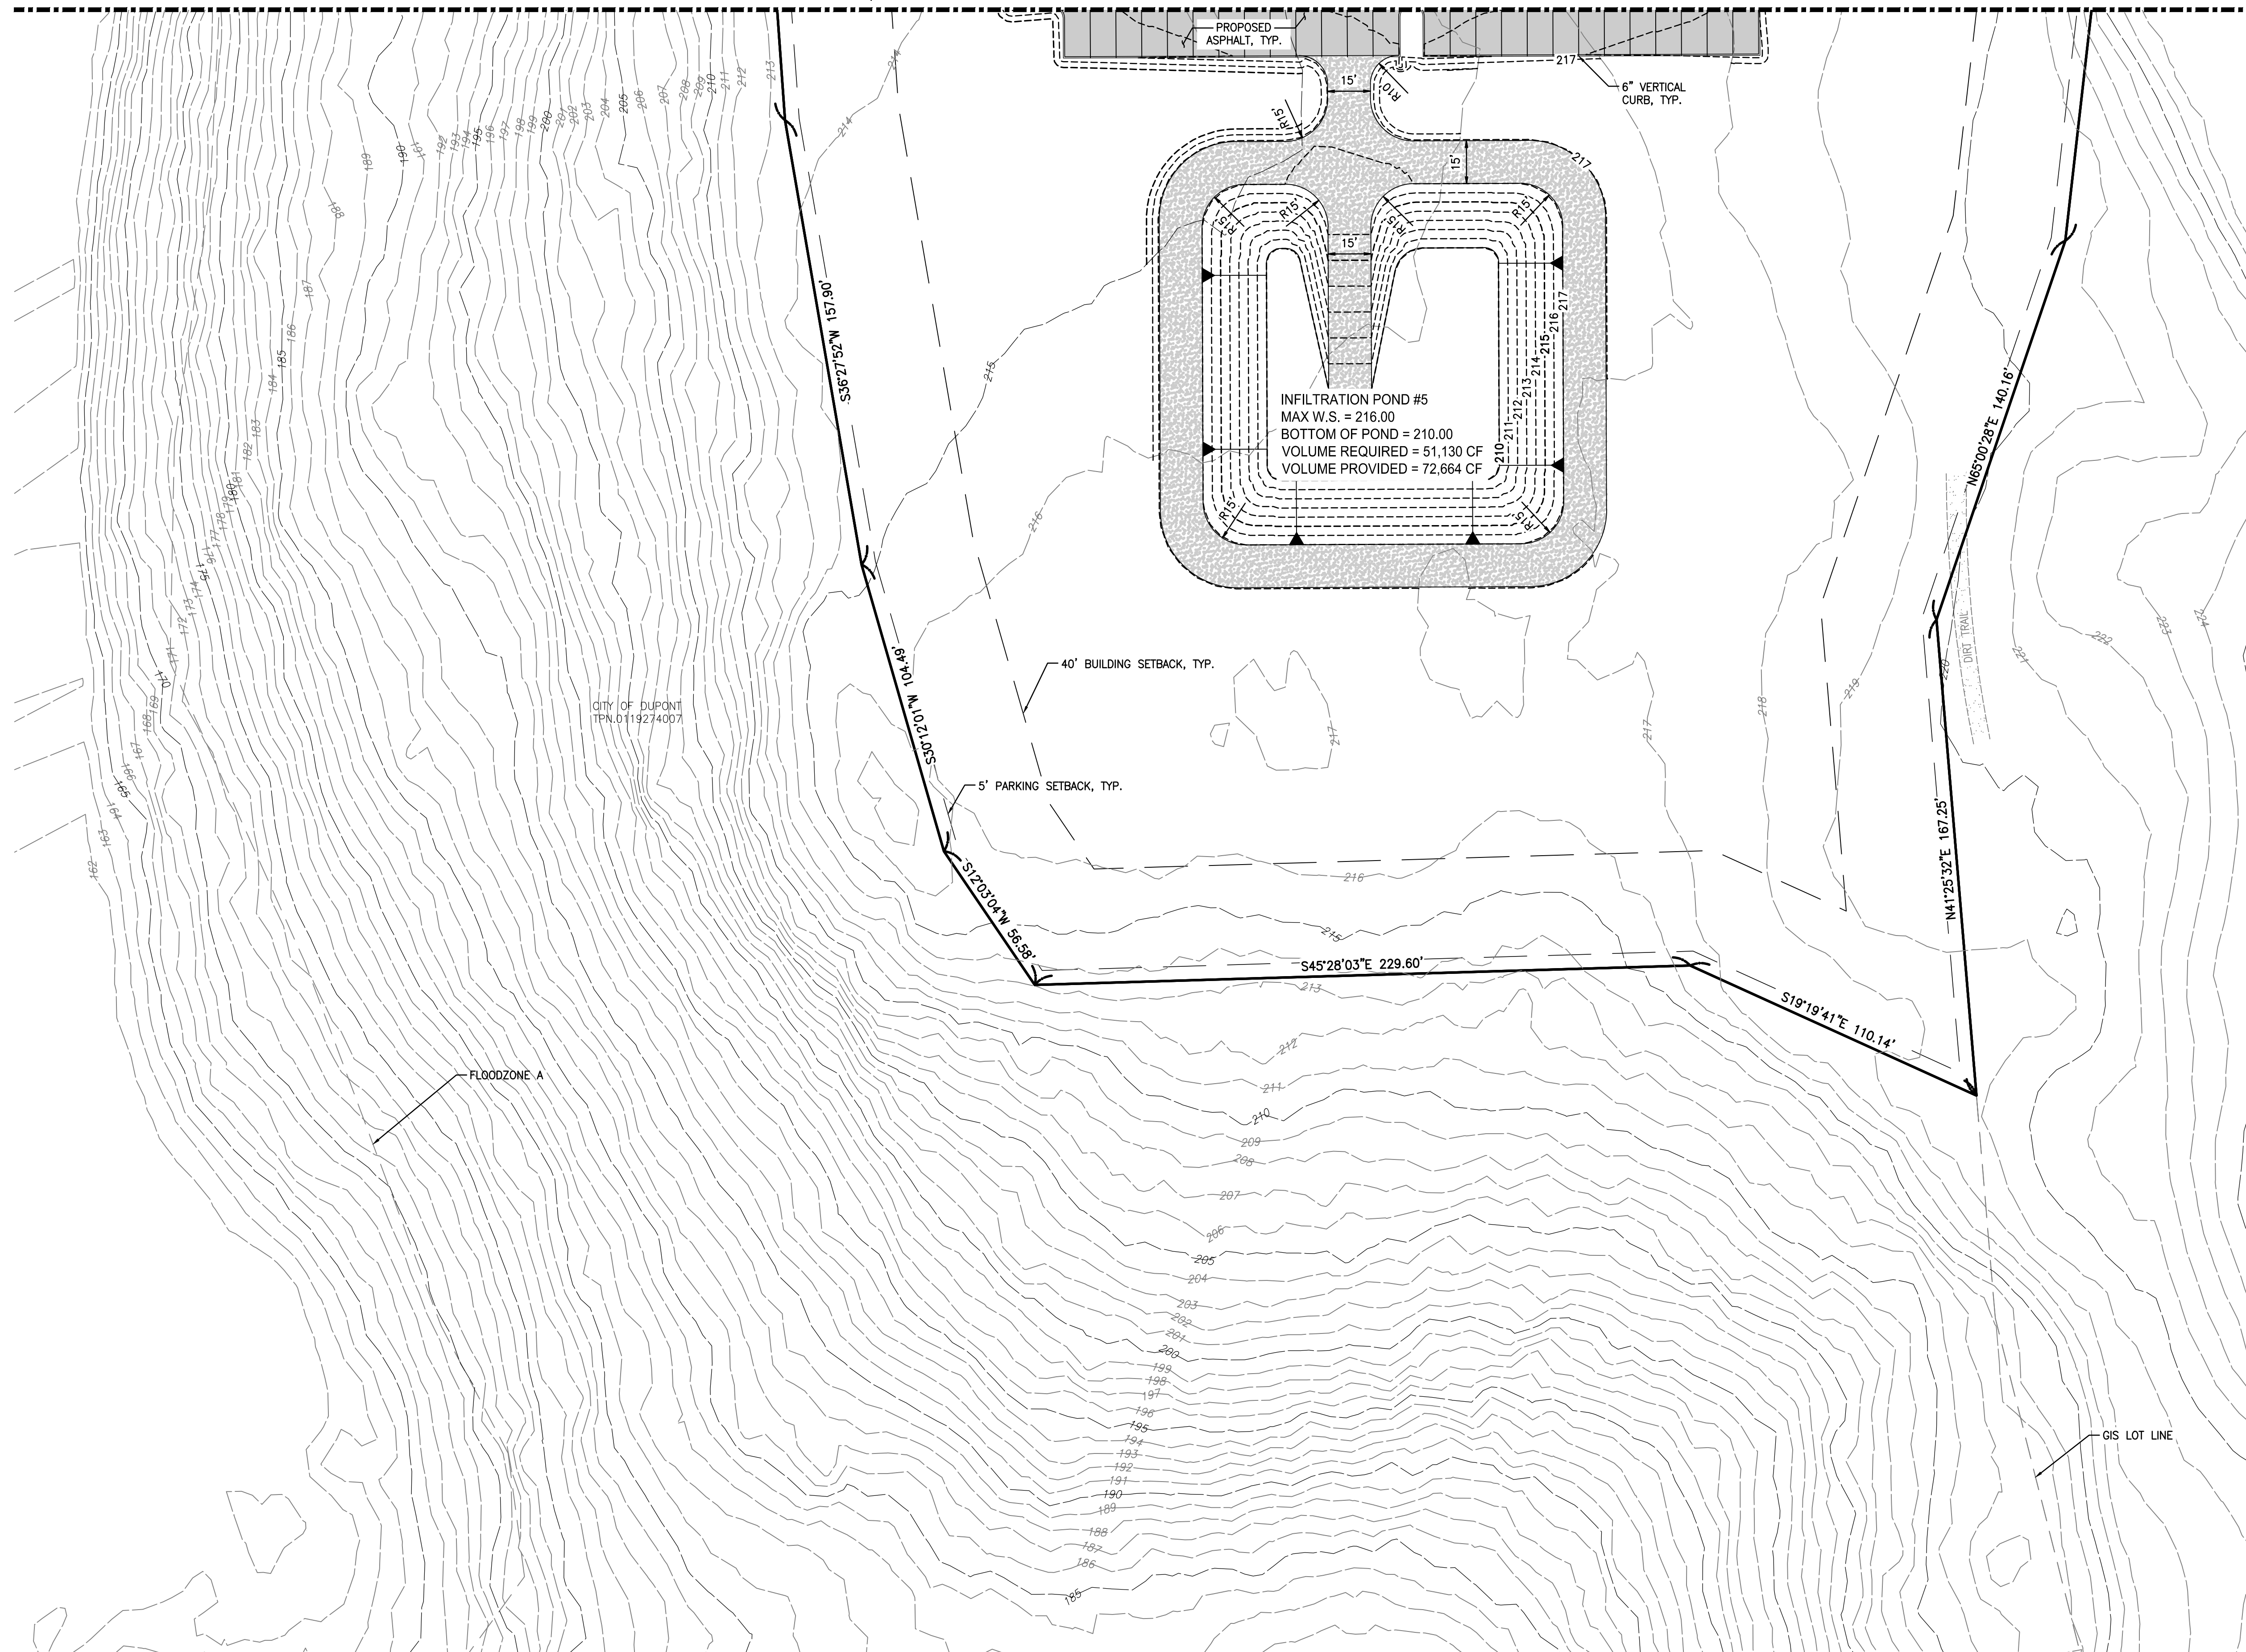

NOTE:
SEE OFFSITE PLANS FOR
ROAD PLANS AND PROFILES



Job Number				Revision			
21127				1 8/16/22 SAR BHE DKB ADDED PUBLIC PONDS, BUILDING 1 REVISION, AND ROAD 3 REVISIONS			
Sheet				No. Date By Ckd. Appr.			
C10_56 of				Title:			
Barghausen Consulting Engineers, Inc. 18215 72nd Avenue South Kent, WA 98032 425-251-6222 barghausen.com				For:			
Designed <u>SAR</u> Drawn <u>SAR</u> Checked <u>BHE</u> Approved <u>BHE</u> Date <u>8/22/22</u>				Scale: Horizontal 1" = 30' Vertical —			
 8/22/22				NORTHPOINT DEVELOPMENT 4825 NW 41ST STREET RIVERSIDE, MO 64150			
WSULLIVAN				FOUNDER'S RIDGE			




PRELIMINARY SITE PLAN 9

FOR FOUNDER'S RIDGE

A PORTION OF SECTIONS 22, 26 AND 27, TOWNSHIP 19 NORTH, RANGE 1 EAST, W.M.
CITY OF DUPONT, PIERCE COUNTY, WASHINGTON

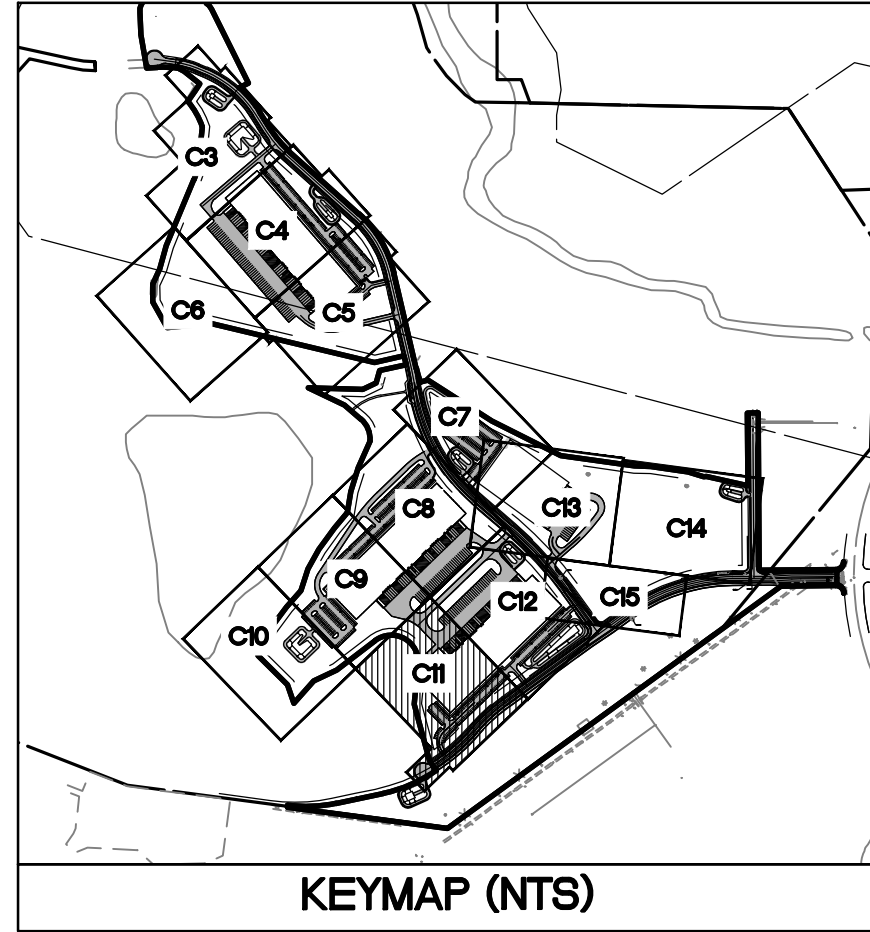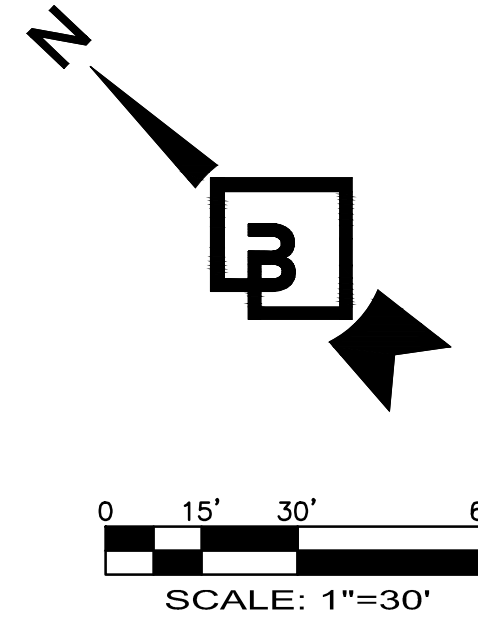

NOTE:
SEE OFFSITE PLANS FOR
ROAD PLANS AND PROFILES

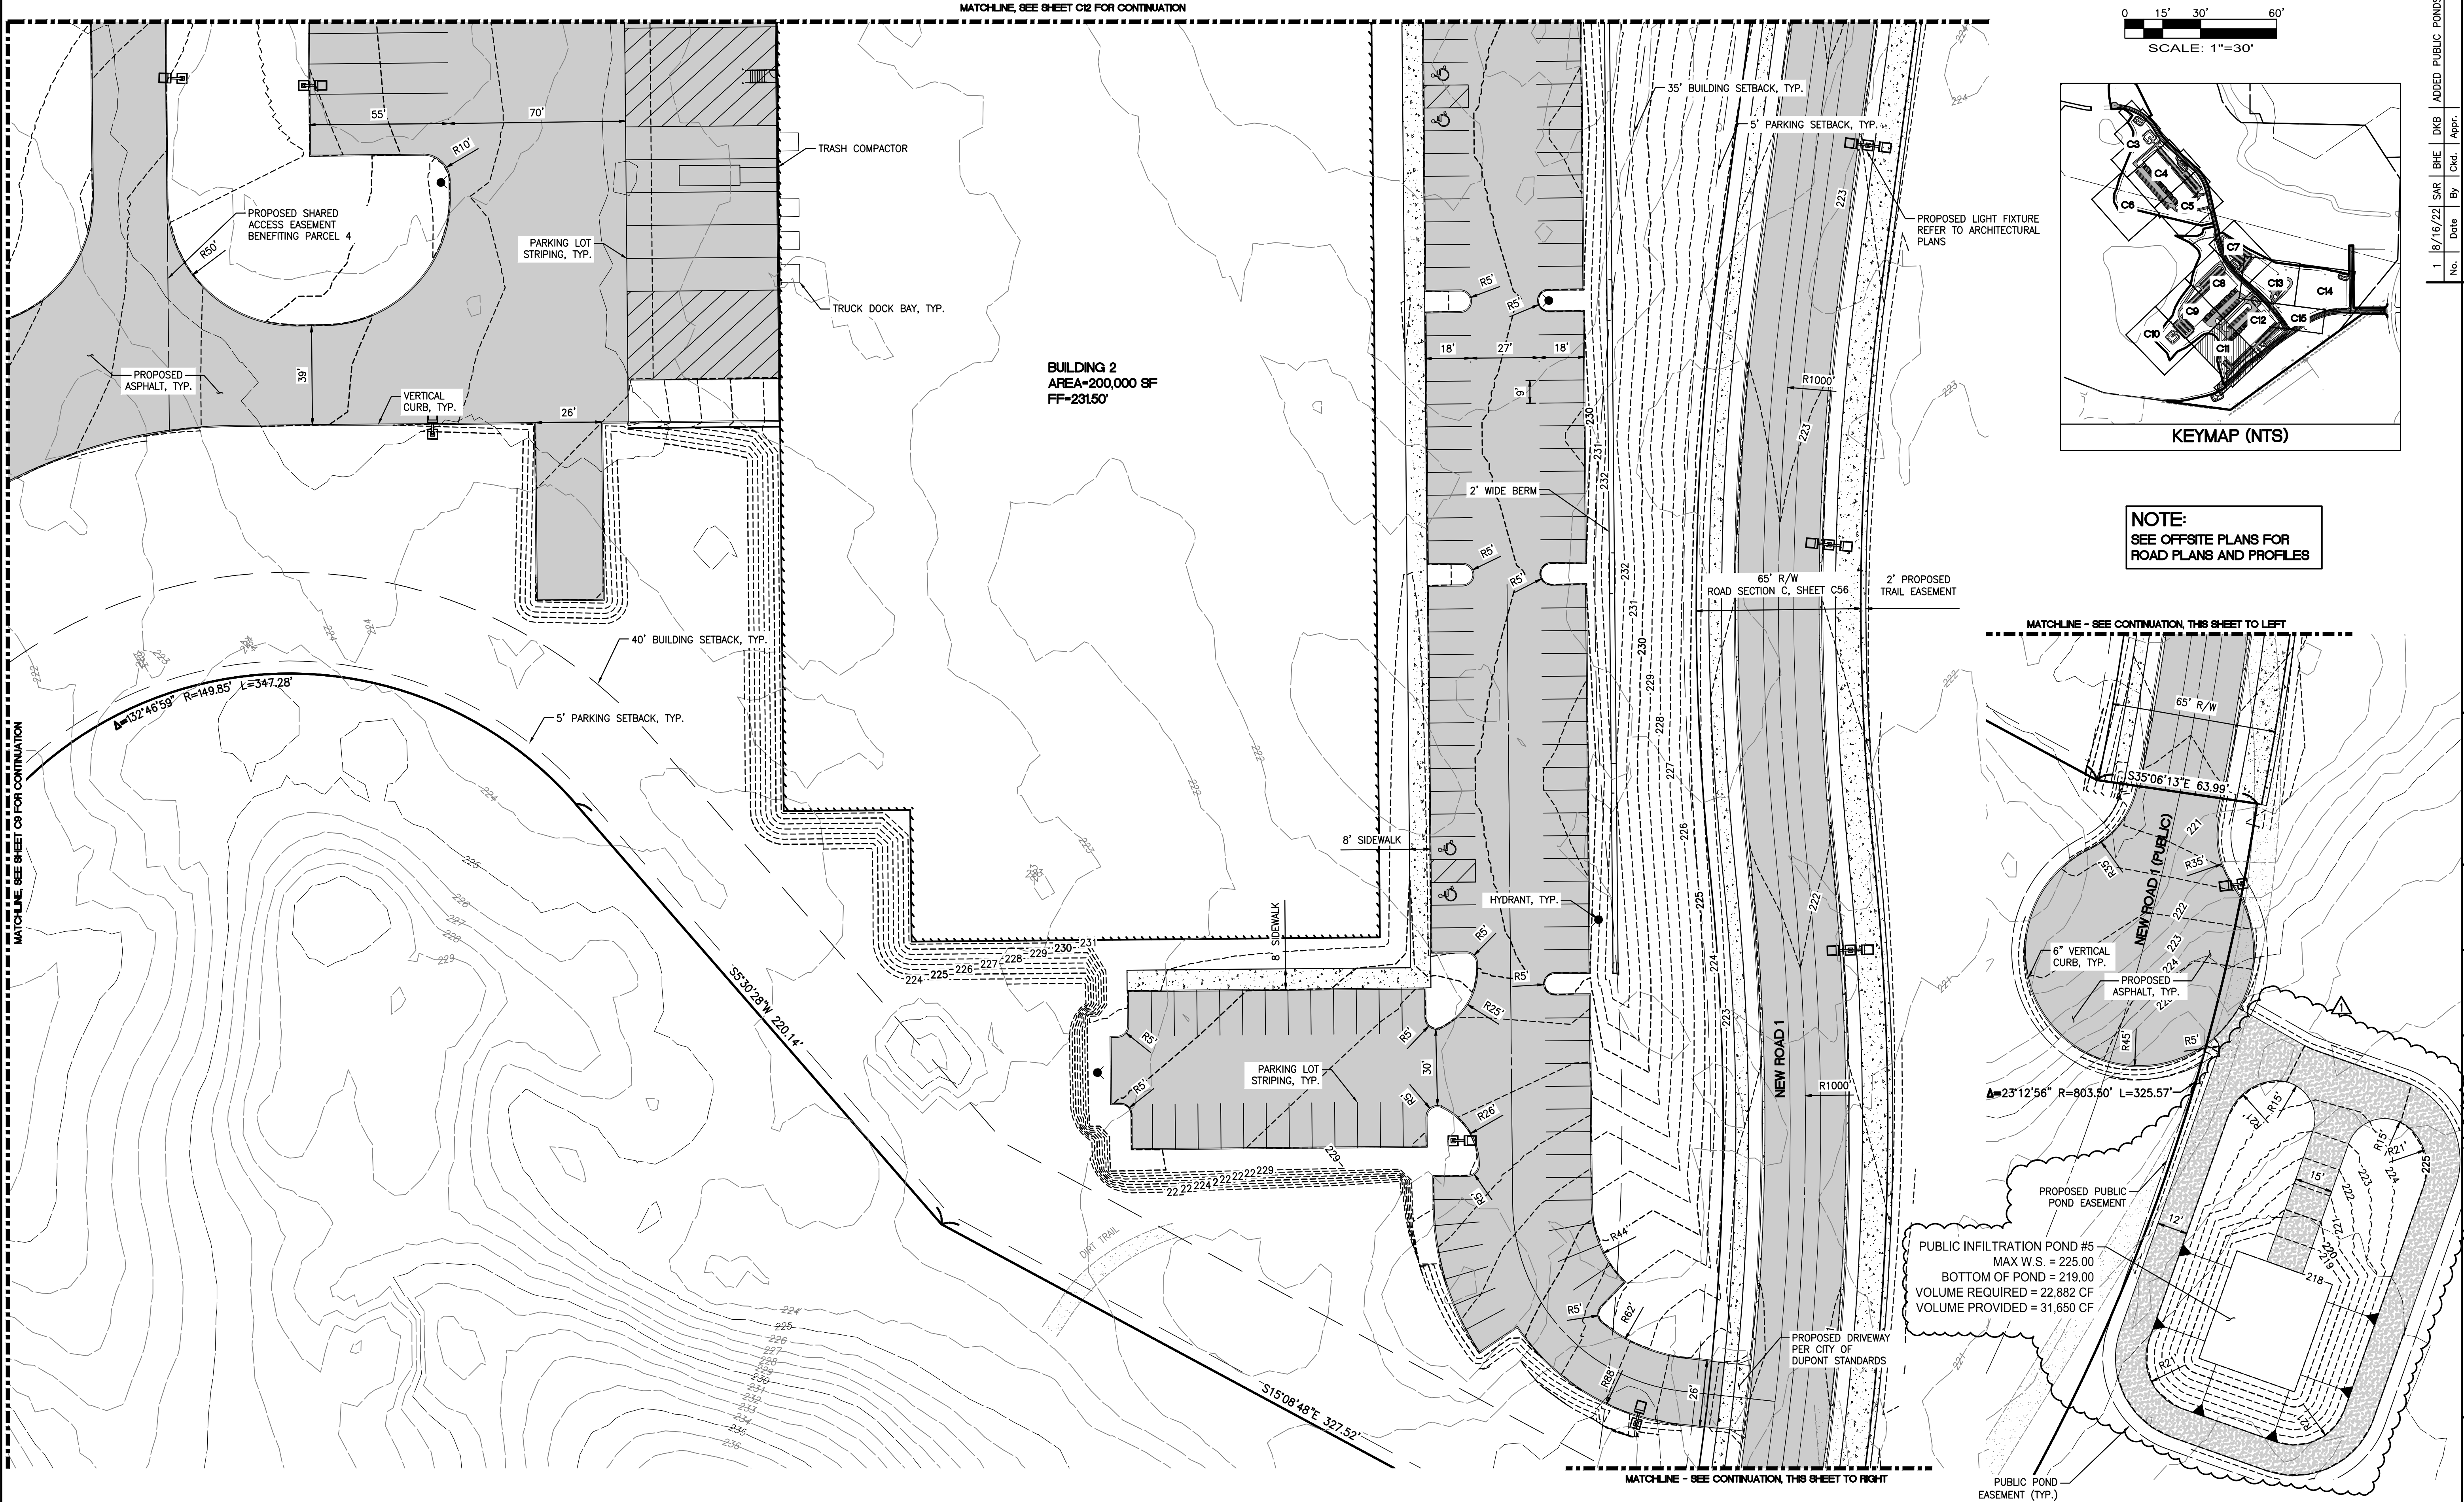

Job Number 21127		Sheet C11 of 56		Title: PRELIMINARY SITE PLAN 9 FOR FOUNDER'S RIDGE	
Barghausen Consulting Engineers, Inc. 18215 72nd Avenue South Kent, WA 98032 425.251.6222 barghausen.com		For: NORTHPOINT DEVELOPMENT 4825 NW 41ST STREET RIVERSIDE, MO 64150		Scale: Horizontal 1"=30' Vertical -	
Designed: SAR Drawn: SAR Checked: BHE Approved: BHE Date: 8/22/22		Professional Engineer Benjamin H. Elrod State of Washington No. 2766 Exp. 8/22/22		Revision 1 8/16/22 SAR BHE DKB Added Public Ponds, Building 1 Revision, and Road 3 Revisions	




Know what's below.
Call before you dig.


PRELIMINARY SITE PLAN 10

FOR FOUNDER'S RIDGE

A PORTION OF SECTIONS 22, 26 AND 27, TOWNSHIP 19 NORTH, RANGE 1 EAST, W.M.
CITY OF DUPONT, PIERCE COUNTY, WASHINGTON

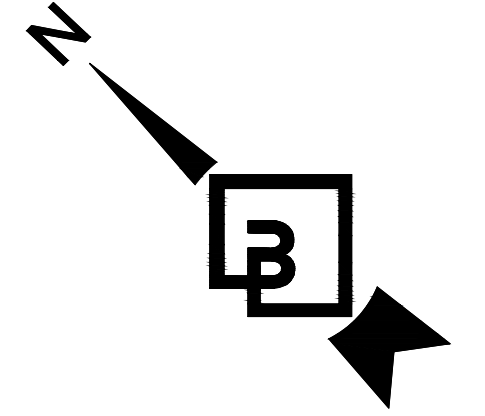

0 15' 30' 60'
SCALE: 1"=30'

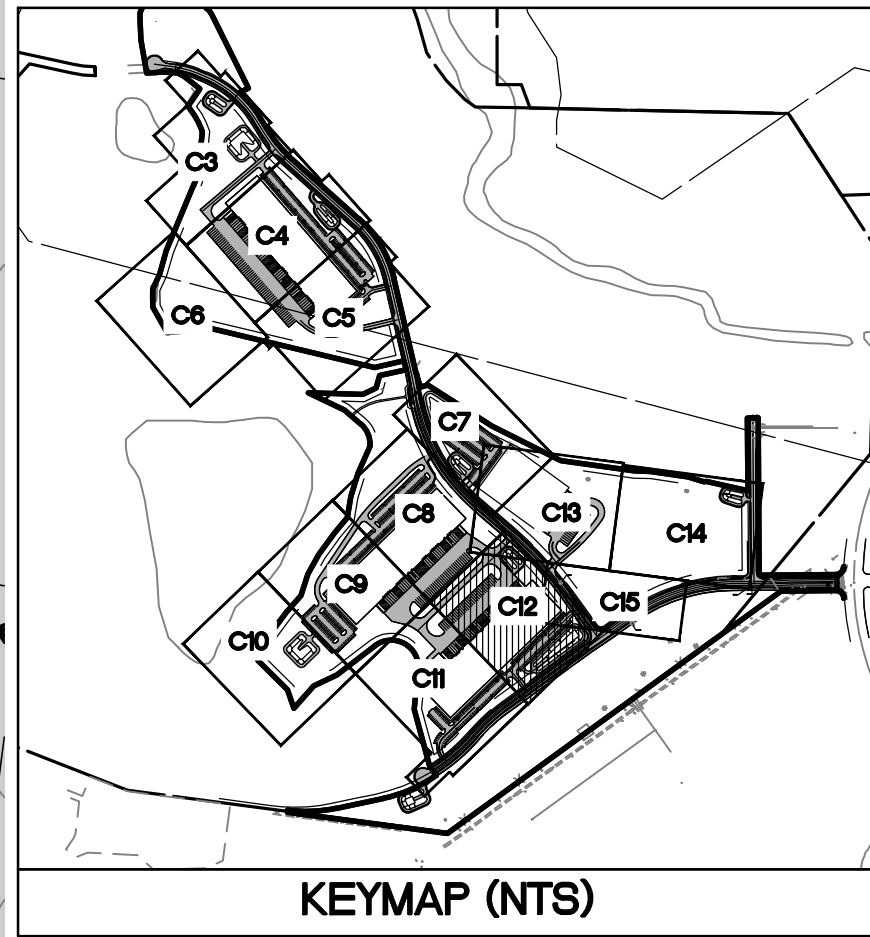

NOTE:
SEE OFFSITE PLANS FOR
ROAD PLANS AND PROFILES




Job Number 21127		Sheet C12_56		Title: PRELIMINARY SITE PLAN 10 FOR FOUNDER'S RIDGE	
Barghausen Consulting Engineers, Inc. 18215 72nd Avenue South Kent, WA 98032 425.251.6222 barghausen.com		For: NORTHPOINT DEVELOPMENT 4825 NW 41ST STREET RIVERSIDE, MO 64150		Scale: Horizontal 1"=30' Vertical -	
Designed: SAR Drawn: SAR Checked: BHE Approved: BHE Date: 8/22/22		Professional Engineer BENJAMIN H. ELDRIDGE STATE OF WASHINGTON 12766 REGISTERED PROFESSIONAL ENGINEER 8/22/22		Revision 1 8/16/22 SAR DKB BHE 2 ADDED PUBLIC PONDS, BUILDING 1 REVISION, AND ROAD 3 REVISIONS	



PRELIMINARY SITE PLAN 11

FOR
FOUNDER'S RIDGE

A PORTION OF SECTIONS 22, 26 AND 27, TOWNSHIP 19 NORTH, RANGE 1 EAST, W.M.
CITY OF DUPONT, PIERCE COUNTY, WASHINGTON

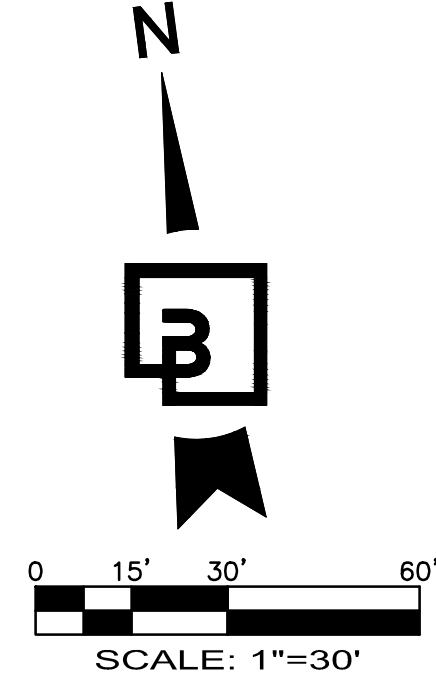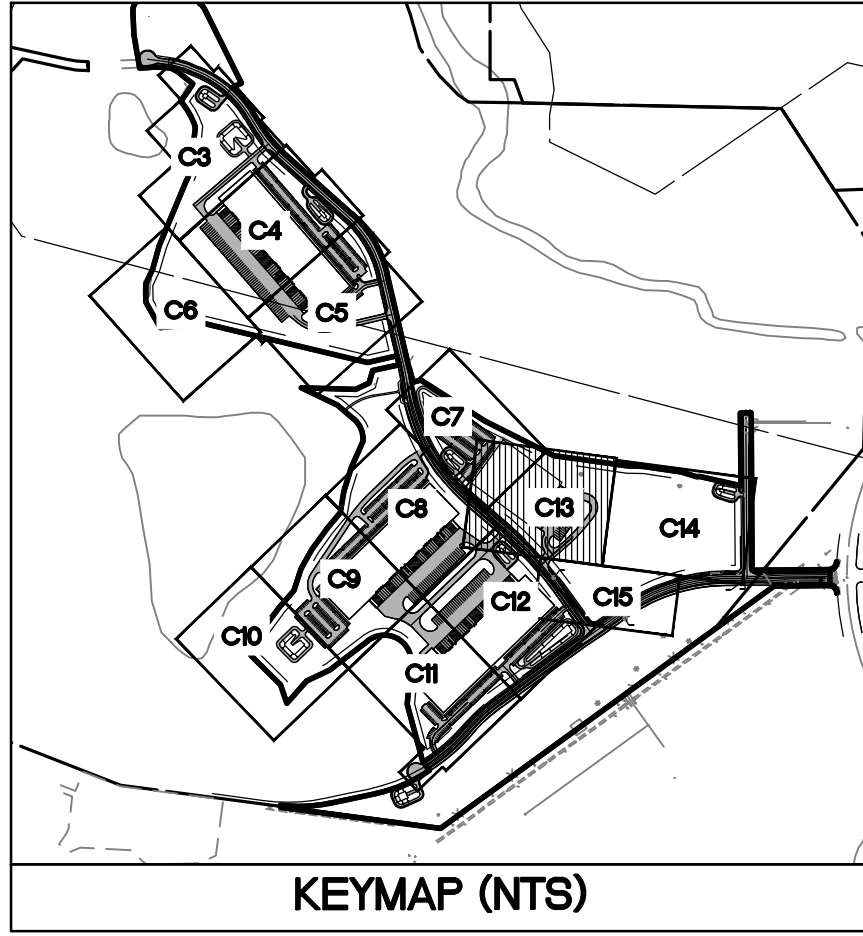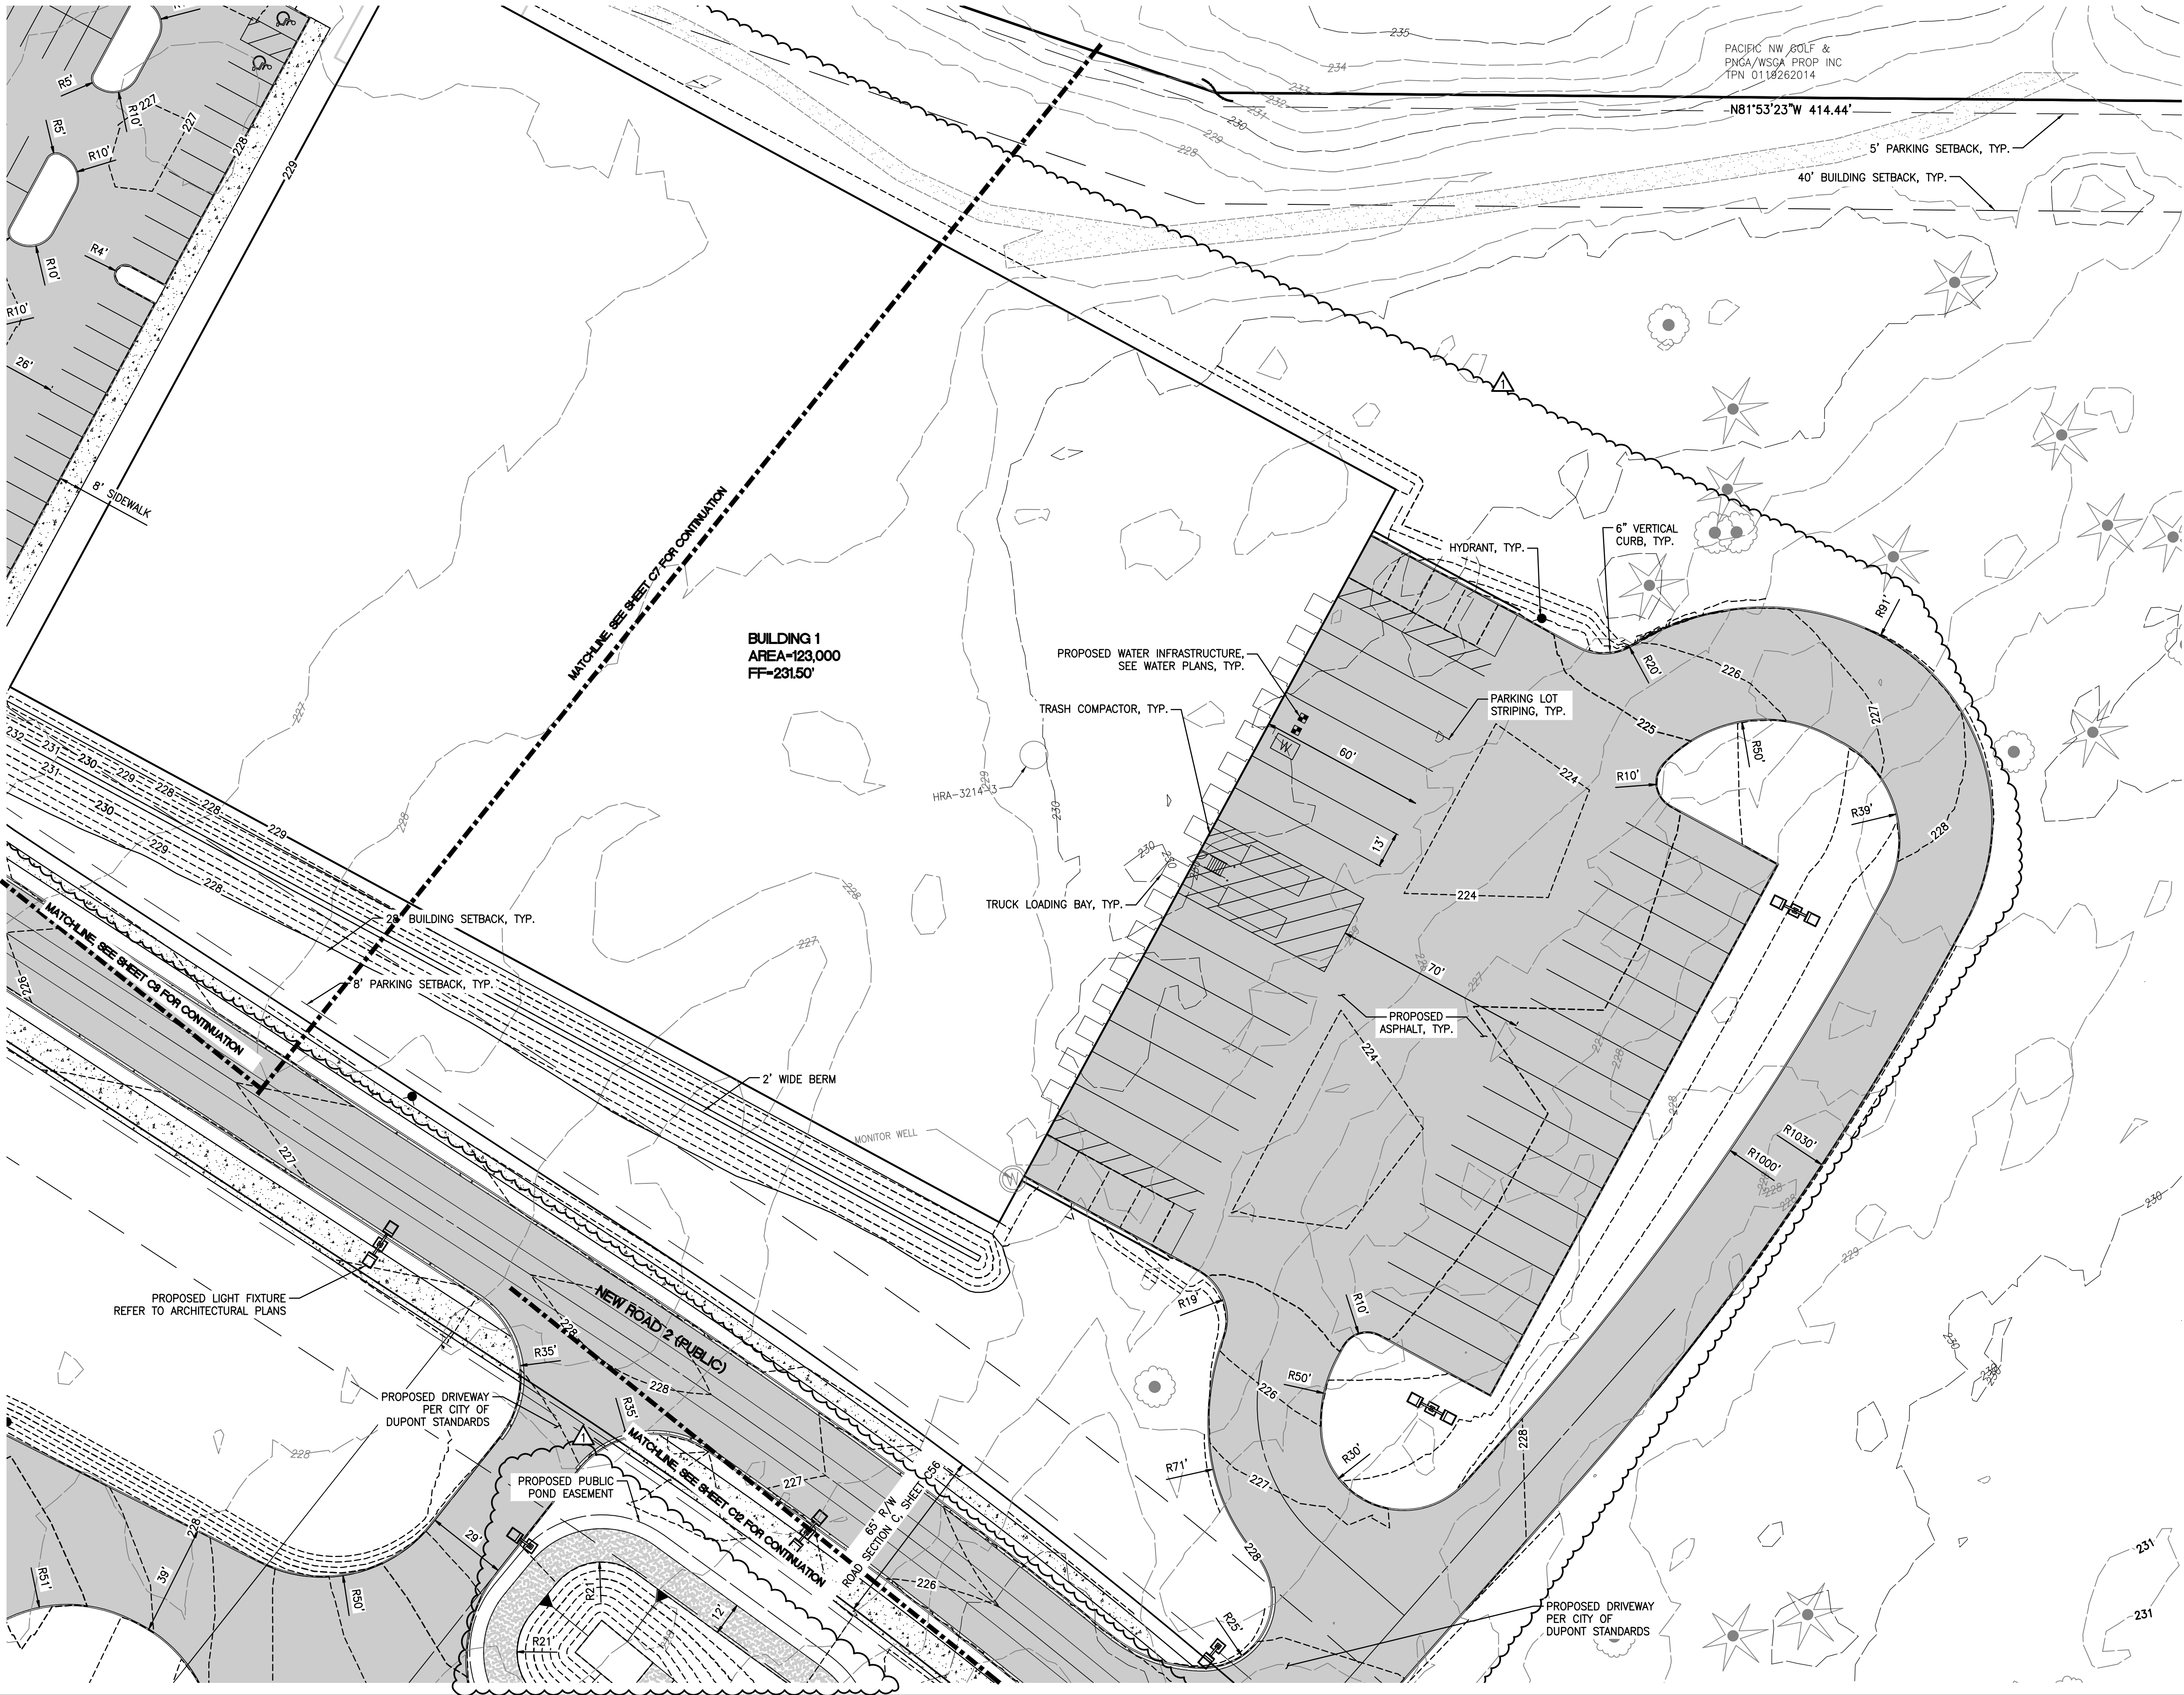




NOTE:
SEE OFFSITE PLANS FOR
ROAD PLANS AND PROFILES

Job Number 21127		Title: PRELIMINARY SITE PLAN 11		Revision 1 18/16/22 SAR BHE DKB ADDED PUBLIC PONDS, BUILDING 1 REVISION, AND ROAD 3 REVISIONS	
Sheet C13, 56		For: NORTHPOINT DEVELOPMENT 4825 NW 41ST STREET RIVERSIDE, MO 64150		Scale: Horizontal 1"=30' Vertical -	
Designed SAR Drawn SAR Checked BHE Approved BHE Date 8/22/22		Professional Engineer BENJAMIN H. FLORES STATE OF WASHINGTON 12766 REGISTERED PROFESSIONAL ENGINEER 8/22/22		Barghausen Consulting Engineers, Inc. 18215 72nd Avenue South Kent, WA 98032 425.251.6222 barghausen.com	
P:\21000s\21127\preliminary\grading and utilities\21127-A.dwg 8/16/2022 8:20 PM WSULLIVAN		PACIFIC NW GOLF & PINGA/WSGA PROP INC TPN 0118262014		P:\21000s\21127\preliminary\grading and utilities\21127-A.dwg 8/16/2022 8:20 PM WSULLIVAN	



FOR
FOUNDER'S RIDGE

A PORTION OF SECTIONS 22, 26 AND 27, TOWNSHIP 19 NORTH, RANGE 1 EAST, W.M.
CITY OF DUPONT, PIERCE COUNTY, WASHINGTON

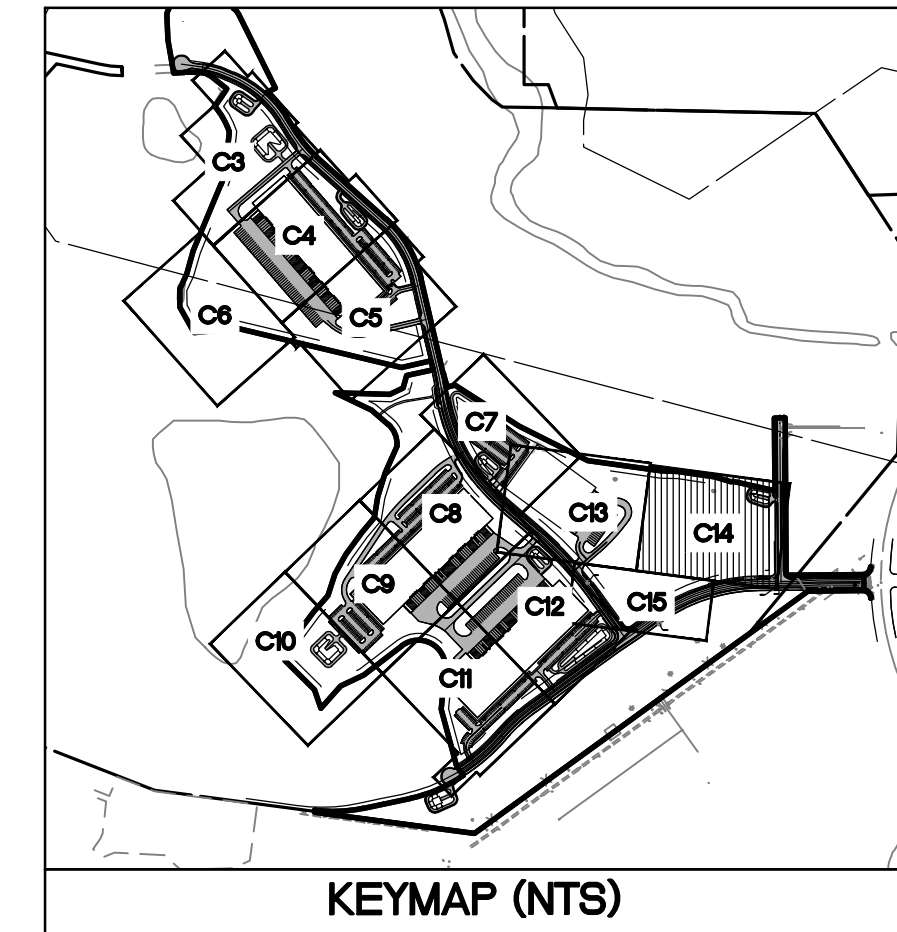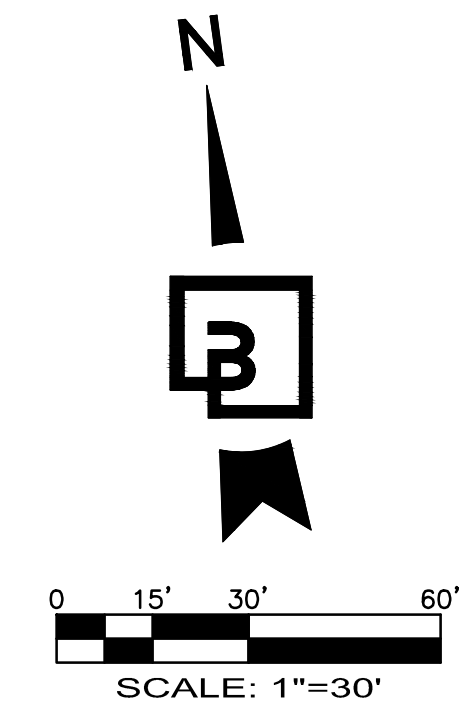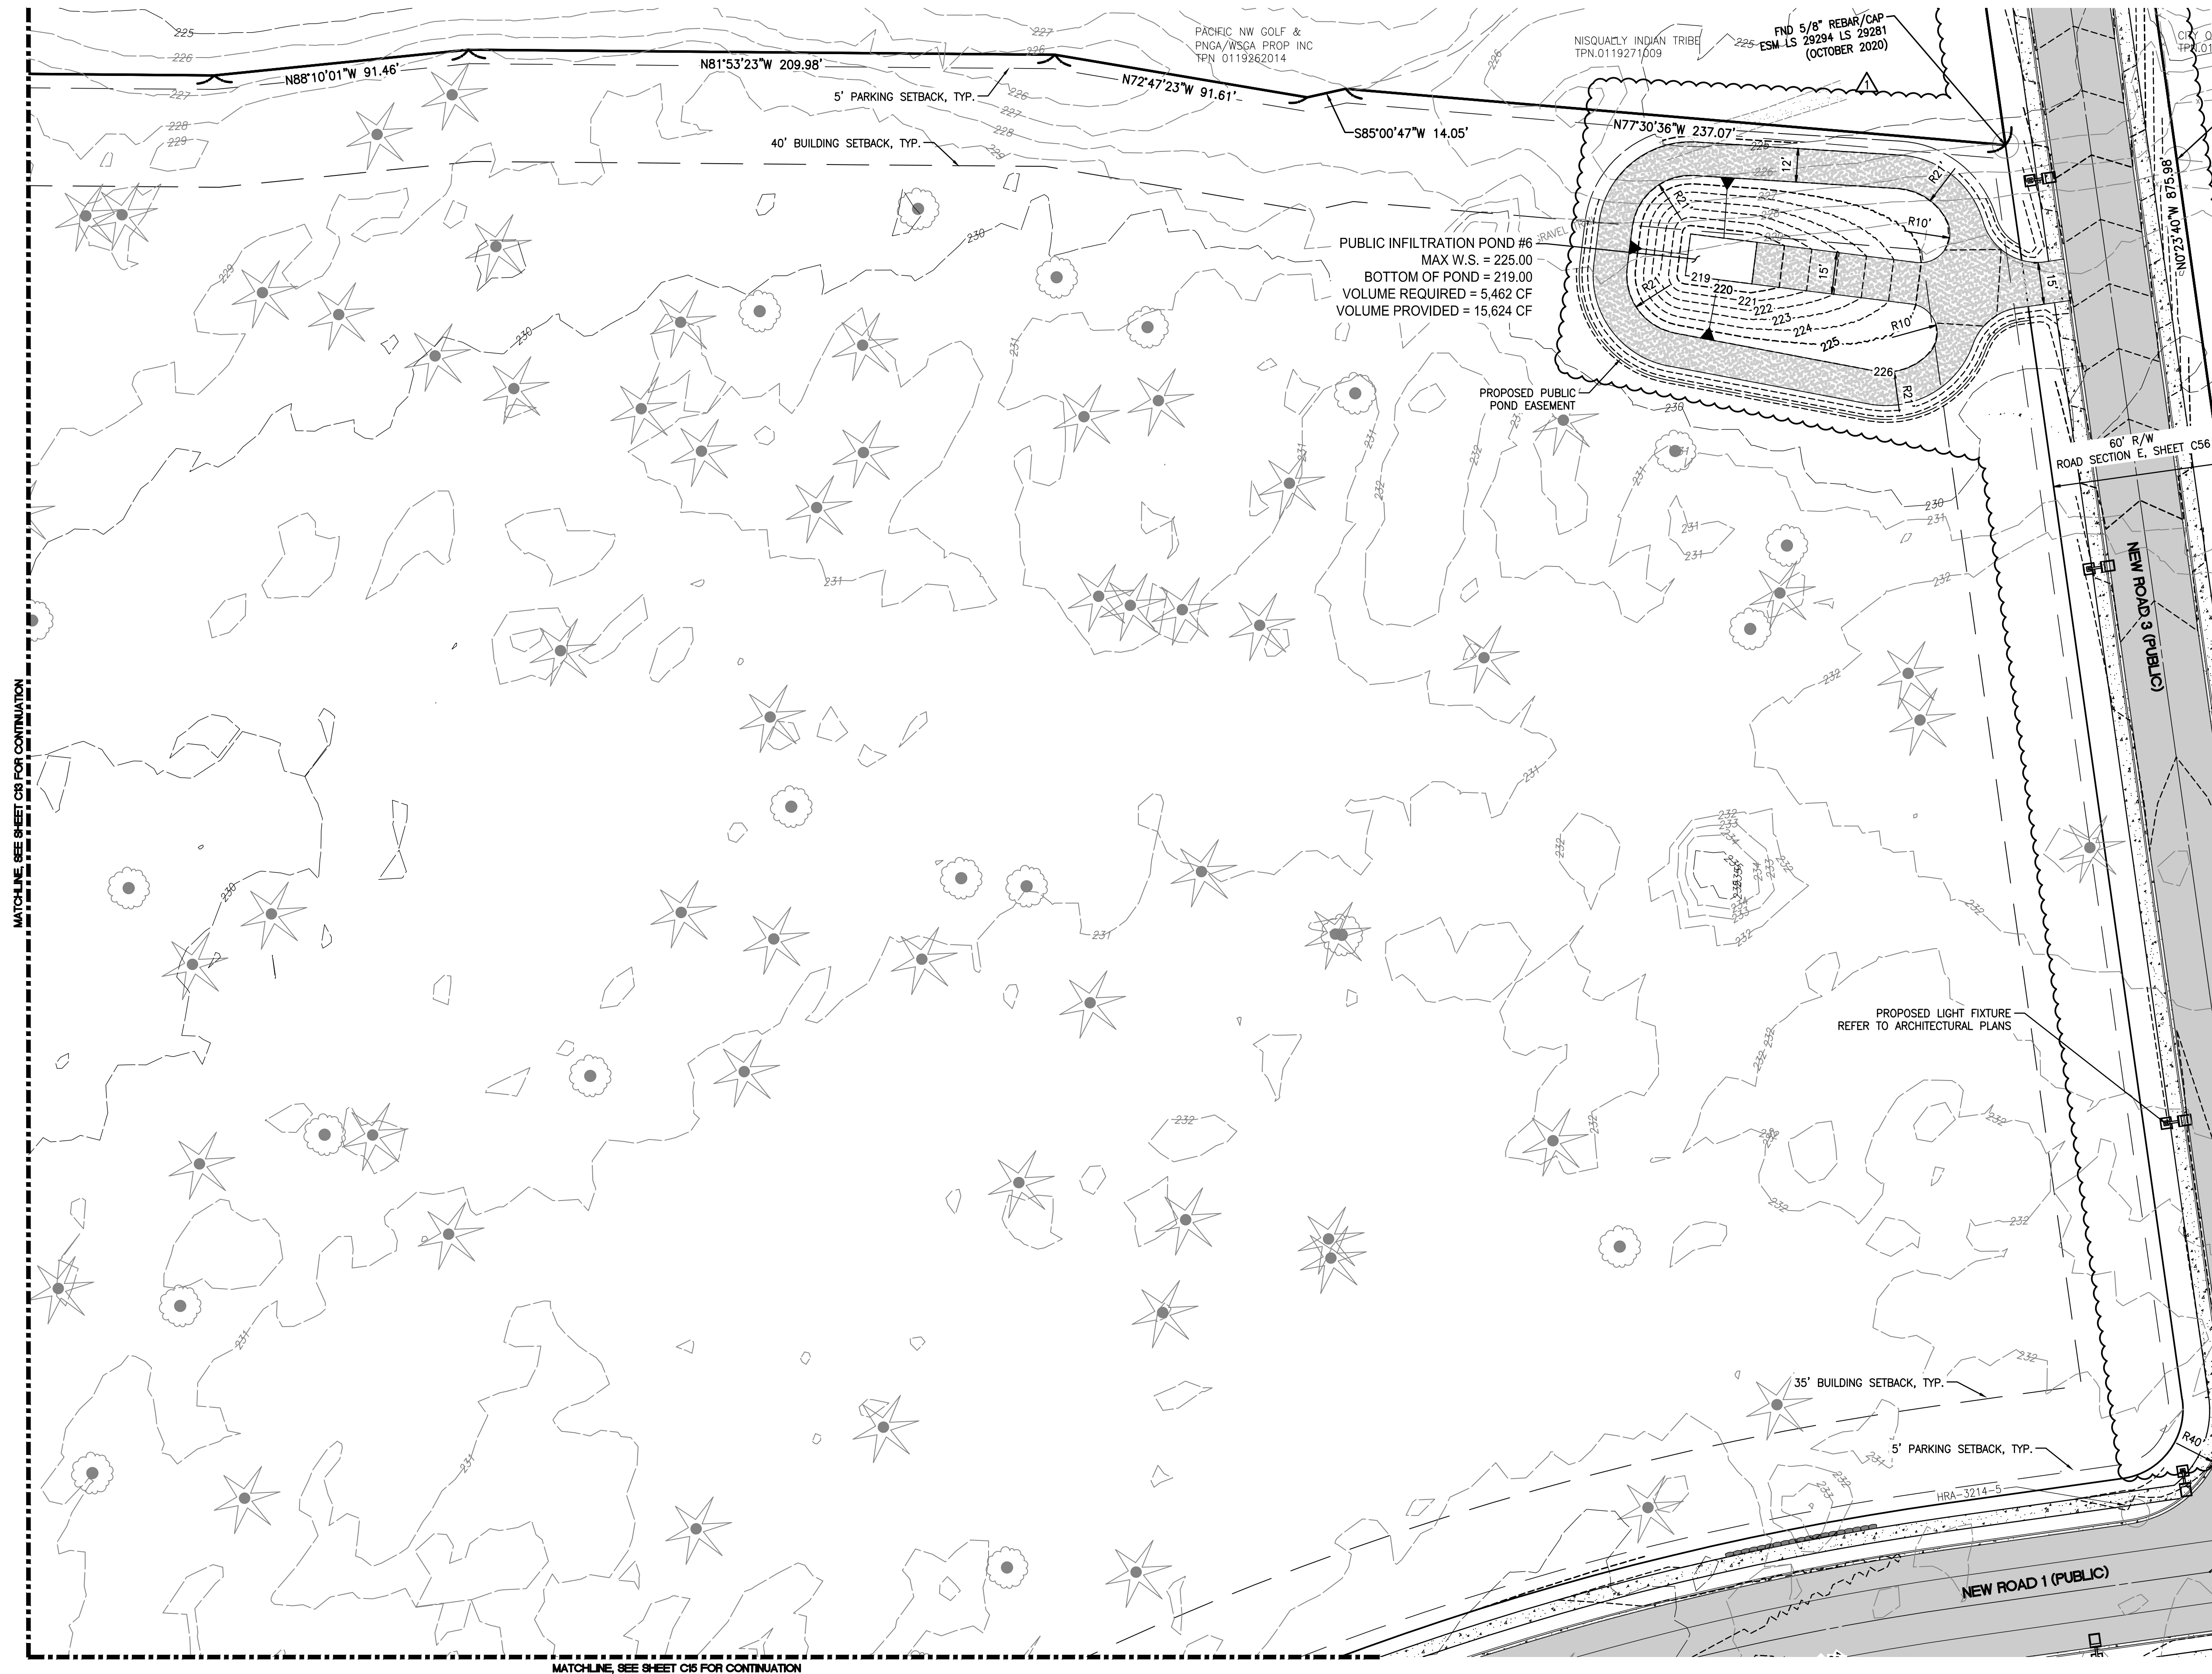

NOTE:
SEE OFFSITE PLANS FOR
ROAD PLANS AND PROFILES




Job Number		Title:		Revision	
21127		NORTHPOINT DEVELOPMENT 4825 NW 41ST STREET RIVERSIDE, MO 64150		1 8/16/22 SAR DKB ADDED PUBLIC PONDS, BUILDING 1 REVISION, AND ROAD 3 REVISIONS	
Sheet		For:		No. Date By Ckd. Appr.	
C14_56 of		 8/22/22		Title: PRELIMINARY SITE PLAN 12 FOR FOUNDER'S RIDGE	
Scale:		Designed SAR		Revision	
Horizontal		Drawn SAR		1 8/16/22 SAR DKB ADDED PUBLIC PONDS, BUILDING 1 REVISION, AND ROAD 3 REVISIONS	
1"=30'		Checked BHE		No. Date By Ckd. Appr.	
Vertical		Approved BHE		1 8/16/22 SAR DKB ADDED PUBLIC PONDS, BUILDING 1 REVISION, AND ROAD 3 REVISIONS	
-		Date 8/22/22		Title: PRELIMINARY SITE PLAN 12 FOR FOUNDER'S RIDGE	
Barghausen Consulting Engineers, Inc. 18215 72nd Avenue South Kent, WA 98032 425-251-6222 barghausen.com		WSULLIVAN \\2110003\21127\ Preliminary\ Preliminary Grading and Utilities\ 21127 - A.dwg 8/16/2022 8:20 PM		Revision	



PRELIMINARY SITE PLAN 13

FOR FOUNDER'S RIDGE

A PORTION OF SECTIONS 22, 26 AND 27, TOWNSHIP 19 NORTH, RANGE 1 EAST, W.M.
CITY OF DUPONT, PIERCE COUNTY, WASHINGTON

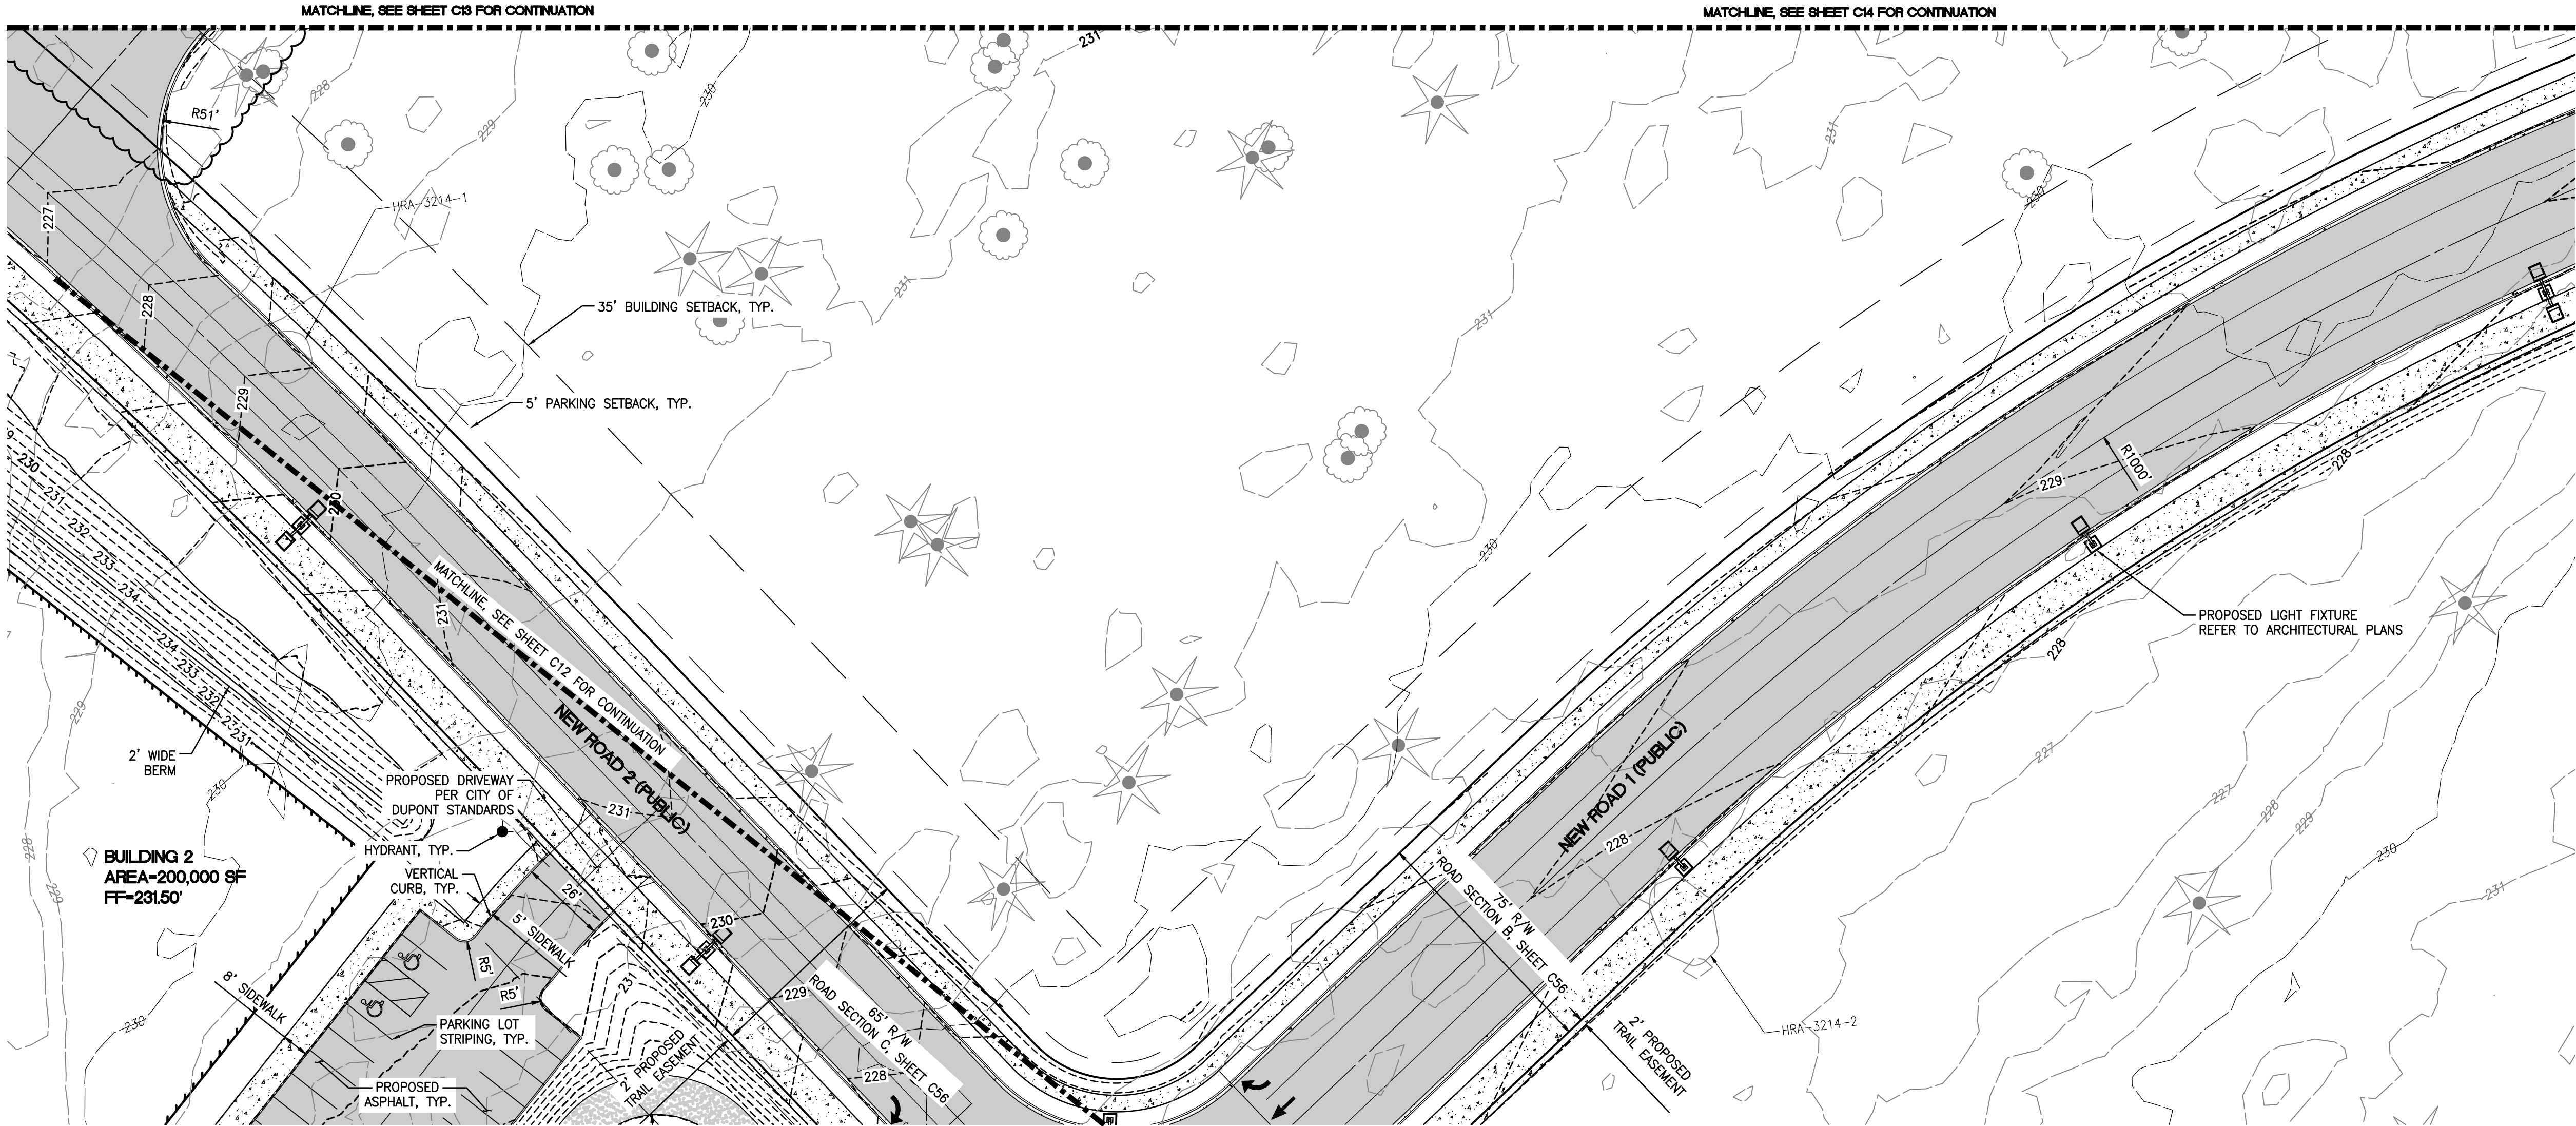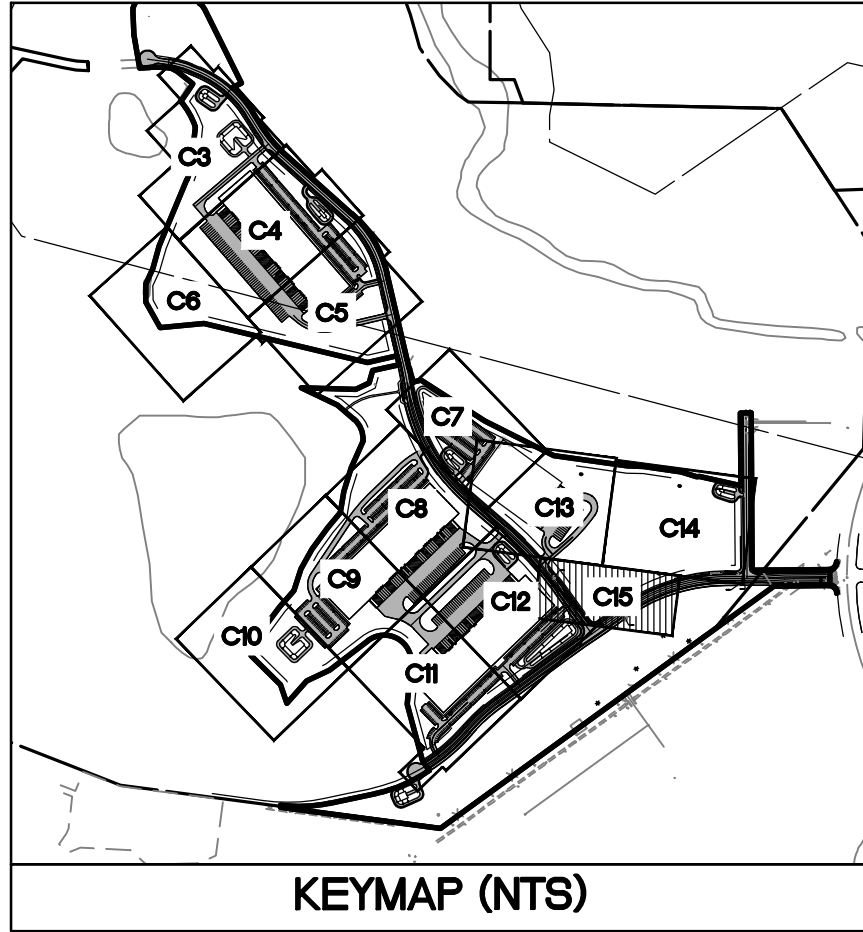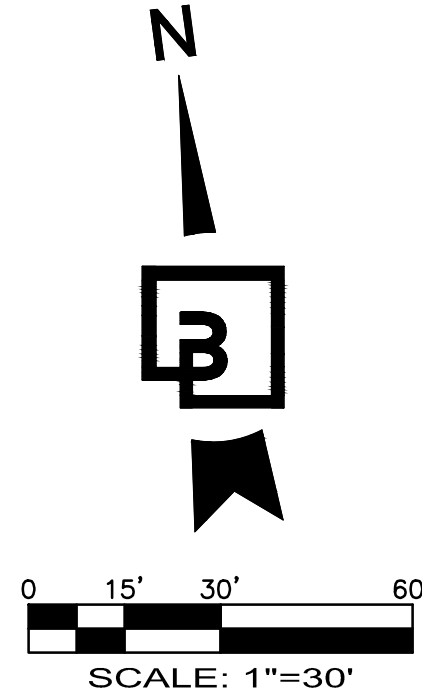

NOTE:
SEE OFFSITE PLANS FOR
ROAD PLANS AND PROFILES



Job Number 21127		Sheet C15 of 56		Title: PRELIMINARY SITE PLAN 13 FOR FOUNDER'S RIDGE	
For: NORTHPOINT DEVELOPMENT 4825 NW 41ST STREET RIVERSIDE, MO 64150		Scale: Horizontal 1"=30' Vertical -		Professional Engineer BENJAMIN H. ELDRIDGE STATE OF WASHINGTON LICENSED PROFESSIONAL ENGINEER 12766 8/22/22	
Barghausen Consulting Engineers, Inc. 18215 72nd Avenue South Kent, WA 98032 425.251.6222 barghausen.com		Designed: SAR Drawn: SAR Checked: BHE Approved: BHE Date: 8/22/22		Revision 1 8/16/22 SAR BHE DKB ADDED PUBLIC PONDS, BUILDING 1 REVISION, AND ROAD 3 REVISIONS	



GRADING AND DRAINAGE KEYMAP

FOR FOUNDER'S RIDGE

A PORTION OF SECTIONS 22, 26 AND 27, TOWNSHIP 19 NORTH, RANGE 1 EAST, W.M.
CITY OF DUPONT, PIERCE COUNTY, WASHINGTON

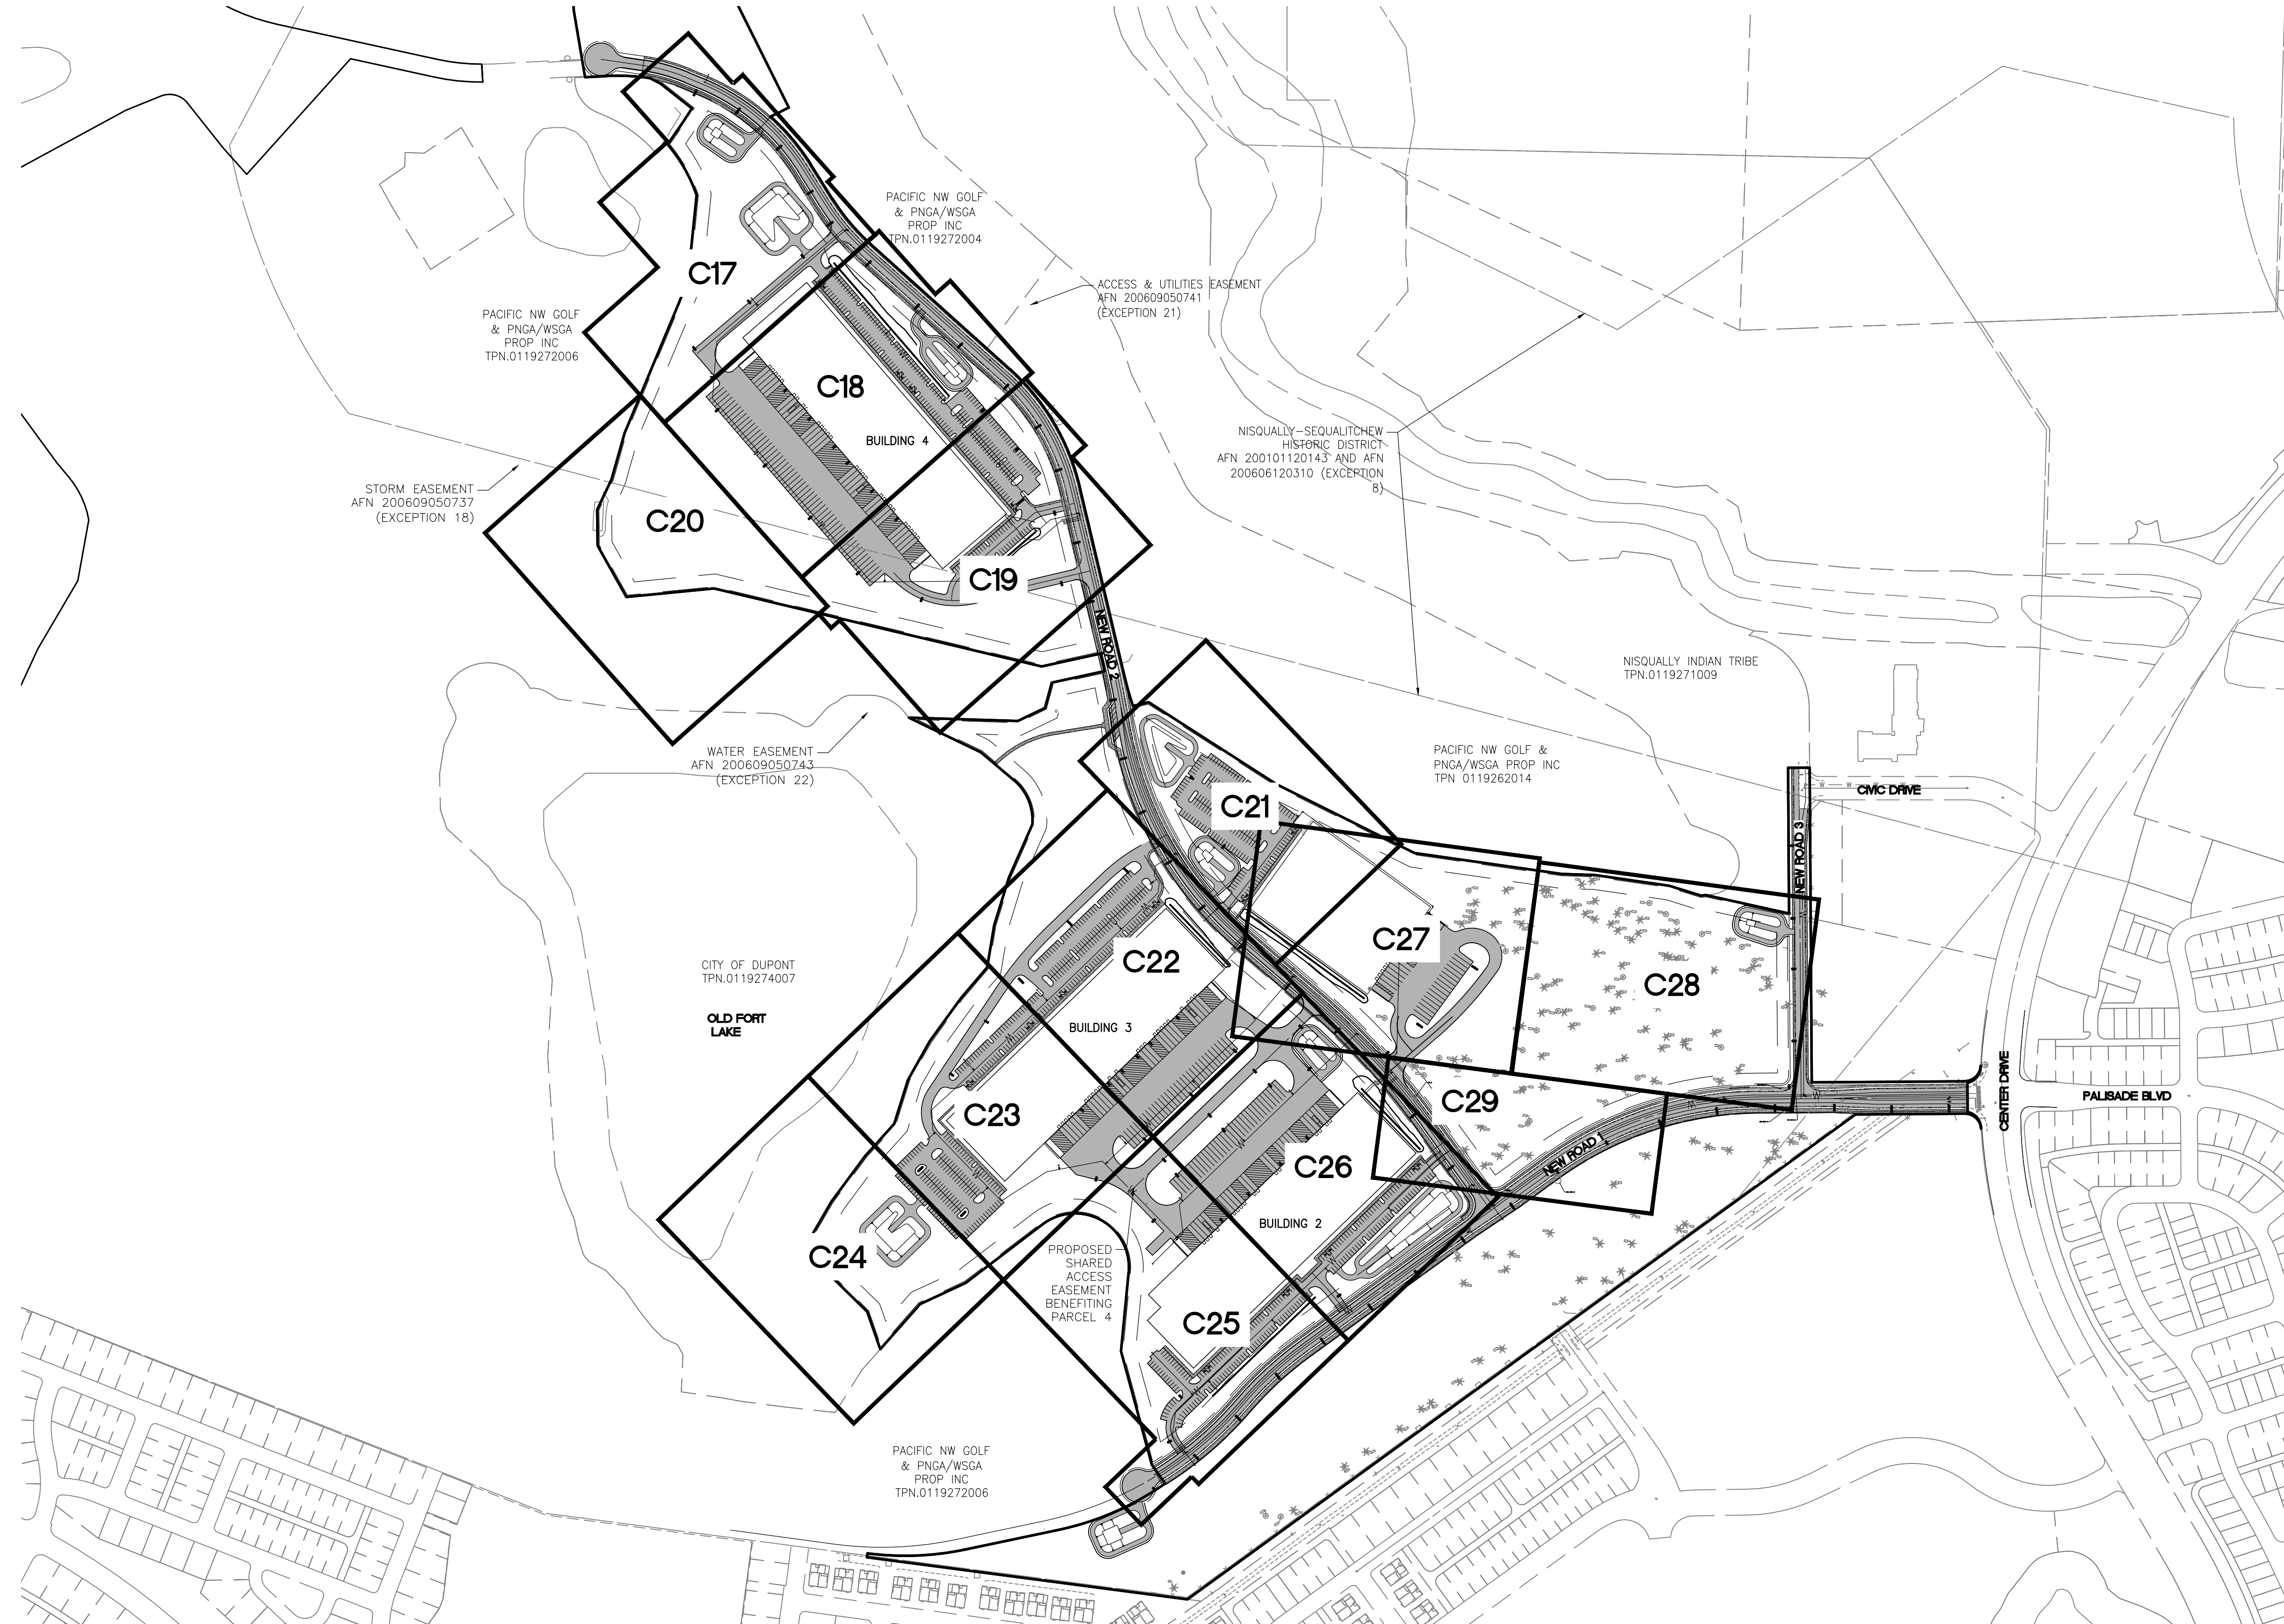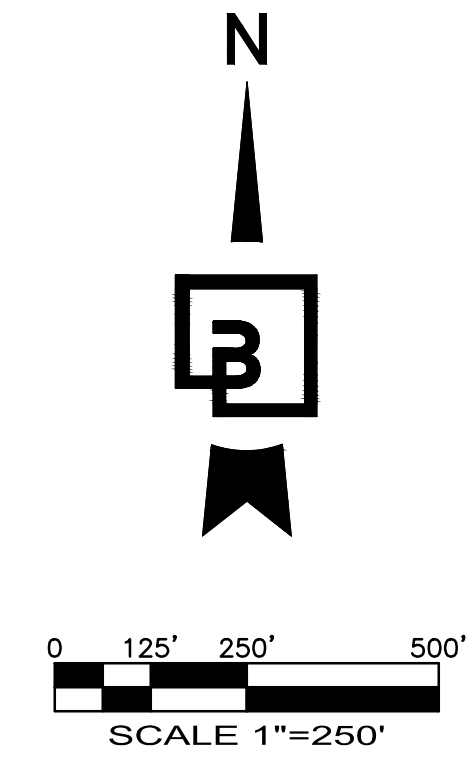

Job Number 21127		Designed <u>SAR</u> Drawn <u>SAR</u> Checked <u>BHE</u> Approved <u>BHE</u> Date <u>8/22/22</u>		Scale: Horizontal 1" = 250' Vertical —		 8/22/22		For: NORTHPOINT DEVELOPMENT 4825 NW 41ST STREET RIVERSIDE, MO 64150		Title: GRADING AND DRAINAGE KEYMAP FOR FOUNDER'S RIDGE		Revision	
Sheet C16_56 of 56		P:\21000s\21127\preliminary\grading and utilities\21127-GM.dwg 8/16/2022 2:46 PM WSULLIVAN											






Know what's below.
Call before you dig.

GRADING AND DRAINAGE PLAN 1

FOR FOUNDER'S RIDGE

A PORTION OF SECTIONS 22, 26 AND 27, TOWNSHIP 19 NORTH, RANGE 1 EAST, W.M.
CITY OF DUPONT, PIERCE COUNTY, WASHINGTON

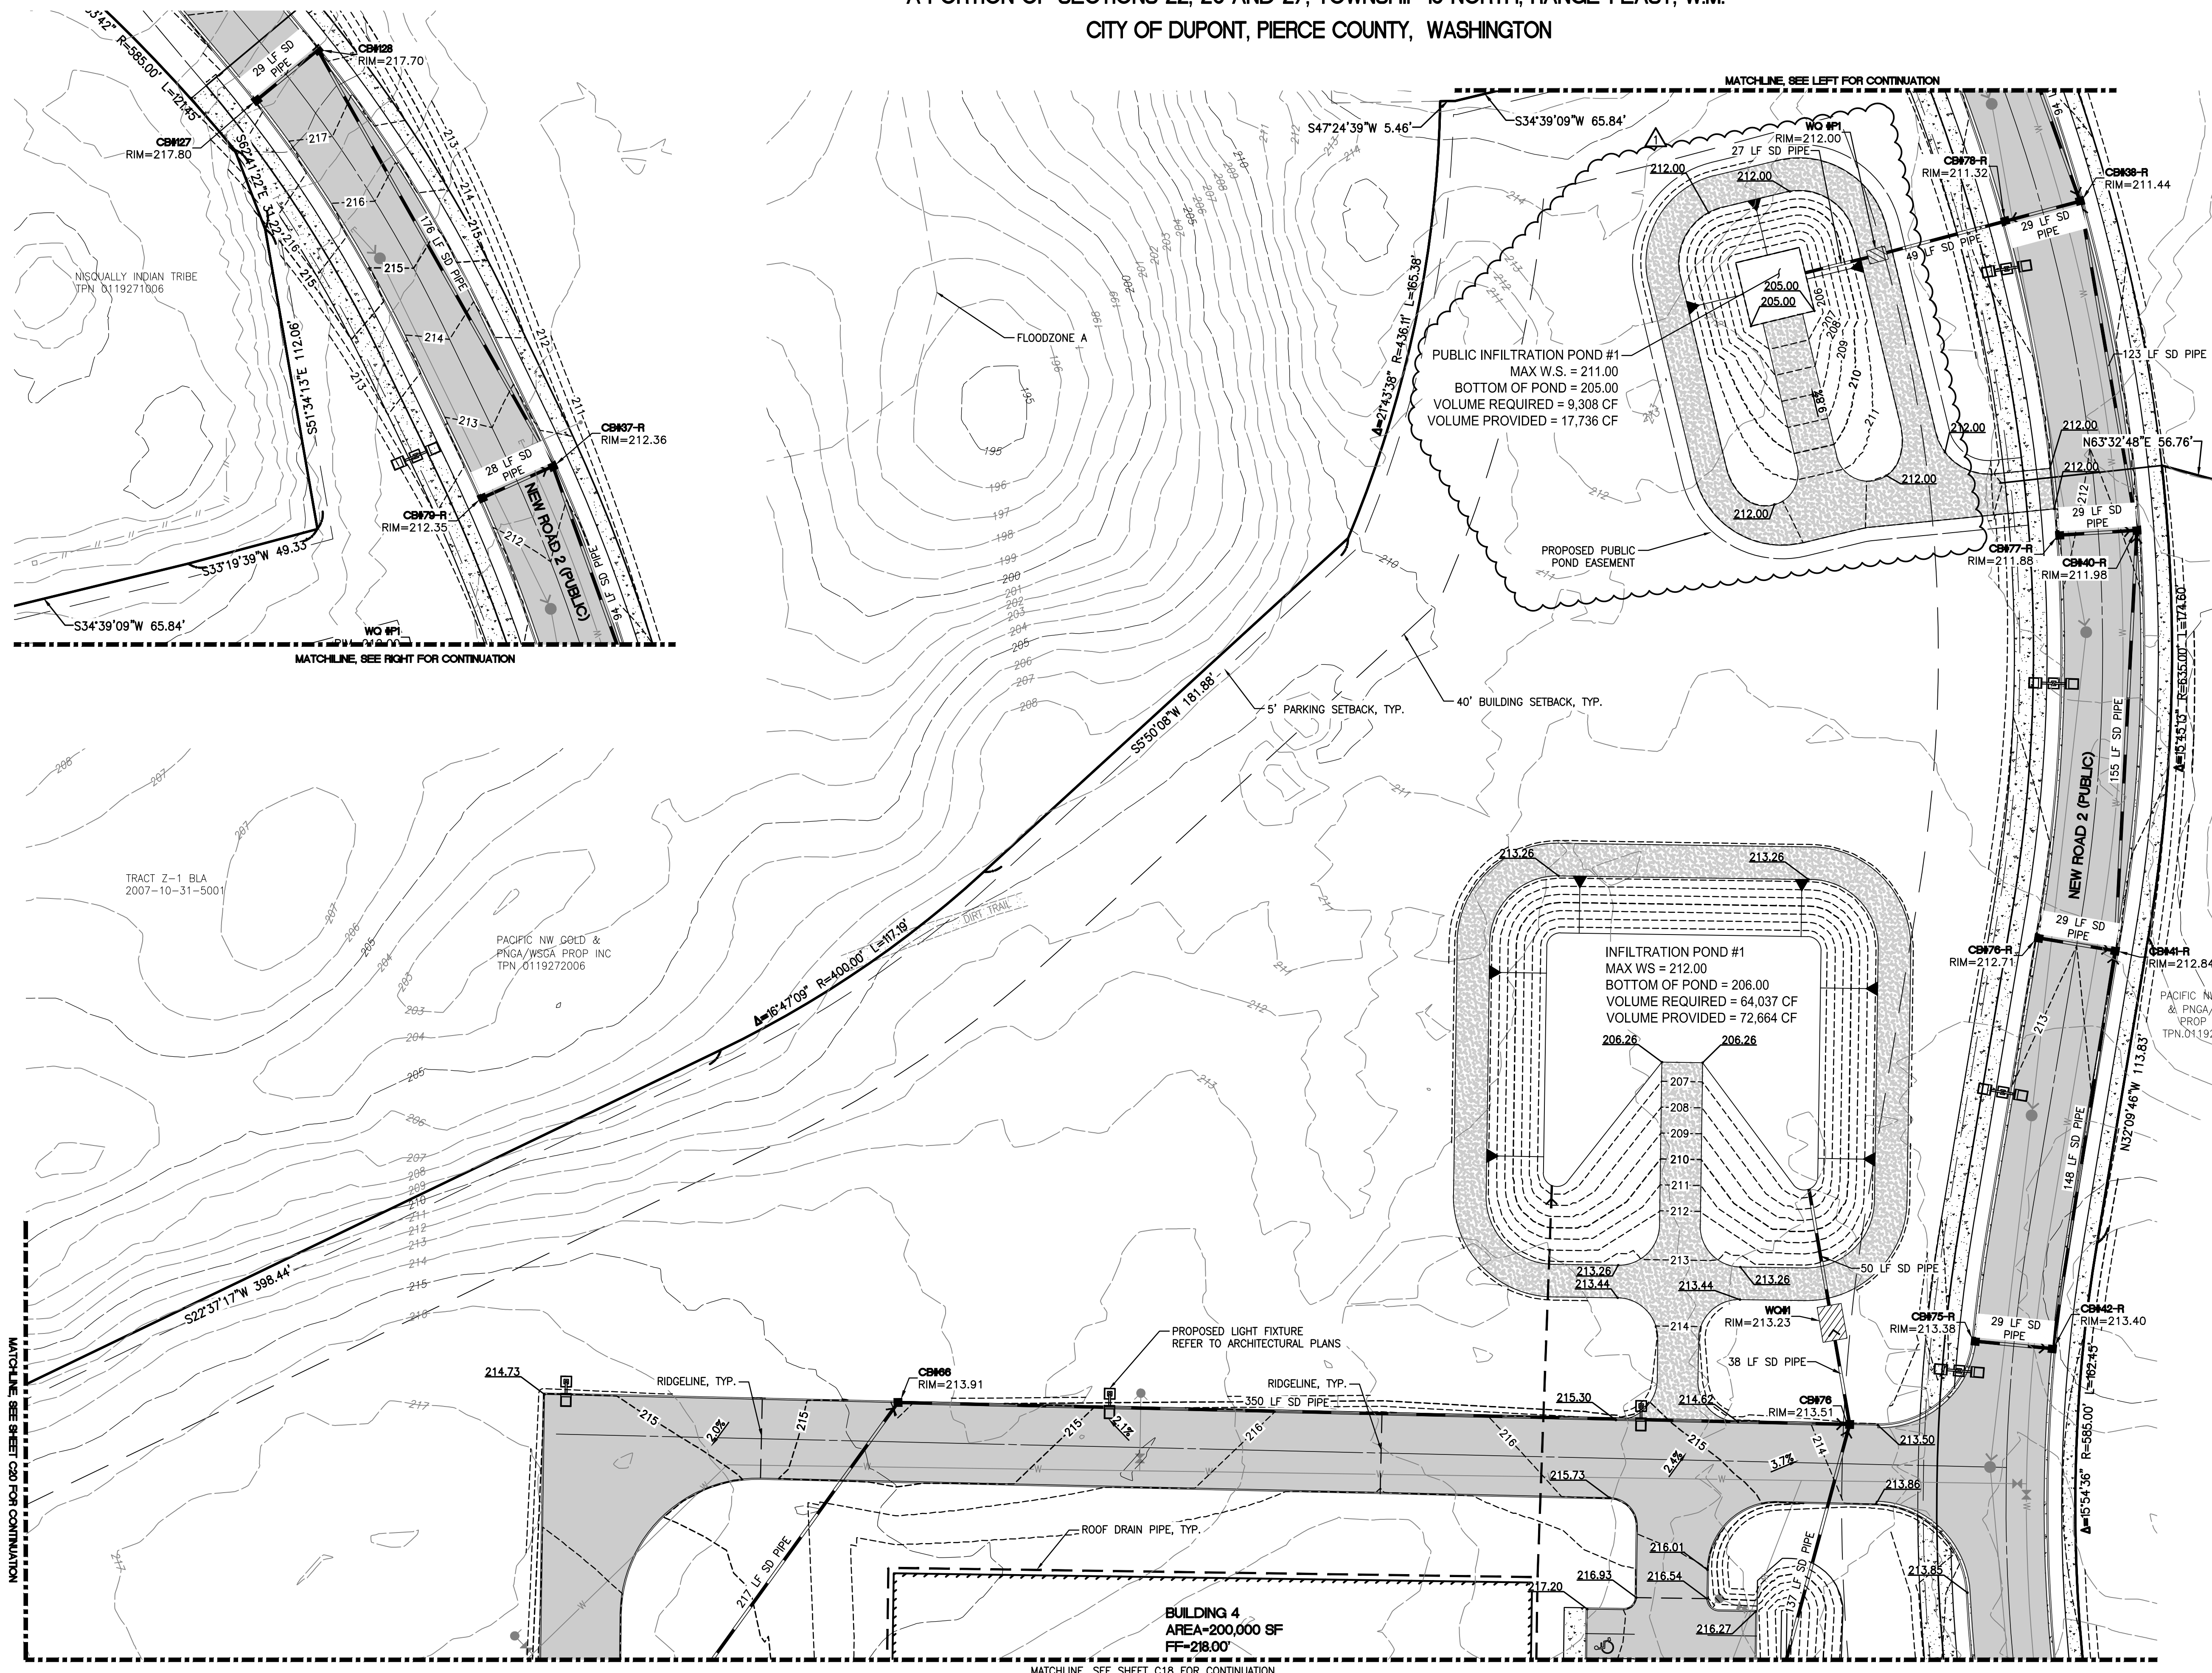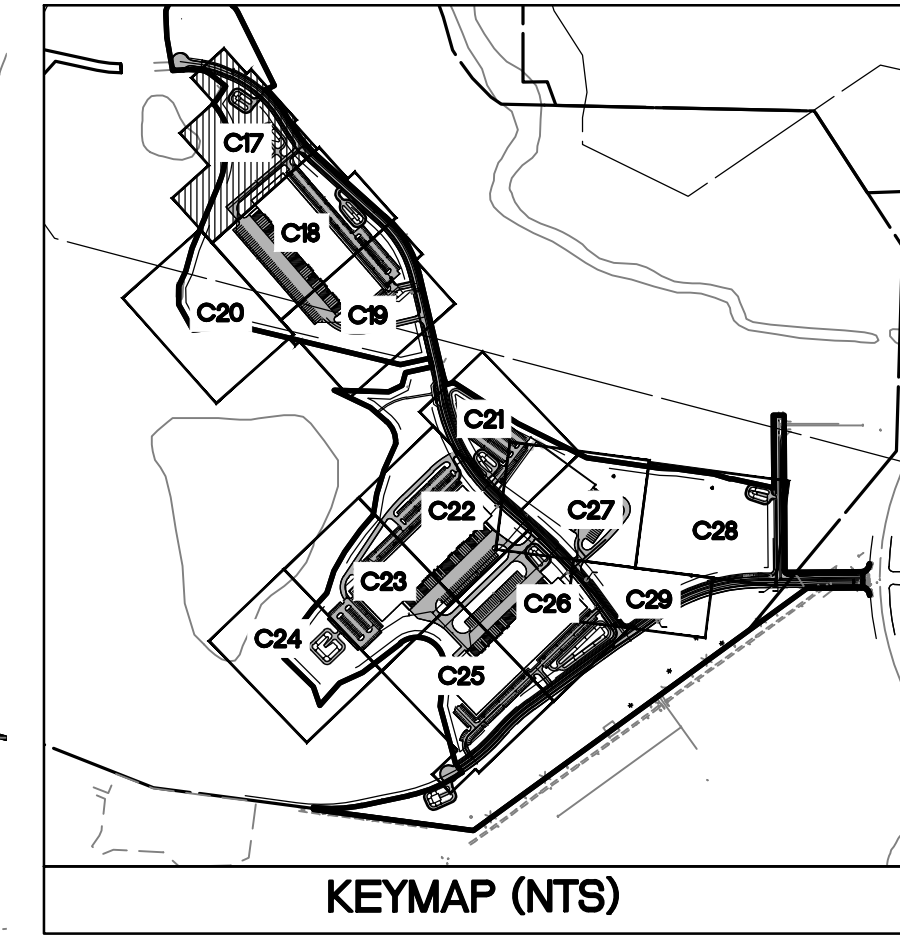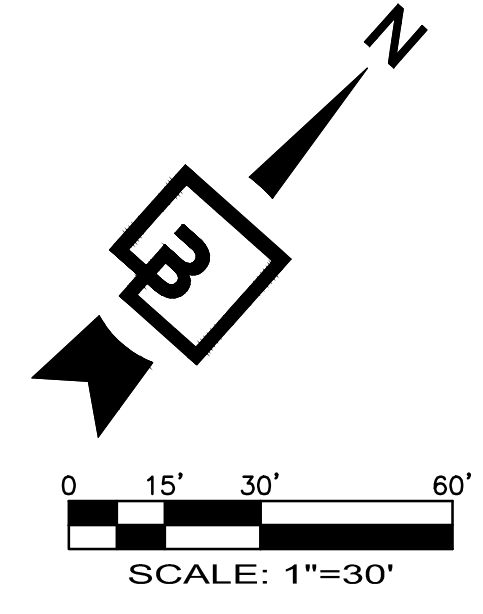

NOTE:
SEE OFFSITE PLANS FOR
ROAD PLANS AND PROFILES

Job Number 21127		Sheet C17 of 56		Title: GRADING AND DRAINAGE PLAN 1 FOR FOUNDER'S RIDGE	
For: NORTHPOINT DEVELOPMENT 4825 NW 41ST STREET RIVERSIDE, MO 64150		Scale: Horizontal 1"=30' Vertical -		Revision 1 18/16/22 SAR BHE DKB Apr.	
Designed SAR Drawn SAR Checked BHE Approved BHE Date 8/22/22		Professional Engineer BEAUMUN H. FLORENCE STATE OF WASHINGTON #2766 REGISTERED PROFESSIONAL ENGINEER 8/22/22		P:\21000s\21127\preliminary\Grading and Utilities\21127-GM.dwg 8/16/2022 2:46 PM WSULLIVAN	
Barghausen Consulting Engineers, Inc. 18215 72nd Avenue South Kent, WA 98032 425.251.6222 barghausen.com		PACIFIC NW GOLF & PINGA/WSGA PROP. INC. TPN.0119272004		PACIFIC NW GOLD & PINGA/WSGA PROP. INC. TPN.0119272006	





Know what's below.
Call before you dig.

GRADING AND DRAINAGE PLAN 2

FOR FOUNDER'S RIDGE

A PORTION OF SECTIONS 22, 26 AND 27, TOWNSHIP 19 NORTH, RANGE 1 EAST, W.M.
CITY OF DUPONT, PIERCE COUNTY, WASHINGTON

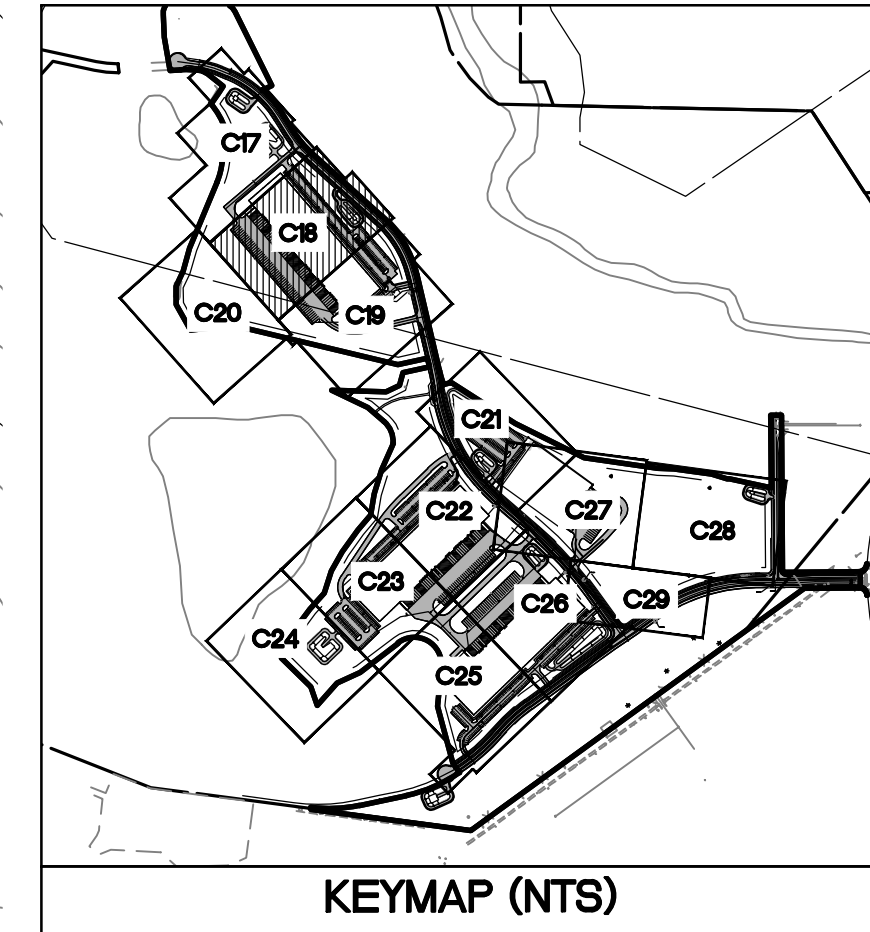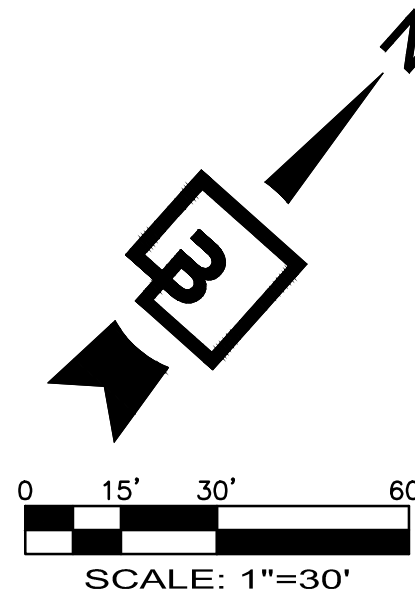

Job Number
21127

Sheet
C18.56

Designed
SAR

Drawn
SAR

Checked
BHE

Approved
BHE

Date
8/22/22

Scale:
Horizontal
1"=30'
Vertical
-

Scale:
Horizontal
1"=30'
Vertical
-

For:
NORTHPOINT DEVELOPMENT
4825 NW 41ST STREET
RIVERSIDE, MO 64150

Professional Engineer
BEAUMON H. FLORIDGE
STATE OF WASHINGTON
#2766
REGISTERED
PROFESSIONAL ENGINEER
8/22/22

Barghausen
Consulting Engineers, Inc.
18215 72nd Avenue South
Kent, WA 98032
425.251.6222
barghausen.com

Title:
GRADING AND DRAINAGE PLAN 2
FOR
FOUNDER'S RIDGE

Revision
1 8/16/22 SAR BHE DKB
2 8/16/22 SAR BHE DKB
NOTE:
SEE OFFSITE PLANS FOR
ROAD PLANS AND PROFILES




GRADING AND DRAINAGE PLAN 3

FOR FOUNDER'S RIDGE

A PORTION OF SECTIONS 22, 26 AND 27, TOWNSHIP 19 NORTH, RANGE 1 EAST, W.M.
CITY OF DUPONT, PIERCE COUNTY, WASHINGTON

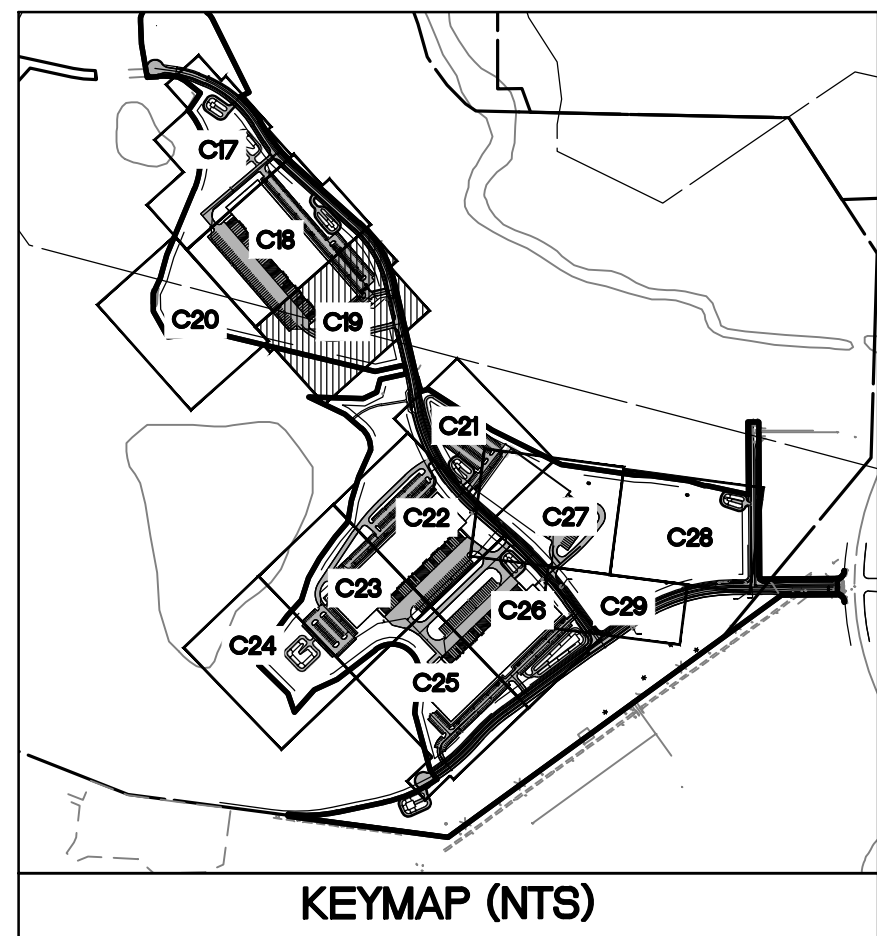

NOTE:
SEE OFFSITE PLANS FOR
ROAD PLANS AND PROFILES

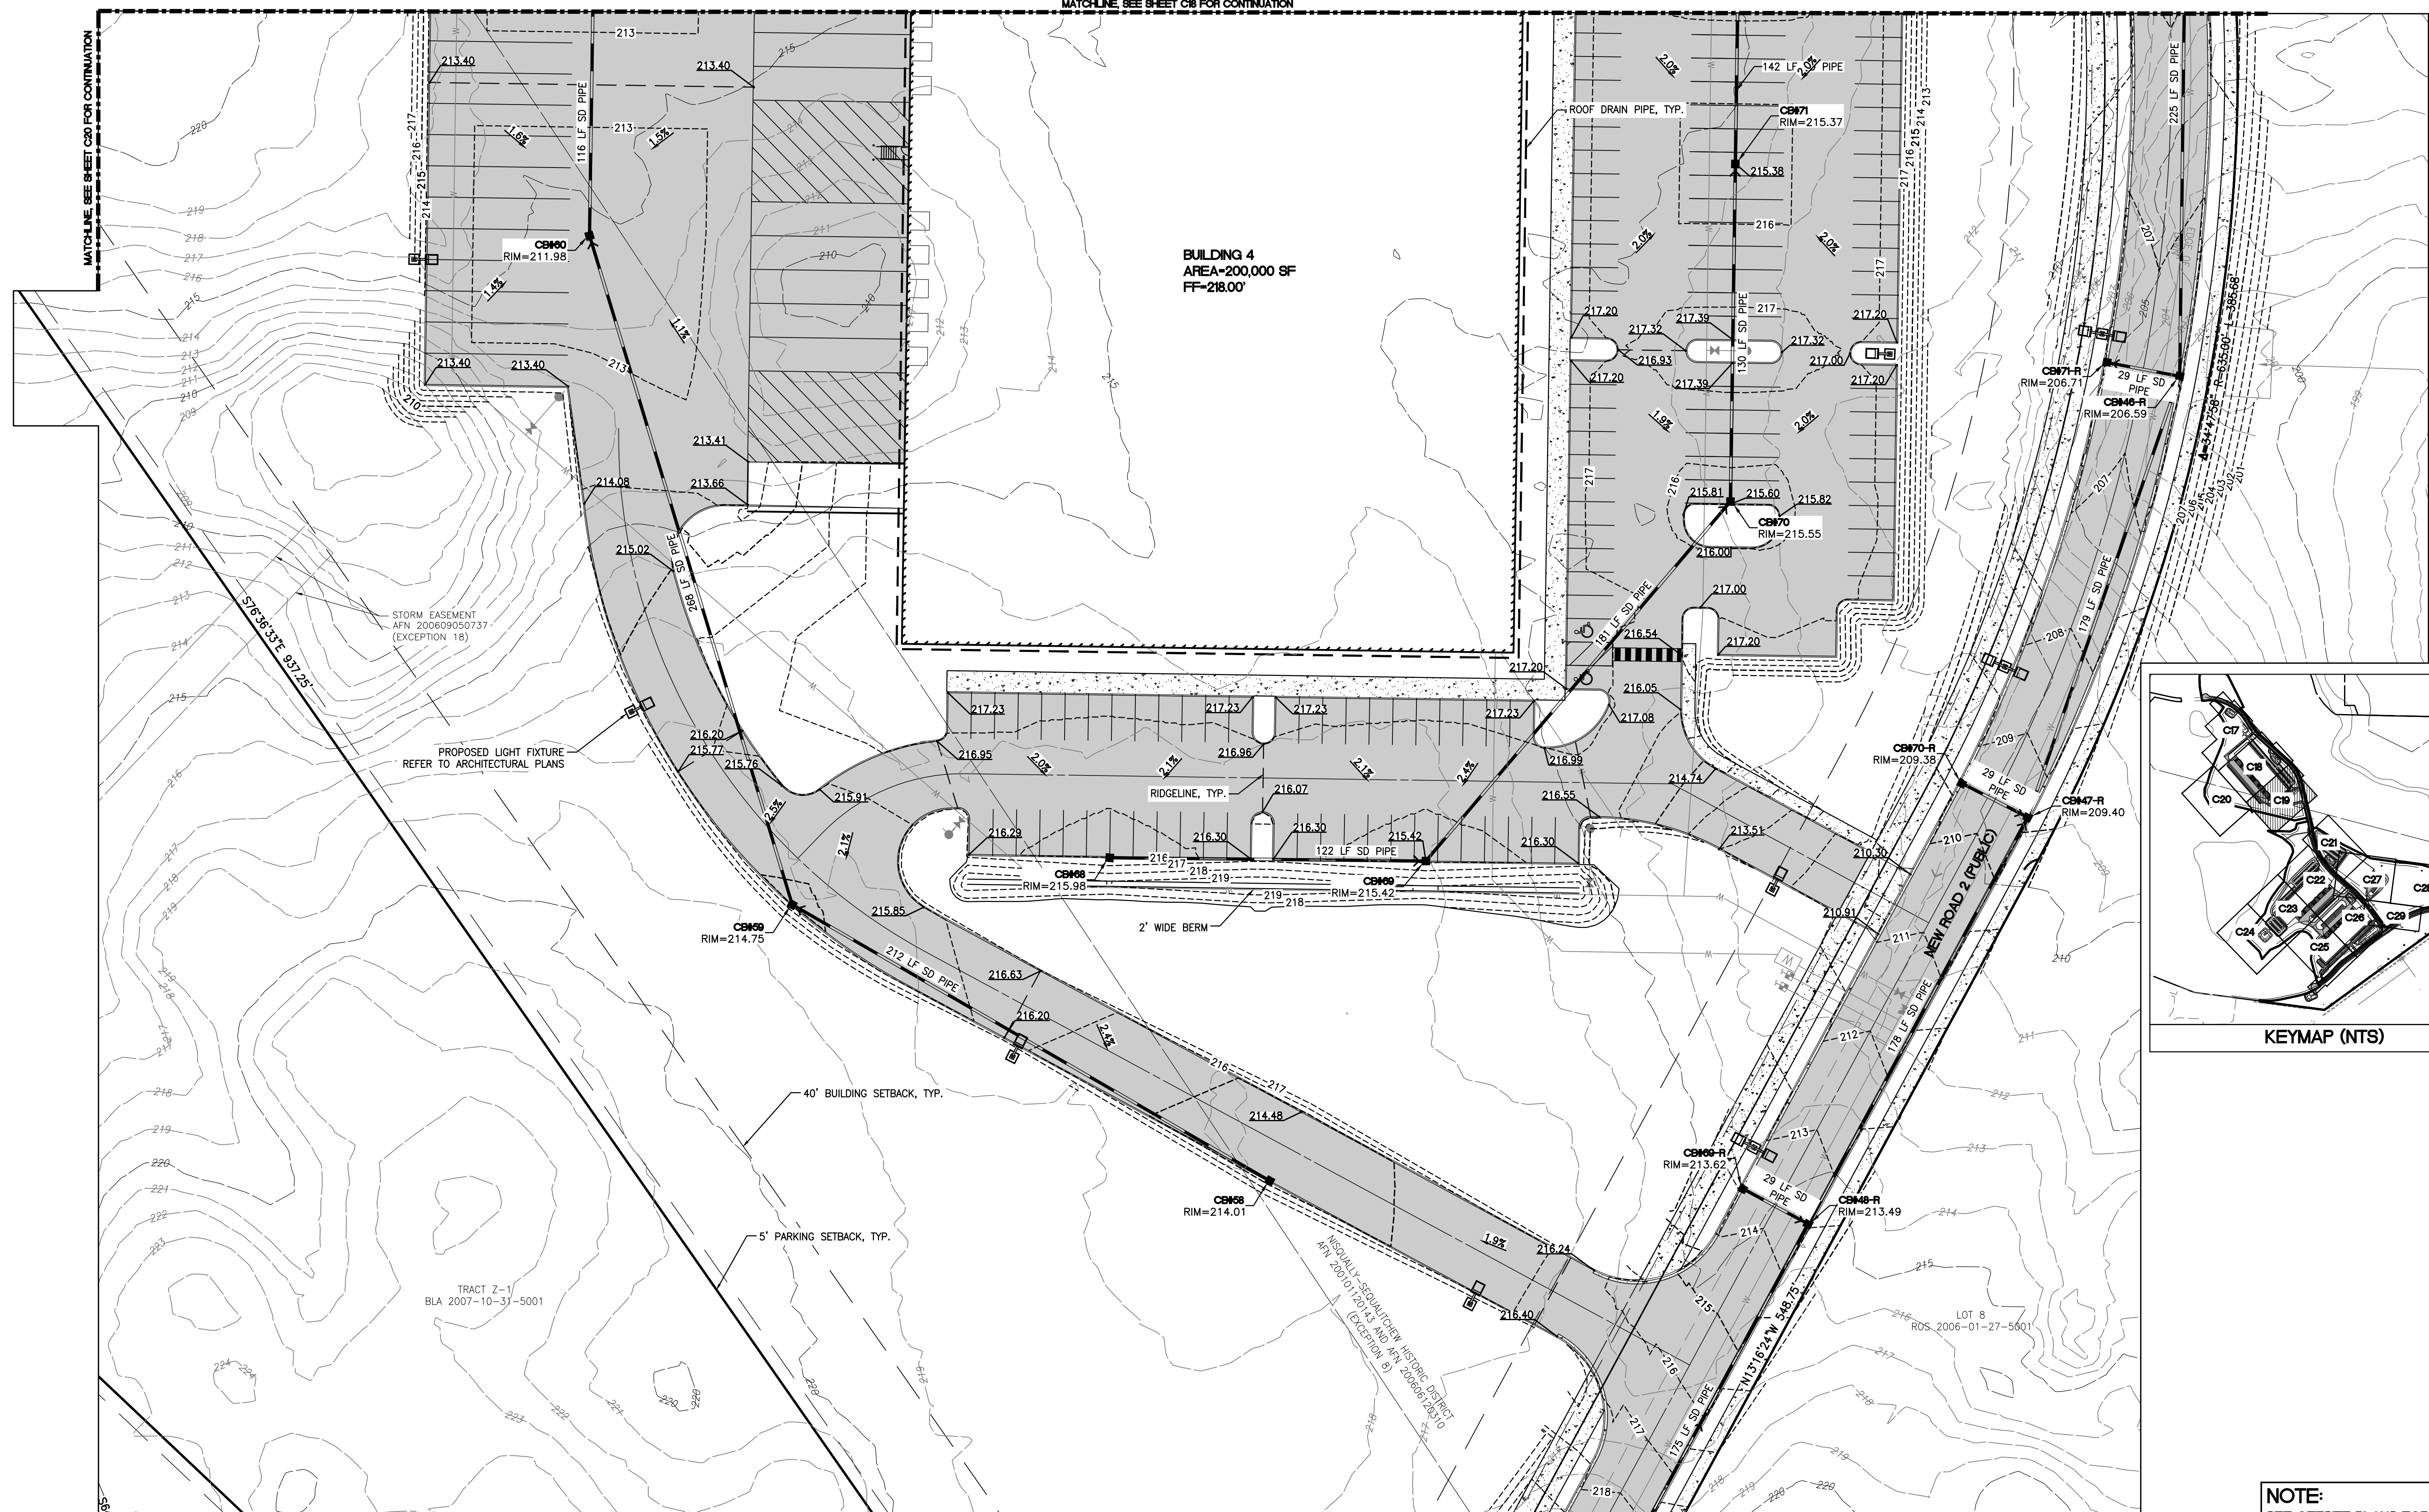

Job Number 21127		Sheet C19 of 56		Barghausen Consulting Engineers, Inc. 18215 72nd Avenue South Kent, WA 98032 425.251.6222 barghausen.com		Designed _SAR_ Drawn _SAR_ Checked _BHE_ Approved _BHE_ Date 8/22/22		Scale: Horizontal 1"=30' Vertical -		Benjamin H. Foldberg STATE OF WASHINGTON REGISTERED PROFESSIONAL ENGINEER 8/22/22		For: NORTHPOINT DEVELOPMENT 4825 NW 41ST STREET RIVERSIDE, MO 64150		Title: GRADING AND DRAINAGE PLAN 3 FOR FOUNDER'S RIDGE		1 18/16/22 SAR BHE DMB ADDED PUBLIC PONDS, BUILDING 1 REVISION, AND ROAD 3 REVISIONS Revision No. Date By Ckd. Appr.	
---------------------	--	--------------------	--	---	--	--	--	-------------------------------------	--	---	--	---	--	--	--	--	--



GRADING AND DRAINAGE PLAN 4



FOR FOUNDER'S RIDGE

A PORTION OF SECTIONS 22, 26 AND 27, TOWNSHIP 19 NORTH, RANGE 1 EAST, W.M.
CITY OF DUPONT, PIERCE COUNTY, WASHINGTON

MATCHLINE, SEE SHEET C17 FOR CONTINUATION

MATCHLINE, SEE SHEET C18 FOR CONTINUATION

MATCHLINE, SEE SHEET C19 FOR CONTINUATION

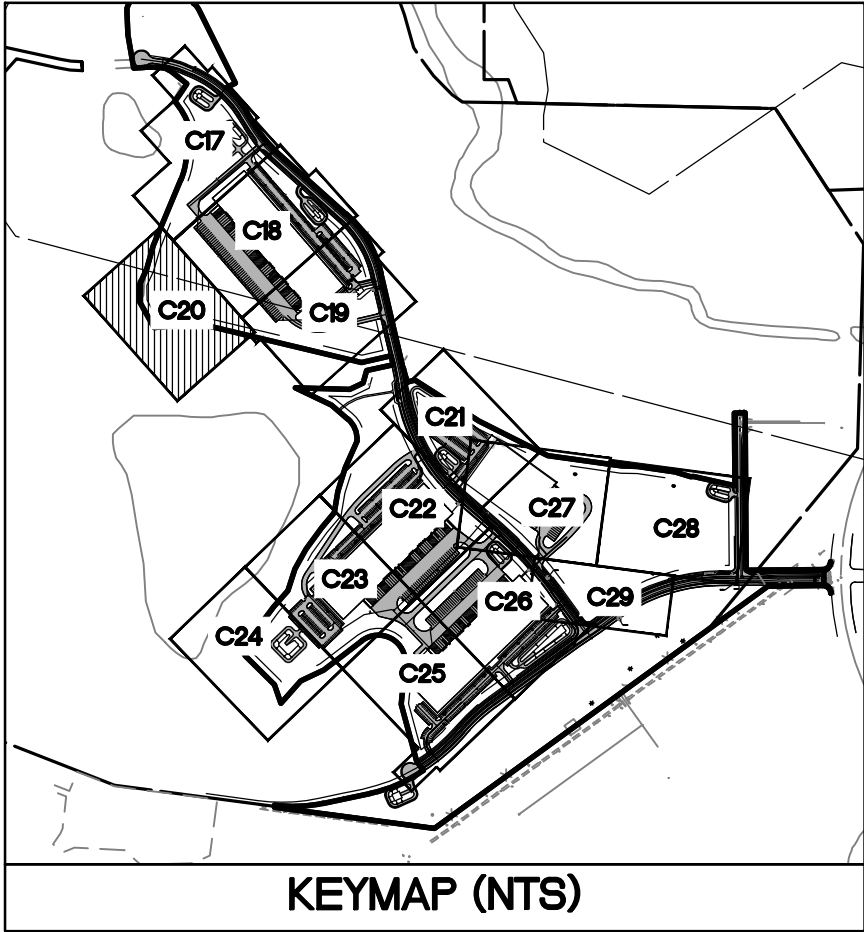
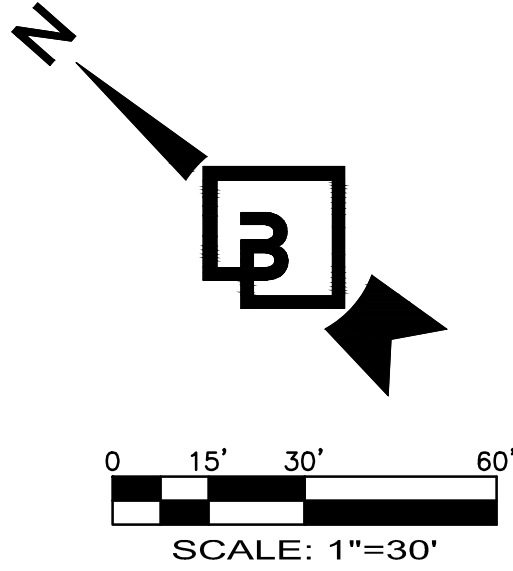


NOTE:
SEE OFFSITE PLANS FOR
ROAD PLANS AND PROFILES

Job Number 21127		Title: GRADING AND DRAINAGE PLAN 4 FOR FOUNDER'S RIDGE		1 8/16/22 SAR BHE DKB ADDED PUBLIC PONDS, BUILDING 1 REVISION, AND ROAD 3 REVISIONS No. Date By Ctd. Appr. Revision	
Sheet C20 of 56		For: NORTHPOINT DEVELOPMENT 4825 NW 41ST STREET RIVERSIDE, MO 64150		Scale: Horizontal 1"=30' Vertical -	
Barghausen Consulting Engineers, Inc. 18215 72nd Avenue South Kent, WA 98032 425.251.6222 barghausen.com		Professional Engineer BENJAMIN H. FLORES STATE OF WASHINGTON 12766 8/22/22		Designed: SAR Drawn: SAR Checked: BHE Approved: BHE Date: 8/22/22	
P:\21000s\21127\preliminary\grading and utilities\21127-GM.dwg 8/16/2022 2:46 PM WSULLIVAN					



FOR
FOUNDER'S RIDGE

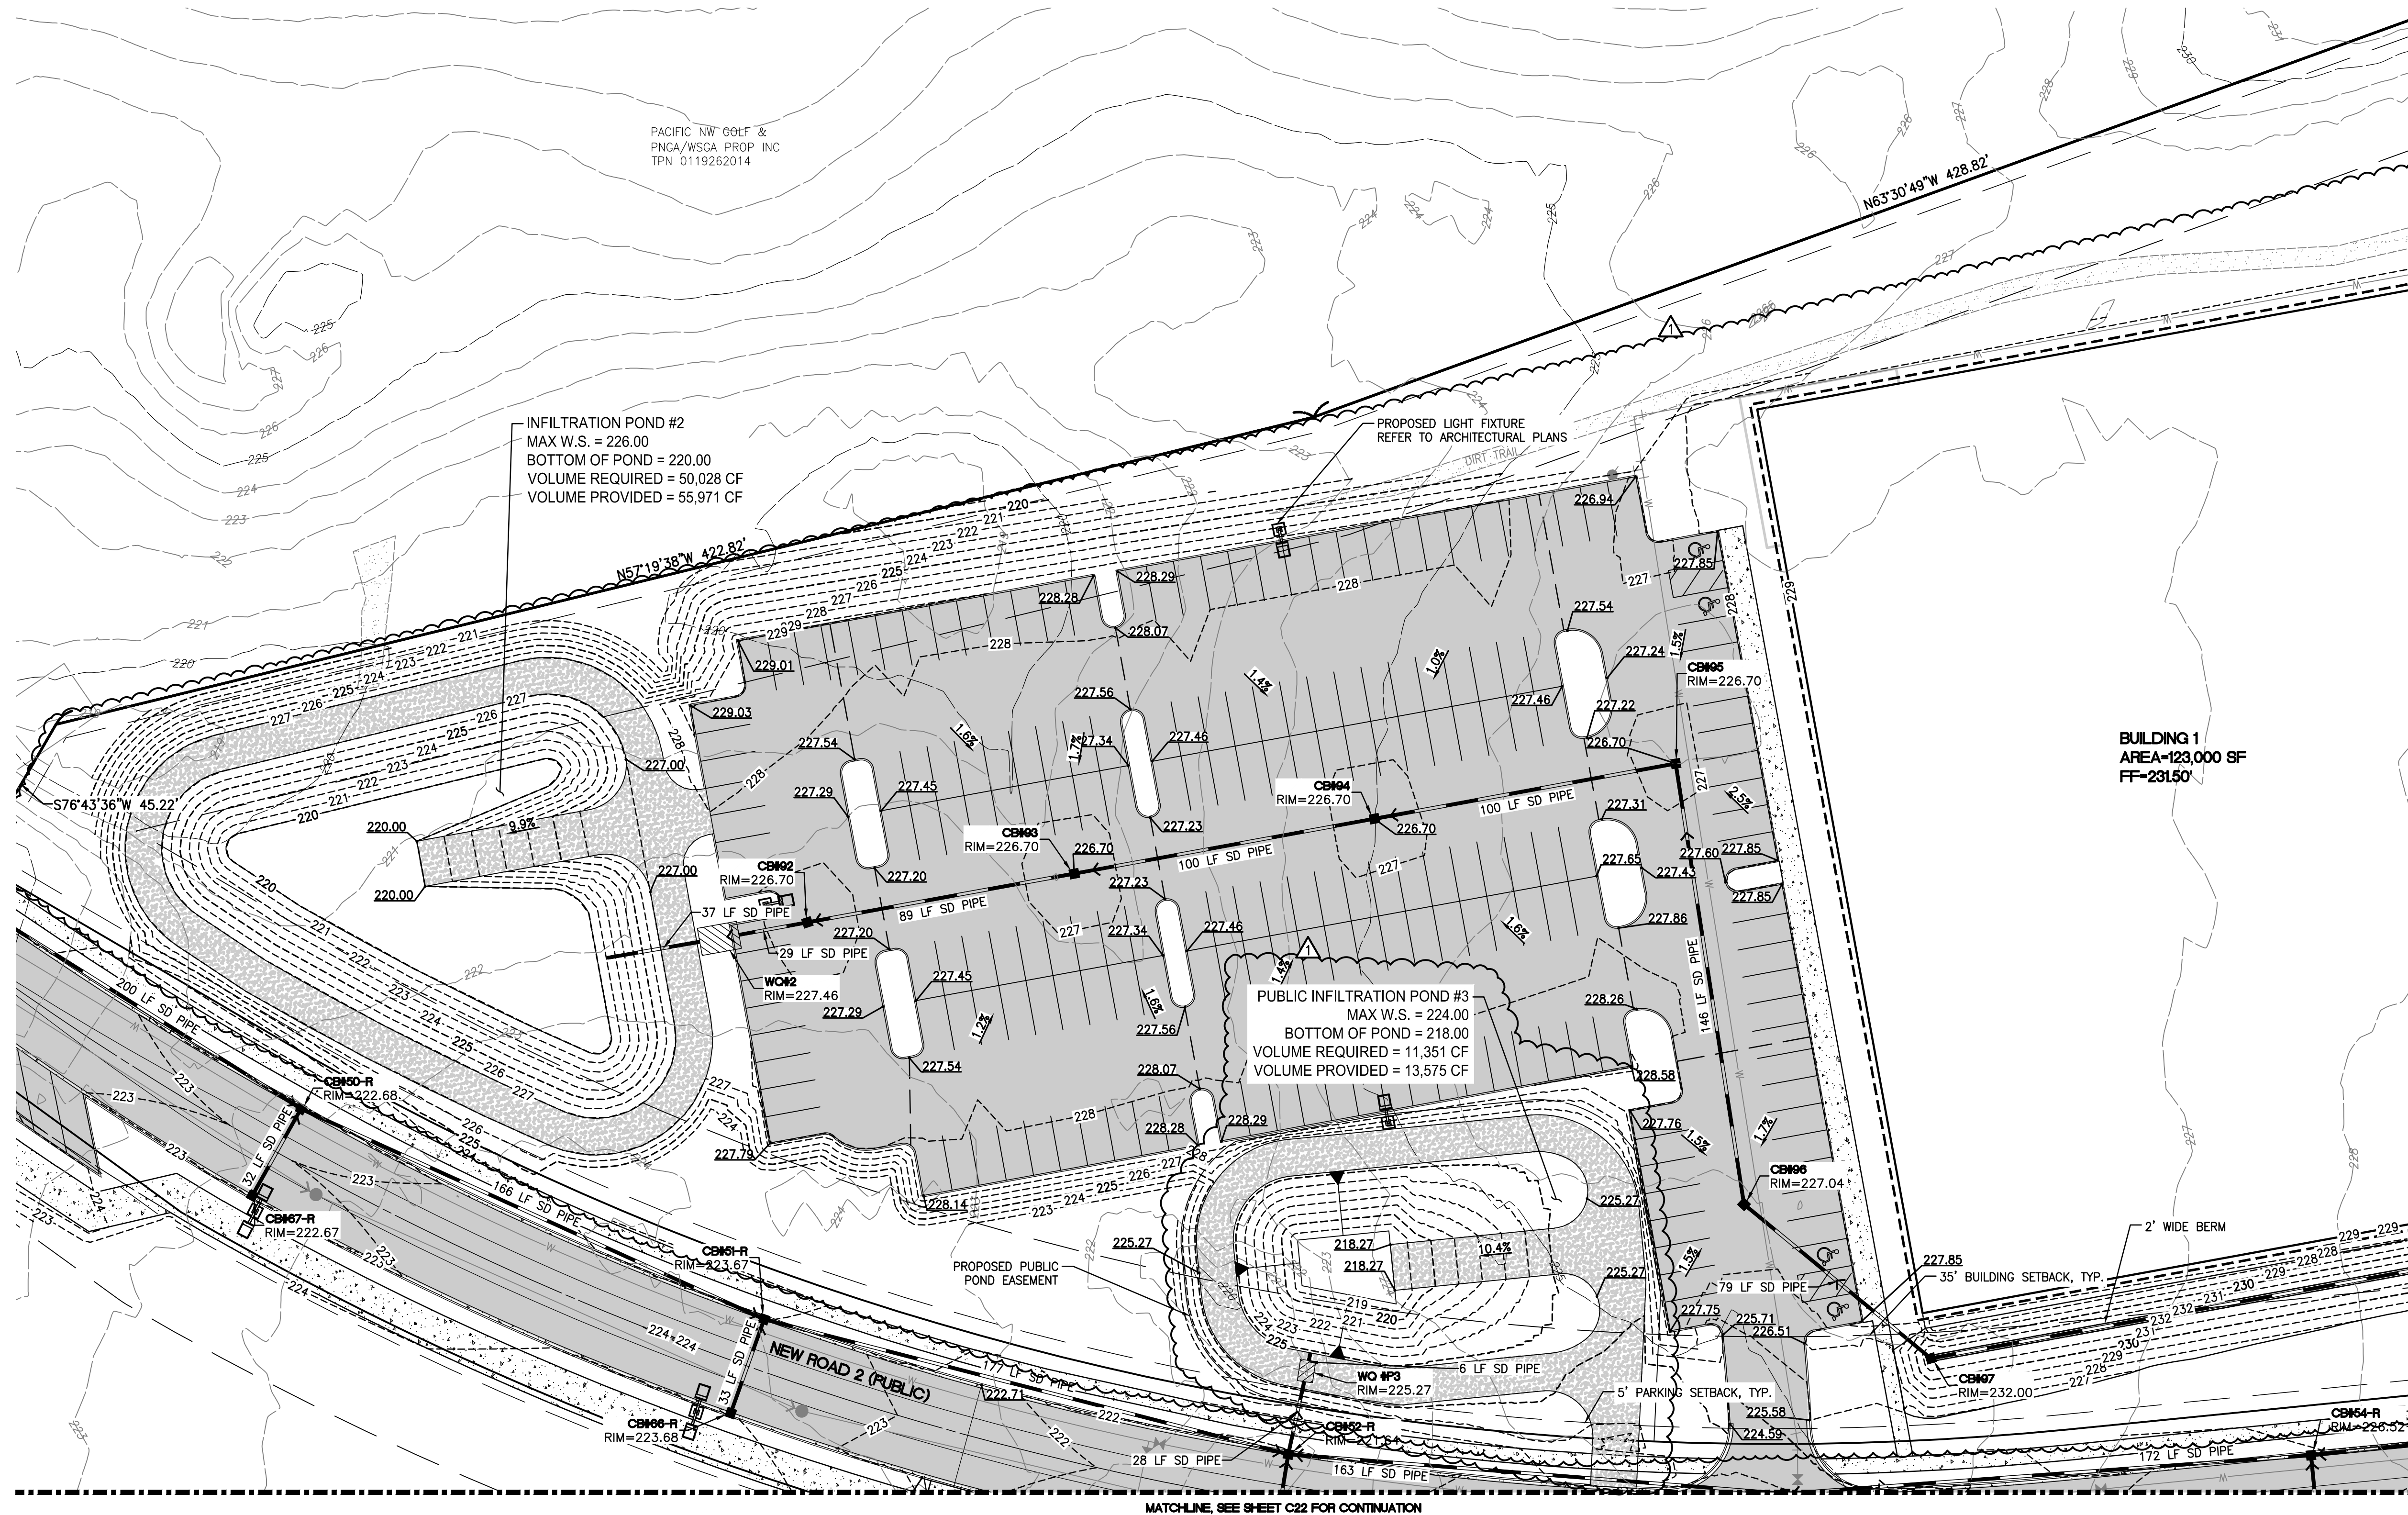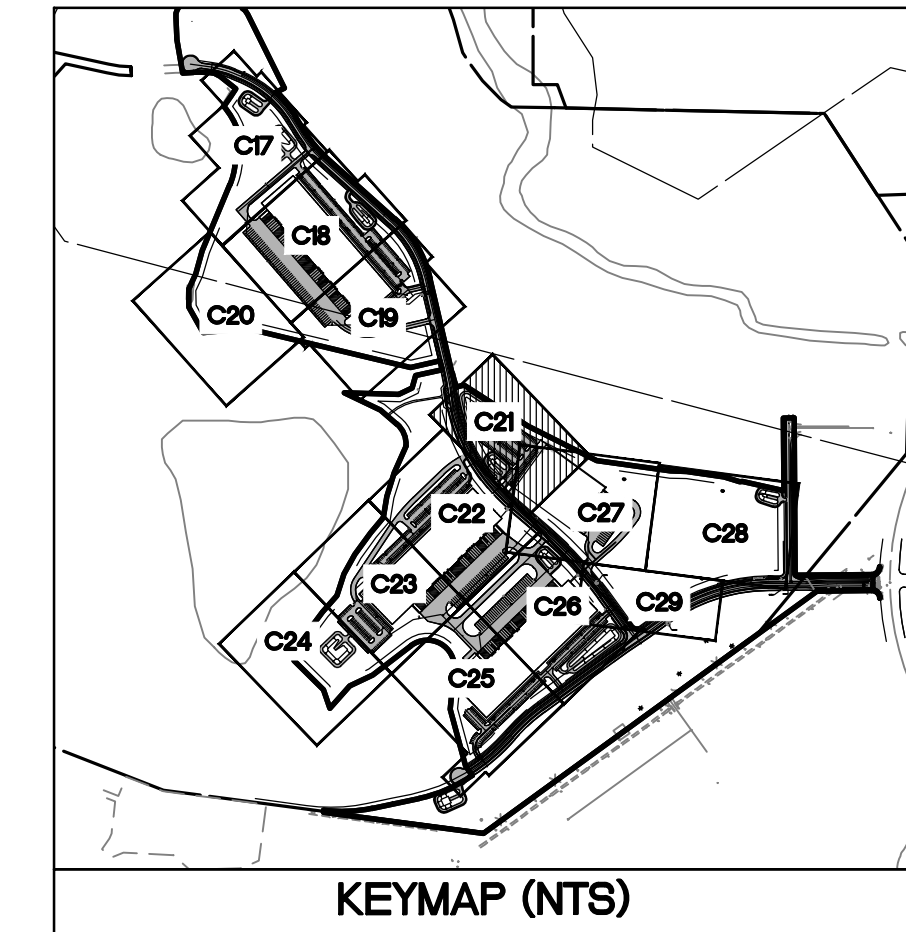

NOTE:
SEE OFFSITE PLANS FOR
ROAD PLANS AND PROFILES

By	Cd.	Appr.	Revision
----	-----	-------	----------

GRADING AND DRAINAGE PLAN 5

FOR
FOUNDER'S RIDGE

NORTHPOINT DEVELOPMENT
4825 NW 41ST STREET
RIVERSIDE, MO 64150



Scale:
Horizontal
1"=30'
Vertical
—

Designed SAR
 Drawn SAR
 Checked BHE
 Approved BHE
 Date 8/22/22

**Barghausen
Consulting Engineers, Inc.**
18215 72nd Avenue South
Kent, WA 98032
425.251.6222 **barghausen.com**



21127

Sheet

C21 of 56

P:\21000s\21127\preliminary\21127-GM.dwg 8/16/2022 2:46 PM WSULLIVAN






Know what's below.
Call before you dig.

GRADING AND DRAINAGE PLAN 6

FOR FOUNDER'S RIDGE

A PORTION OF SECTIONS 22, 26 AND 27, TOWNSHIP 19 NORTH, RANGE 1 EAST, W.M.
CITY OF DUPONT, PIERCE COUNTY, WASHINGTON

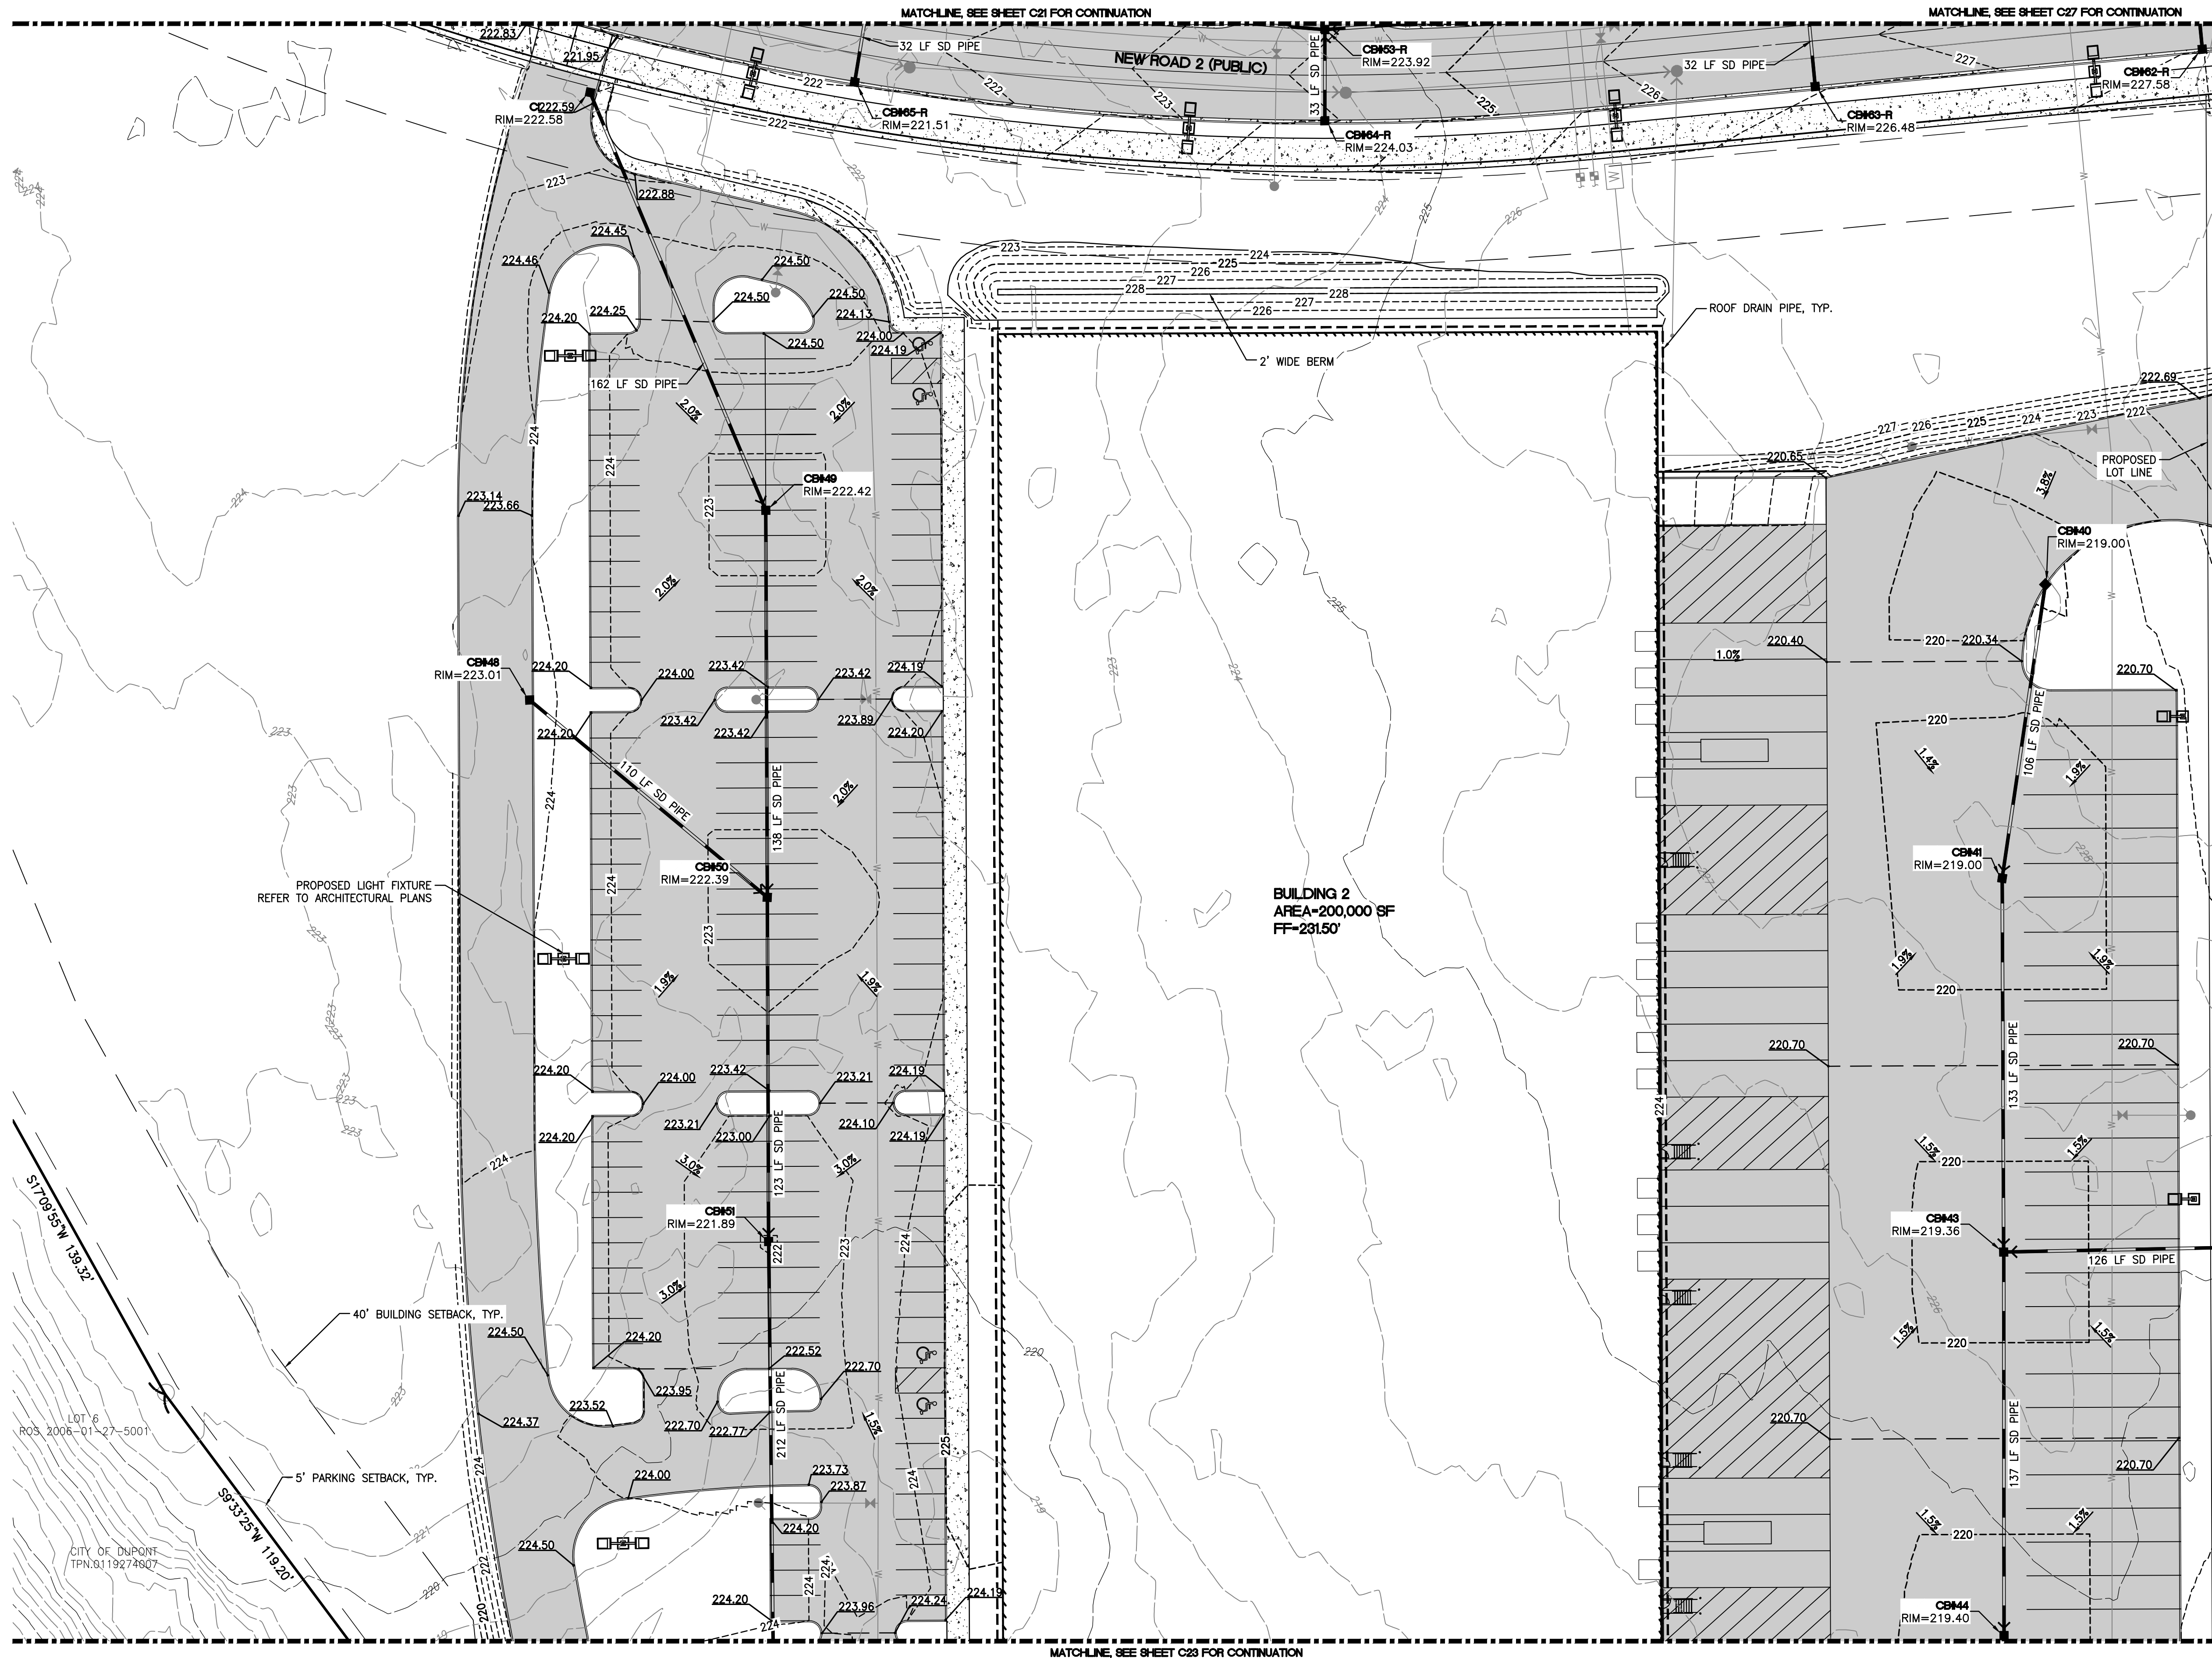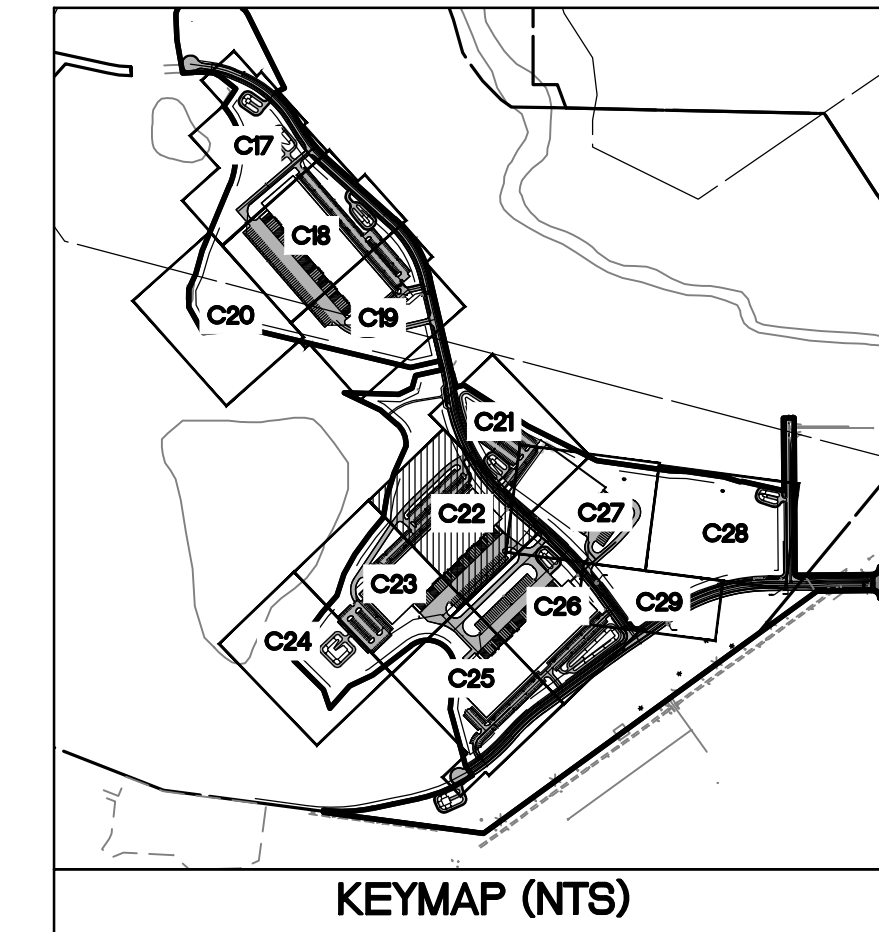
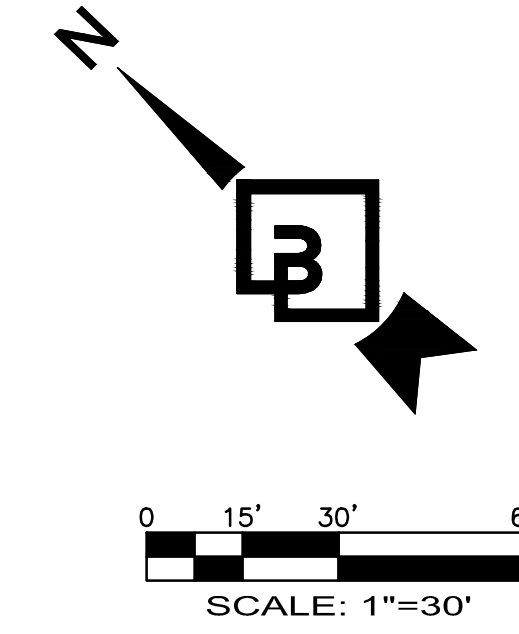


NOTE:
SEE OFFSITE PLANS FOR
ROAD PLANS AND PROFILES

1. 8/16/22 SAR BHE DMB ADDED PUBLIC PONDS, BUILDING 1 REVISION, AND ROAD 3 REVISIONS					Revision				
No.	Date	By	Chd.	Appr.	Title: GRADING AND DRAINAGE PLAN 6 FOR FOUNDER'S RIDGE				
For: NORTHPOINT DEVELOPMENT 4825 NW 41ST STREET RIVERSIDE, MO 64150									
									
Scale: Horizontal 1"=30' Vertical —									
Designed SAR		Drawn SAR		Checked BHE		Approved BHE		Date 8/22/22	
		Barghausen Consulting Engineers, Inc. 18215 72nd Avenue South Kent, WA 98032 425.251.6222 barghausen.com							
Job Number 21127		Sheet C22_56							



FOR
FOUNDER'S RIDGE

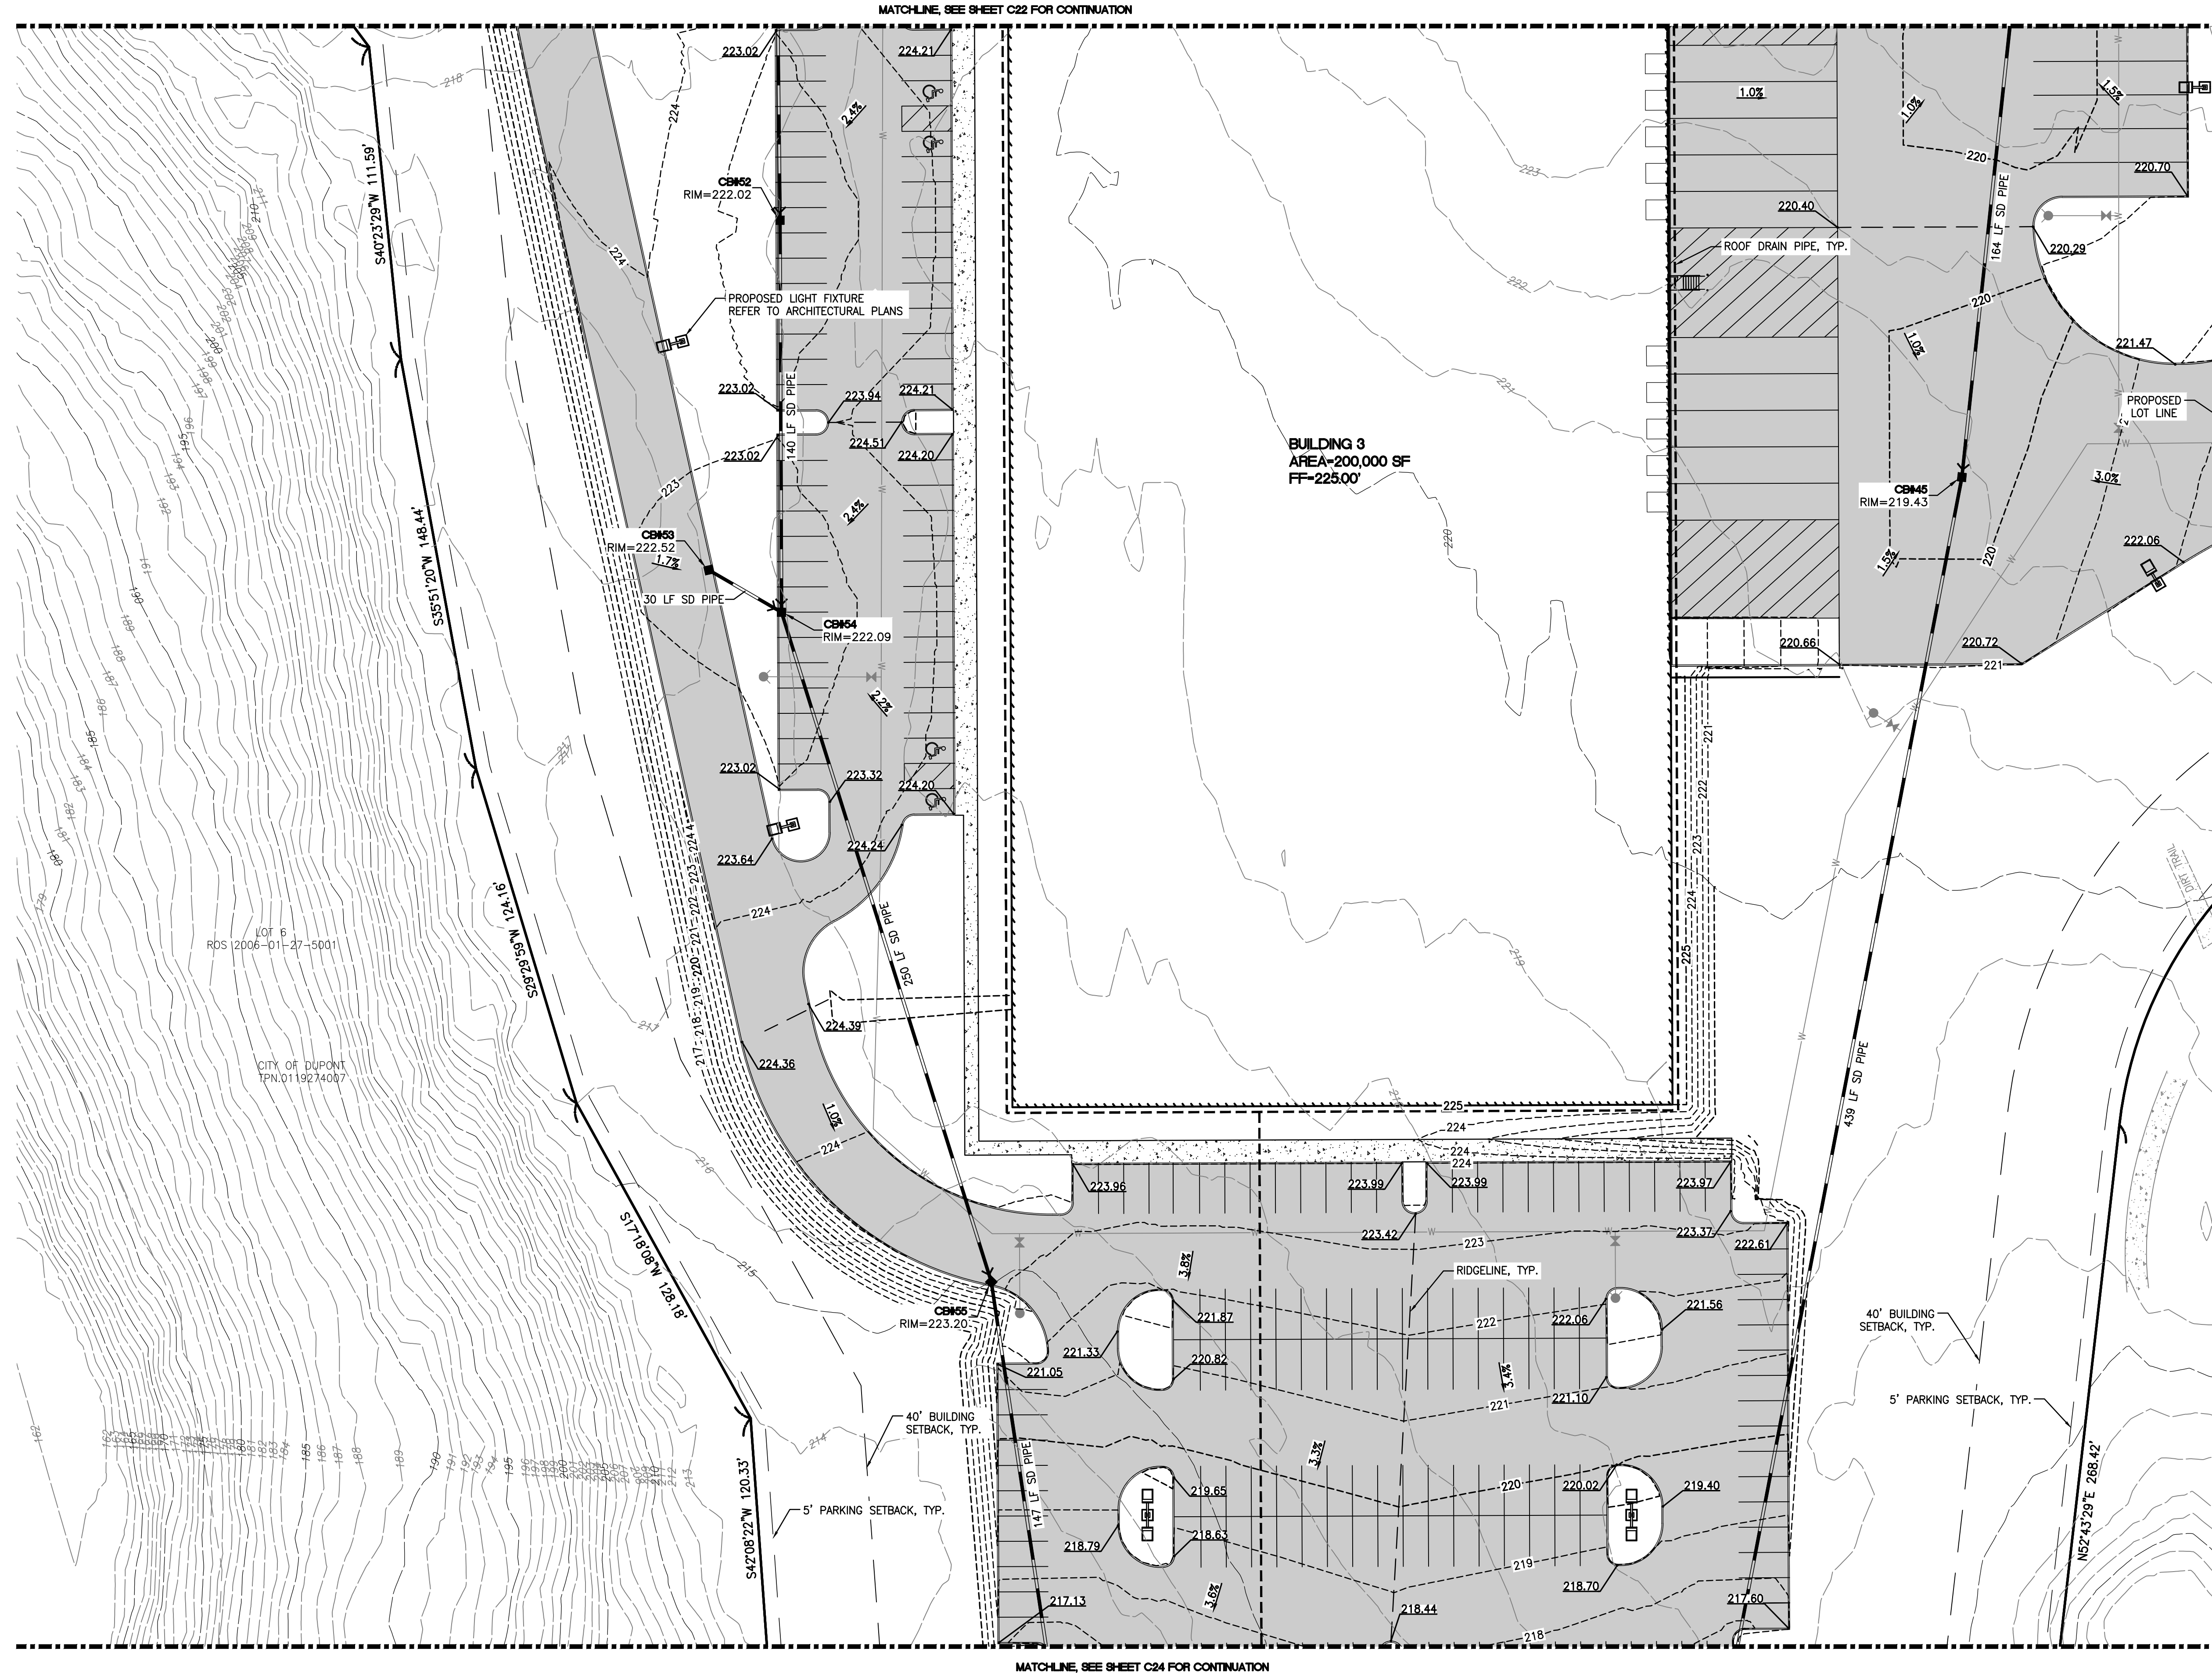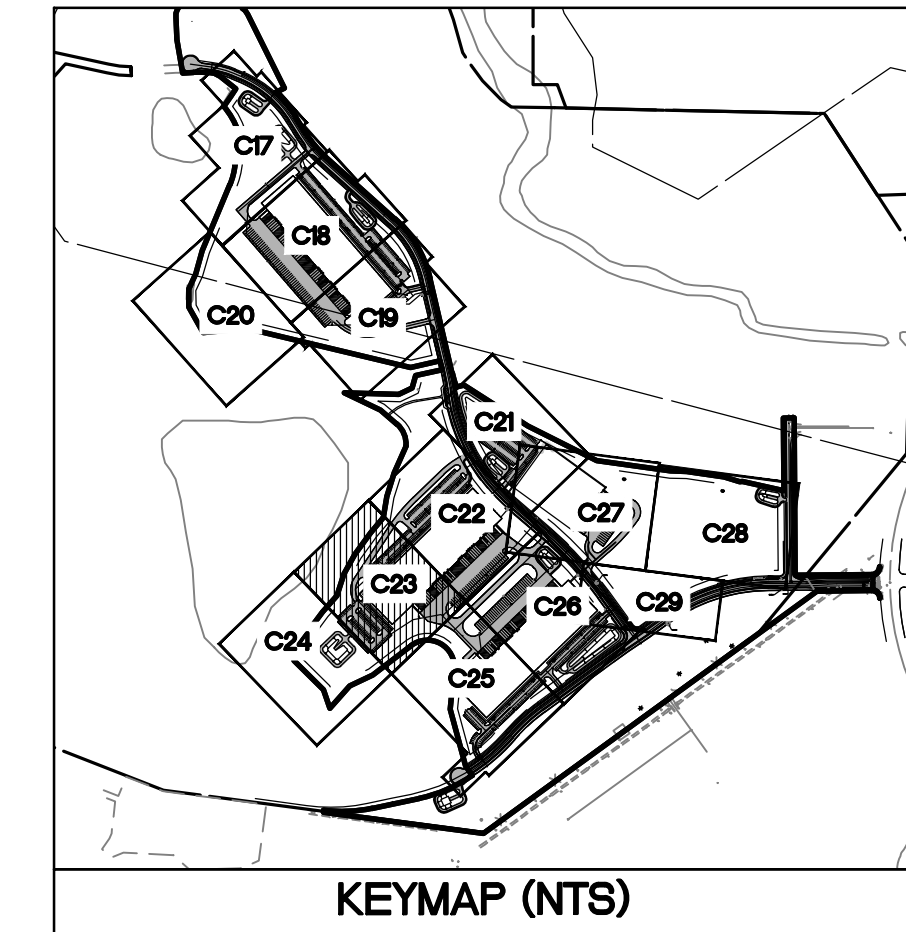



NOTE:
SEE OFFSITE PLANS FOR
ROAD PLANS AND PROFILES

1	8/16/22	SAR	BHE	DNB	Added Public Ponds, Building 1 Revision, and Road 3 Revisions
No.	Date	By	Ckd.	Appr.	Revision
Job Number	Barghausen Consulting Engineers, Inc.  18215 72nd Avenue South Kent, WA 98032 425.2516222 barghausen.com				
21127	Designed <u>SAR</u> Drawn <u>SAR</u> Checked <u>BHE</u> Approved <u>BHE</u> Date <u>8/22/22</u>				
Sheet	Scale: Horizontal 1"=30' Vertical —				
C23	For: NORTHPOINT DEVELOPMENT 4825 NW 41ST STREET RIVERSIDE, MO 64150				
56	 8/22/22				
C23 of	Title: GRADING AND DRAINAGE PLAN 7 FOR FOUNDER'S RIDGE				
WSULLIVAN 8/16/2022 2:46 PM \\P210003\21127\Preliminary\Grading and Utilities\21127-GM.dwg 8/16/2022 2:46 PM					



FOR
FOUNDER'S RIDGE

MATCHLINE, SEE SHEET C23 FOR CONTINUATION

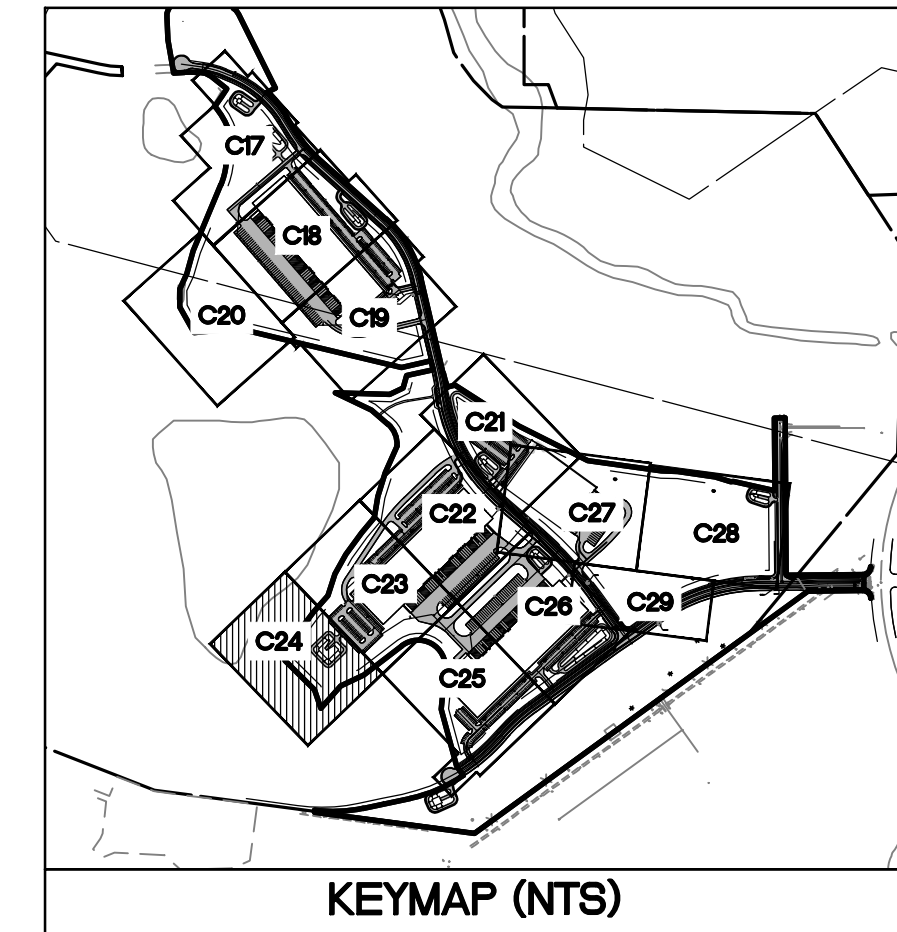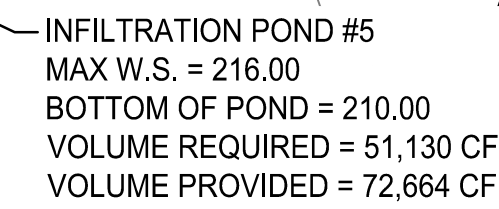




NOTE:
SEE OFFSITE PLANS FOR
ROAD PLANS AND PROFILES

Job Number 21127		Barghausen Consulting Engineers, Inc. 18215 72nd Avenue South Kent, WA 98032 425-251-6222 barghausen.com		Scale: Horizontal 1"=30' Vertical —	 8/22/22	For: NORTHPOINT DEVELOPMENT 4825 NW 41ST STREET RIVERSIDE, MO 64150	Title: GRADING AND DRAINAGE PLAN 8 FOR FOUNDER'S RIDGE	Revision			
Sheet C24_56 of		Designed SAR Drawn SAR Checked BHE Approved BHE Date 8/22/22		1 8/16/22 SAR BHE DKB ADDED PUBLIC PONDS, BUILDING 1 REVISION, AND ROAD 3 REVISIONS No. Date By Ckd. Appr.							



FOR
FOUNDER'S RIDGE

MATCHLINE, SEE SHEET C26 FOR CONTINUATION

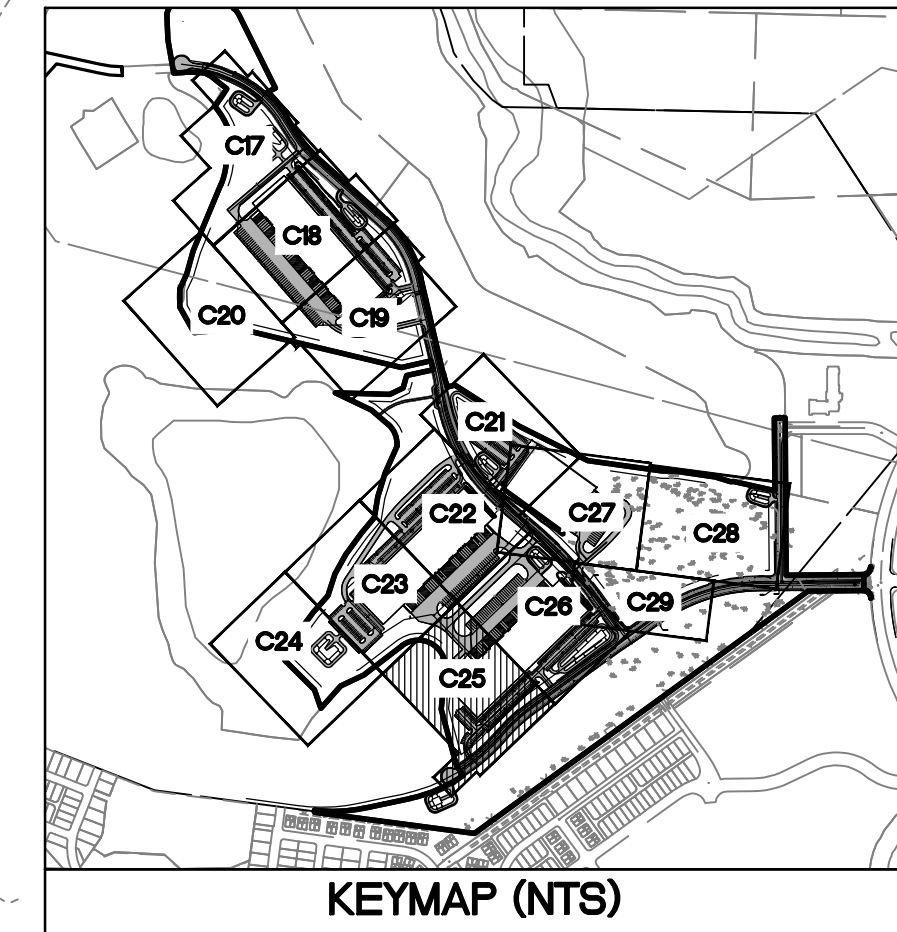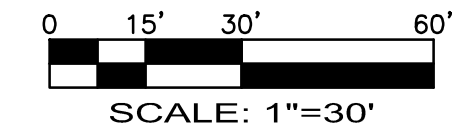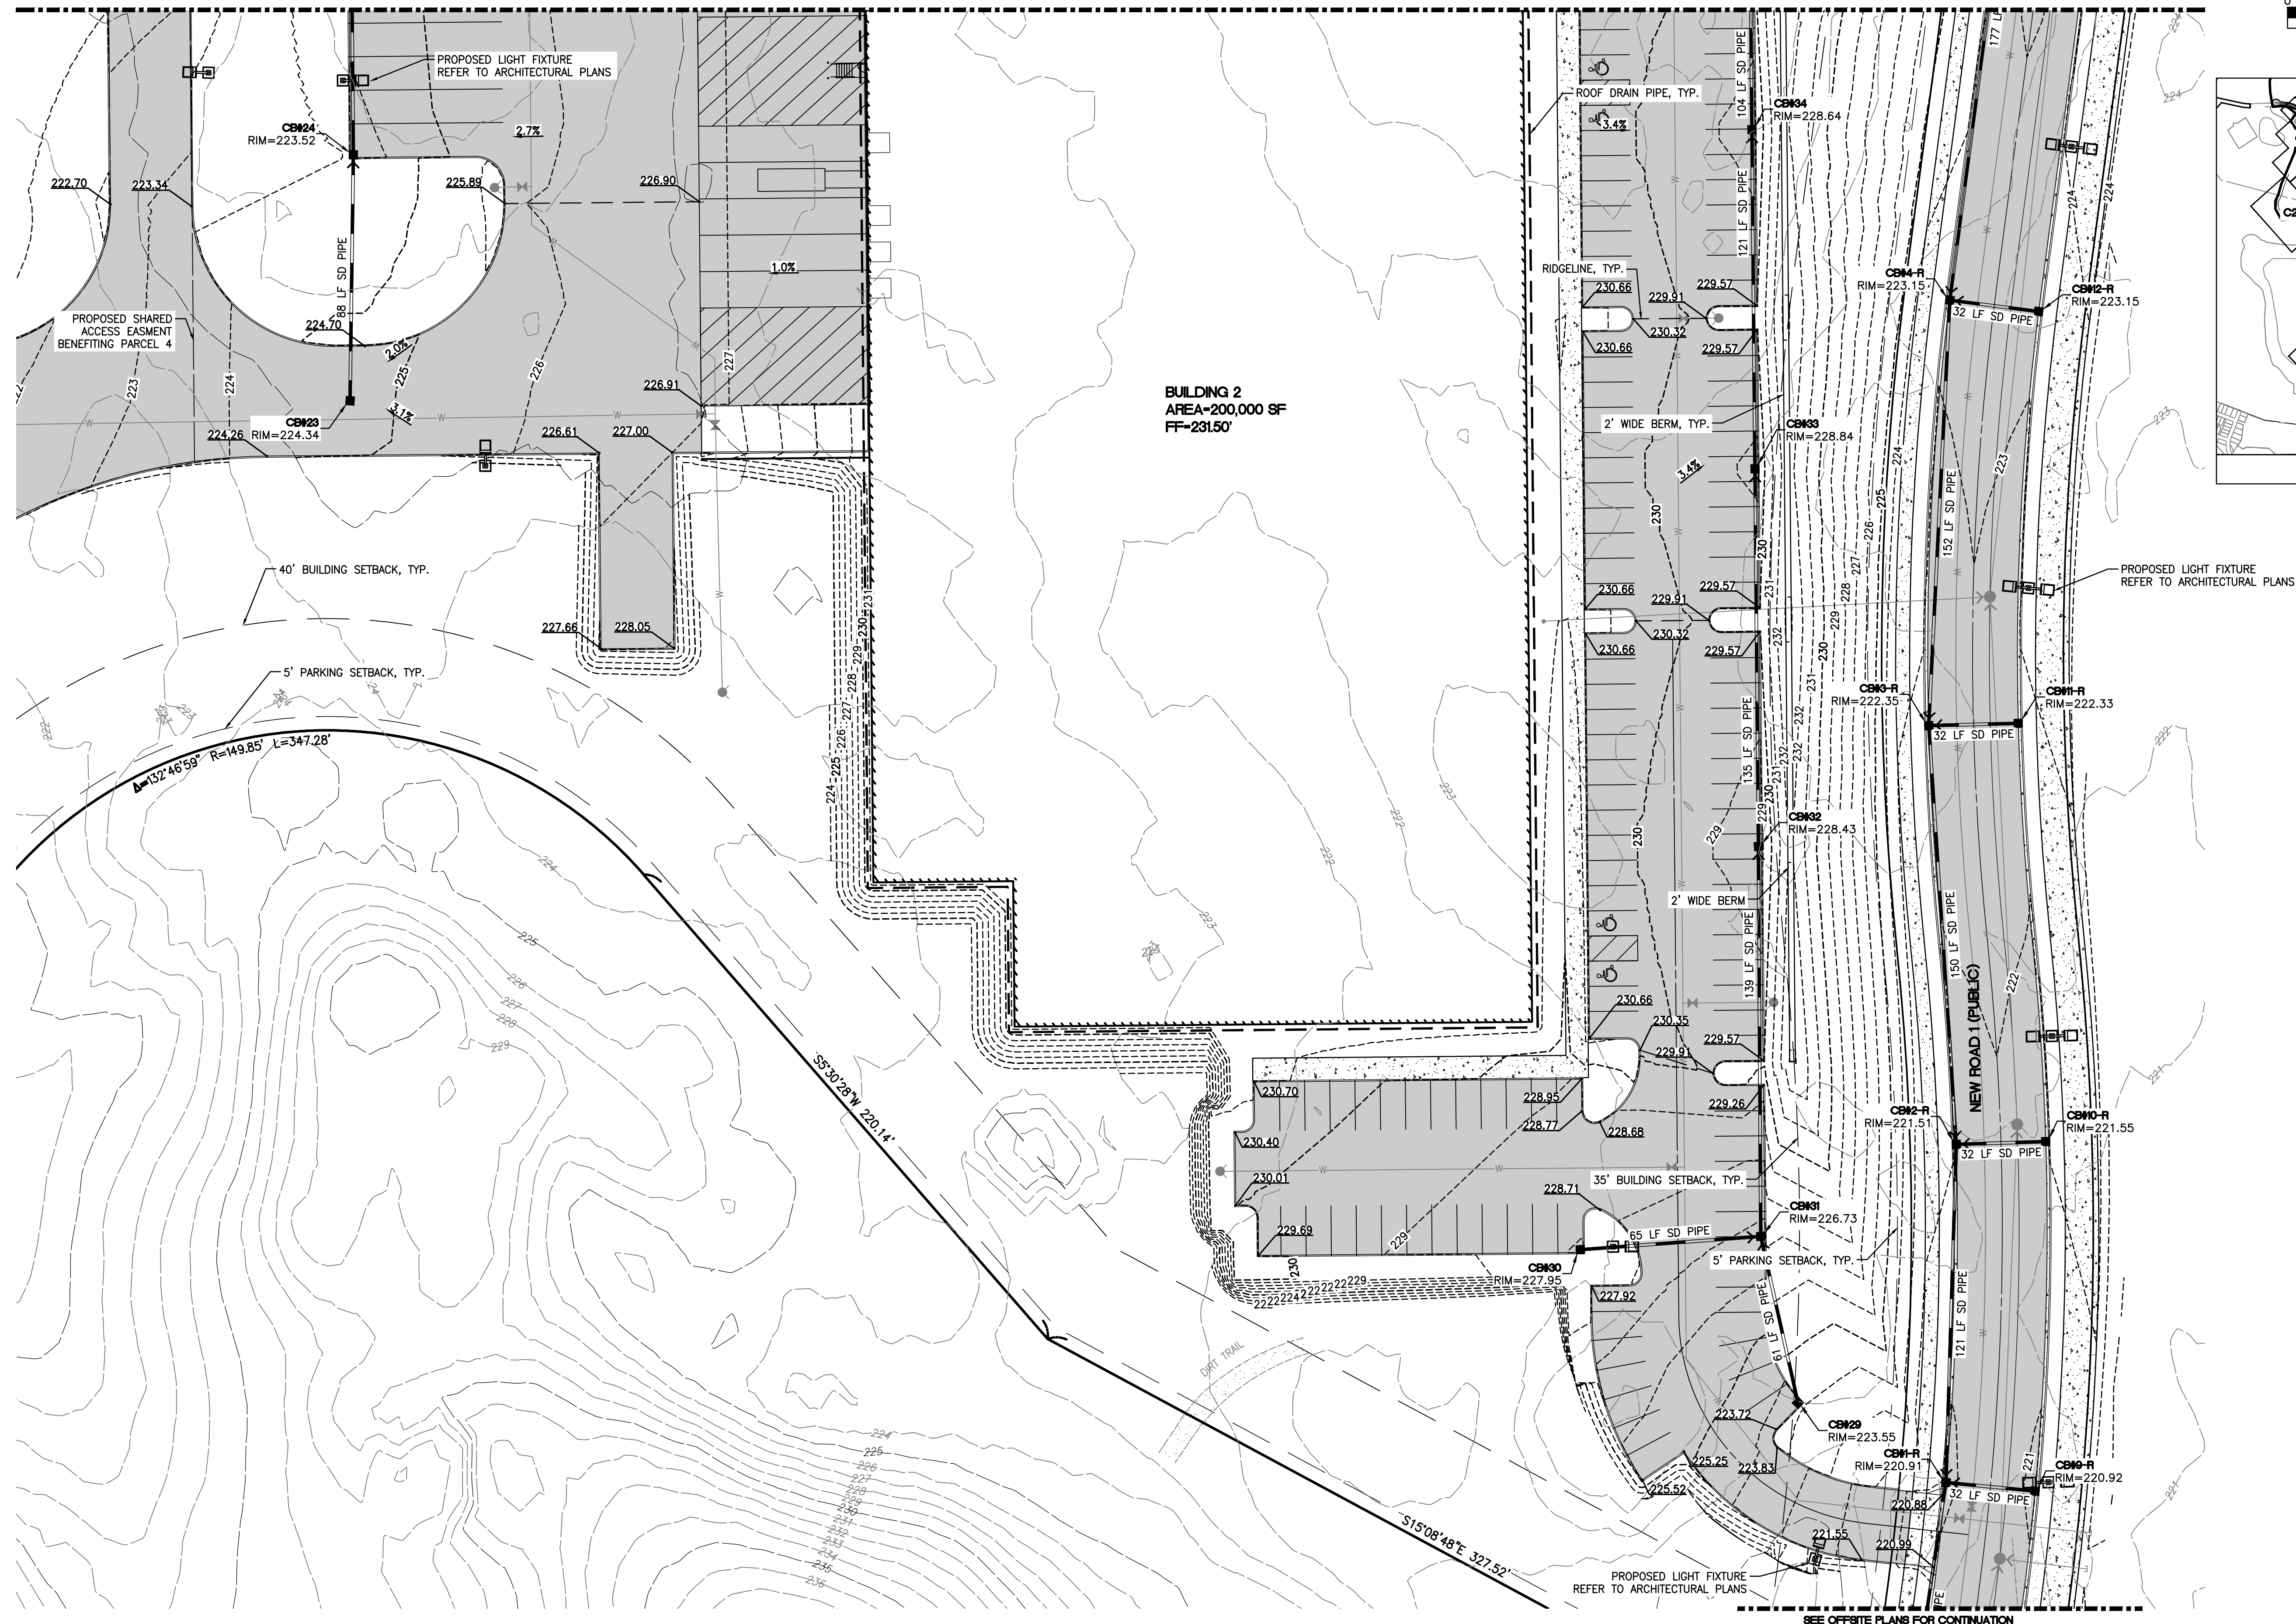

NOTE:
SEE OFFSITE PLANS FOR
ROAD PLANS AND PROFILES

1	8/16/22	SAR	BHE	DKB	ADDED PUBLIC PONDS, BUILDING 1 REVISION, AND ROAD 3 REVISIONS
No.	Date	By	Ckd.	Appr.	Revision


GRADING AND DRAINAGE PLAN 9

For: NORTHPOINT DEVELOPMENT
4825 NW 41ST STREET
RIVERSIDE, MO 64150



Designed	<u>SAR</u>	Scale: Horizontal $1''=30'$ Vertical —
Drawn	<u>SAR</u>	
Checked	<u>BHE</u>	
Approved	<u>BHE</u>	

**Barghausen
Consulting Engineers, Inc.**
18215 72nd Avenue South
Kent, WA 98032
425.251.6222 **barghausen.com**

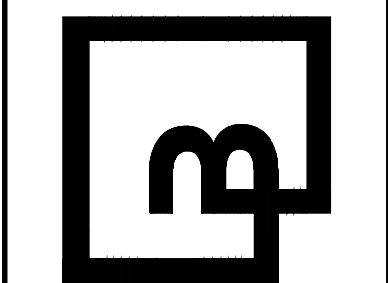

Job Number
21127

Sheet

25 of 56

2:\21000s\21127\preliminary\ Preliminary Grading and Utilities\21127-GM.dwg 8/16/2022 2:46 PM WSULLIVAN






Know what's below.
Call before you dig.

GRADING AND DRAINAGE PLAN 11

FOR FOUNDER'S RIDGE

A PORTION OF SECTIONS 22, 26 AND 27, TOWNSHIP 19 NORTH, RANGE 1 EAST, W.M.
CITY OF DUPONT, PIERCE COUNTY, WASHINGTON

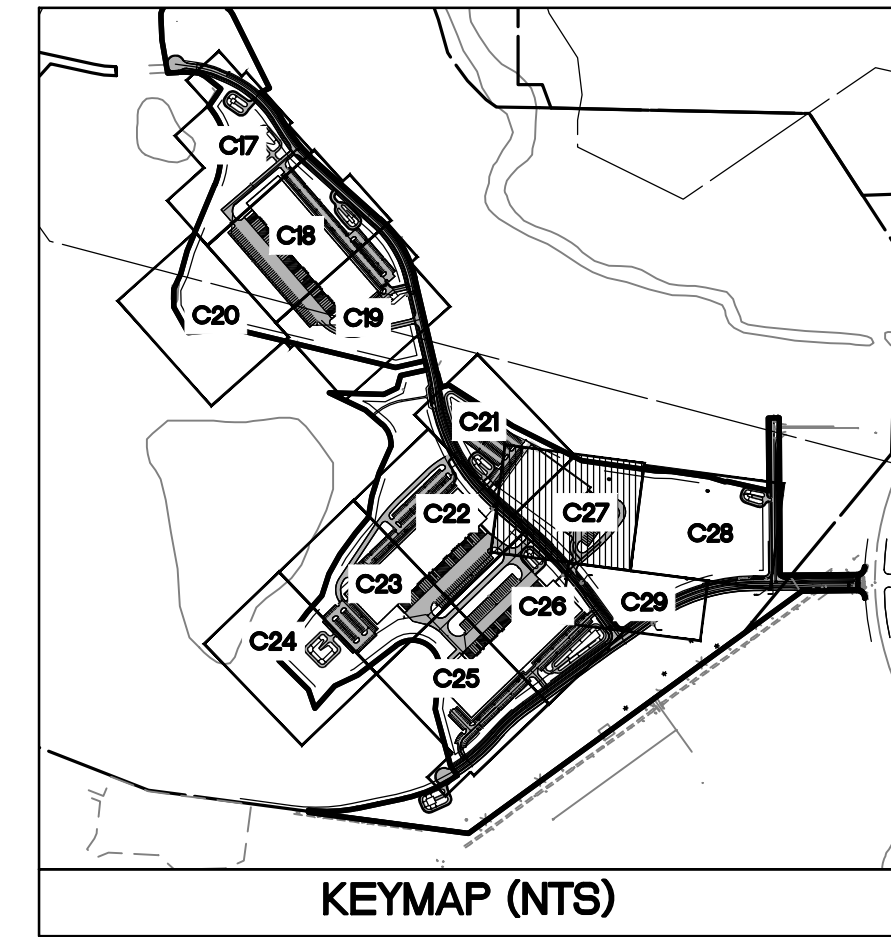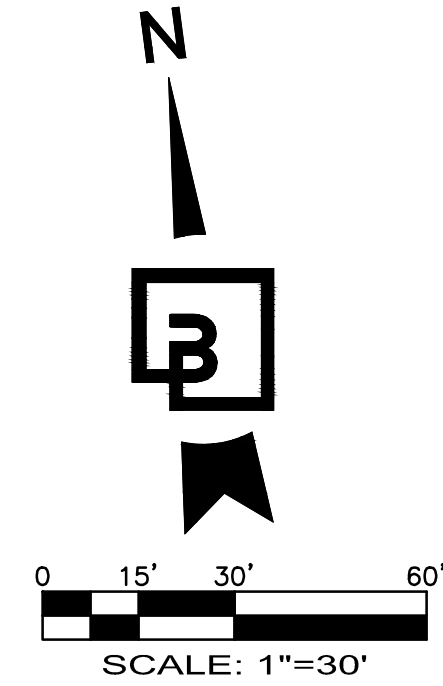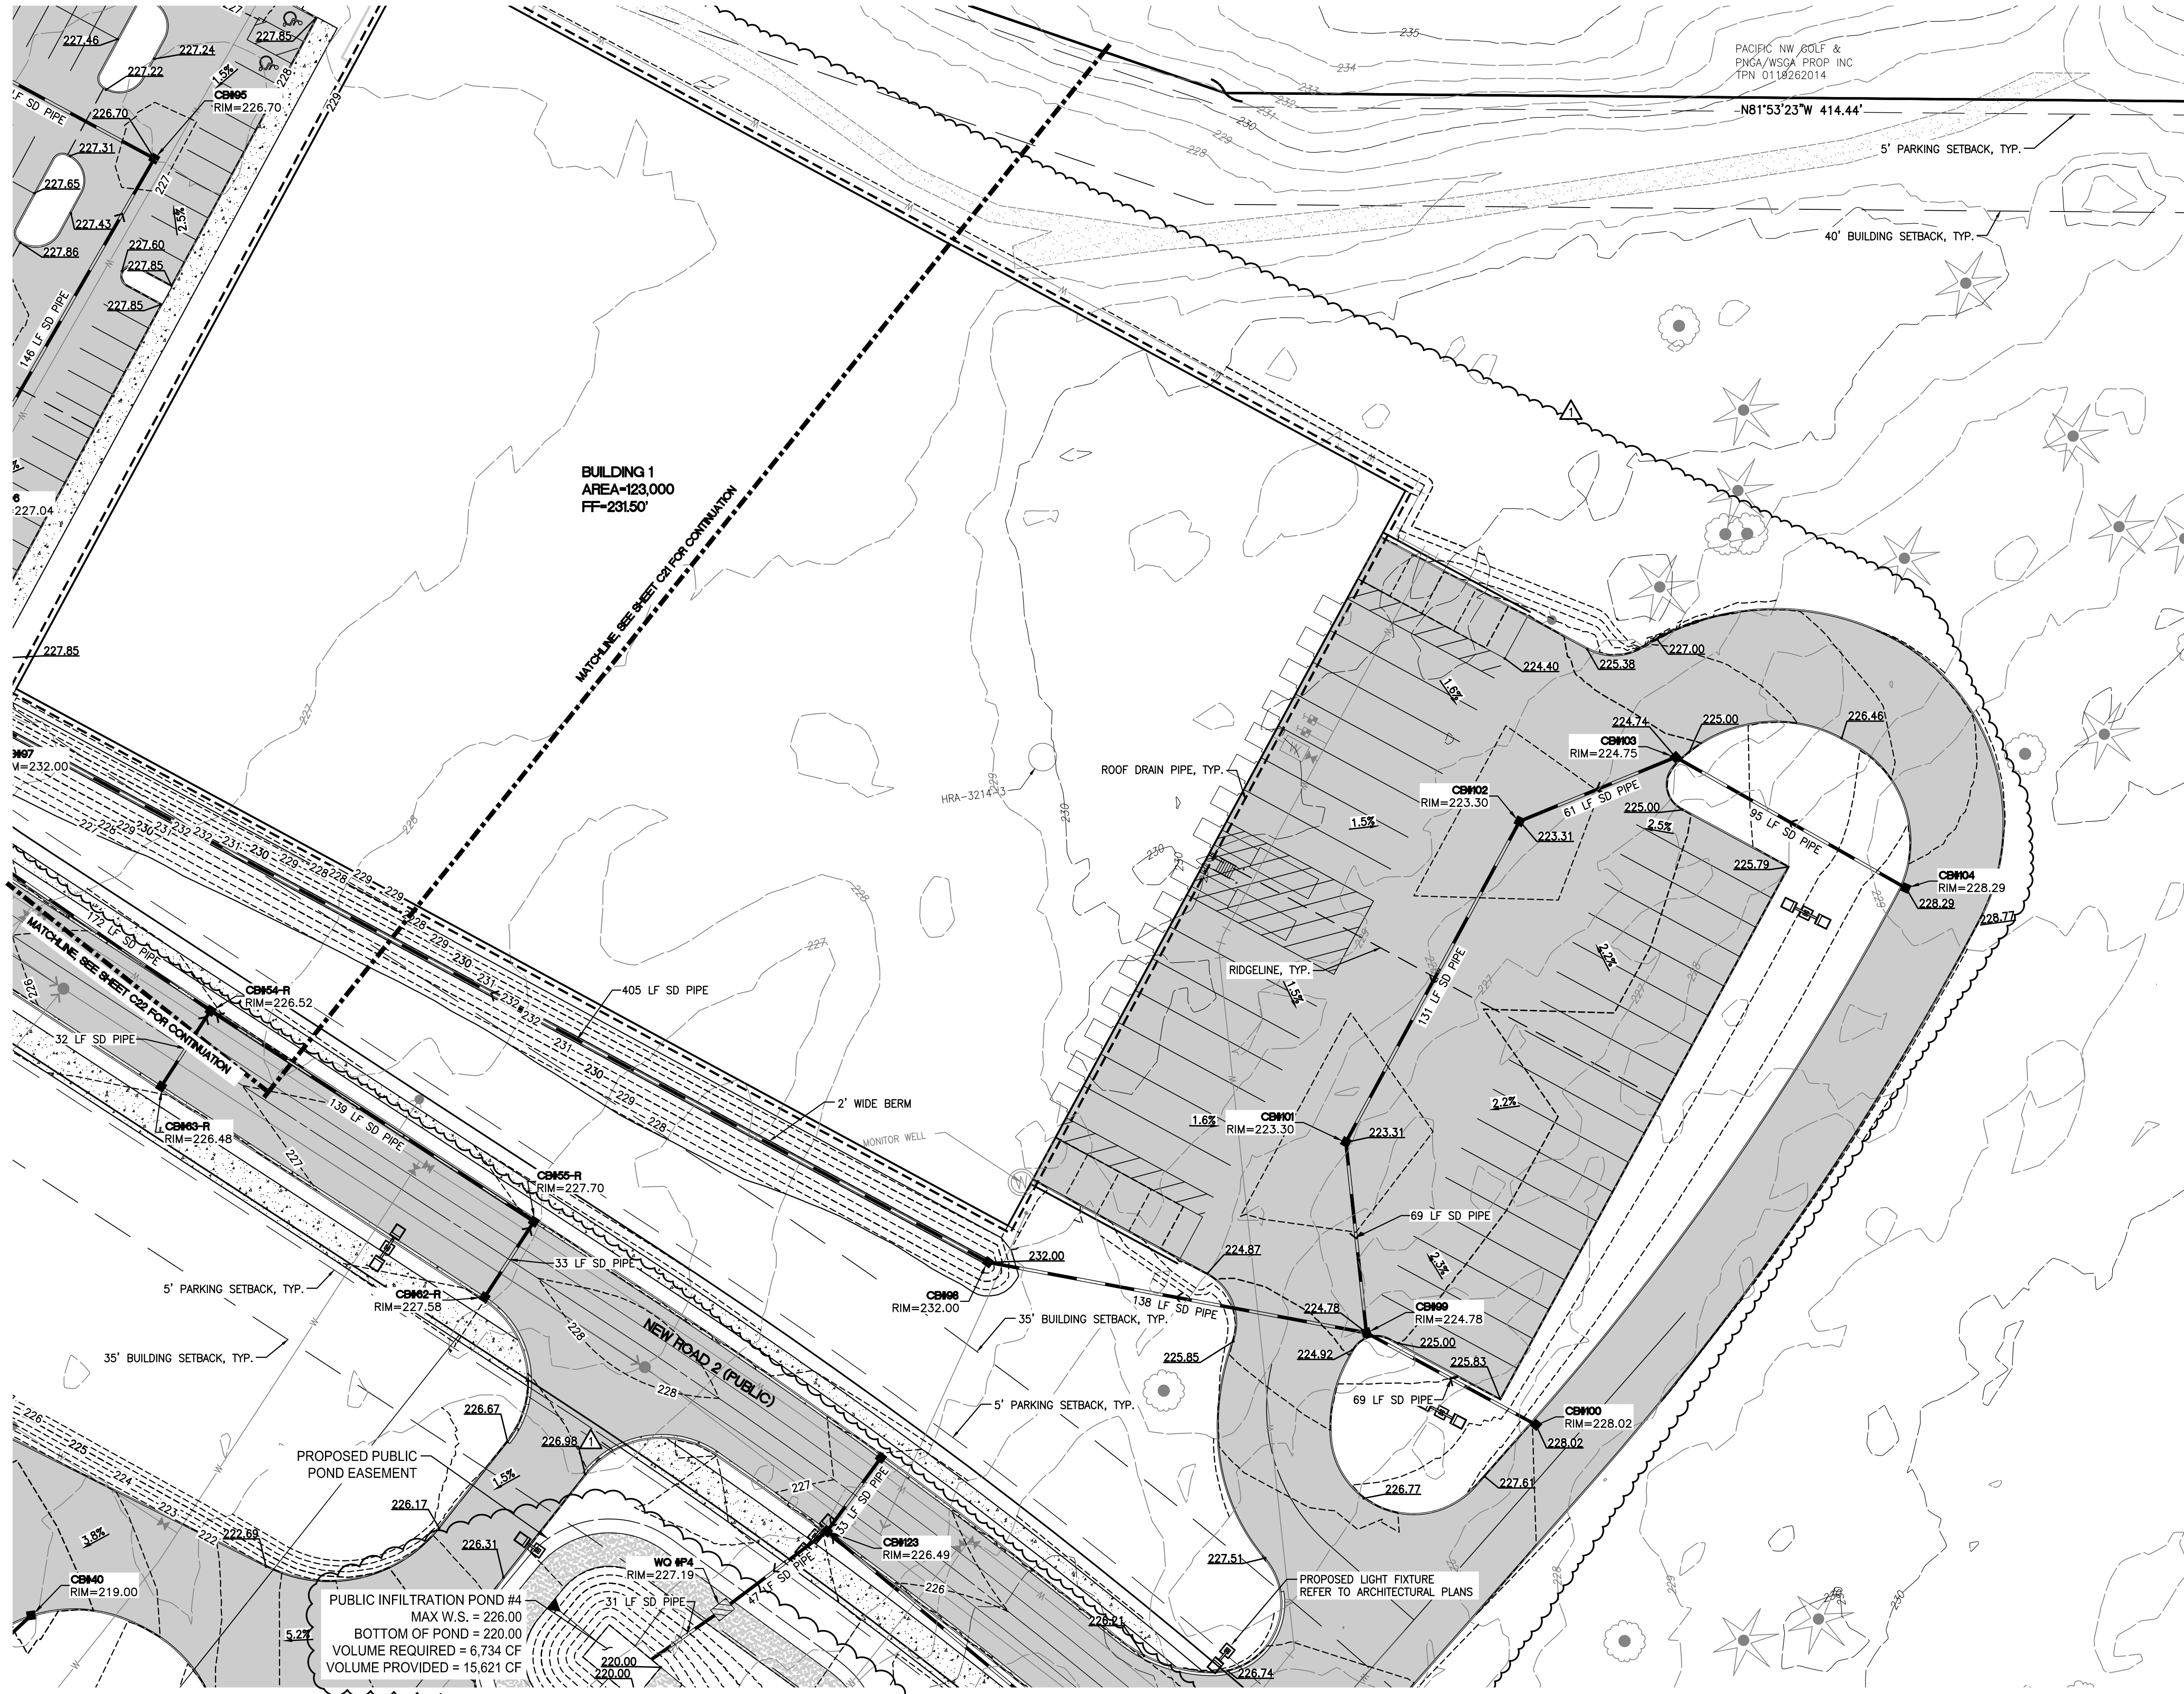

NOTE:
SEE OFFSITE PLANS FOR
ROAD PLANS AND PROFILES

Revision 1 18/16/22 SAR BHE DMB ADDED PUBLIC PONDS, BUILDING 1 REVISION, AND ROAD 3 REVISIONS									
No.	Date	By	Chk.	Appr.	Title: GRADING AND DRAINAGE PLAN 11 FOR FOUNDER'S RIDGE				
For: NORTHPOINT DEVELOPMENT 4825 NW 41ST STREET RIVERSIDE, MO 64150					Scale: Horizontal 1"=30' Vertical -				
Designed _SAR_ Drawn _SAR_ Checked _BHE_ Approved _BHE_ Date 8/22/22					Professional Engineer BENJAMIN H. FLORES STATE OF WASHINGTON 12766 REGISTERED 8/22/22				
Job Number 21127					Barghausen Consulting Engineers, Inc. 18215 72nd Avenue South Kent, WA 98032 425.251.6222 barghausen.com				
Sheet C27 of 56					P:\21000s\21127\preliminary\grading and utilities\21127-GM.dwg 8/16/2022 2:46 PM WSULLIVAN				







Know what's below.
Call before you dig.

GRADING AND DRAINAGE PLAN 12

FOR FOUNDER'S RIDGE

A PORTION OF SECTIONS 22, 26 AND 27, TOWNSHIP 19 NORTH, RANGE 1 EAST, W.M.
CITY OF DUPONT, PIERCE COUNTY, WASHINGTON

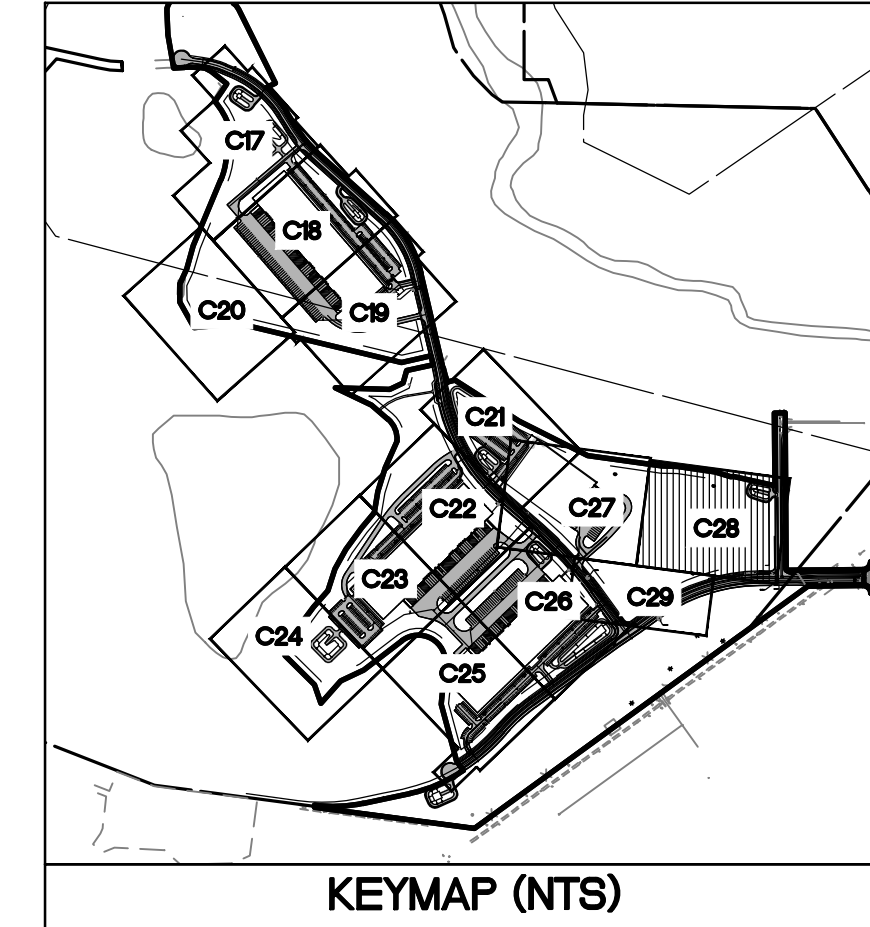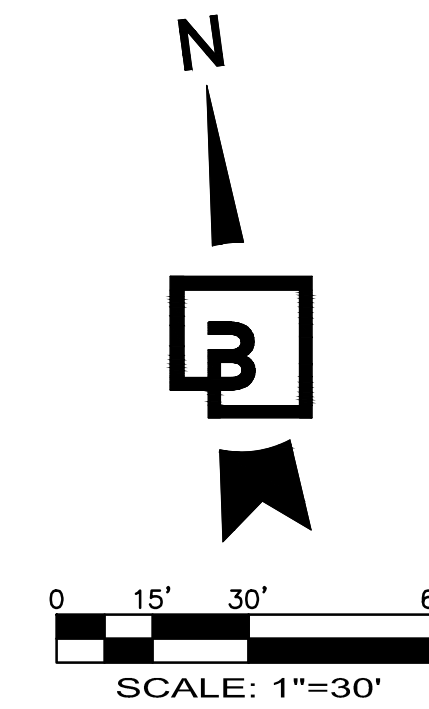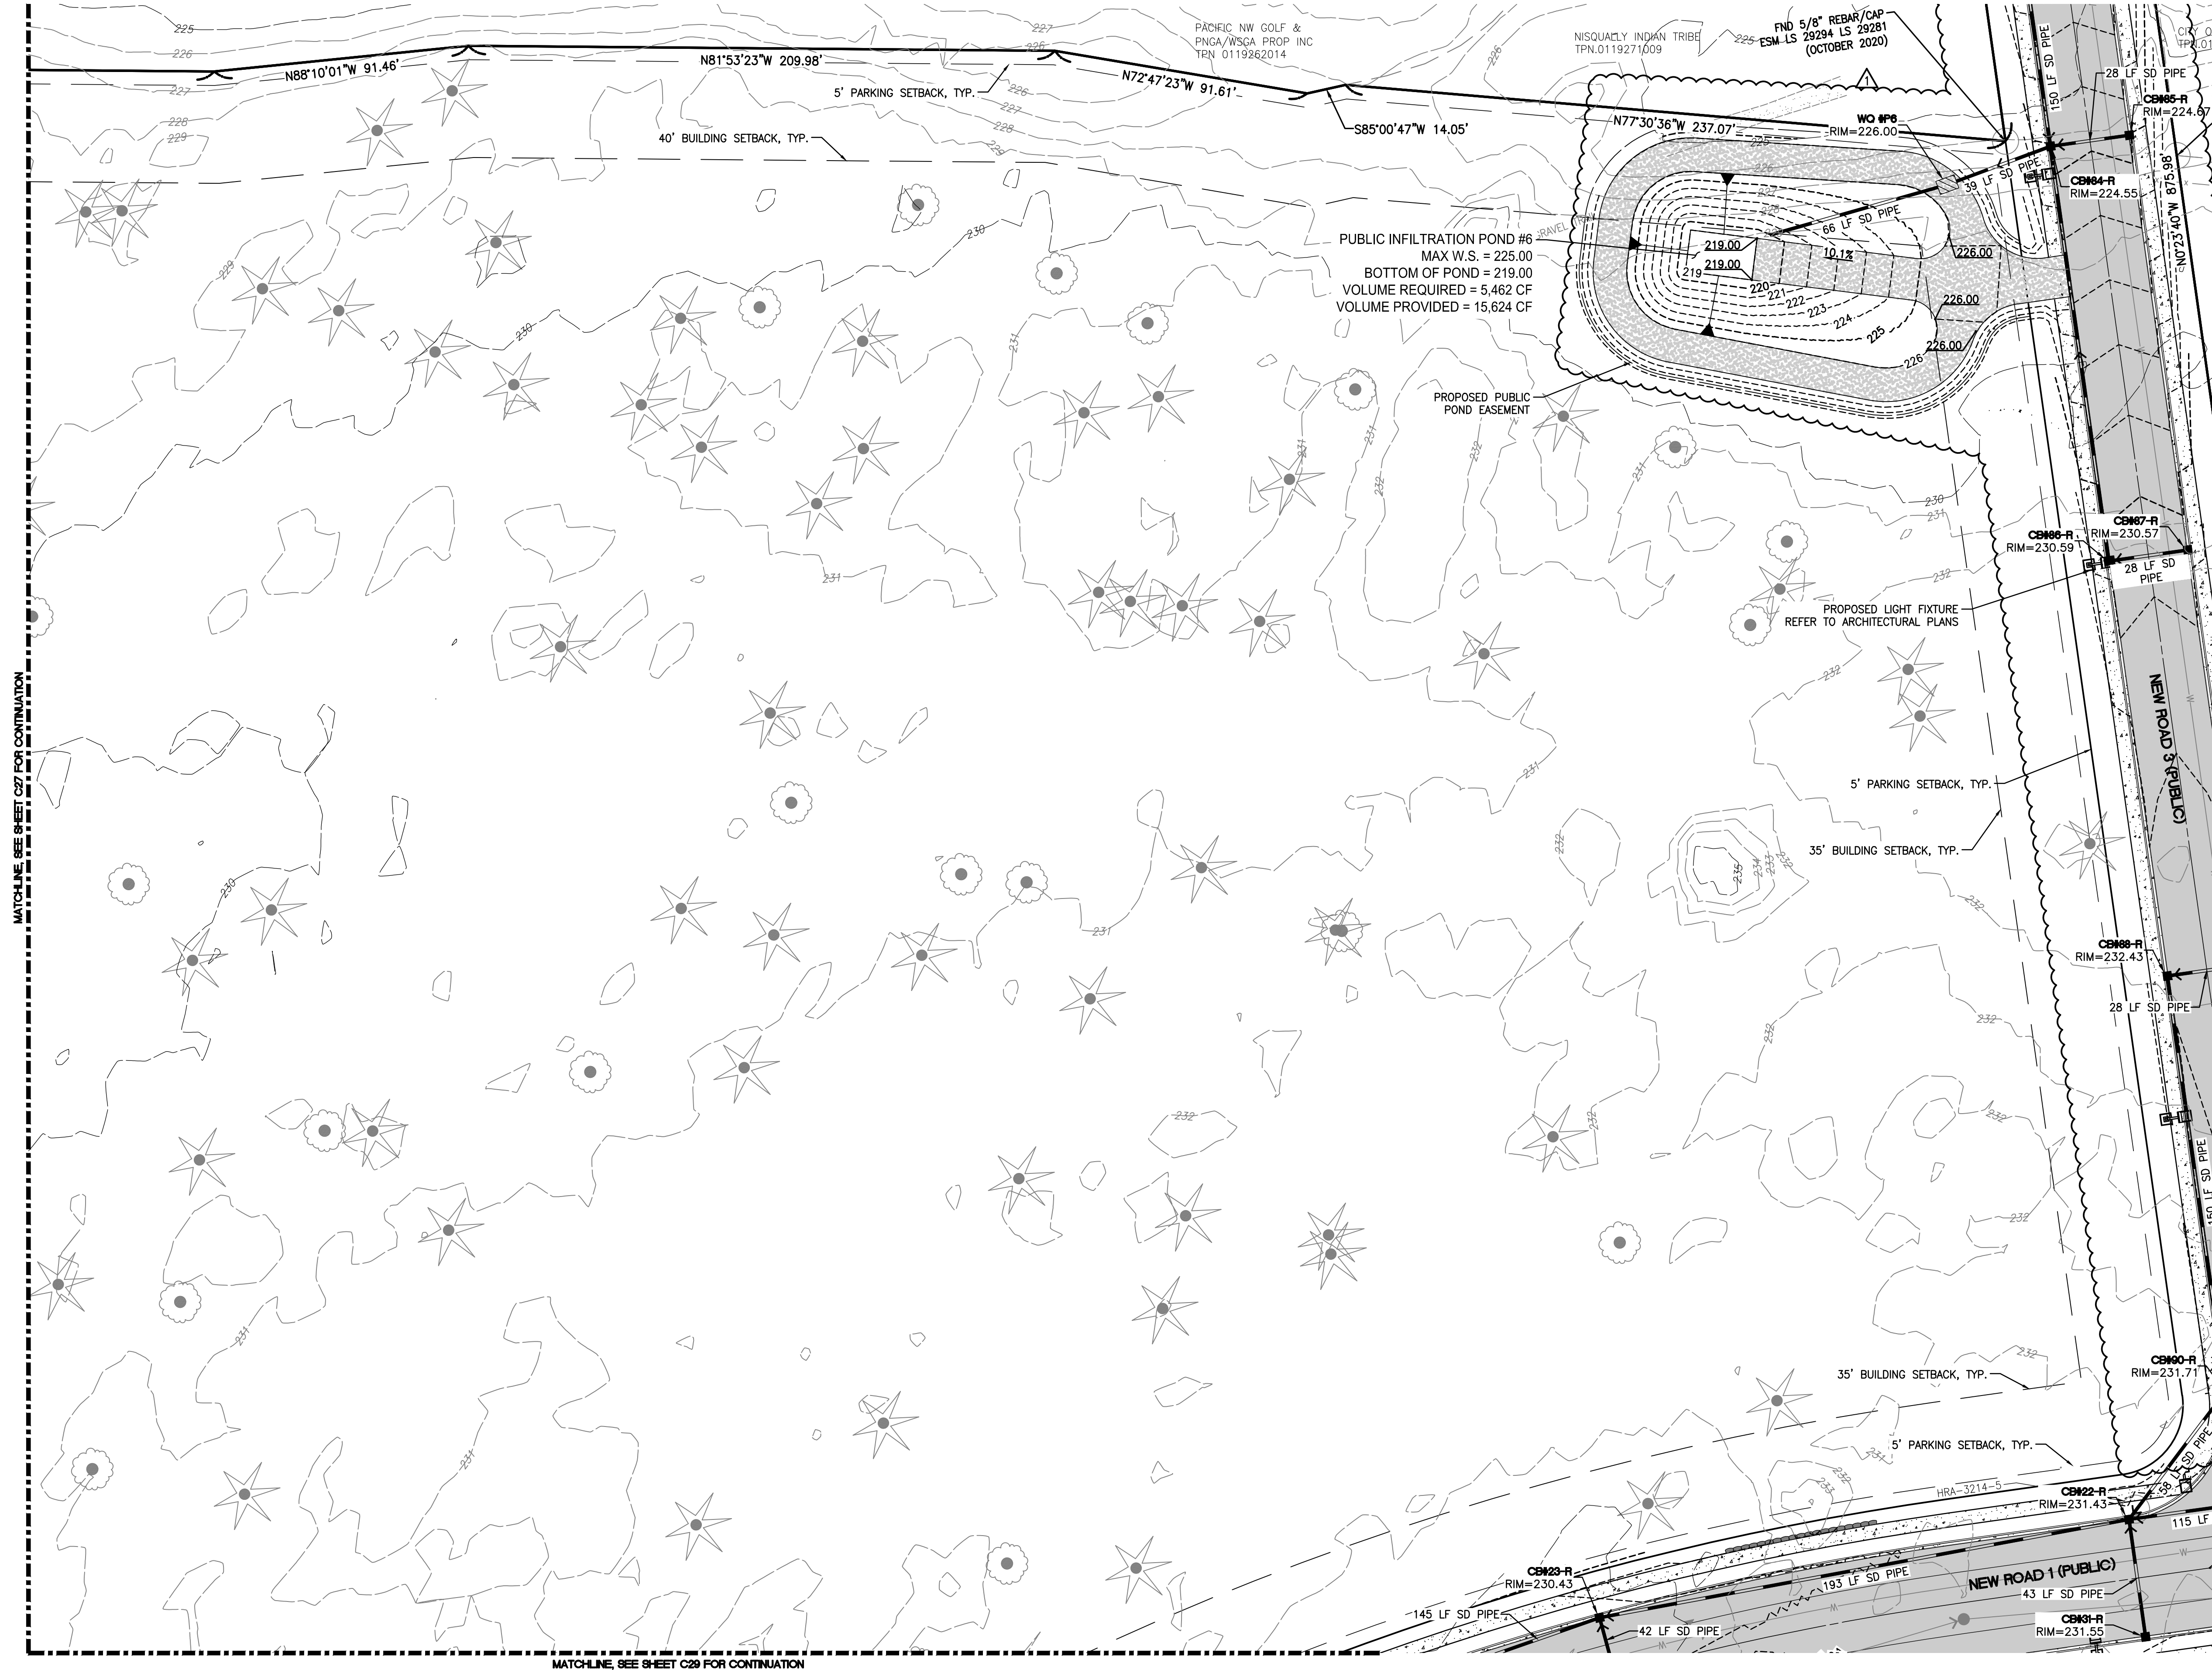

 1 8/16/22 SAR BHE DKB ADDED PUBLIC PONDS, BUILDING 1 REVISION, AND ROAD 3 REVISIONS									
No.	Date	By	Ctd.	Appr.	Revision				
					Title: GRADING AND DRAINAGE PLAN 12 FOR FOUNDER'S RIDGE				
					For: NORTHPOINT DEVELOPMENT 4825 NW 41ST STREET RIVERSIDE, MO 64150				
					 8/22/22				
					Scale: Horizontal 1"=30' Vertical -				
					Designed SAR Drawn SAR Checked BHE Approved BHE Date 8/22/22				
					Barghausen Consulting Engineers, Inc. 18215 72nd Avenue South Kent, WA 98032 425.251.6222 barghausen.com 				
Job Number 21127					Sheet C28 of 56				




NOTE:
SEE OFFSITE PLANS FOR
ROAD PLANS AND PROFILES



GRADING AND DRAINAGE PLAN 13

FOR FOUNDER'S RIDGE

A PORTION OF SECTIONS 22, 26 AND 27, TOWNSHIP 19 NORTH, RANGE 1 EAST, W.M.
CITY OF DUPONT, PIERCE COUNTY, WASHINGTON

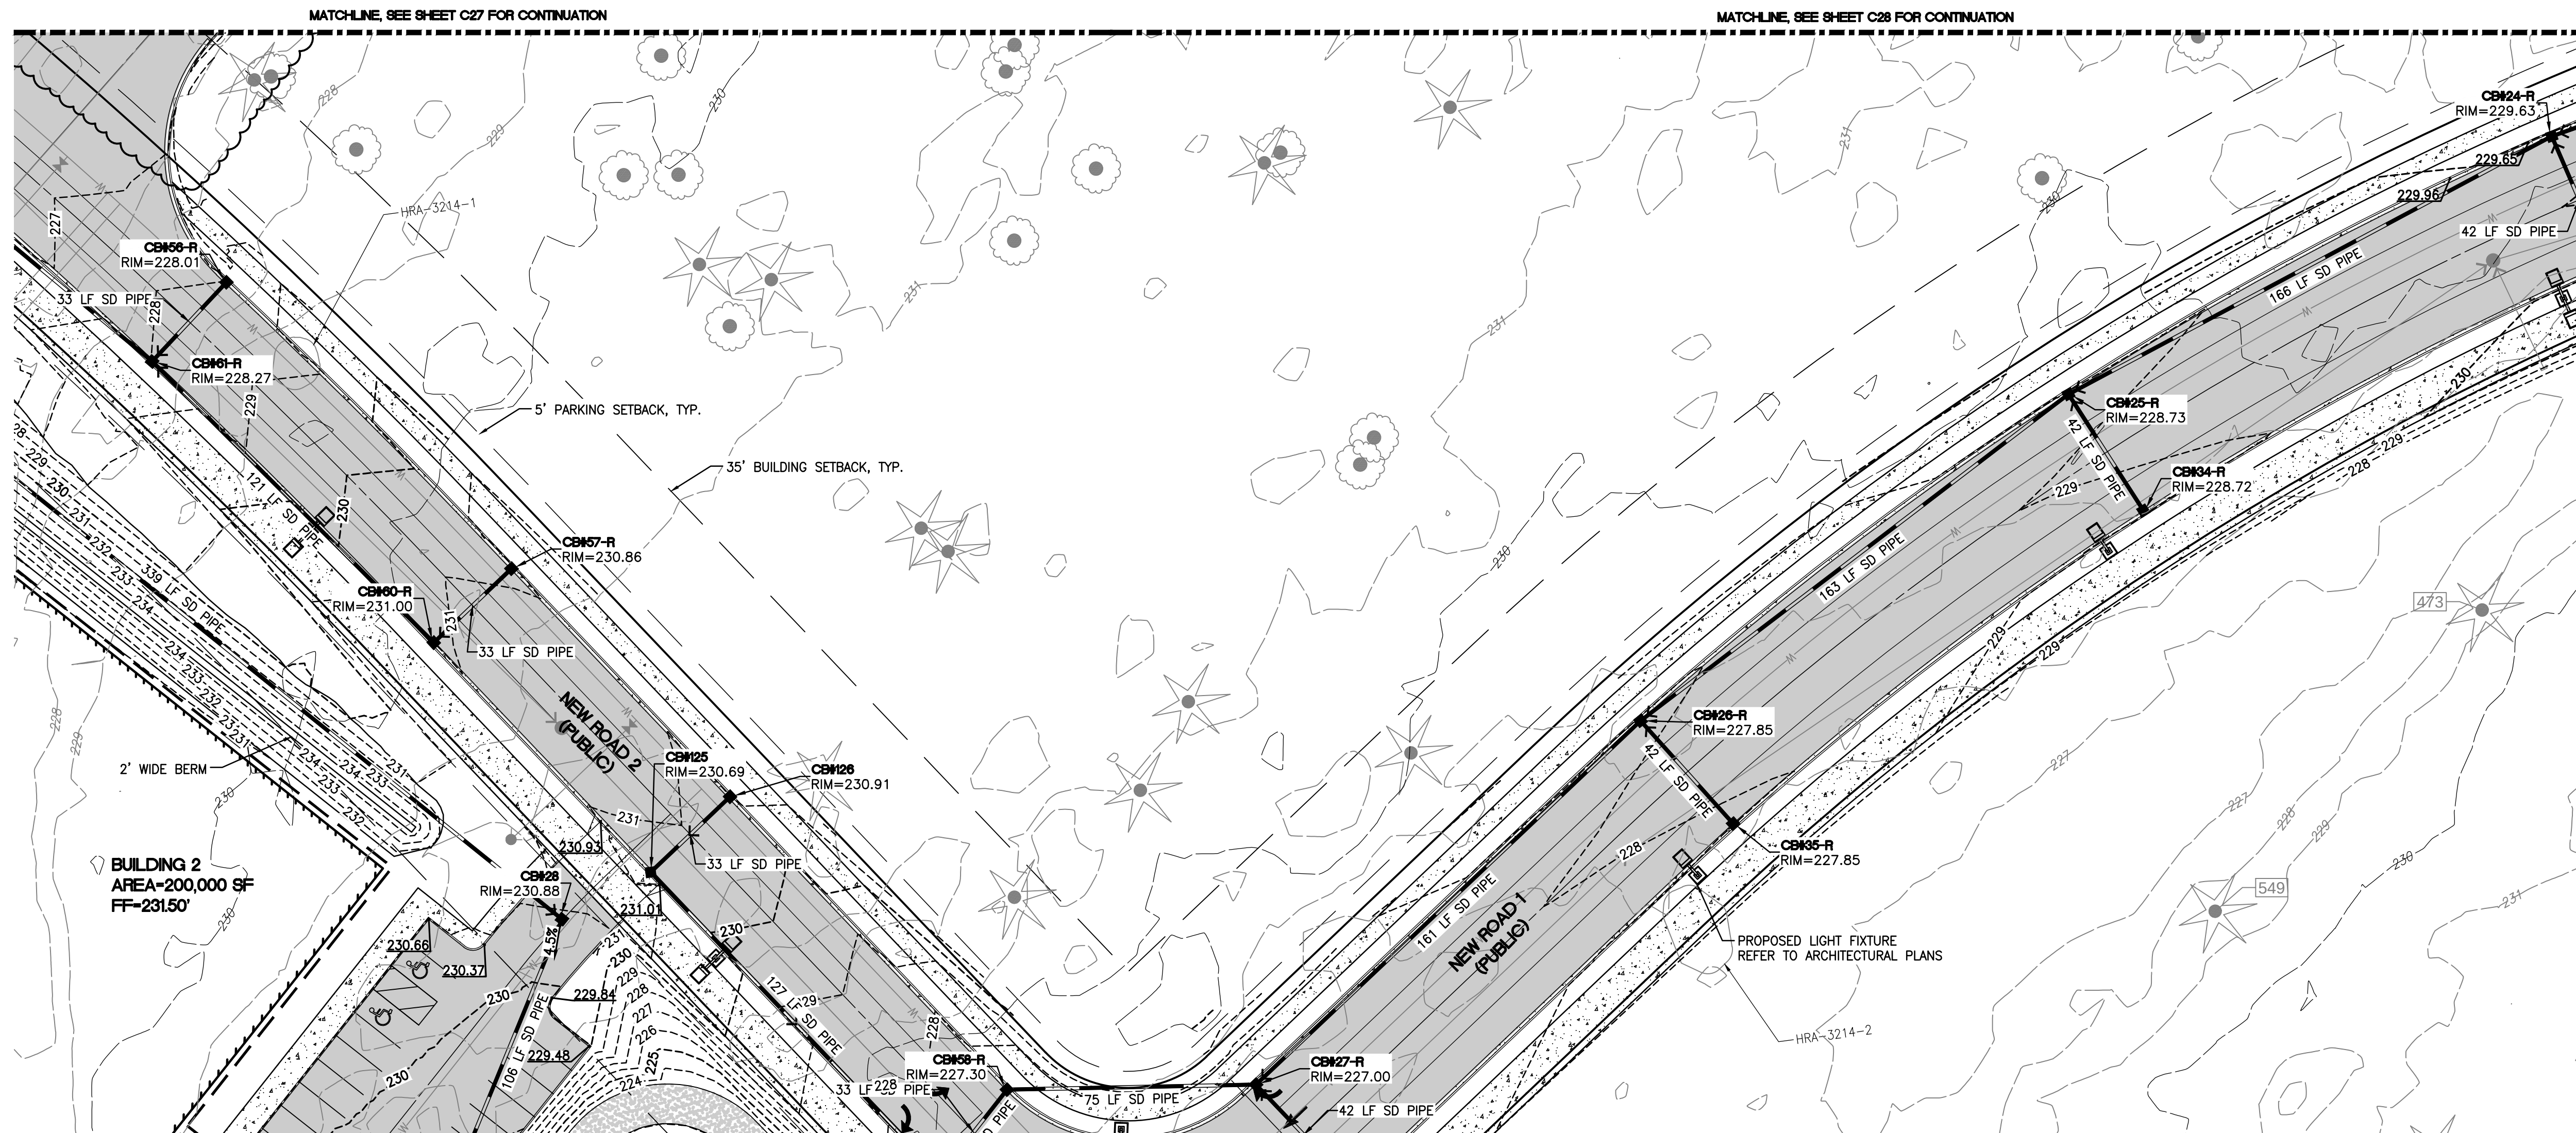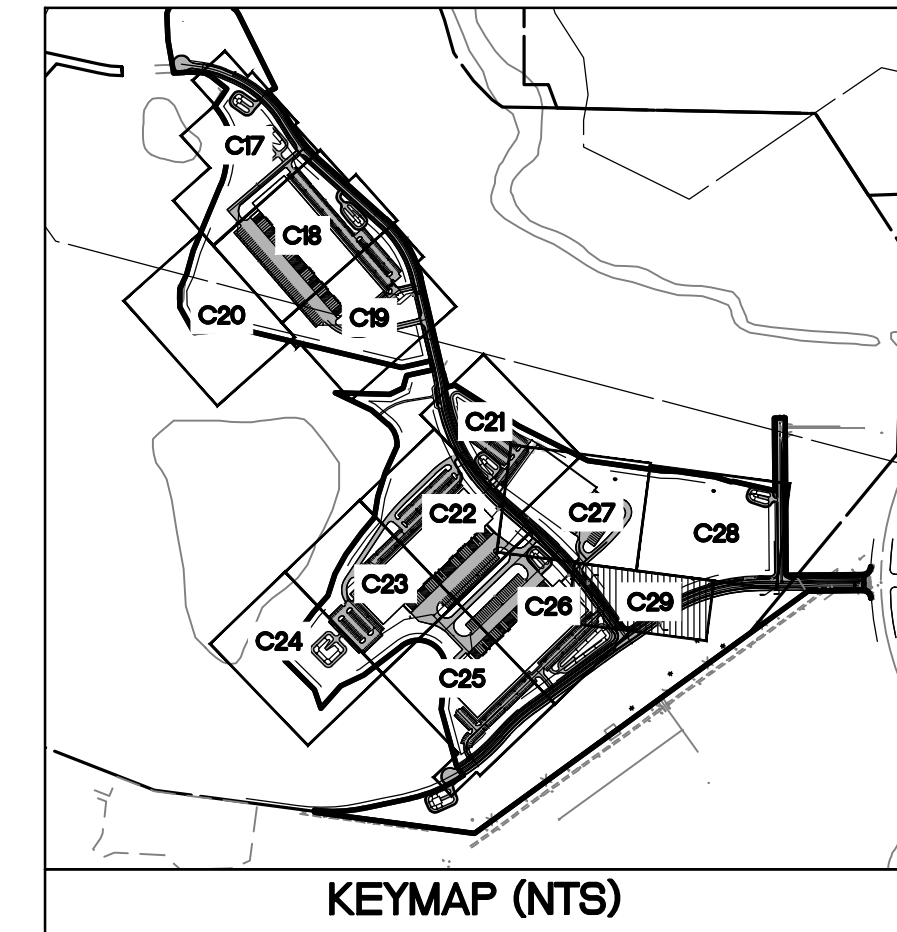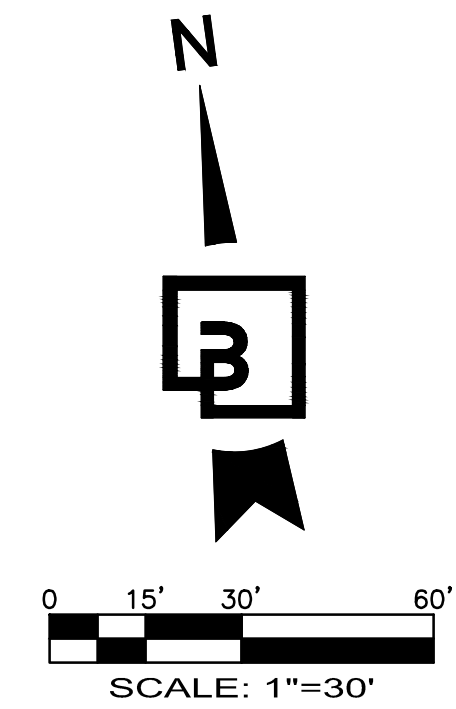


NOTE:
SEE OFFSITE PLANS FOR
ROAD PLANS AND PROFILES

Job Number 21127		Sheet C29 of 56		For: NORTHPOINT DEVELOPMENT 4825 NW 41ST STREET RIVERSIDE, MO 64150		Title: GRADING AND DRAINAGE PLAN 13 FOR FOUNDER'S RIDGE	
Designed _SAR_		Drawn _SAR_		Checked _BHE_		Approved _BHE_	
Date 8/22/22		Date 8/22/22		Date 8/22/22		Date 8/22/22	
Scale: Horizontal 1"=30'		Scale: Vertical 1"=30'		Scale: Vertical 1"=30'		Scale: Vertical 1"=30'	
Professional Engineer BENJAMIN H. FLORES STATE OF WASHINGTON LICENSED PROFESSIONAL ENGINEER 42766 8/22/22		
Barghausen Consulting Engineers, Inc. 18215 72nd Avenue South Kent, WA 98032 425.251.6222 barghausen.com		Barghausen Consulting Engineers, Inc. 18215 72nd Avenue South Kent, WA 98032 425.251.6222 barghausen.com		Barghausen Consulting Engineers, Inc. 18215 72nd Avenue South Kent, WA 98032 425.251.6222 barghausen.com		Barghausen Consulting Engineers, Inc. 18215 72nd Avenue South Kent, WA 98032 425.251.6222 barghausen.com	
P:\21000s\21127\preliminary\grading and utilities\21127-GM.dwg 8/16/2022 2:46 PM WSULLIVAN		P:\21000s\21127\preliminary\grading and utilities\21127-GM.dwg 8/16/2022 2:46 PM WSULLIVAN		P:\21000s\21127\preliminary\grading and utilities\21127-GM.dwg 8/16/2022 2:46 PM WSULLIVAN		P:\21000s\21127\preliminary\grading and utilities\21127-GM.dwg 8/16/2022 2:46 PM WSULLIVAN	



FOR

A PORTION OF SECTIONS 22, 26 AND 27, TOWNSHIP 19 NORTH, RANGE 1 EAST, W.M.
CITY OF DUPONT, PIERCE COUNTY, WASHINGTON

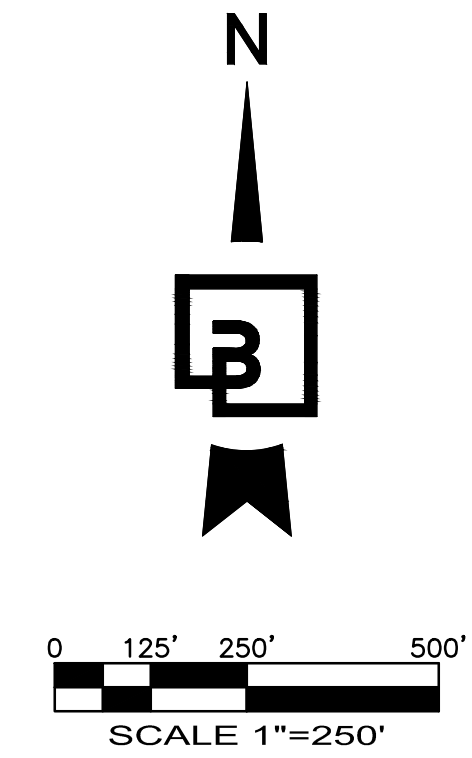

Job Number 21127		 Barghausen Consulting Engineers, Inc. 18215 72nd Avenue South Kent, WA 98032 425-251-6222 barghausen.com	Designed <u>SAR</u> Drawn <u>SAR</u> Checked <u>BHE</u> Approved <u>BHE</u> Date <u>8/22/22</u>	Scale: Horizontal 1" = 250' Vertical —	 8/22/22	For:	NORTHPOINT DEVELOPMENT 4825 NW 41ST STREET RIVERSIDE, MO 64150	Title: WATER AND SEWER KEYMAP FOR FOUNDER'S RIDGE	Revision						
Sheet C30 of 56															
										1	8/16/22	SAR	BHE	DKB	ADDED PUBLIC PONDS, BUILDING 1 REVISION, AND ROAD 3 REVISIONS






Know what's below.
Call before you dig.

WATER AND SEWER PLAN 1

FOR

FOUNDER'S RIDGE

A PORTION OF SECTIONS 22, 26 AND 27, TOWNSHIP 19 NORTH, RANGE 1 EAST, W.M.
CITY OF DUPONT, PIERCE COUNTY, WASHINGTON

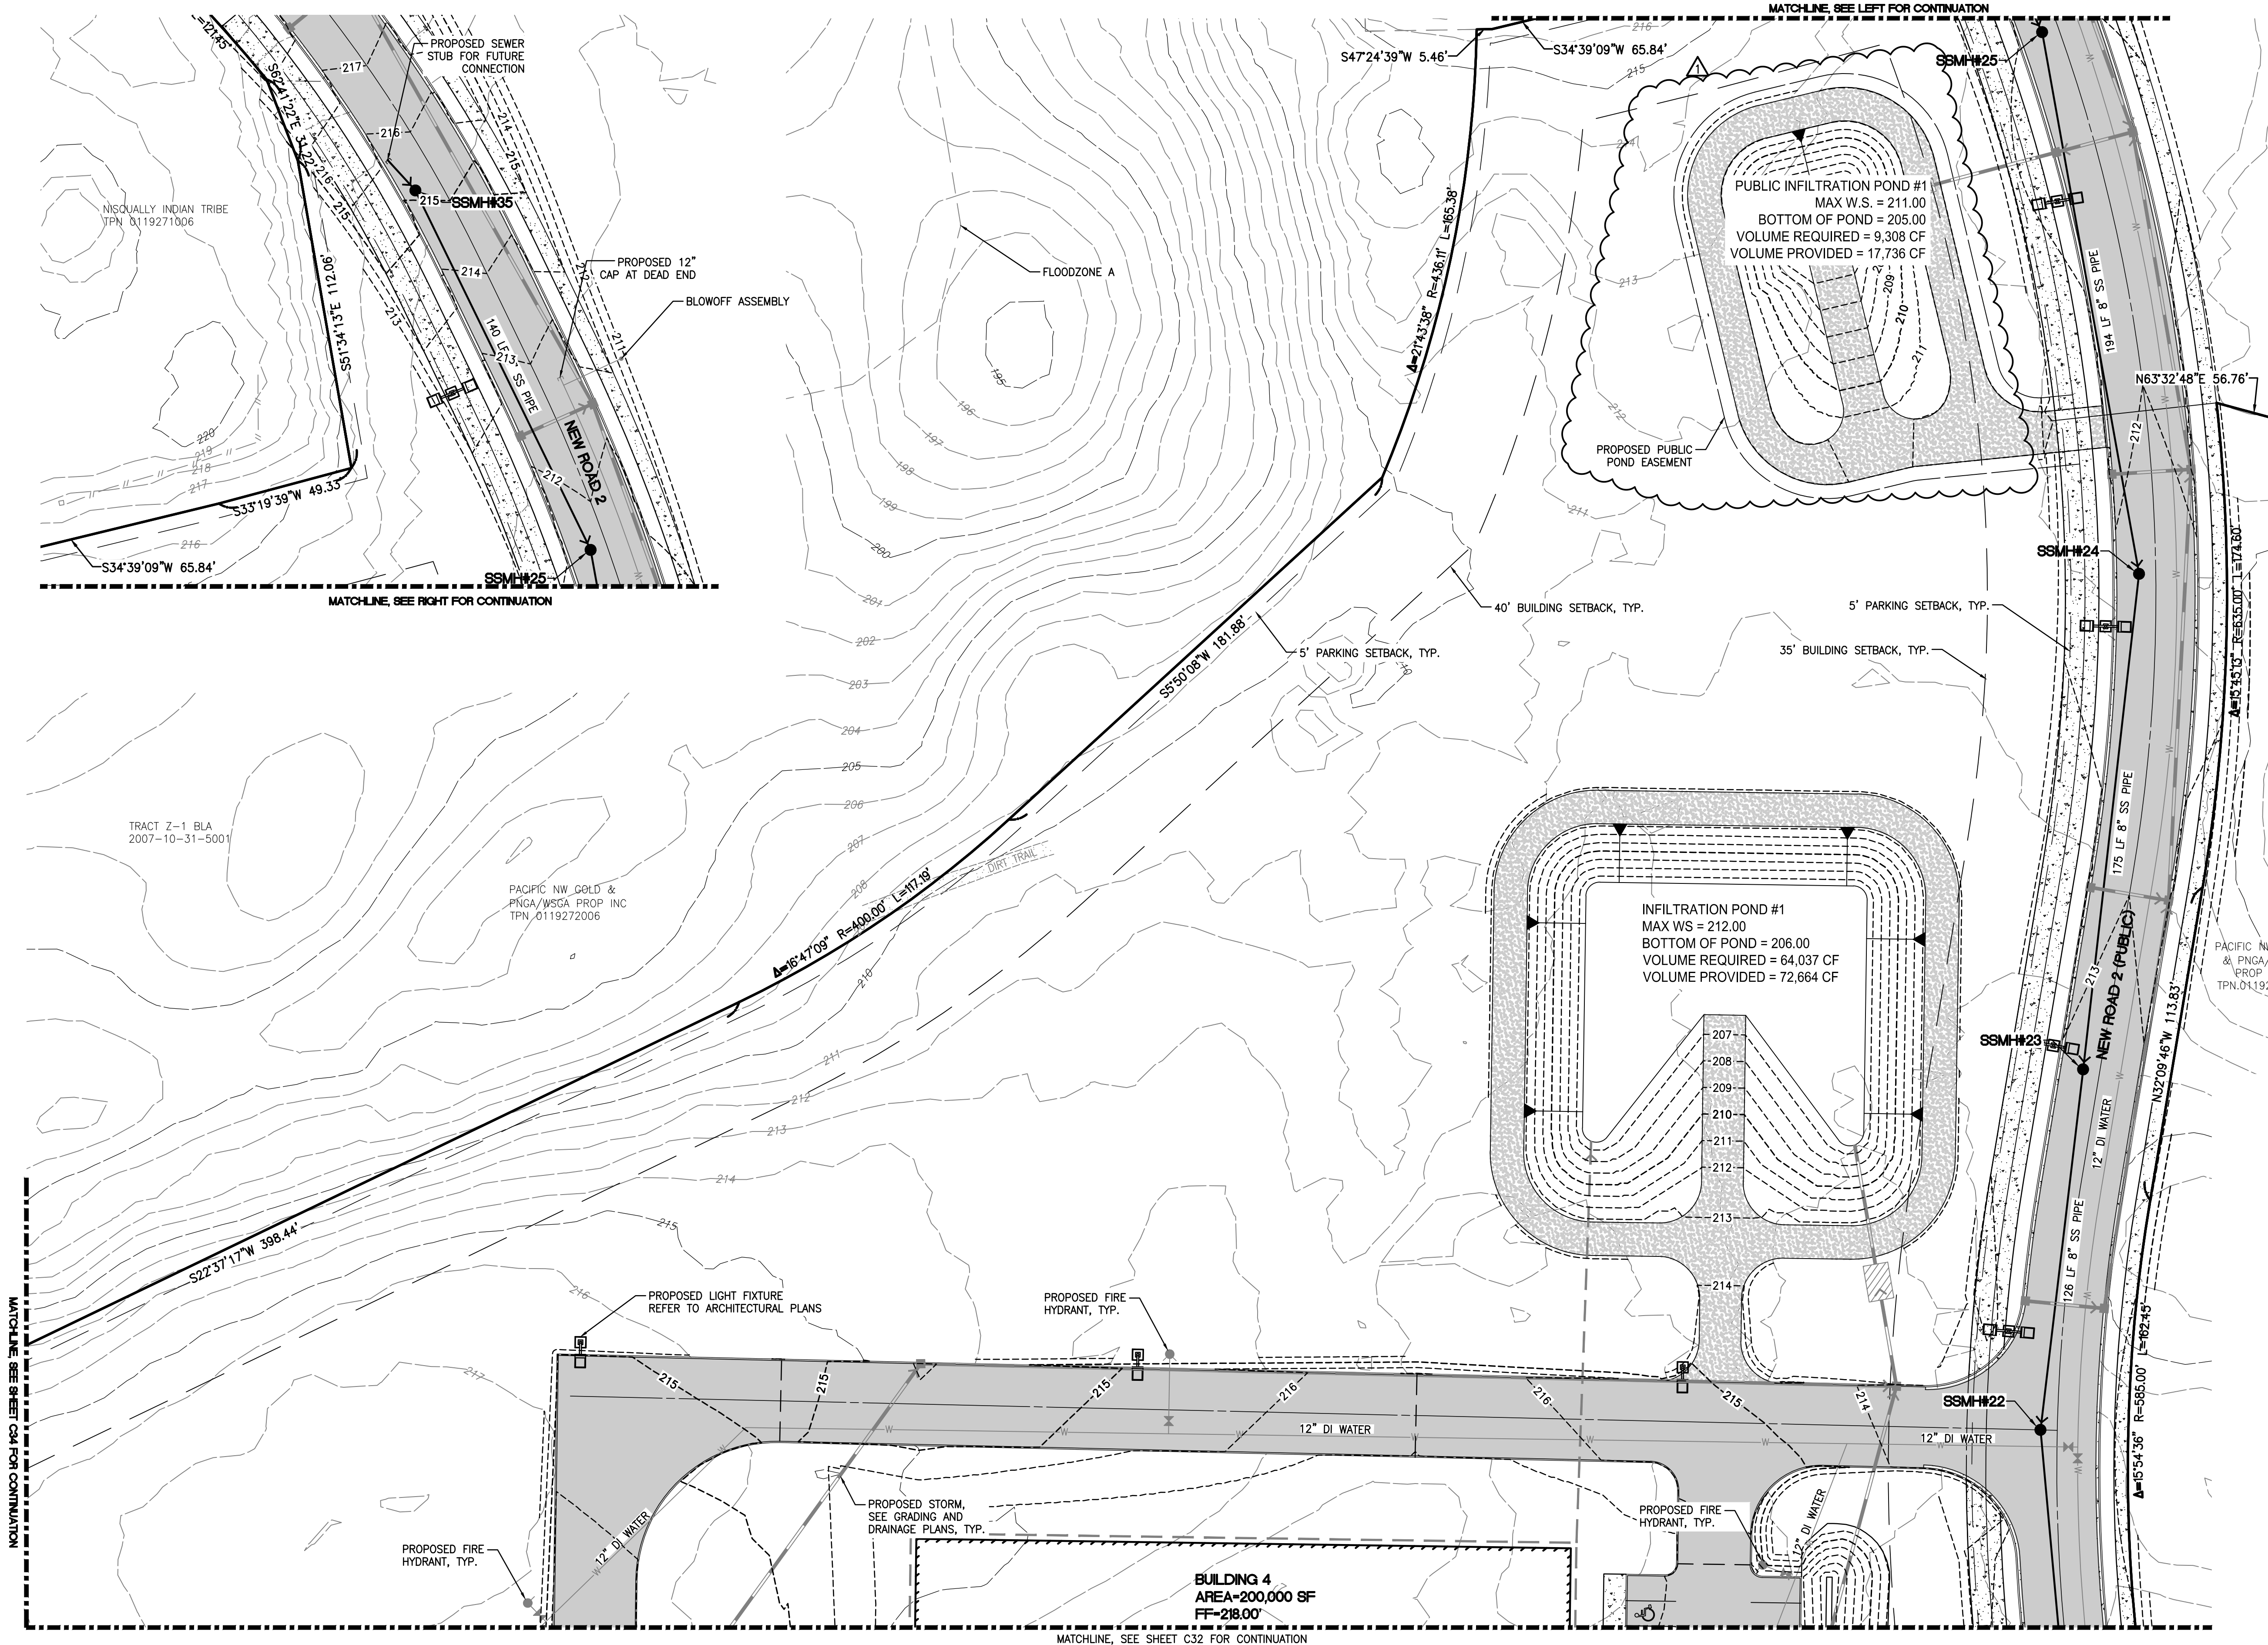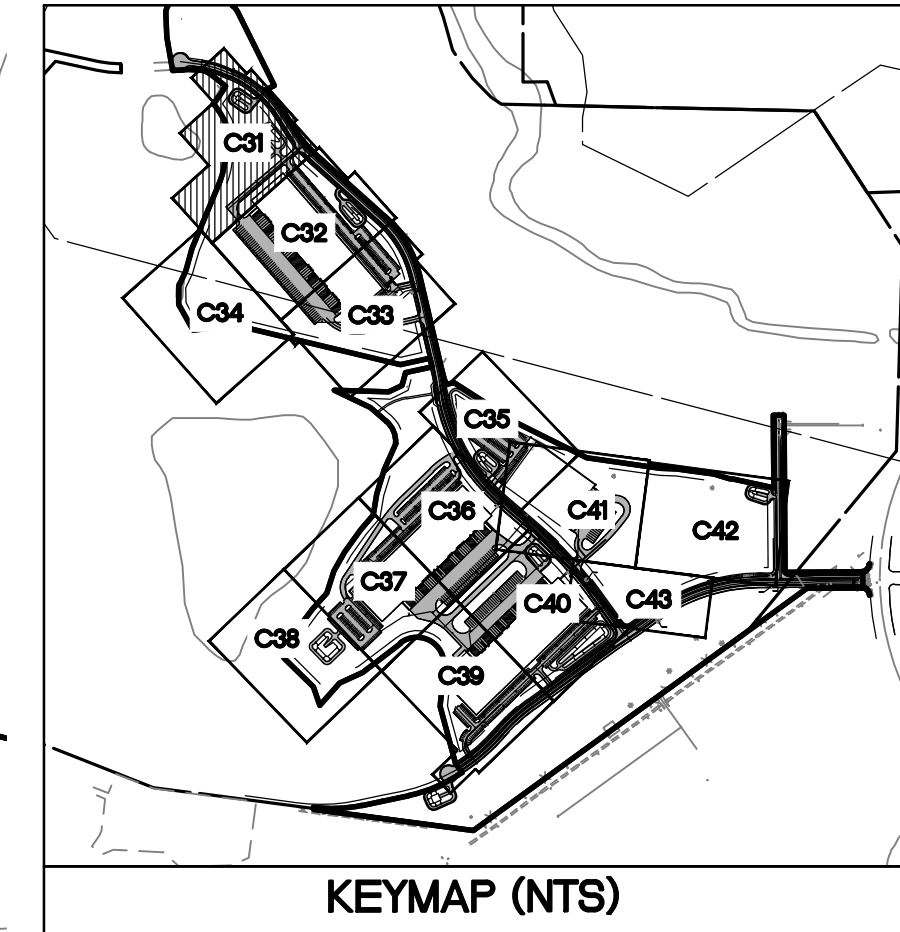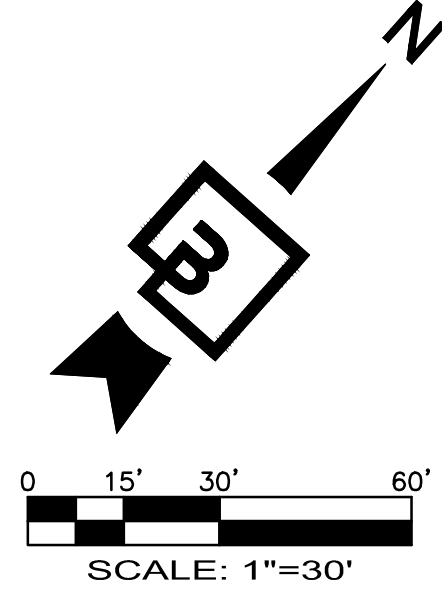

NOTE:
SEE OFFSITE PLANS FOR
ROAD PLANS AND PROFILES

Revision	No.	Date	By	Code	Appr.
1	18/16/22	SAR	BHE	DKB	

WATER AND SEWER PLAN 1

FOR
FOUNDER'S RIDGE

NORTHPOINT DEVELOPMENT
4825 NW 41ST STREET
RIVERSIDE, MO 64150


For:



Scale:
Horizontal 1"=30'
Vertical -

Designed SAR
Drawn SAR
Checked BHE
Approved BHE
Date 8/22/22

Barghausen
Consulting Engineers, Inc.
18215 72nd Avenue South
Kent, WA 98032
425.251.6222 barghausen.com

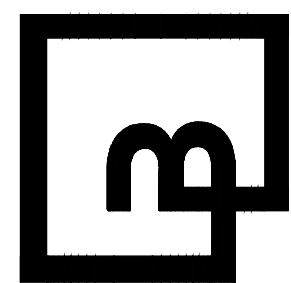

Job Number
21127

Sheet

C31 of 56




[illegible]



WATER AND SEWER PLAN 3

FOR FOUNDER'S RIDGE

A PORTION OF SECTIONS 22, 26 AND 27, TOWNSHIP 19 NORTH, RANGE 1 EAST, W.M.
CITY OF DUPONT, PIERCE COUNTY, WASHINGTON

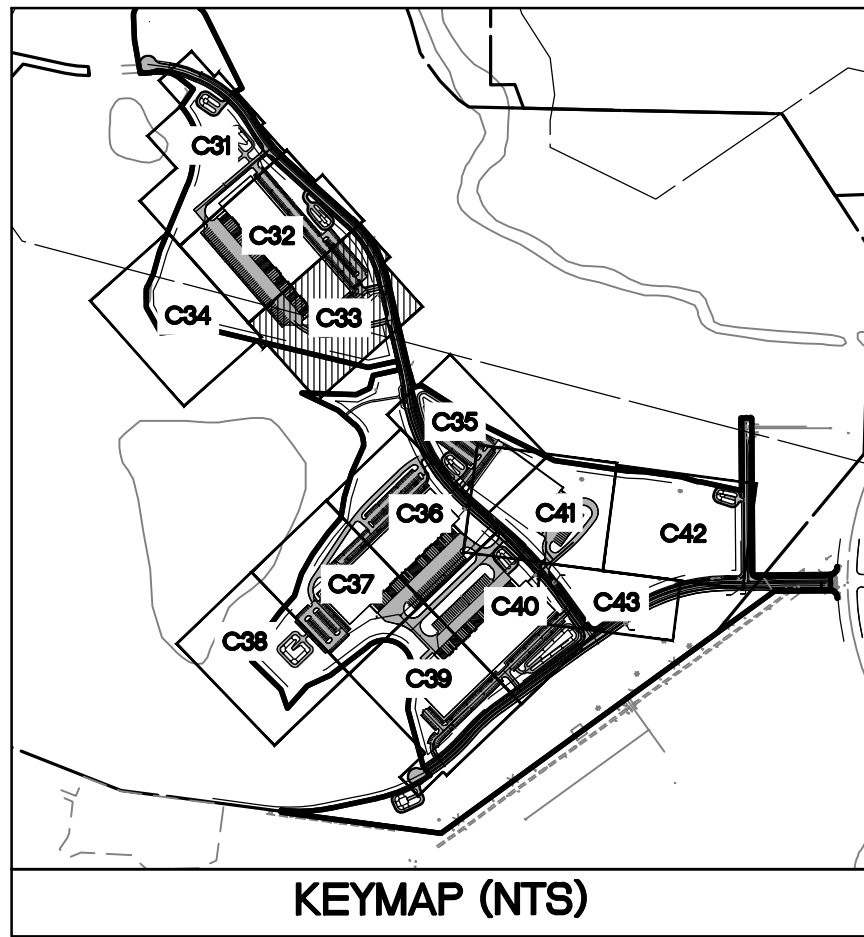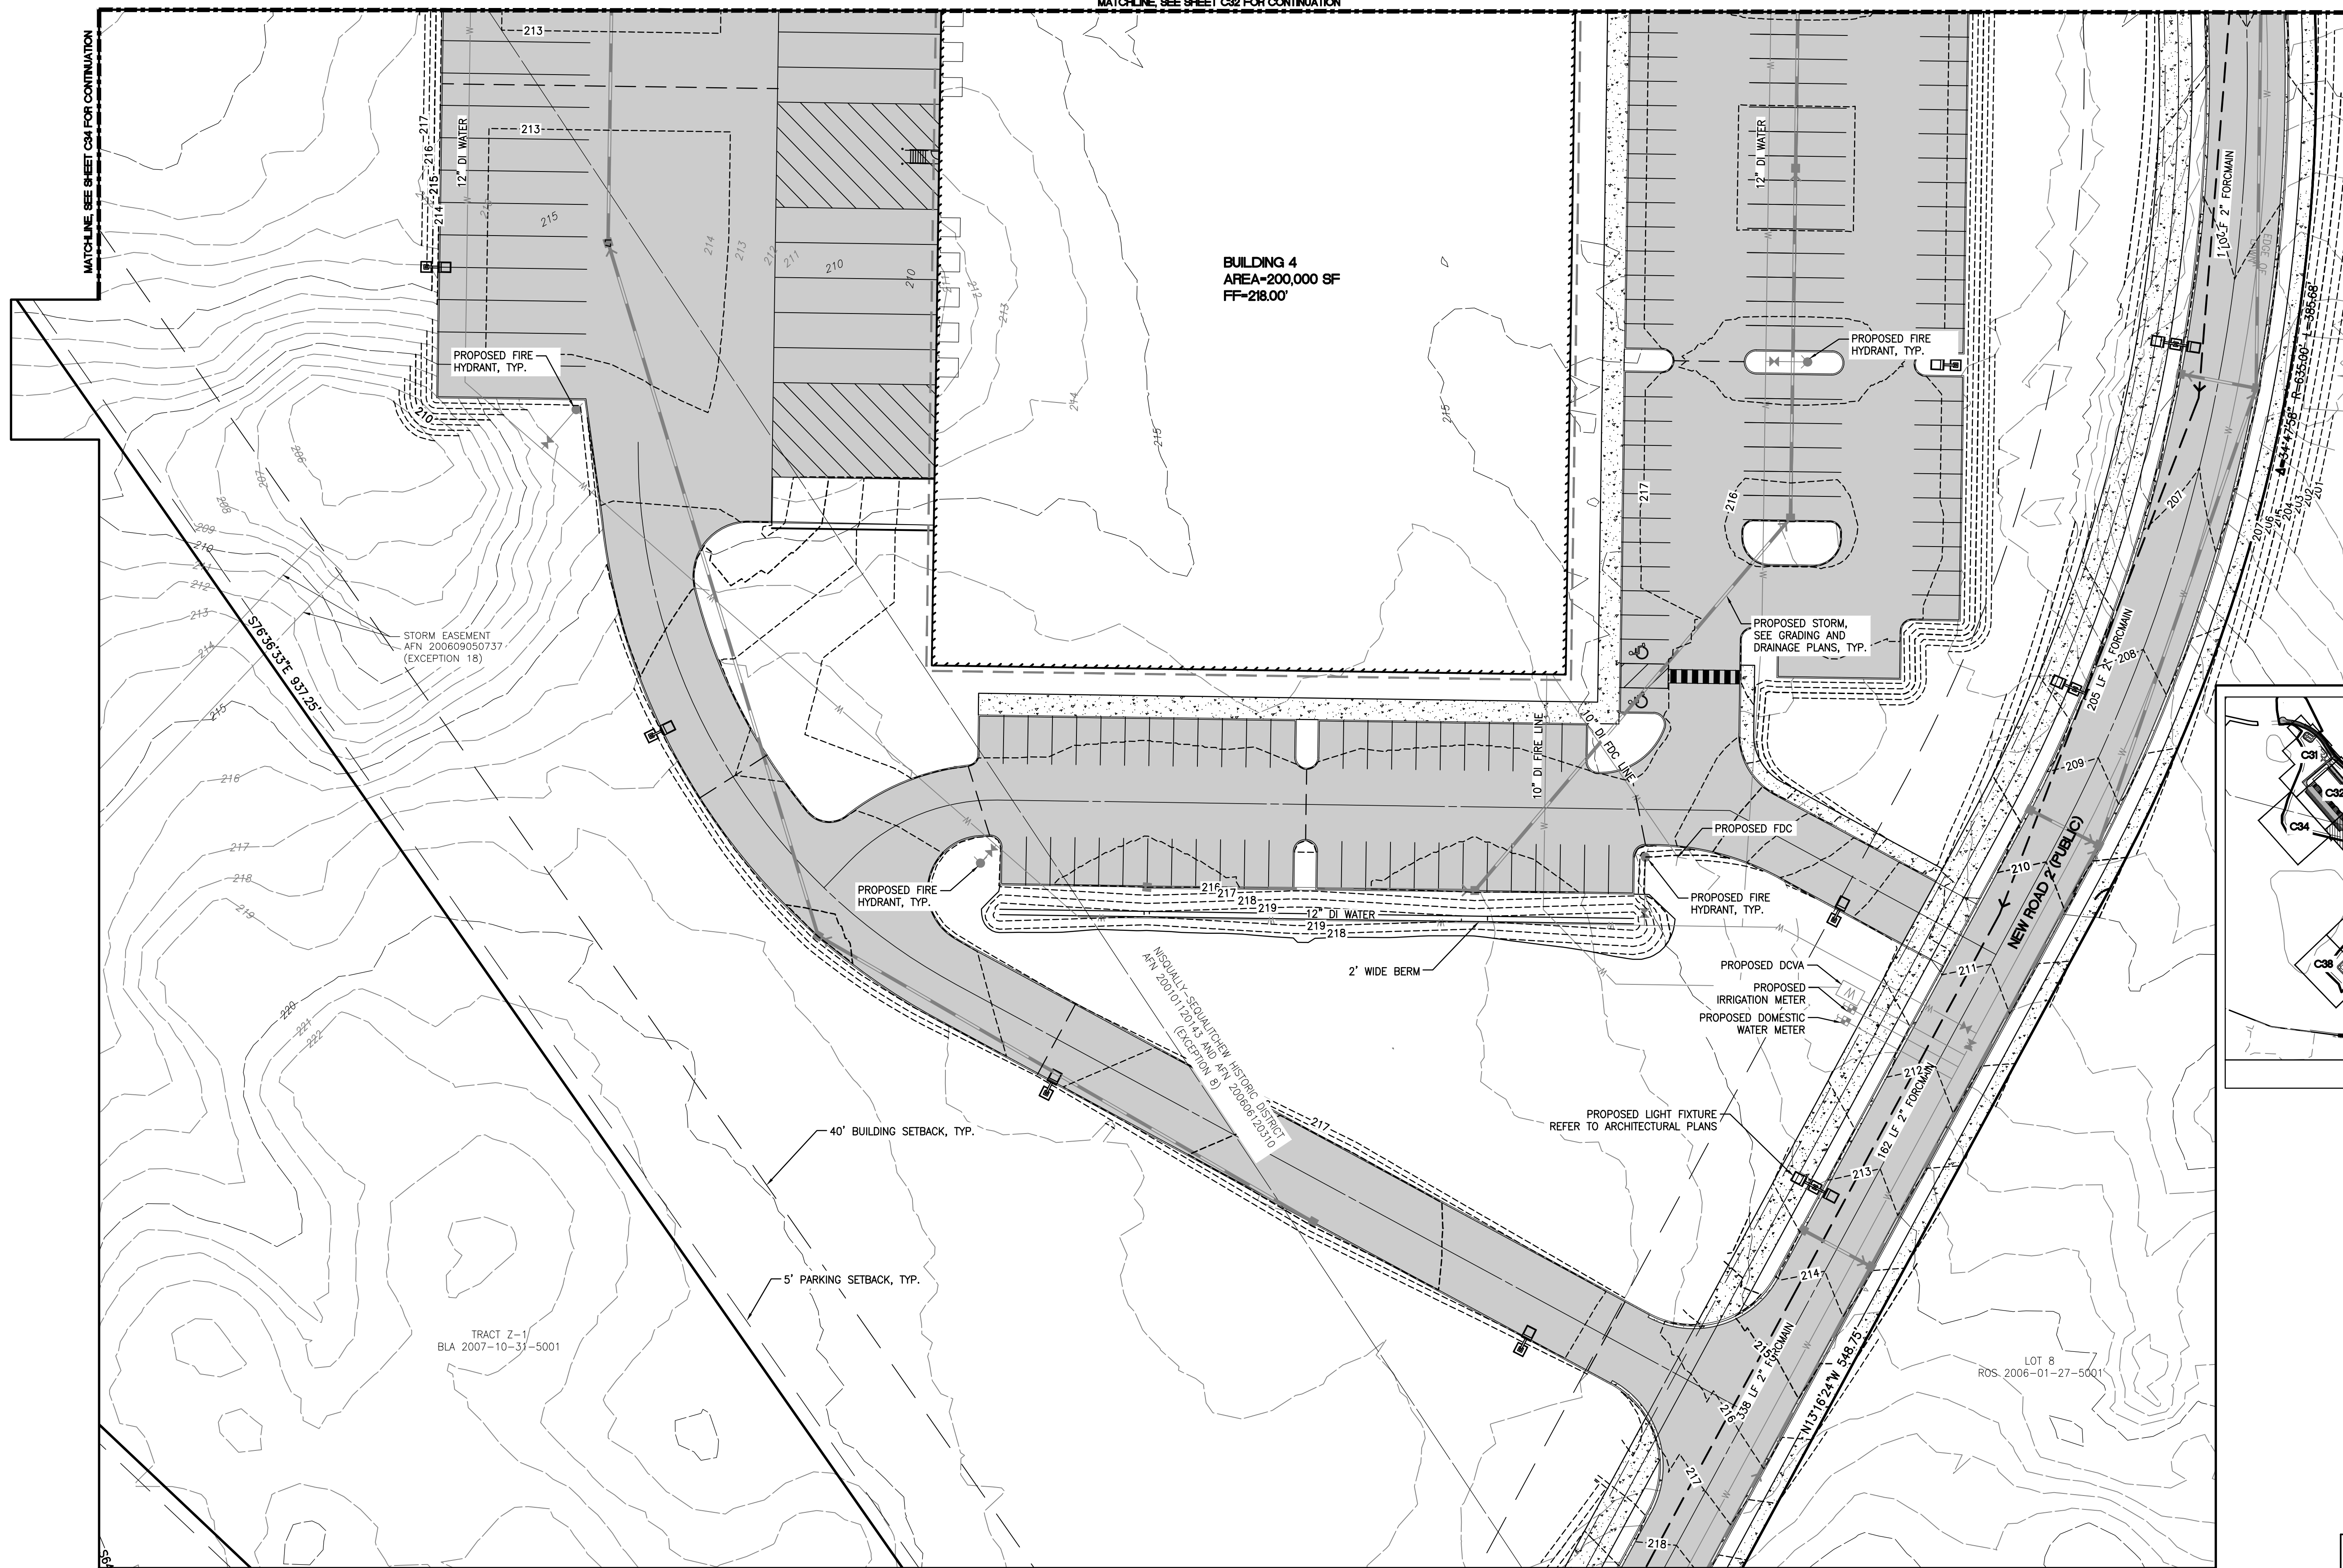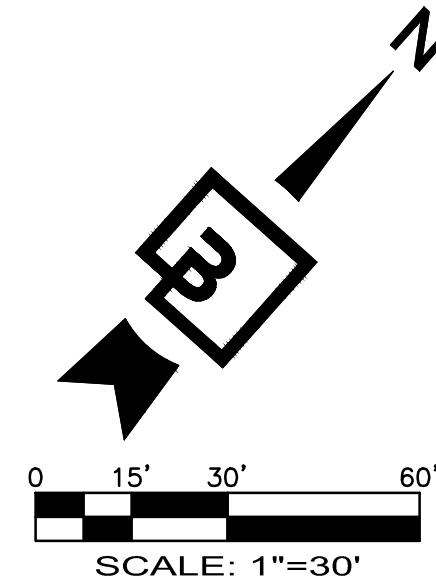


NOTE:
SEE OFFSITE PLANS FOR
ROAD PLANS AND PROFILES

No.	Date	By	Chd.	Appr.	Revision
1	8/16/22	SAR	BHE	DKB	ADDED PUBLIC PONDS, BUILDING 1 REVISION, AND ROAD 3 REVISIONS

Title: WATER AND SEWER PLAN 3
For: FOUNDER'S RIDGE

For: NORTHPOINT DEVELOPMENT
4825 NW 41ST STREET
RIVERSIDE, MO 64150

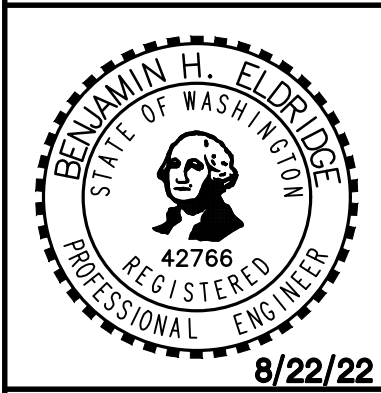

Designed	<u>SAR</u>	Scale:	Horizontal	1"=30'	Vertical	-
Drawn	<u>SAR</u>					
Checked	<u>BHE</u>					
Approved	<u>BHE</u>					
Date	<u>8/22/22</u>					

Barghausen Consulting Engineers, Inc.
18215 72nd Avenue South
Kent, WA 98032
425.251.6222 barghausen.com



Job Number: 21127
Sheet: C33 of 56



WATER AND SEWER PLAN 4

FOR FOUNDER'S RIDGE


A PORTION OF SECTIONS 22, 26 AND 27, TOWNSHIP 19 NORTH, RANGE 1 EAST, W.M.
CITY OF DUPONT, PIERCE COUNTY, WASHINGTON

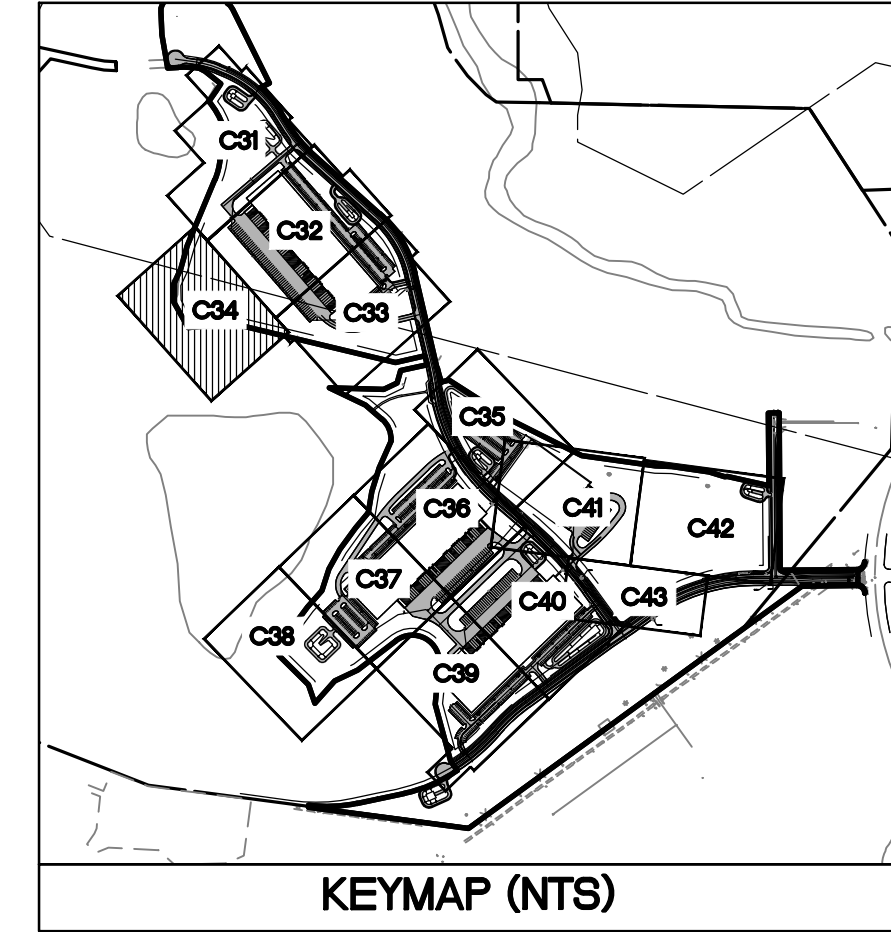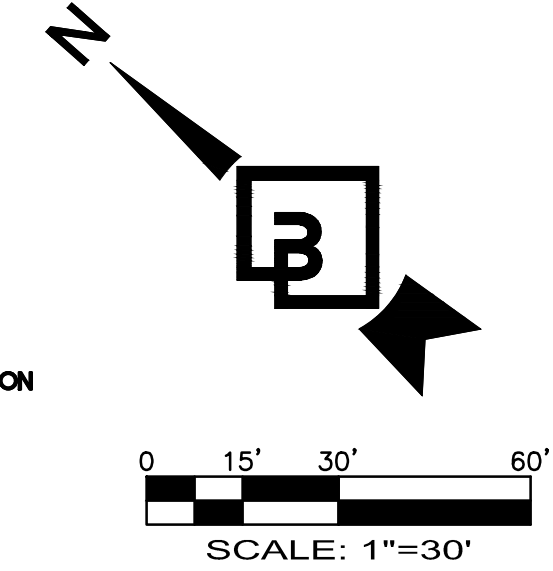

MATCHLINE, SEE SHEET C31 FOR CONTINUATION

MATCHLINE, SEE SHEET C32 FOR CONTINUATION

MATCHLINE, SEE SHEET C33 FOR CONTINUATION


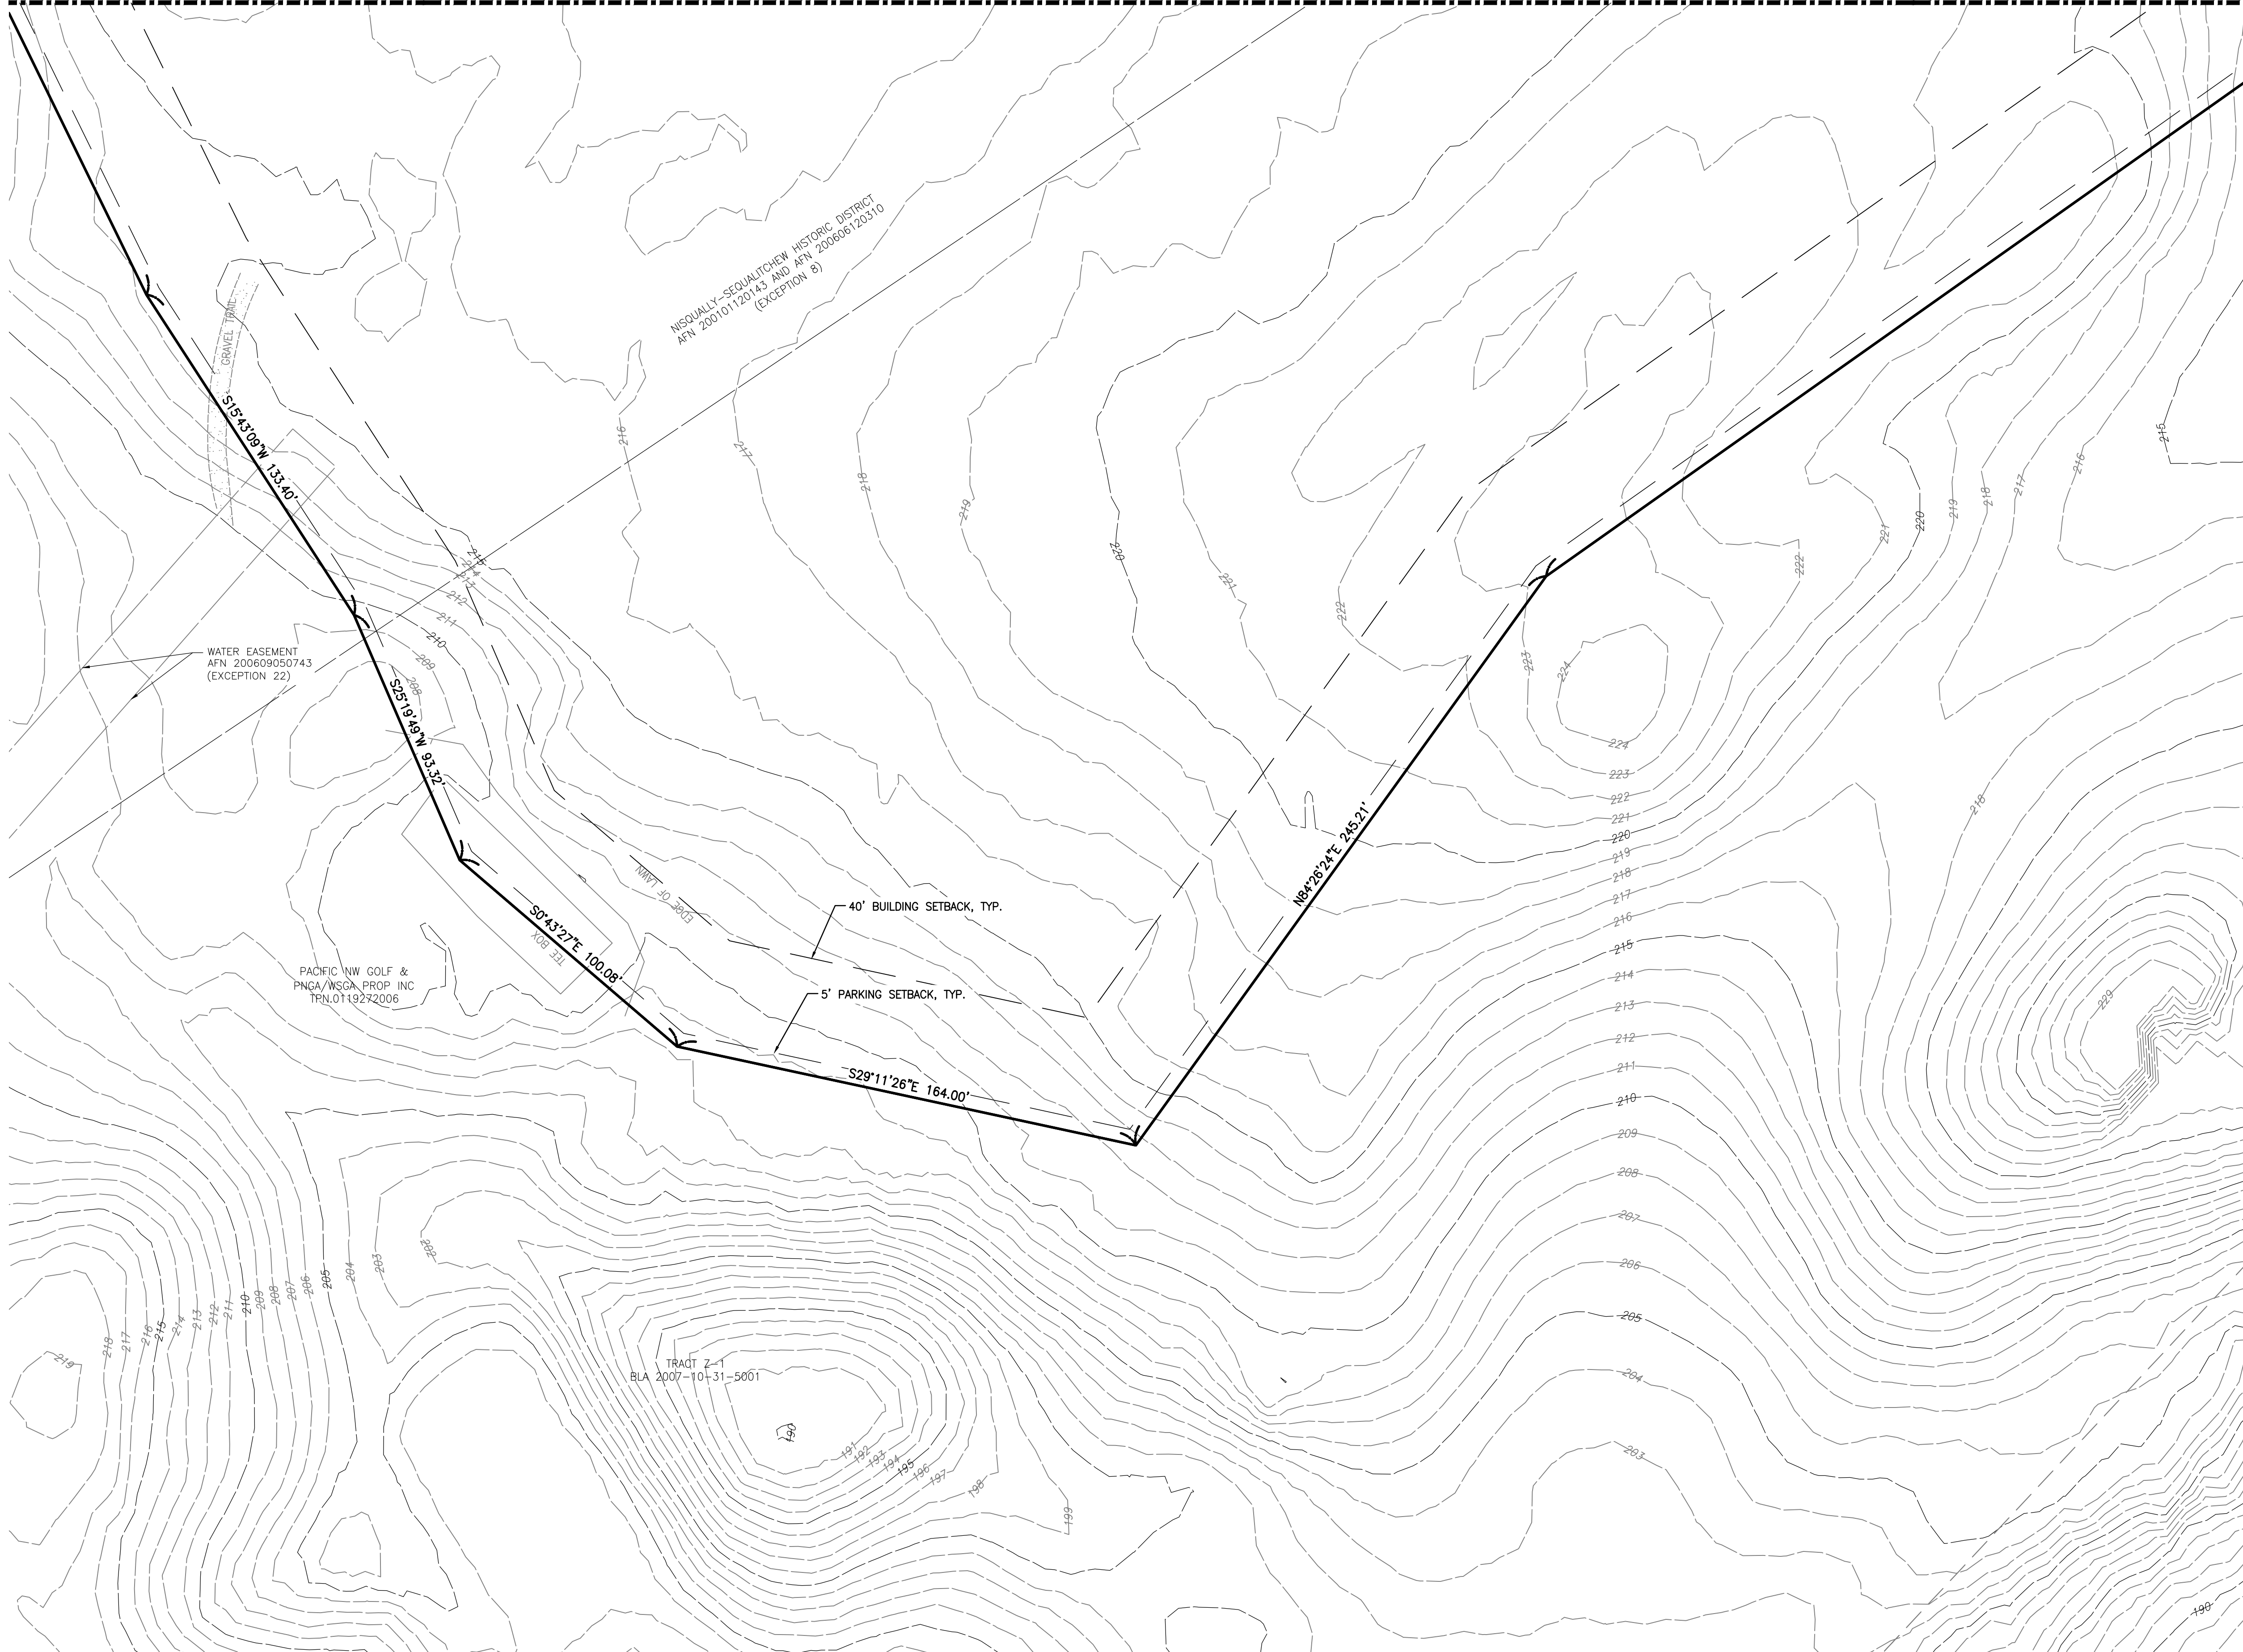


NOTE:
SEE OFFSITE PLANS FOR
ROAD PLANS AND PROFILES

Job Number 21127		Sheet C34 of 56		Title: NORTHPOINT DEVELOPMENT 4825 NW 41ST STREET RIVERSIDE, MO 64150		For: NORTHPOINT DEVELOPMENT 4825 NW 41ST STREET RIVERSIDE, MO 64150		Title: WATER AND SEWER PLAN 4 FOR FOUNDER'S RIDGE	
Barghausen Consulting Engineers, Inc. 18215 72nd Avenue South Kent, WA 98032 425.251.6222 barghausen.com		Designed: SAR Drawn: SAR Checked: BHE Approved: BHE Date: 8/22/22		Scale: Horizontal 1"=30' Vertical -				Revision 1 8/16/22 SAR BHE DKB ADDED PUBLIC PONDS, BUILDING 1 REVISION, AND ROAD 3 REVISIONS	



FOR
FOUNDER'S RIDGE

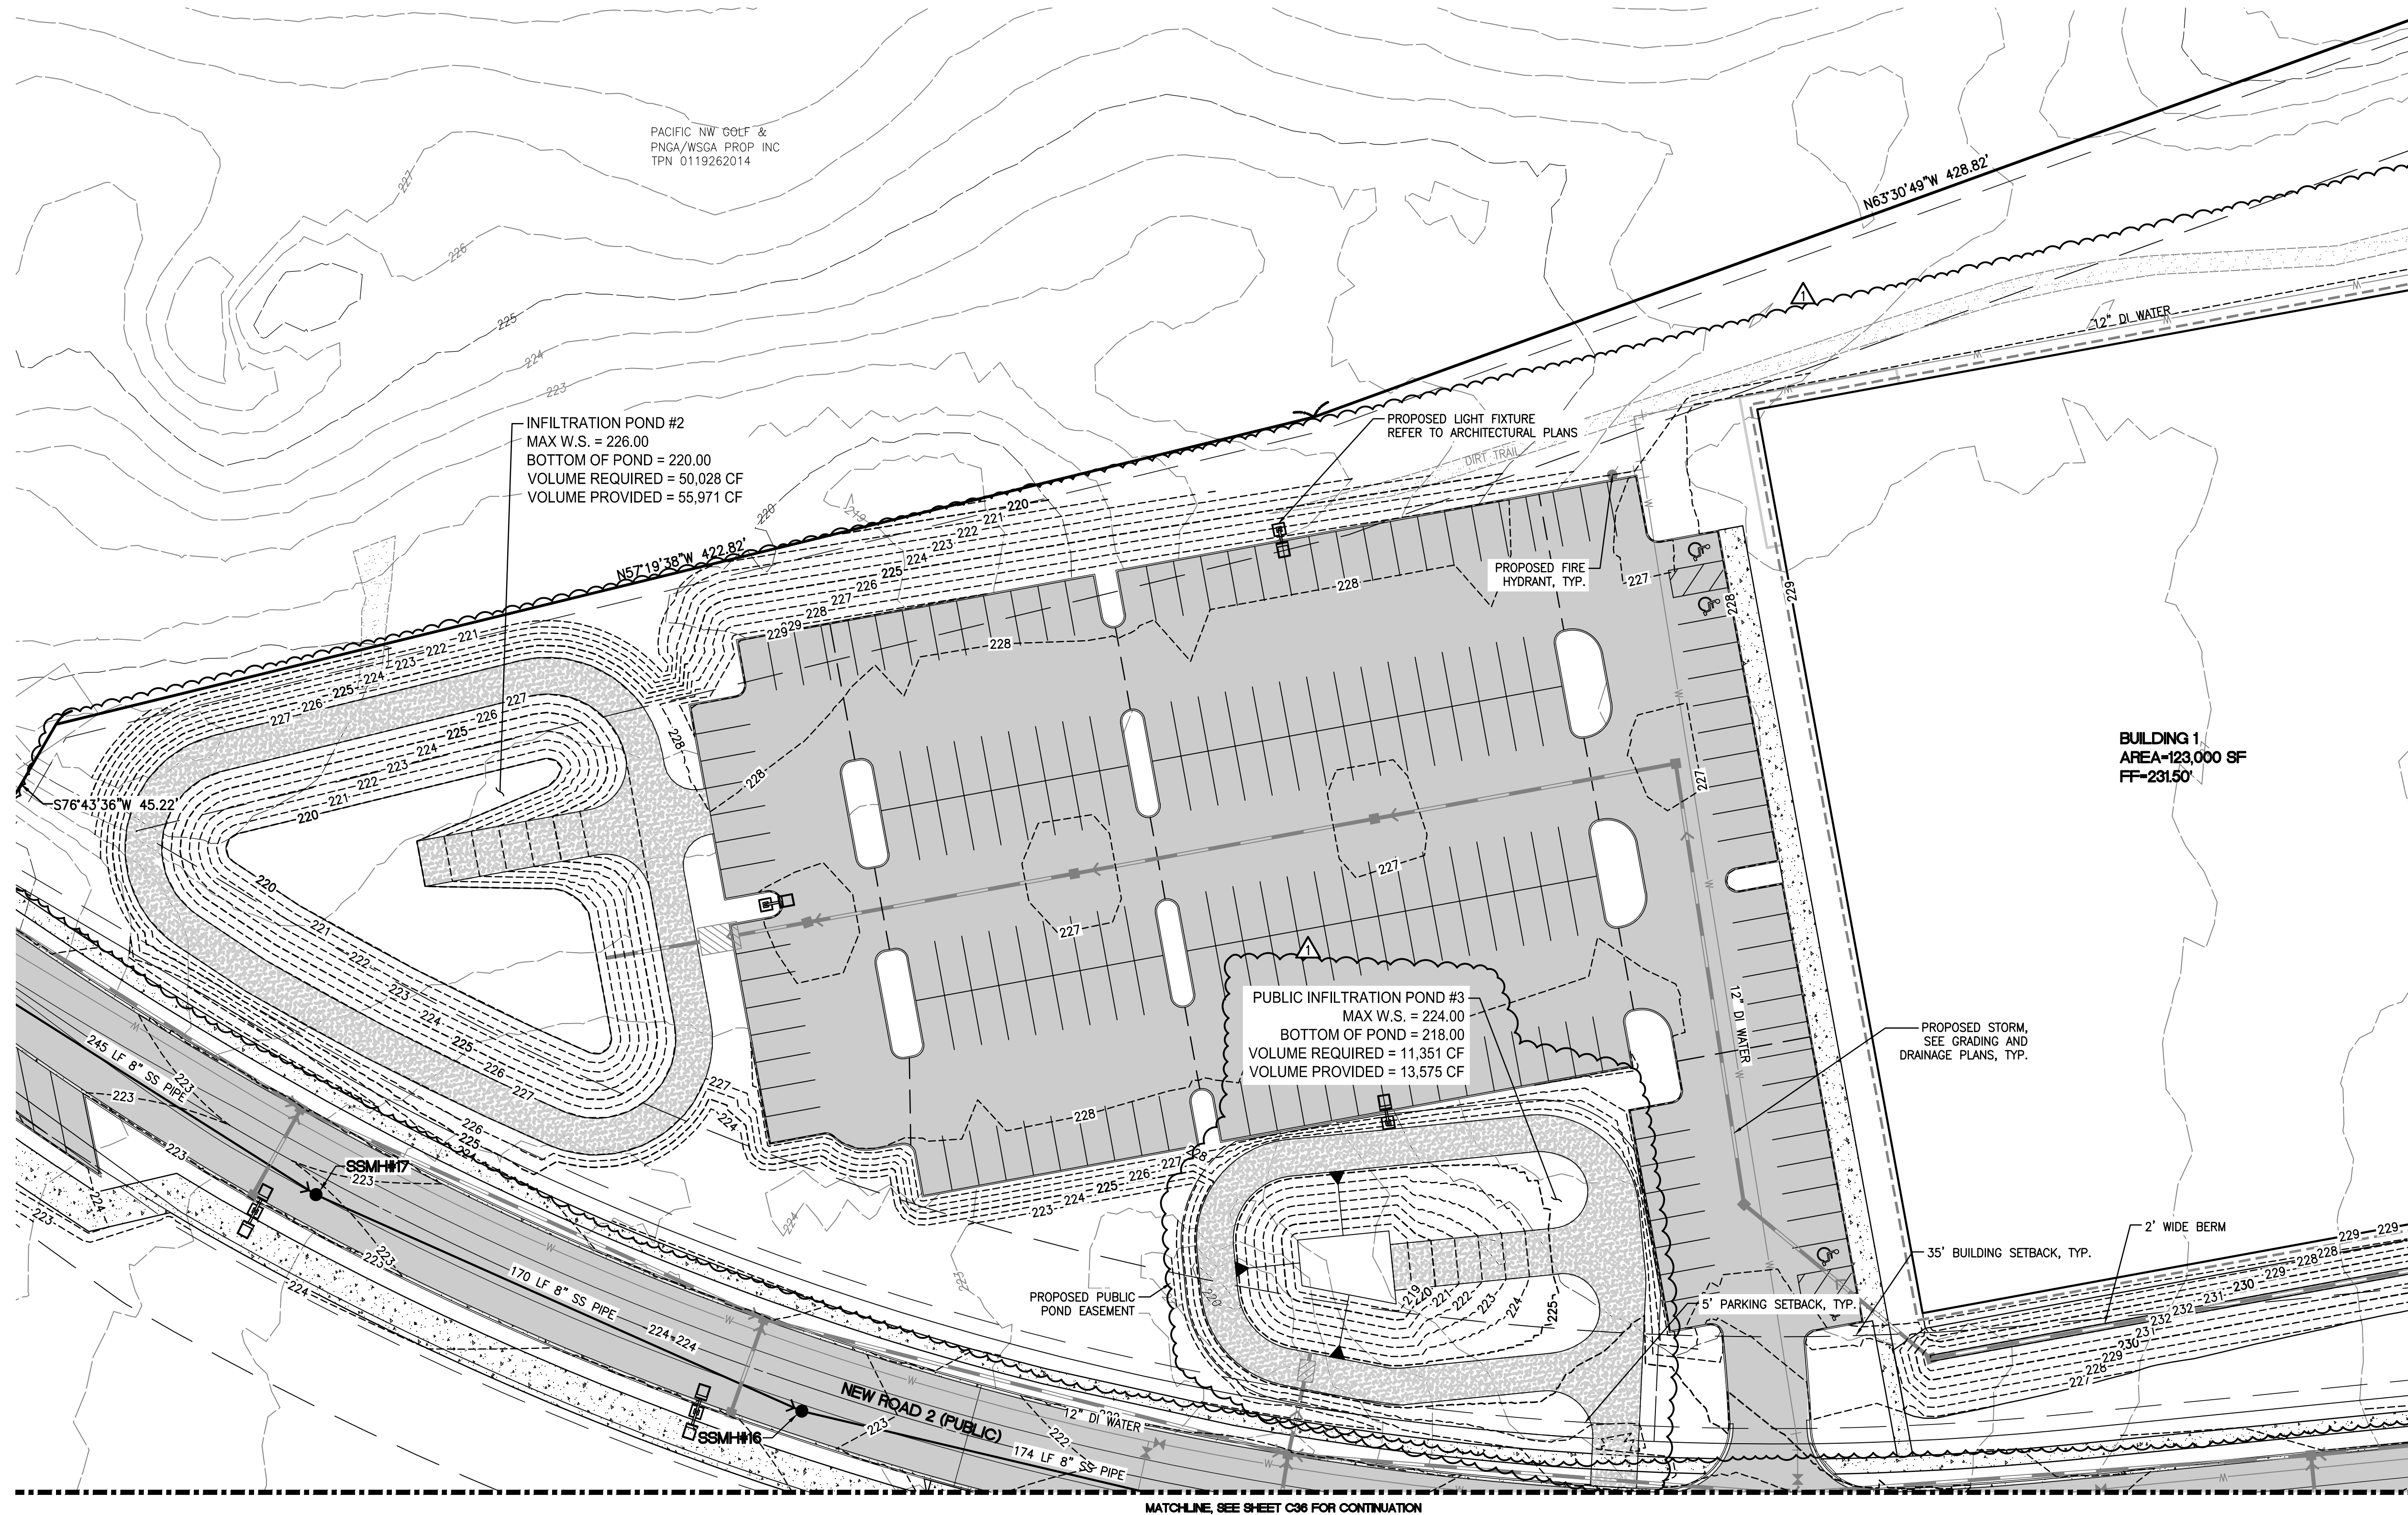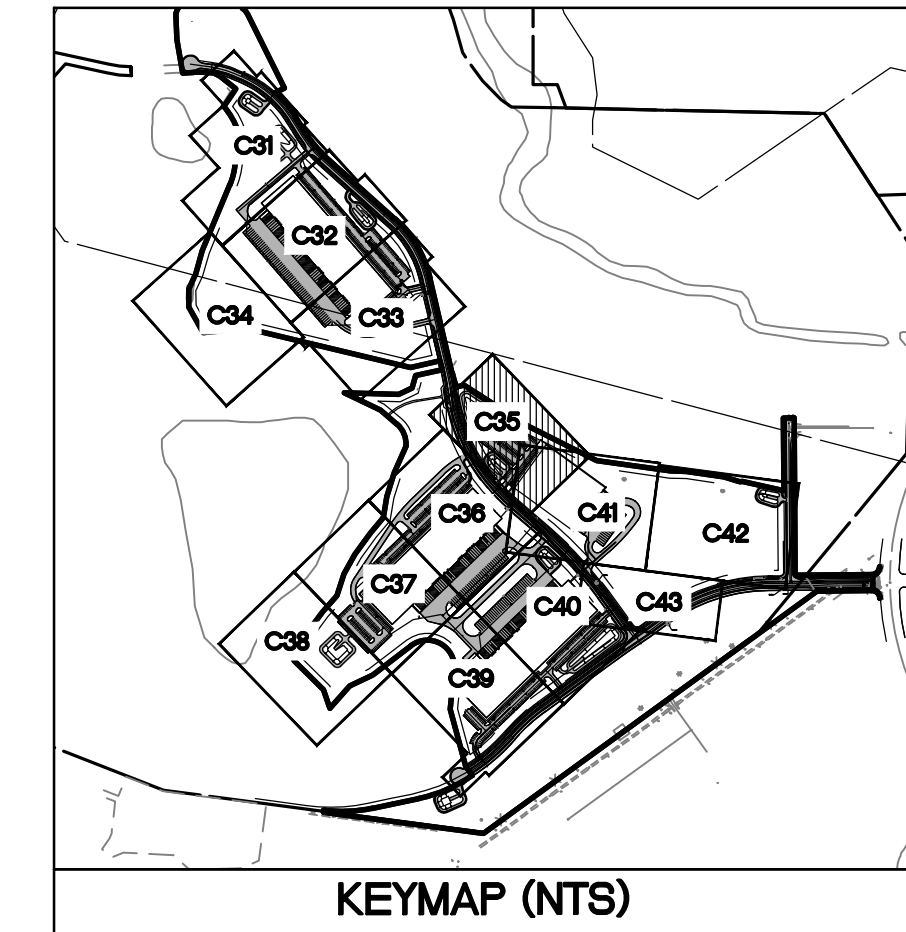

NOTE:
SEE OFFSITE PLANS FOR
ROAD PLANS AND PROFILES

WATER AND SEWER PLAN 5

NORTHPOINT DEVELOPMENT
4825 NW 41ST STREET
RIVERSIDE, MO 64150



Designed	<u>SAR</u>	Horizontal $1"=30'$ Vertical
Drawn	<u>SAR</u>	
Checked	<u>BHE</u>	
Approved	<u>BHE</u>	

**Barghausen
Consulting Engineers, Inc.**
18215 72nd Avenue South
Kent, WA 98032
425.251.6222 **barghausen.com**

21127



Sheet

35 of 56

P:\21000s\21127\preliminary\ Preliminary Grading and Utilities\21127-WS.dwg 8/16/2022 4:02 PM WSULLIVAN



FOR
FOUNDER'S RIDGE

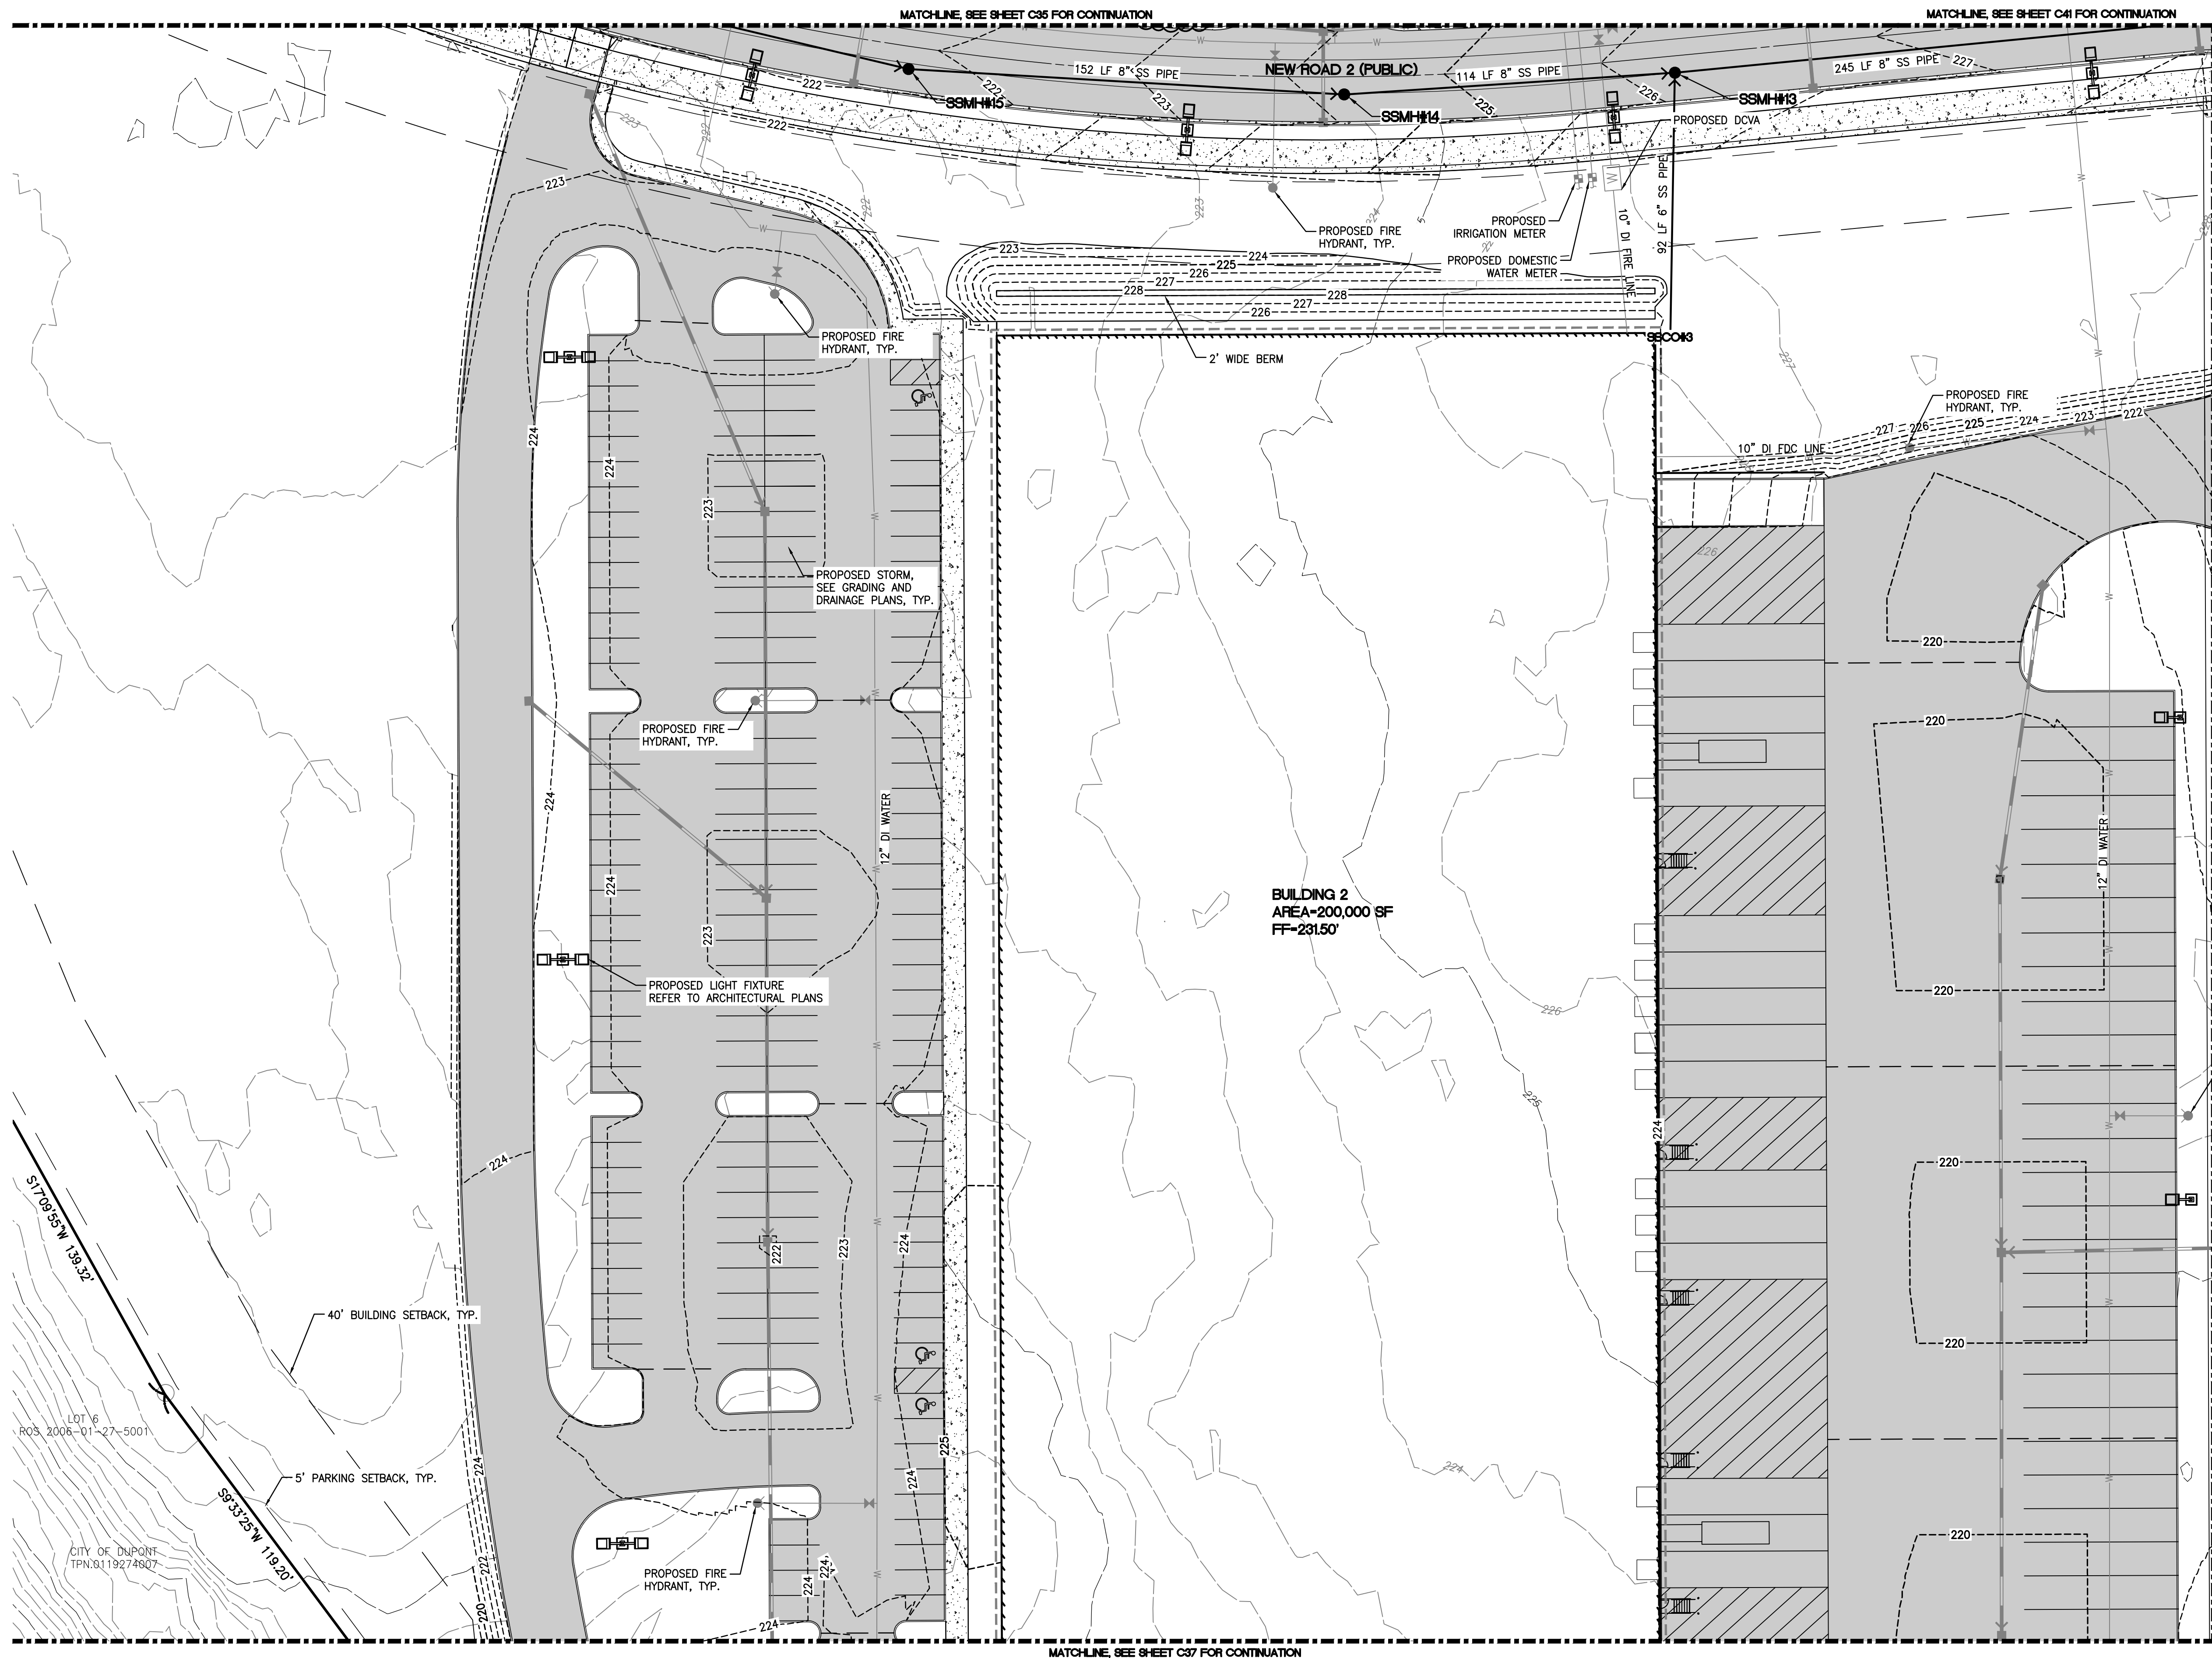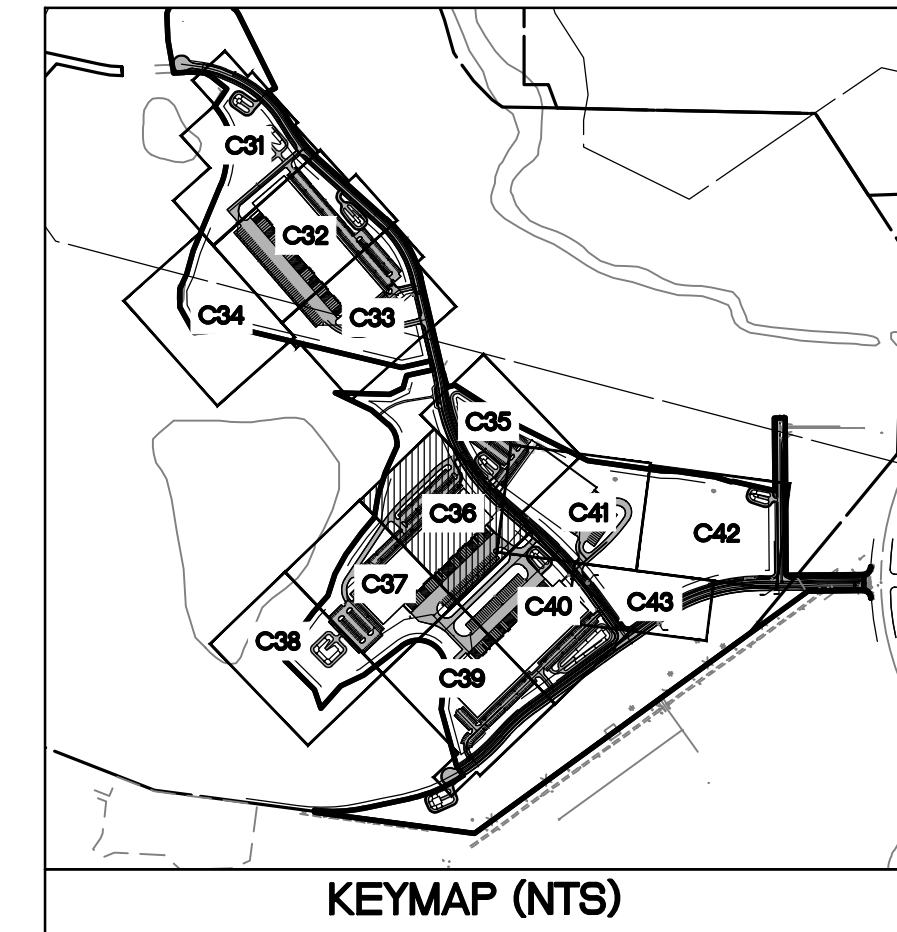

NOTE:
SEE OFFSITE PLANS FOR
ROAD PLANS AND PROFILES

Job Number		21127		Barghausen Consulting Engineers, Inc. 18215 72nd Avenue South Kent, WA 98032 425-2516222 barghausen.com		Scale: Horizontal _____ SAR 1" = 30' Vertical _____ BHE Date 8/22/22		 8/22/22		For:		NORTHPOINT DEVELOPMENT 4825 NW 41ST STREET RIVERSIDE, MO 64150		Title: WATER AND SEWER PLAN 6 FOR FOUNDER'S RIDGE		1 8/16/22 SAR BHE DKB No. Date By Ckd. Appr.		Revision		1 8/16/22 SAR BHE DKB No. Date By Ckd. Appr.		ADDED PUBLIC PONDS, BUILDING 1 REVISION, AND ROAD 3 REVISIONS	
------------	--	-------	--	--	--	--	--	--	--	------	--	--	--	--	--	---	--	----------	--	---	--	---	--




WATER AND SEWER PLAN 7


FOR FOUNDER'S RIDGE

A PORTION OF SECTIONS 22, 26 AND 27, TOWNSHIP 19 NORTH, RANGE 1 EAST, W.M.
CITY OF DUPONT, PIERCE COUNTY, WASHINGTON


MATCHLINE, SEE SHEET C38 FOR CONTINUATION

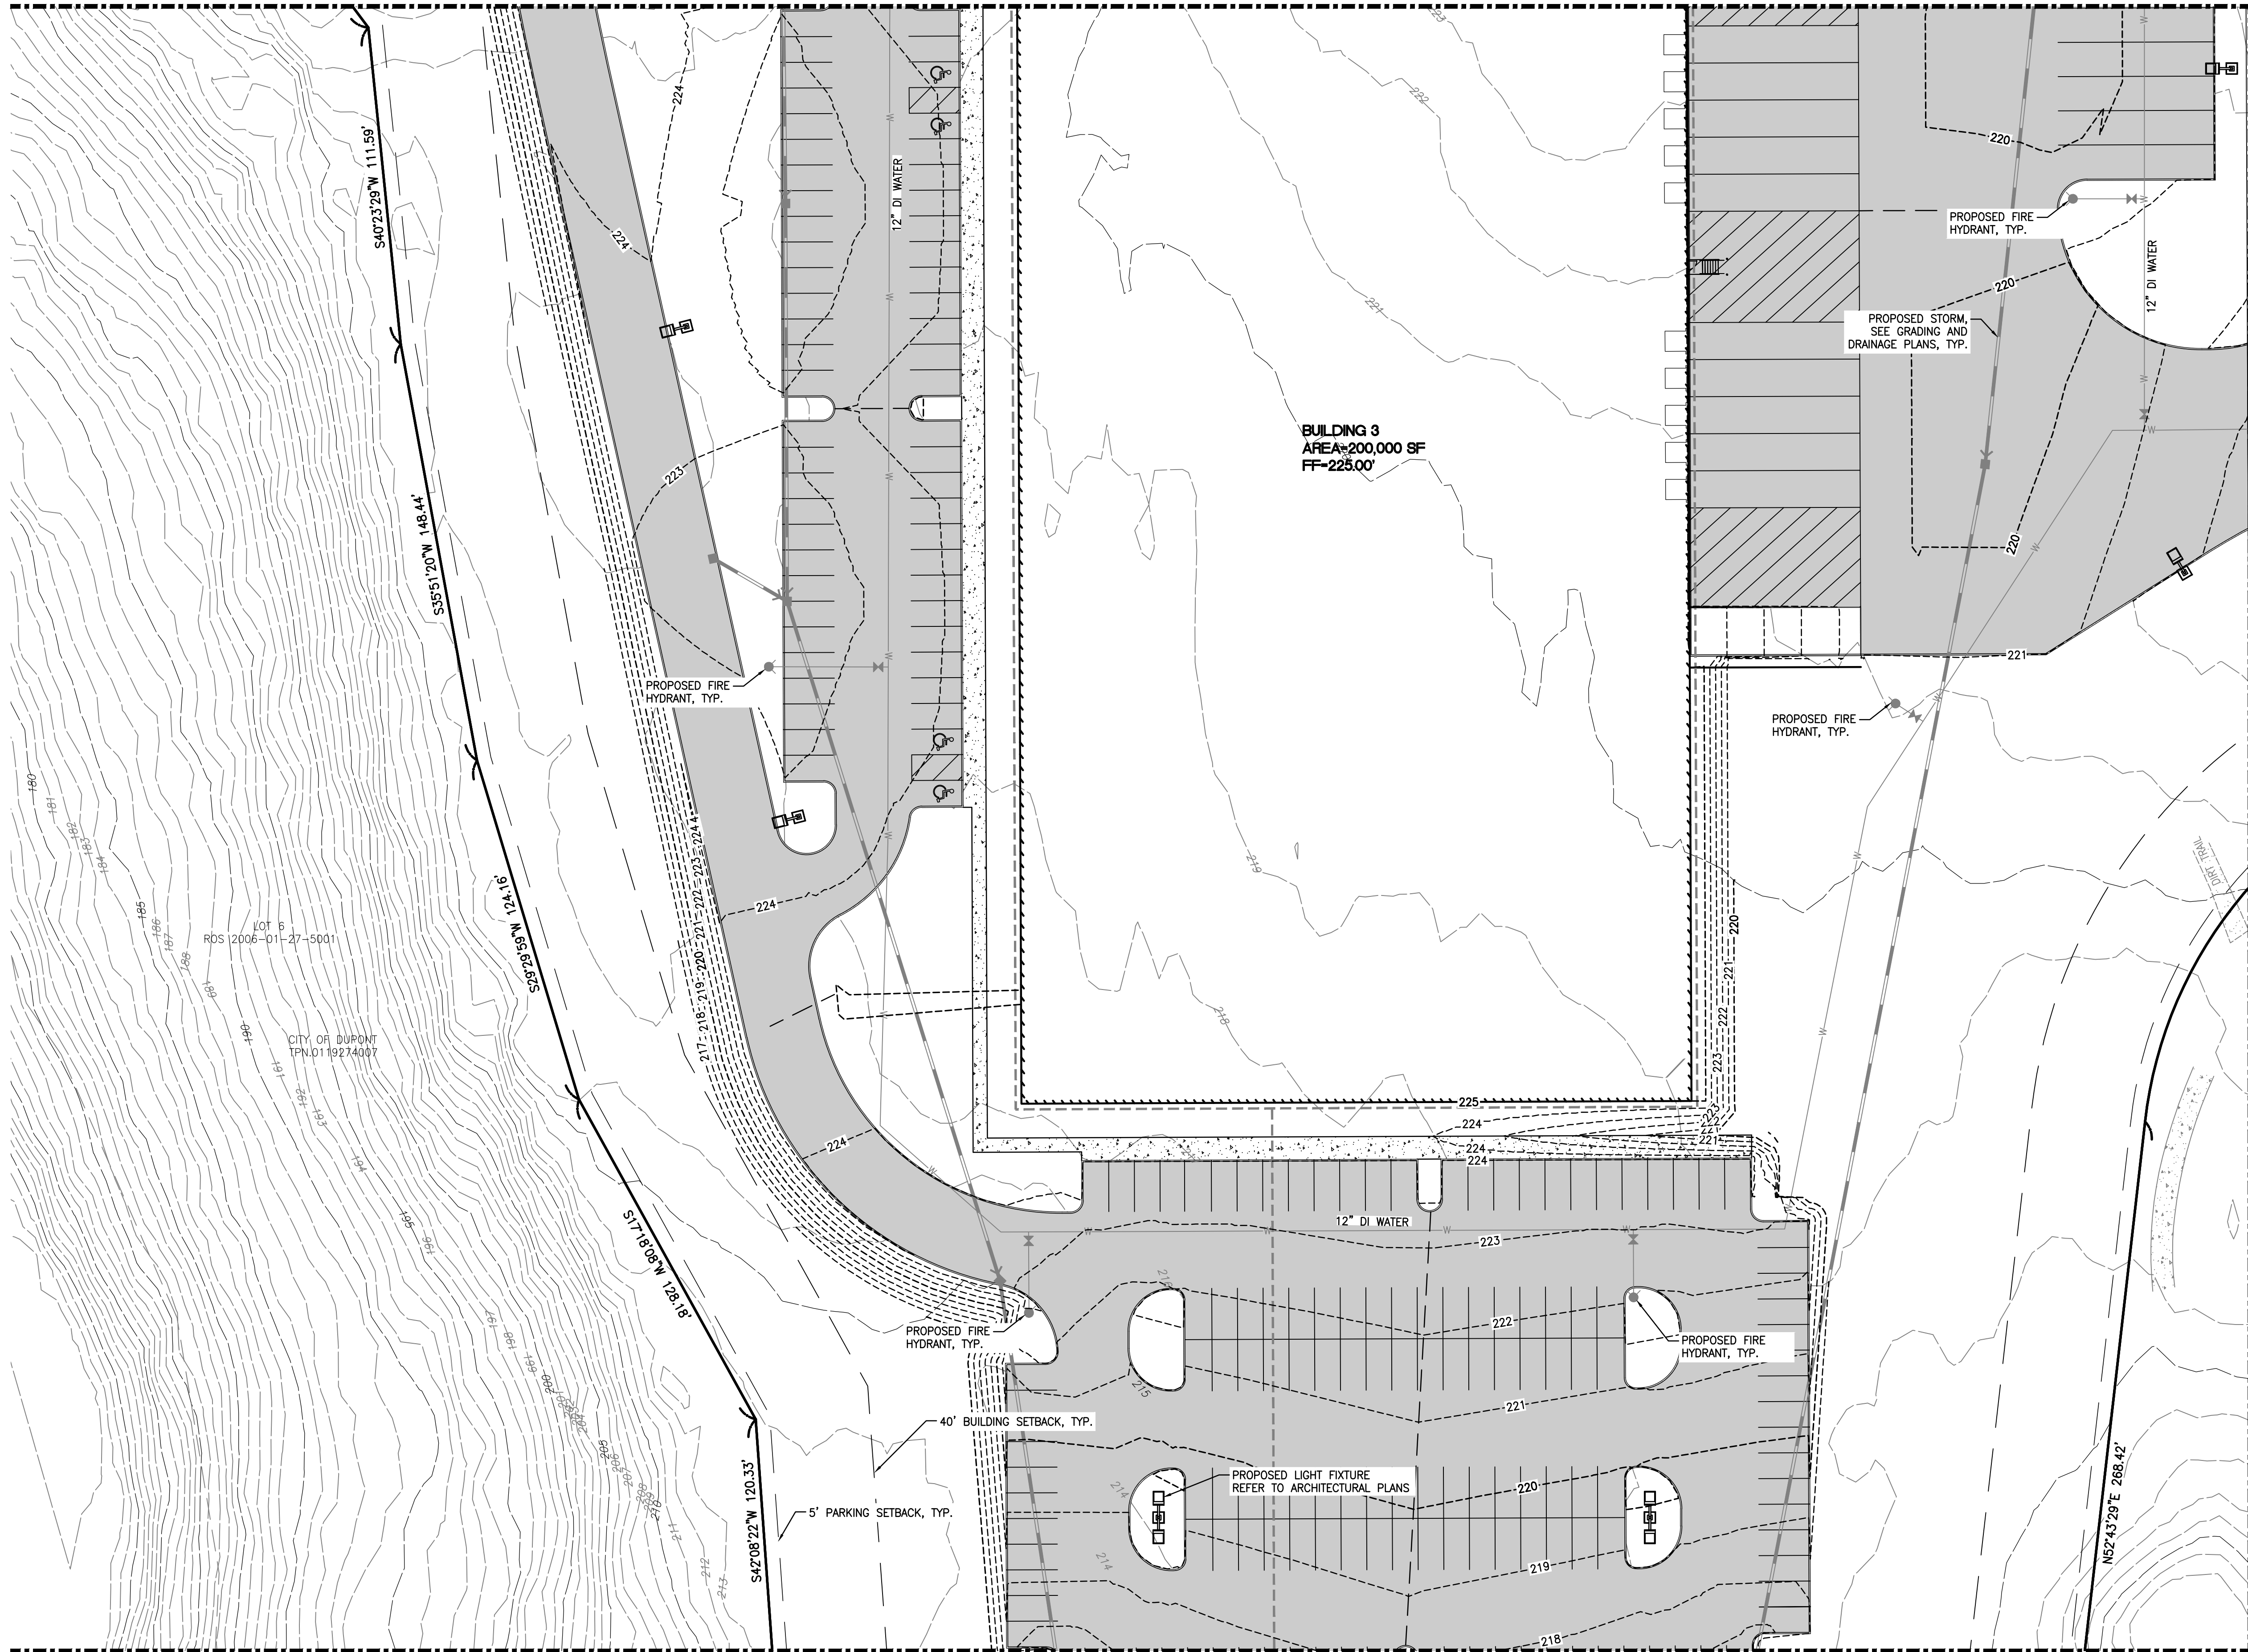

MATCHLINE, SEE SHEET C38 FOR CONTINUATION

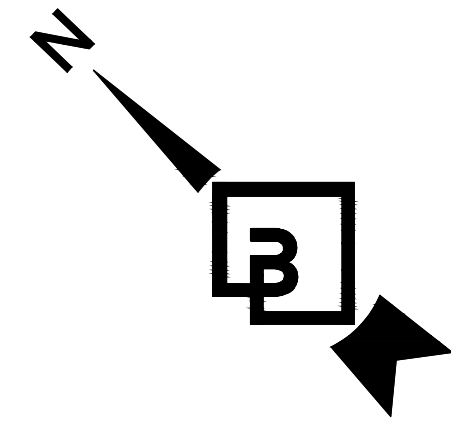


0 15' 30' 60'
SCALE: 1"=30'

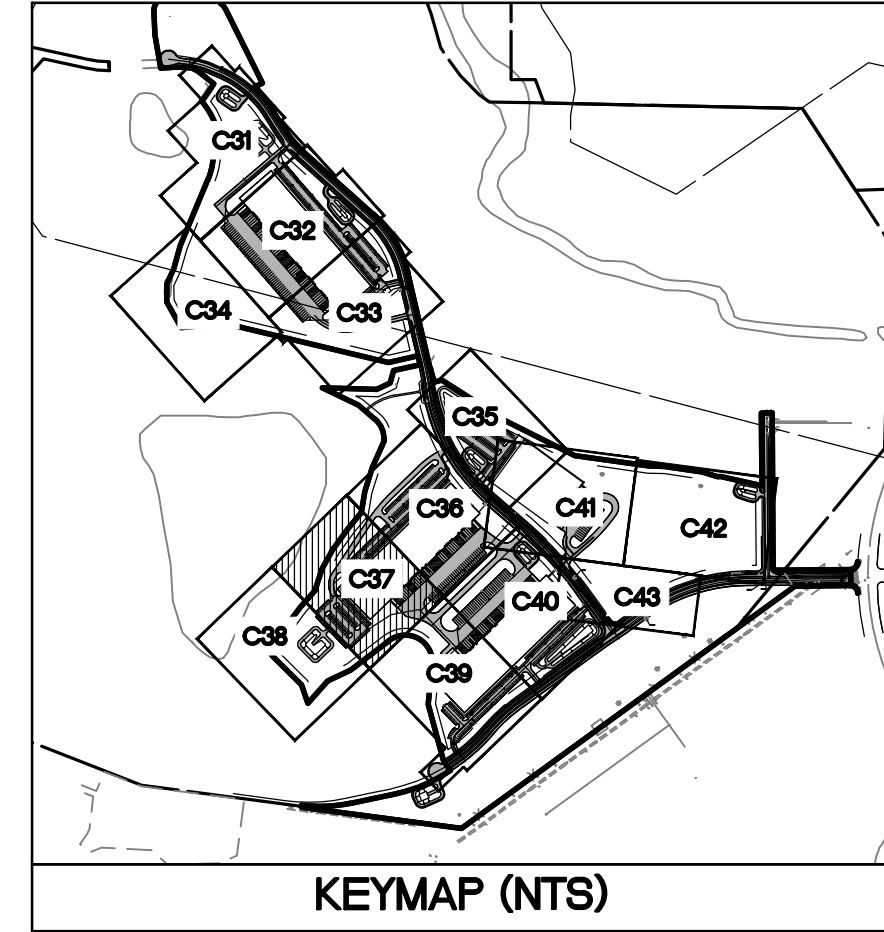

No.	Date	By	Chk.	Appr.	Revision
1	8/16/22	SAR	BHE	DKB	ADDED PUBLIC PONDS, BUILDING 1 REVISION, AND ROAD 3 REVISIONS

Title: WATER AND SEWER PLAN 7
FOR
FOUNDER'S RIDGE

For: NORTHPOINT DEVELOPMENT
4825 NW 41ST STREET
RIVERSIDE, MO 64150

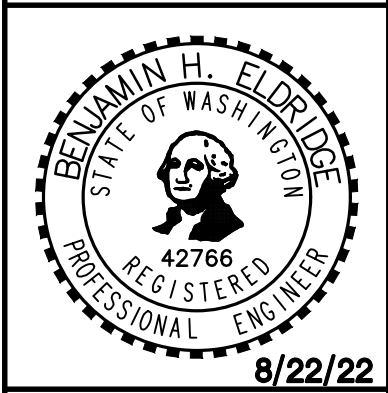

Scale:	Horizontal	Vertical
	1"=30'	-
Designed _SAR	Drawn _SAR	Checked _BHE
		Approved _BHE
		Date 8/22/22

Barghausen Consulting Engineers, Inc.
18215 72nd Avenue South
Kent, WA 98032
425.251.6222
barghausen.com


Job Number
21127

Sheet
C37 of 56



NOTE:
SEE OFFSITE PLANS FOR
ROAD PLANS AND PROFILES

FOR
FOUNDER'S RIDGE

A PORTION OF SECTIONS 22, 26 AND 27, TOWNSHIP 19 NORTH, RANGE 1 EAST, W.M.
CITY OF DUPONT, PIERCE COUNTY, WASHINGTON

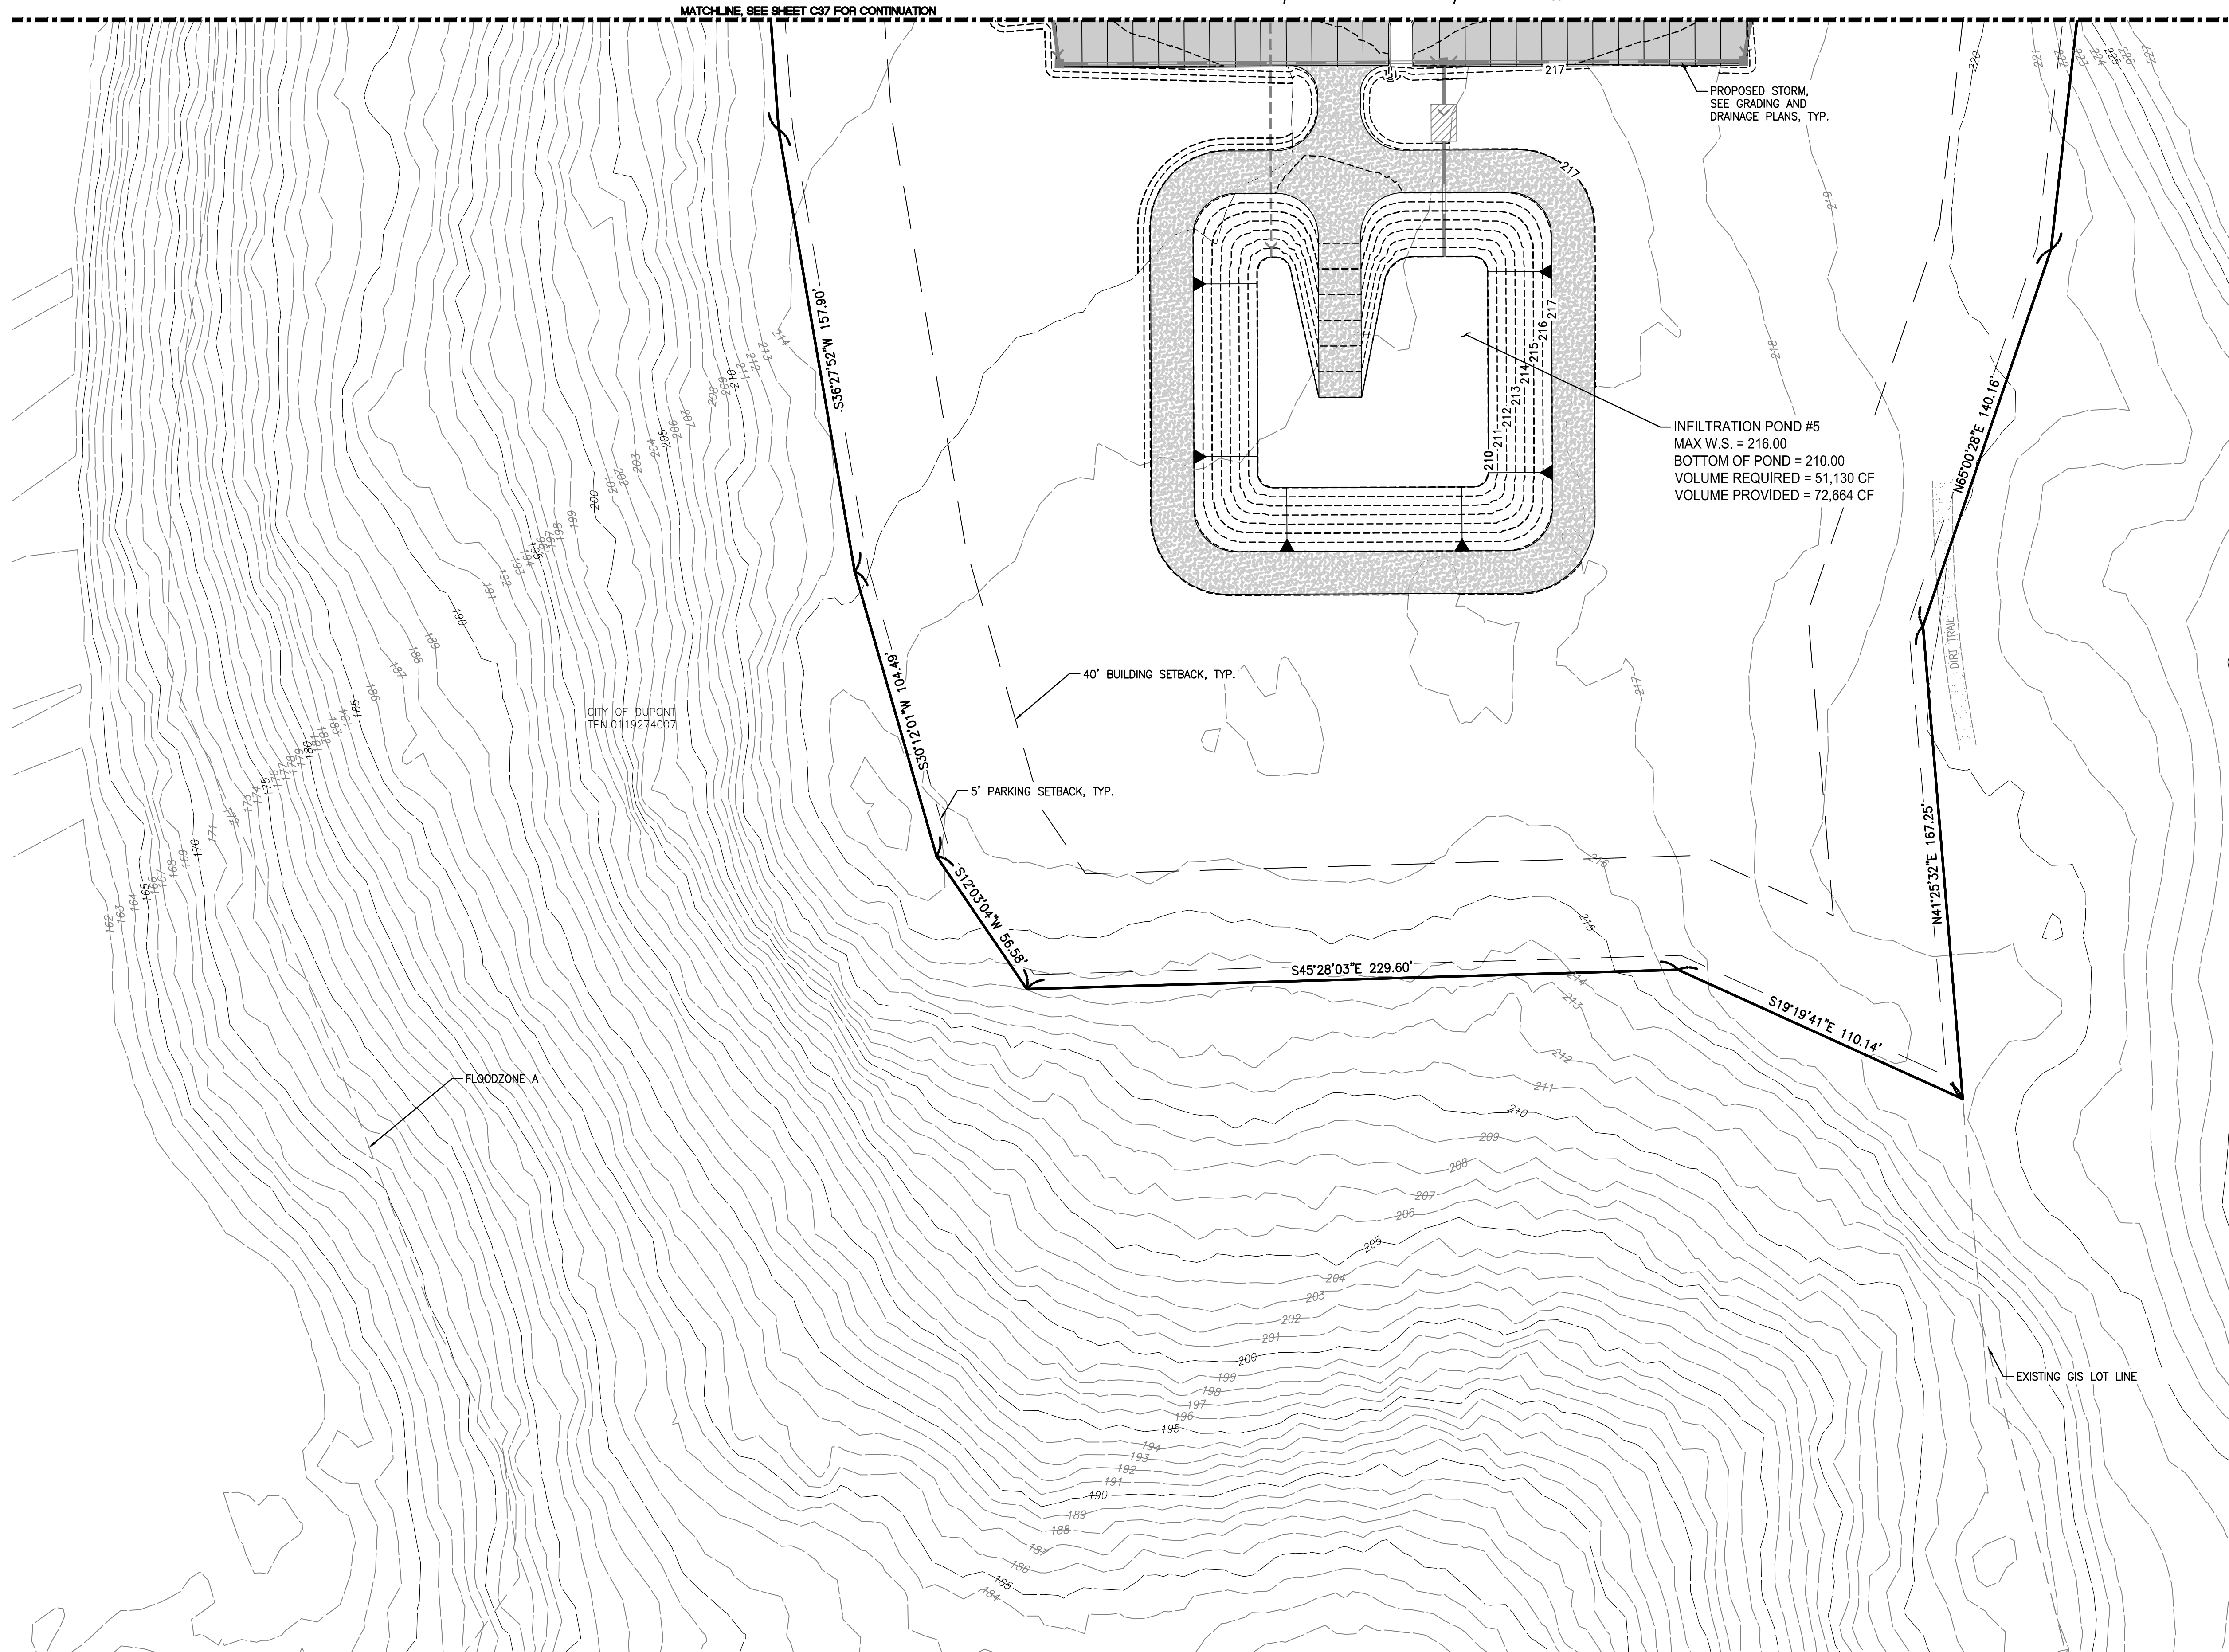

NOTE:
SEE OFFSITE PLANS FOR
ROAD PLANS AND PROFILES

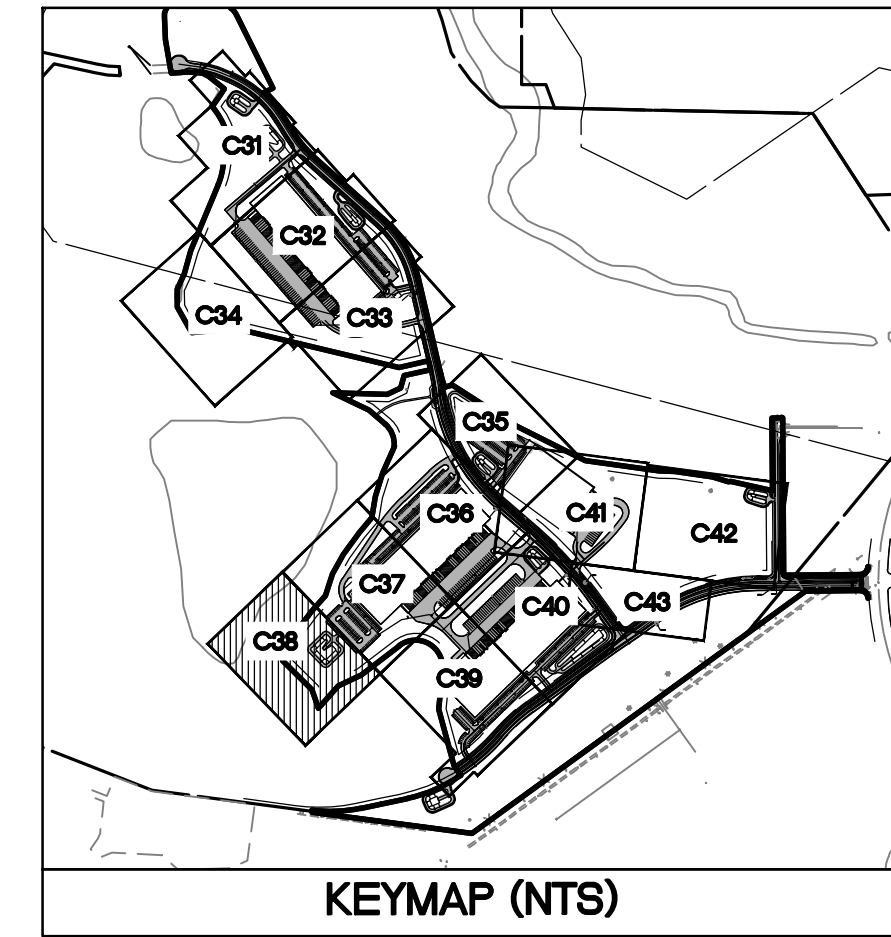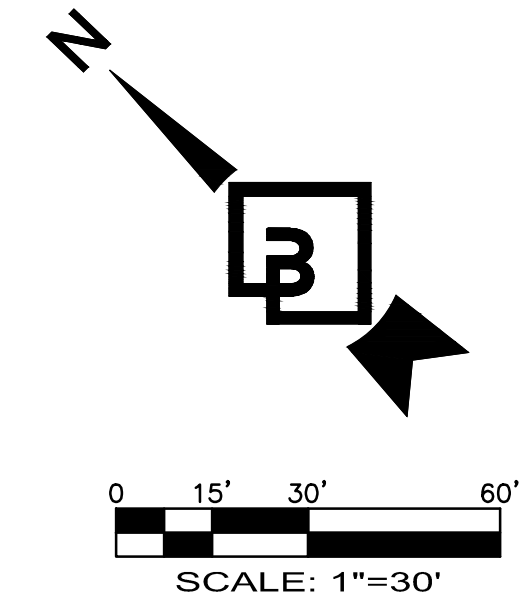


1	8/16/22	SAR	BHE	DKB	ADDED PUBLIC PONDS, BUILDING 1 REVISION, AND ROAD 3 REVISIONS
No.	Date	By	Ckd.	Appr.	Revision
Job Number 21127	Title: WATER AND SEWER PLAN 8 FOR FOUNDER'S RIDGE				
Sheet	For: NORTHPOINT DEVELOPMENT 4825 NW 41ST STREET RIVERSIDE, MO 64150				
C38 of 56			8/22/22		
	Scale: Horizontal 1"=30' Vertical -		Designed <u> SAR </u> Drawn <u> SAR </u> Checked <u> BHE </u> Approved <u> BHE </u> Date <u> 8/22/22 </u>		
 Barghausen Consulting Engineers, Inc. 18215 72nd Avenue South Kent, WA 98032 425.251.6222 barghausen.com WSULLIVAN 8/16/2022 4:02 PM 210005\21127\Preliminary\Grading and Utilities\21127-WS.dwg					




FOR
FOUNDER'S RIDGE

MATCHLINE, SEE SHEET C40 FOR CONTINUATION

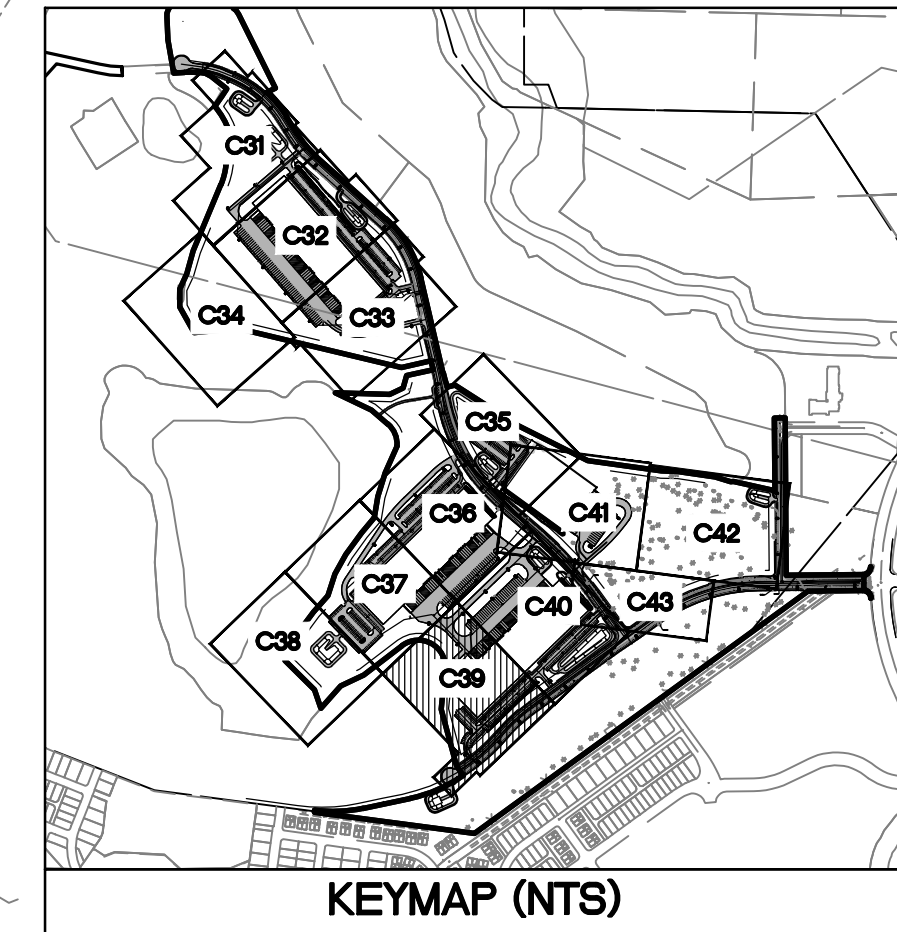


NOTE:
SEE OFFSITE PLANS FOR
ROAD PLANS AND PROFILES

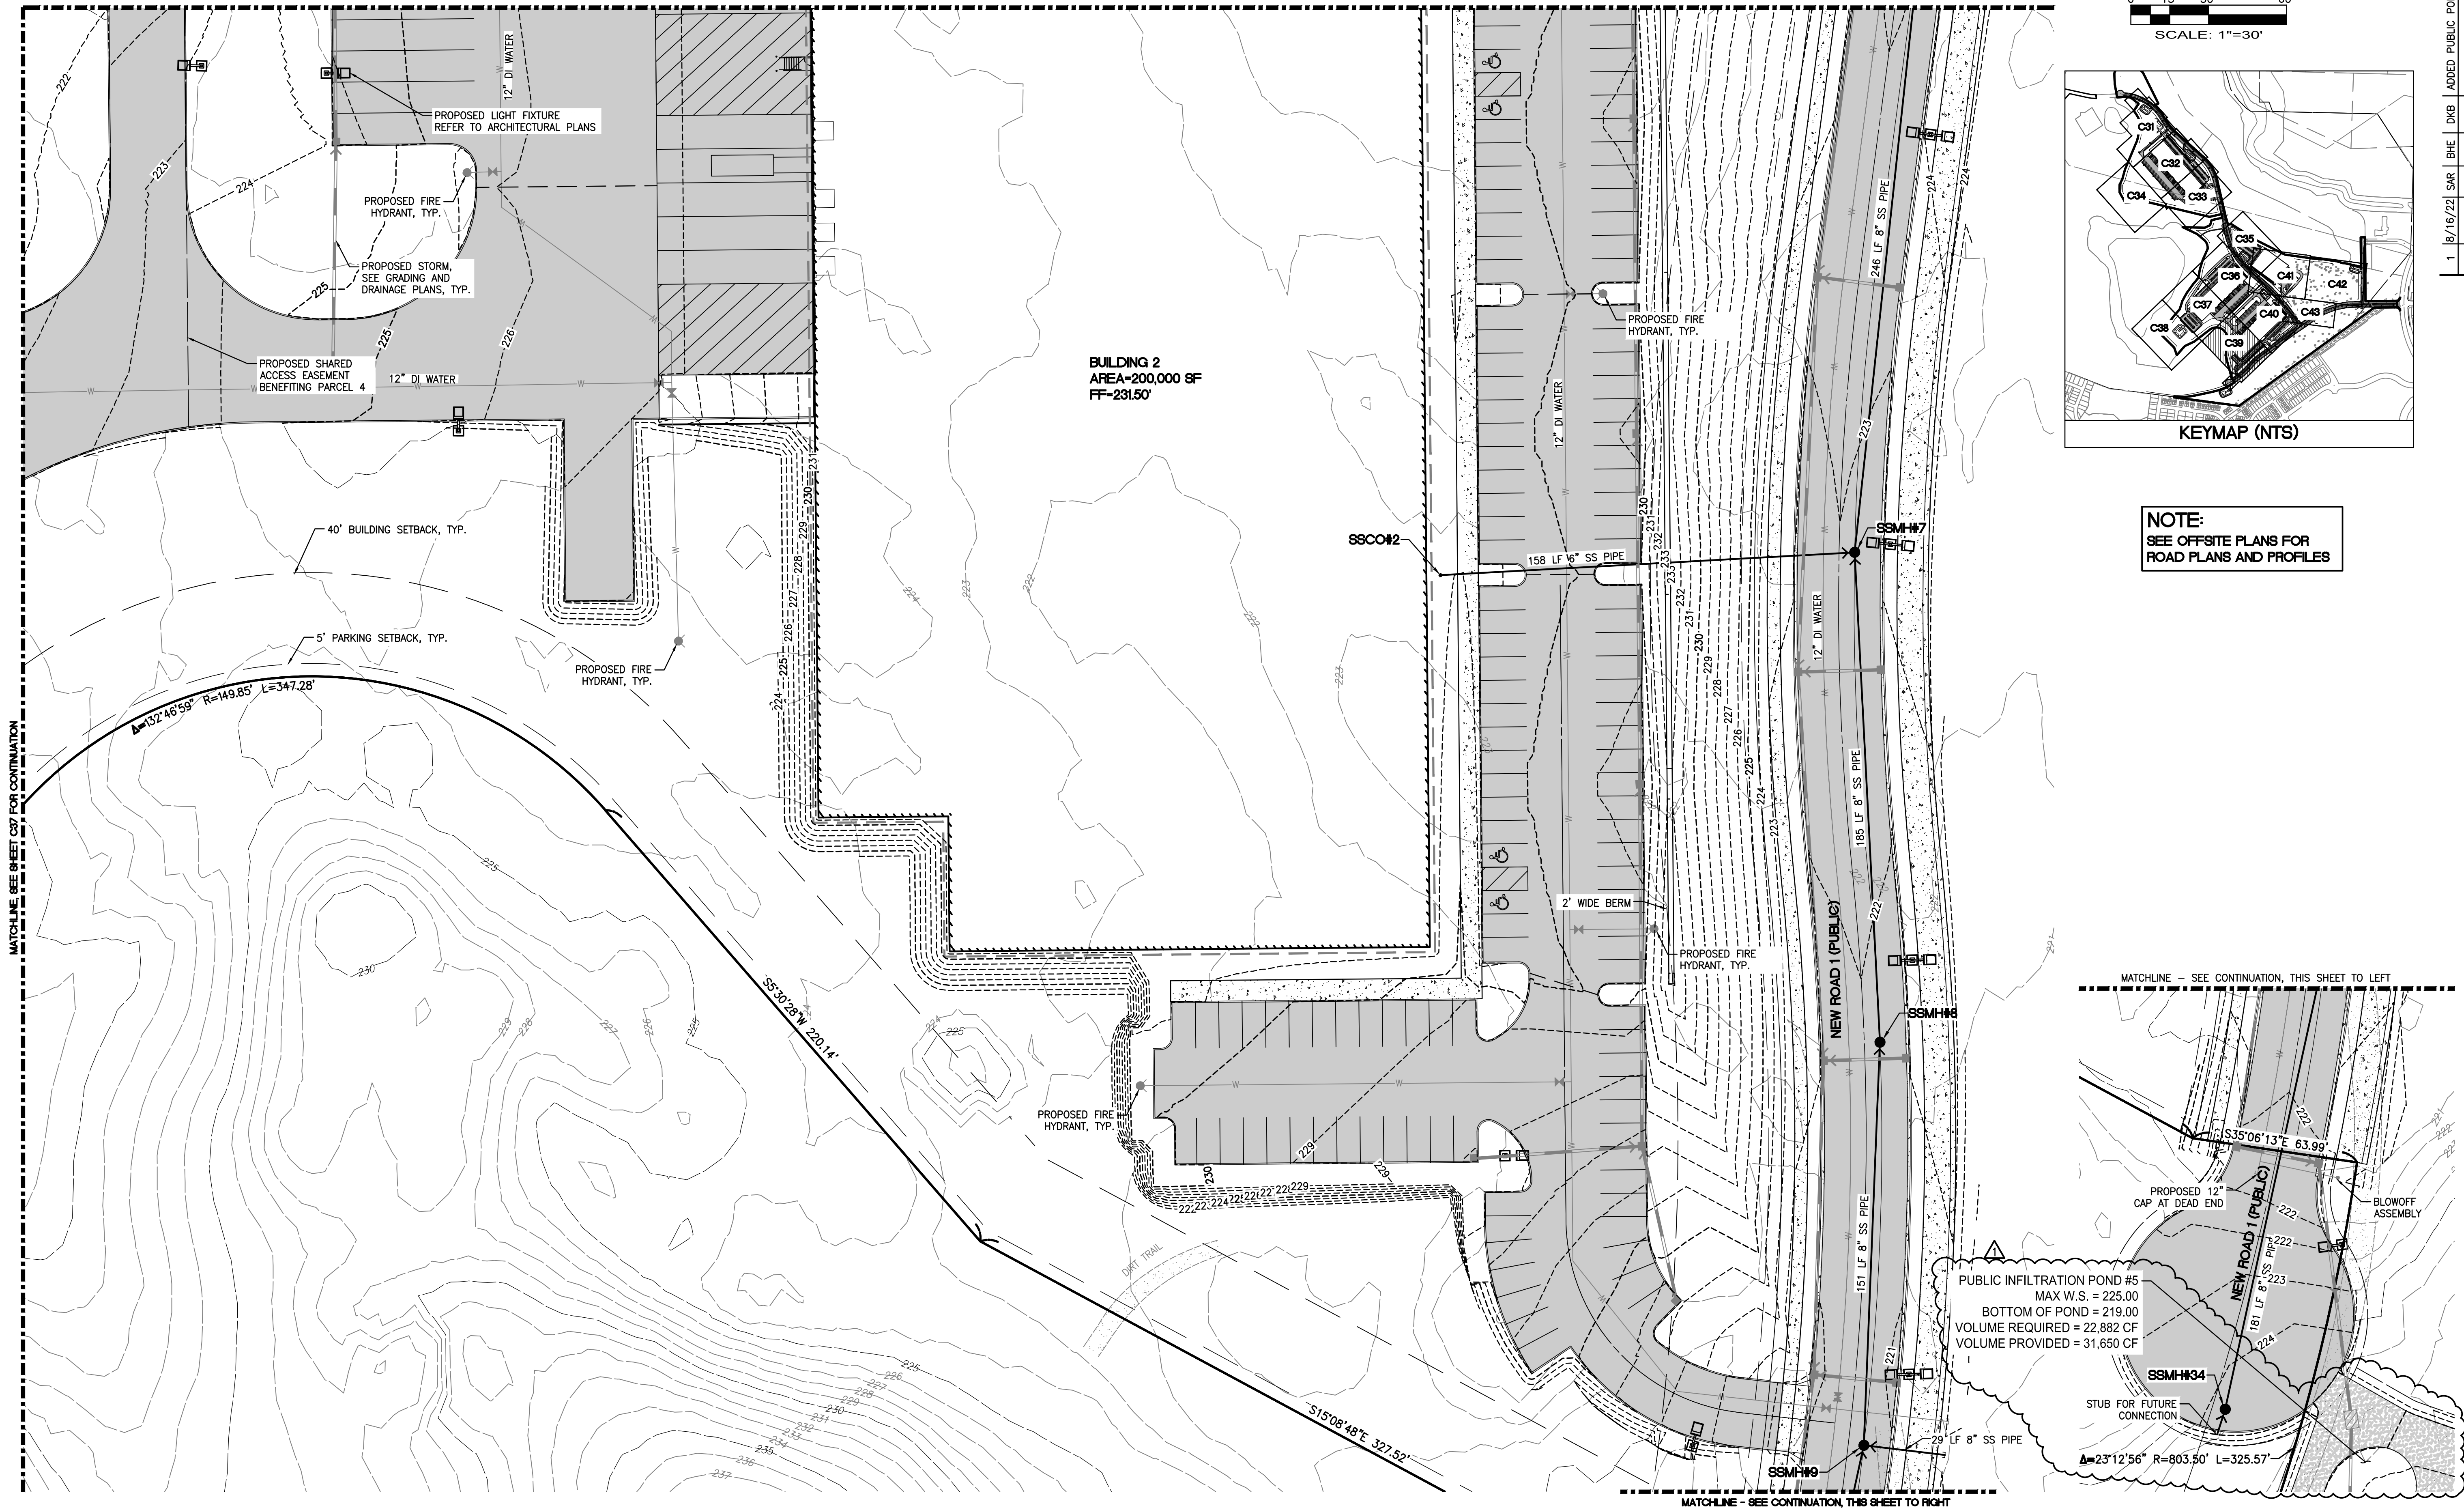


FOR
FOUNDER'S RIDGE

NORTHPOINT DEVELOPMENT
4825 NW 41ST STREET
RIVERSIDE, MO 64150

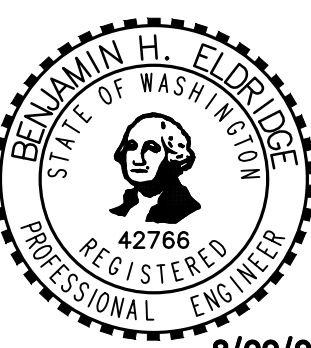

Designed	SAR	Horizontal	1"=30'	Vertical	-
Drawn	SAR				
Checked	BHE				
Approved	BHE				
Date	8/22/22				

**Barghausen
Consulting Engineers, Inc.**
18215 72nd Avenue South
Kent, WA 98032
425.251.6222 **barghausen.com**

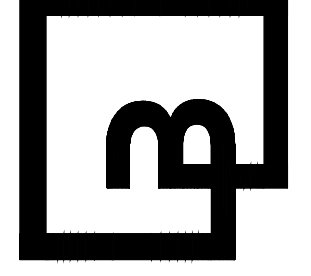

21127

Sheet

C39 56

P:\21000s\21127\preliminary\ Preliminary Grading and Utilities\21127-WS.dwg 8/16/2022 4:02 PM WSULLIVAN




Know what's below.
Call before you dig.


WATER AND SEWER PLAN 10

FOR FOUNDER'S RIDGE

A PORTION OF SECTIONS 22, 26 AND 27, TOWNSHIP 19 NORTH, RANGE 1 EAST, W.M.
CITY OF DUPONT, PIERCE COUNTY, WASHINGTON

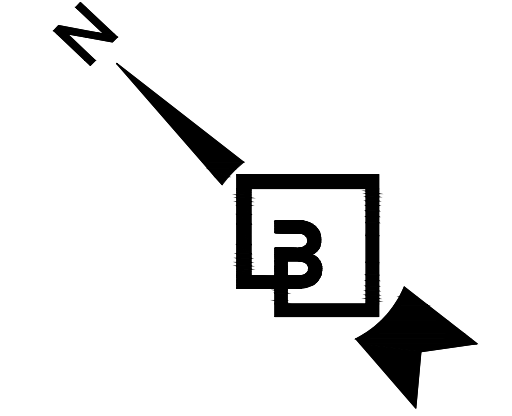

0 15' 30' 60'
SCALE: 1"=30'


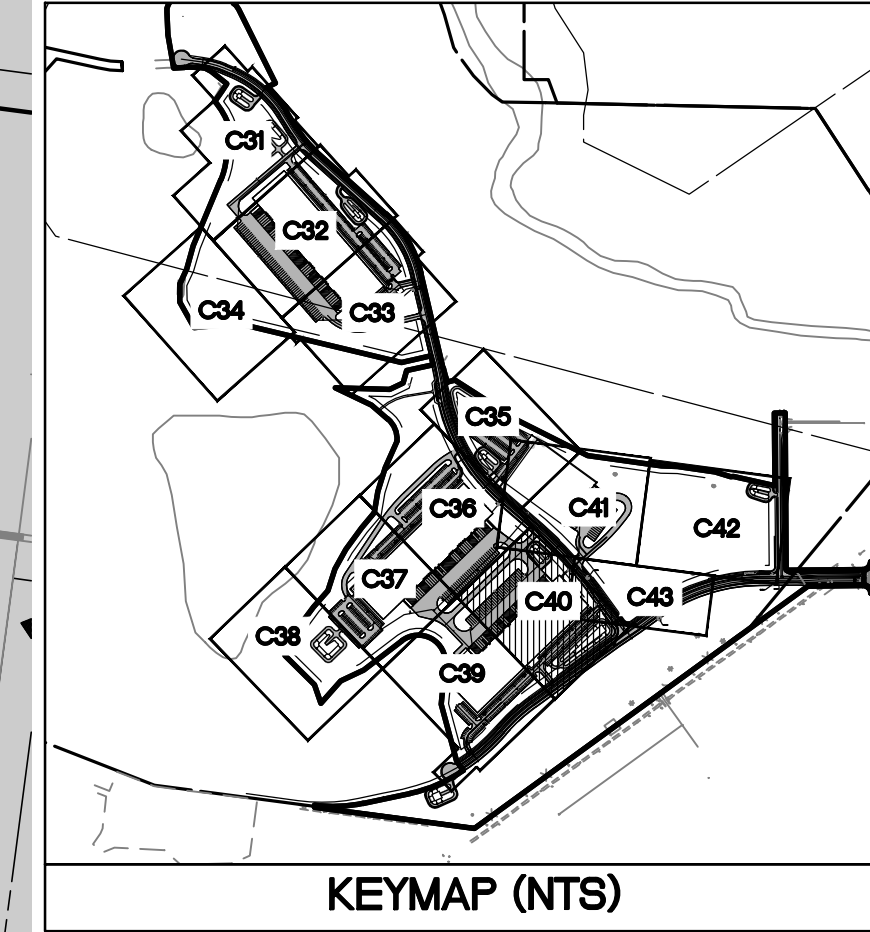


NOTE:
SEE OFFSITE PLANS FOR
ROAD PLANS AND PROFILES

Job Number 21127		Sheet C40 of 56		For: NORTHPOINT DEVELOPMENT 4825 NW 41ST STREET RIVERSIDE, MO 64150		Title: WATER AND SEWER PLAN 10 FOR FOUNDER'S RIDGE	
Barghausen Consulting Engineers, Inc. 18215 72nd Avenue South Kent, WA 98032 425.251.6222 barghausen.com		Scale: Horizontal 1"=30' Vertical -		Professional Engineer BENJAMIN H. FLORES STATE OF WASHINGTON 12766 8/22/22		Revision 1 8/16/22 SAR DKB BHE 2 8/16/22 SAR BHE DKB 3 8/16/22 SAR BHE DKB	



FOR
FOUNDER'S RIDGE

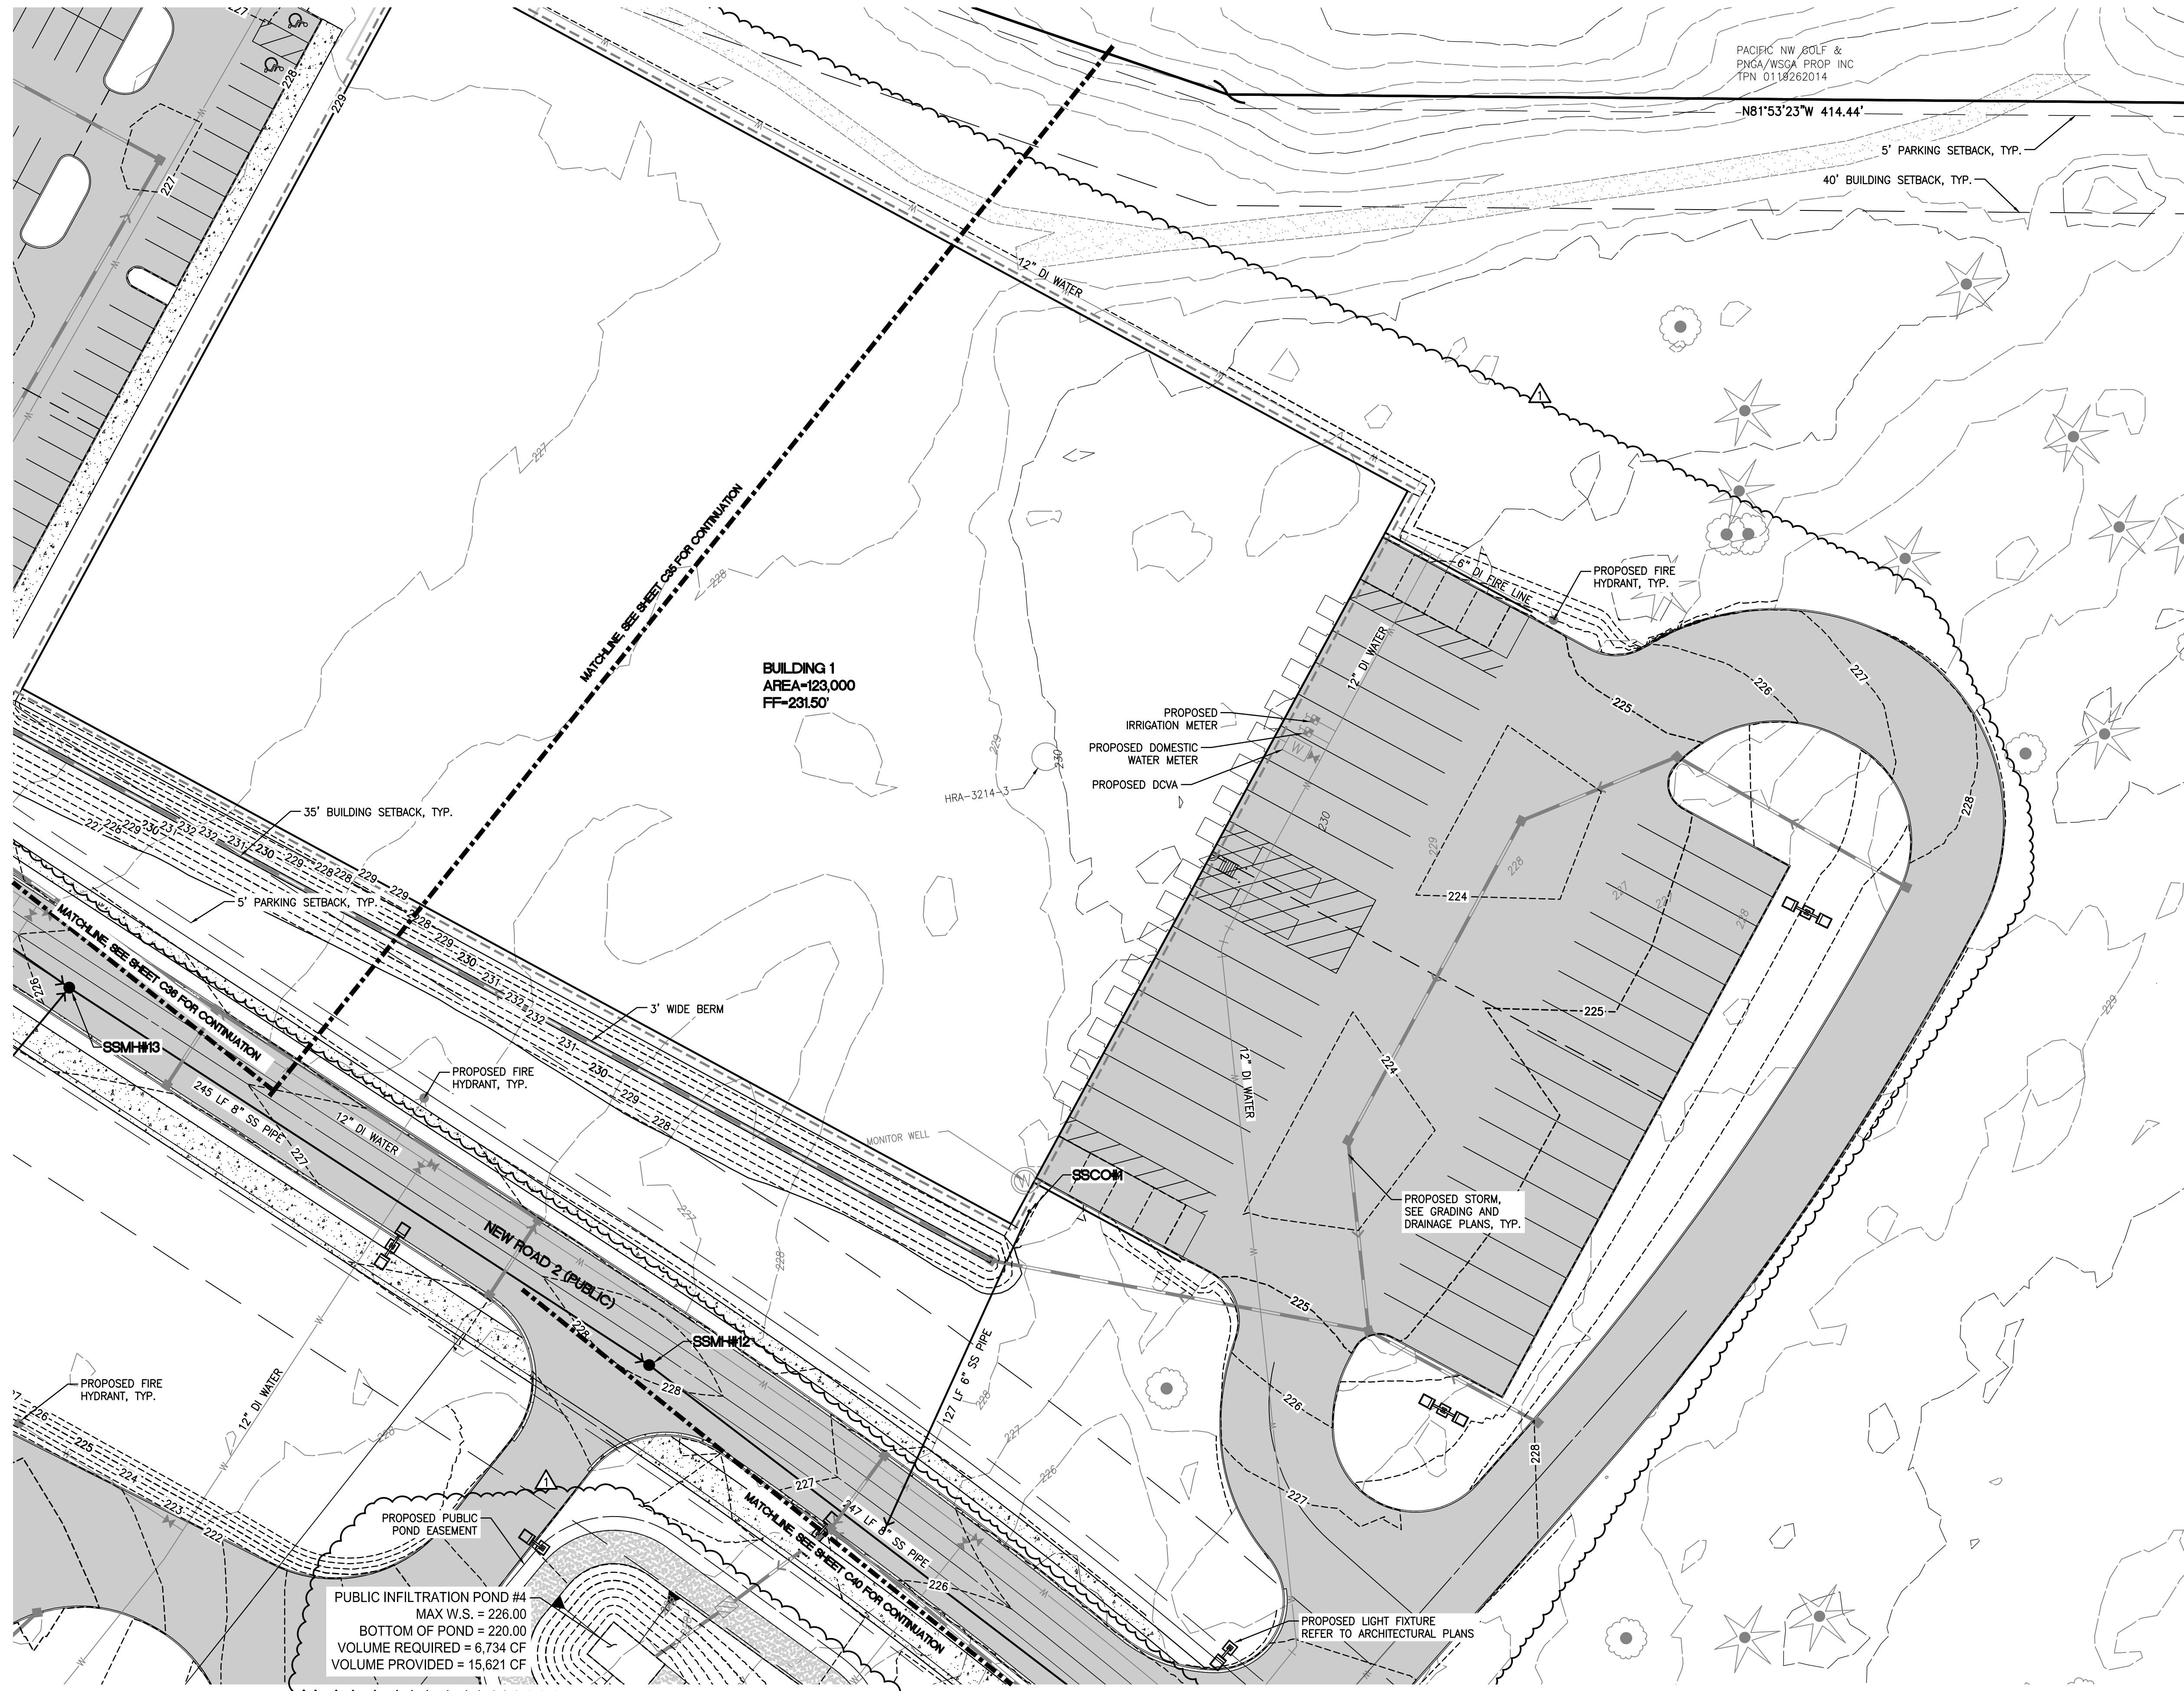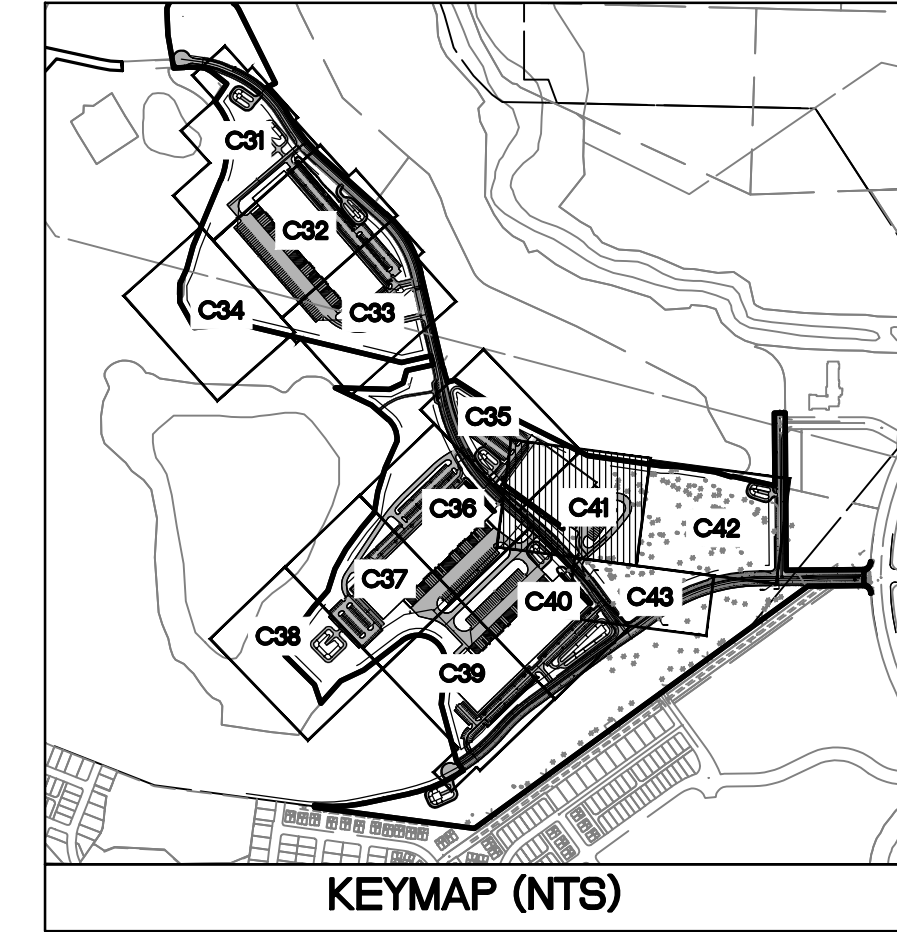

NOTE:
SEE OFFSITE PLANS FOR
ROAD PLANS AND PROFILES

Job Number 21127		 Barghausen Consulting Engineers, Inc. 18215 72nd Avenue South Kent, WA 98032 425-251-6222 barghausen.com		Designed <u>SAR</u> Drawn <u>SAR</u> Checked <u>BHE</u> Approved <u>BHE</u> Date <u>8/22/22</u>	Scale: Horizontal 1" = 30' Vertical —	 8/22/22	For: NORTHPOINT DEVELOPMENT 4825 NW 41ST STREET RIVERSIDE, MO 64150	Title: WATER AND SEWER PLAN 11 FOR FOUNDER'S RIDGE	No. 1 8/16/22 SAR BHE DKB ADDED PUBLIC PONDS, BUILDING 1 REVISION, AND ROAD 3 REVISIONS	Date By Ckd. Appr. Revision
Sheet C41_56 of		\2110008\21127\ Preliminary\Grading and Utilities\21127-WS.dwg 8/16/2022 4:02 PM WJSULLIVAN								




Know what's below.
Call before you dig.

WATER AND SEWER PLAN 12

FOR FOUNDER'S RIDGE

A PORTION OF SECTIONS 22, 26 AND 27, TOWNSHIP 19 NORTH, RANGE 1 EAST, W.M.
CITY OF DUPONT, PIERCE COUNTY, WASHINGTON

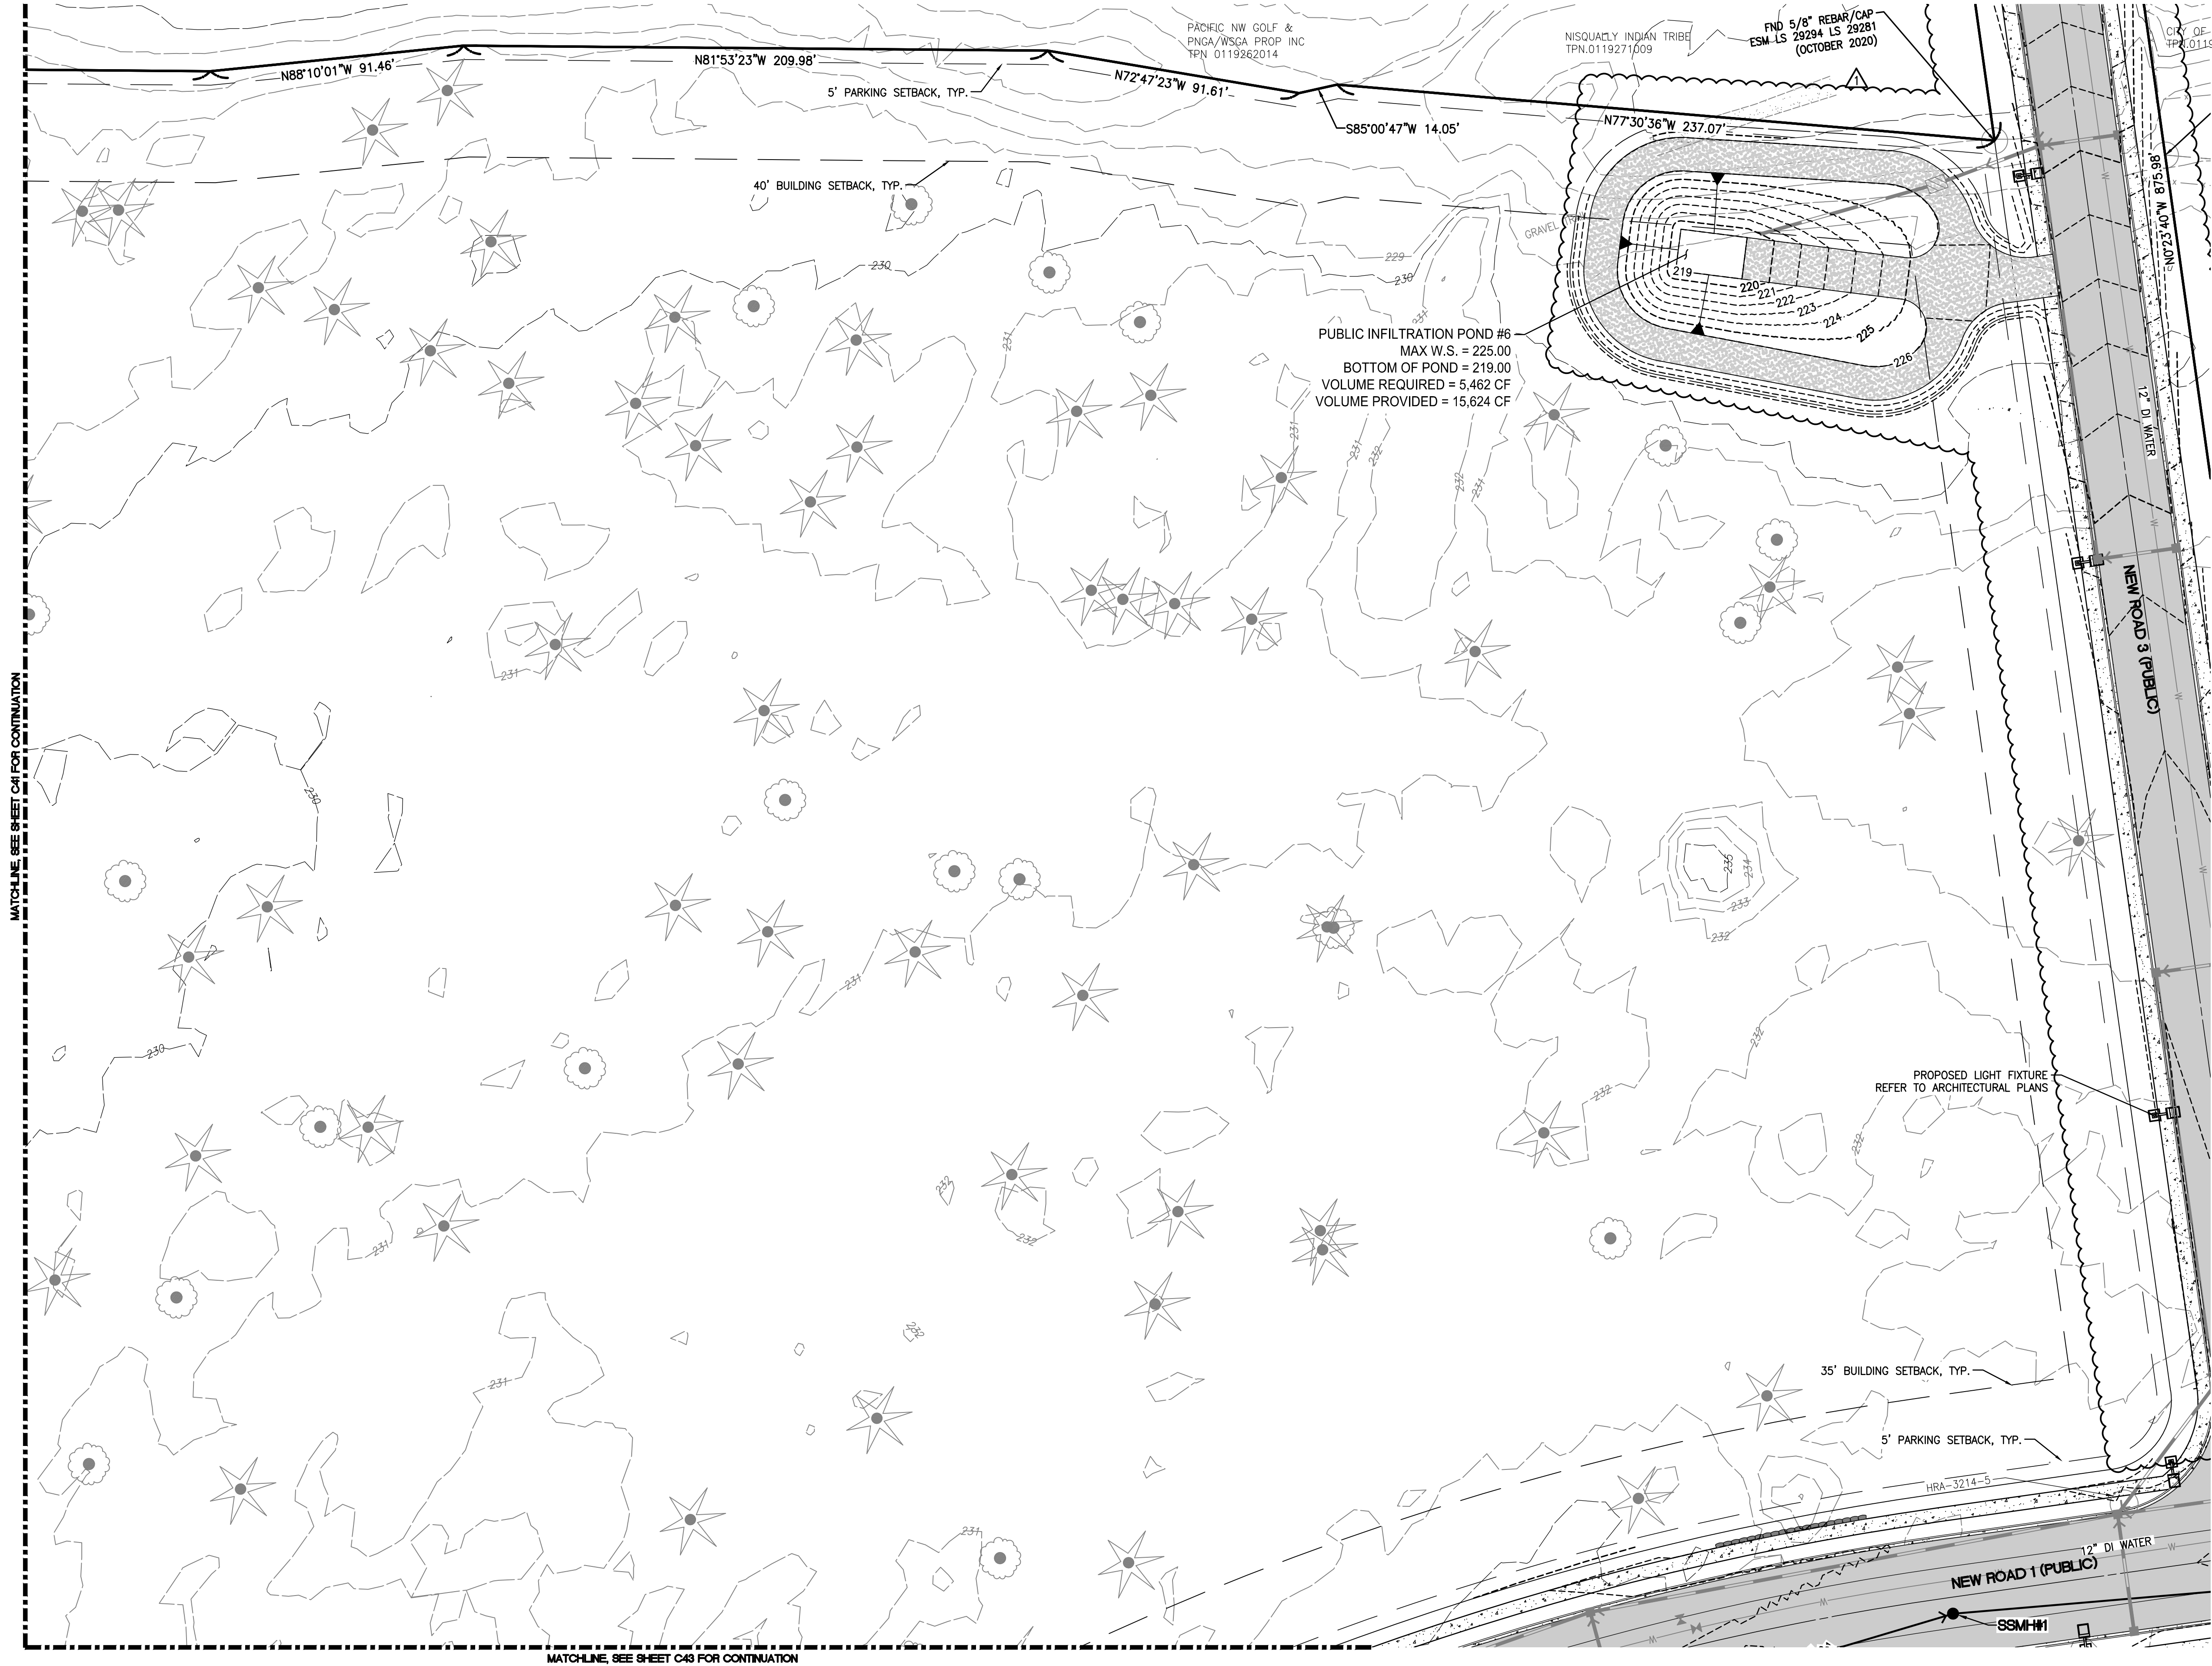


MATCHLINE SEE SHEET C41 FOR CONTINUATION

MATCHLINE SEE SHEET C43 FOR CONTINUATION



0 15' 30' 60'
SCALE: 1"=30'

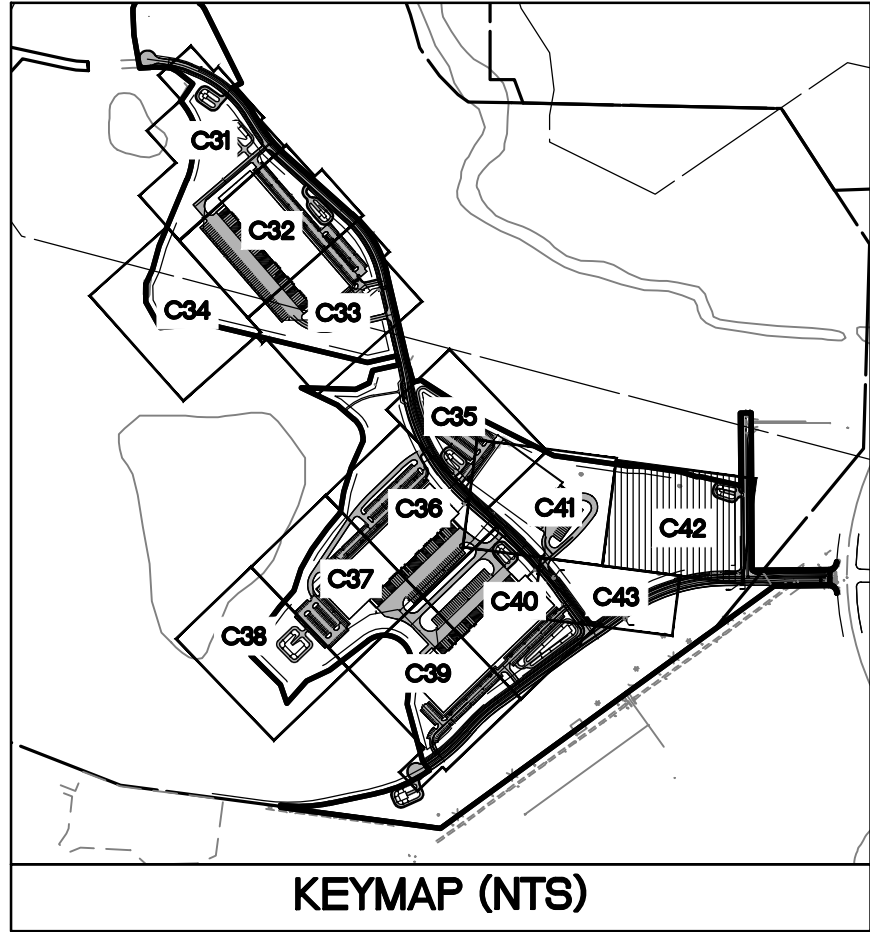

NOTE:
SEE OFFSITE PLANS FOR
ROAD PLANS AND PROFILES




1 18/16/22 SAR BHE DMB ADDED PUBLIC PONDS, BUILDING 1 REVISION, AND ROAD 3 REVISIONS Revision									
No.	Date	By	Chk.	Appr.	Title: WATER AND SEWER PLAN 12 FOR FOUNDER'S RIDGE				
For: NORTHPOINT DEVELOPMENT 4825 NW 41ST STREET RIVERSIDE, MO 64150					Job Number 21127				
Scale: Horizontal 1"=30' Vertical -					Sheet C42 of 56				
Designed SAR Drawn SAR Checked BHE Approved BHE Date 8/22/22					Barghausen Consulting Engineers, Inc. 18215 72nd Avenue South Kent, WA 98032 425.251.6222 barghausen.com				
Professional Engineer Benjamin H. Barghausen State of Washington No. 12766 Expiry 8/22/22					P:\21000s\21127\preliminary\grading and utilities\2127-WS.dwg 8/16/2022 4:02 PM WSULLIVAN				



WATER AND SEWER PLAN 13

FOR FOUNDER'S RIDGE

A PORTION OF SECTIONS 22, 26 AND 27, TOWNSHIP 19 NORTH, RANGE 1 EAST, W.M.
CITY OF DUPONT, PIERCE COUNTY, WASHINGTON

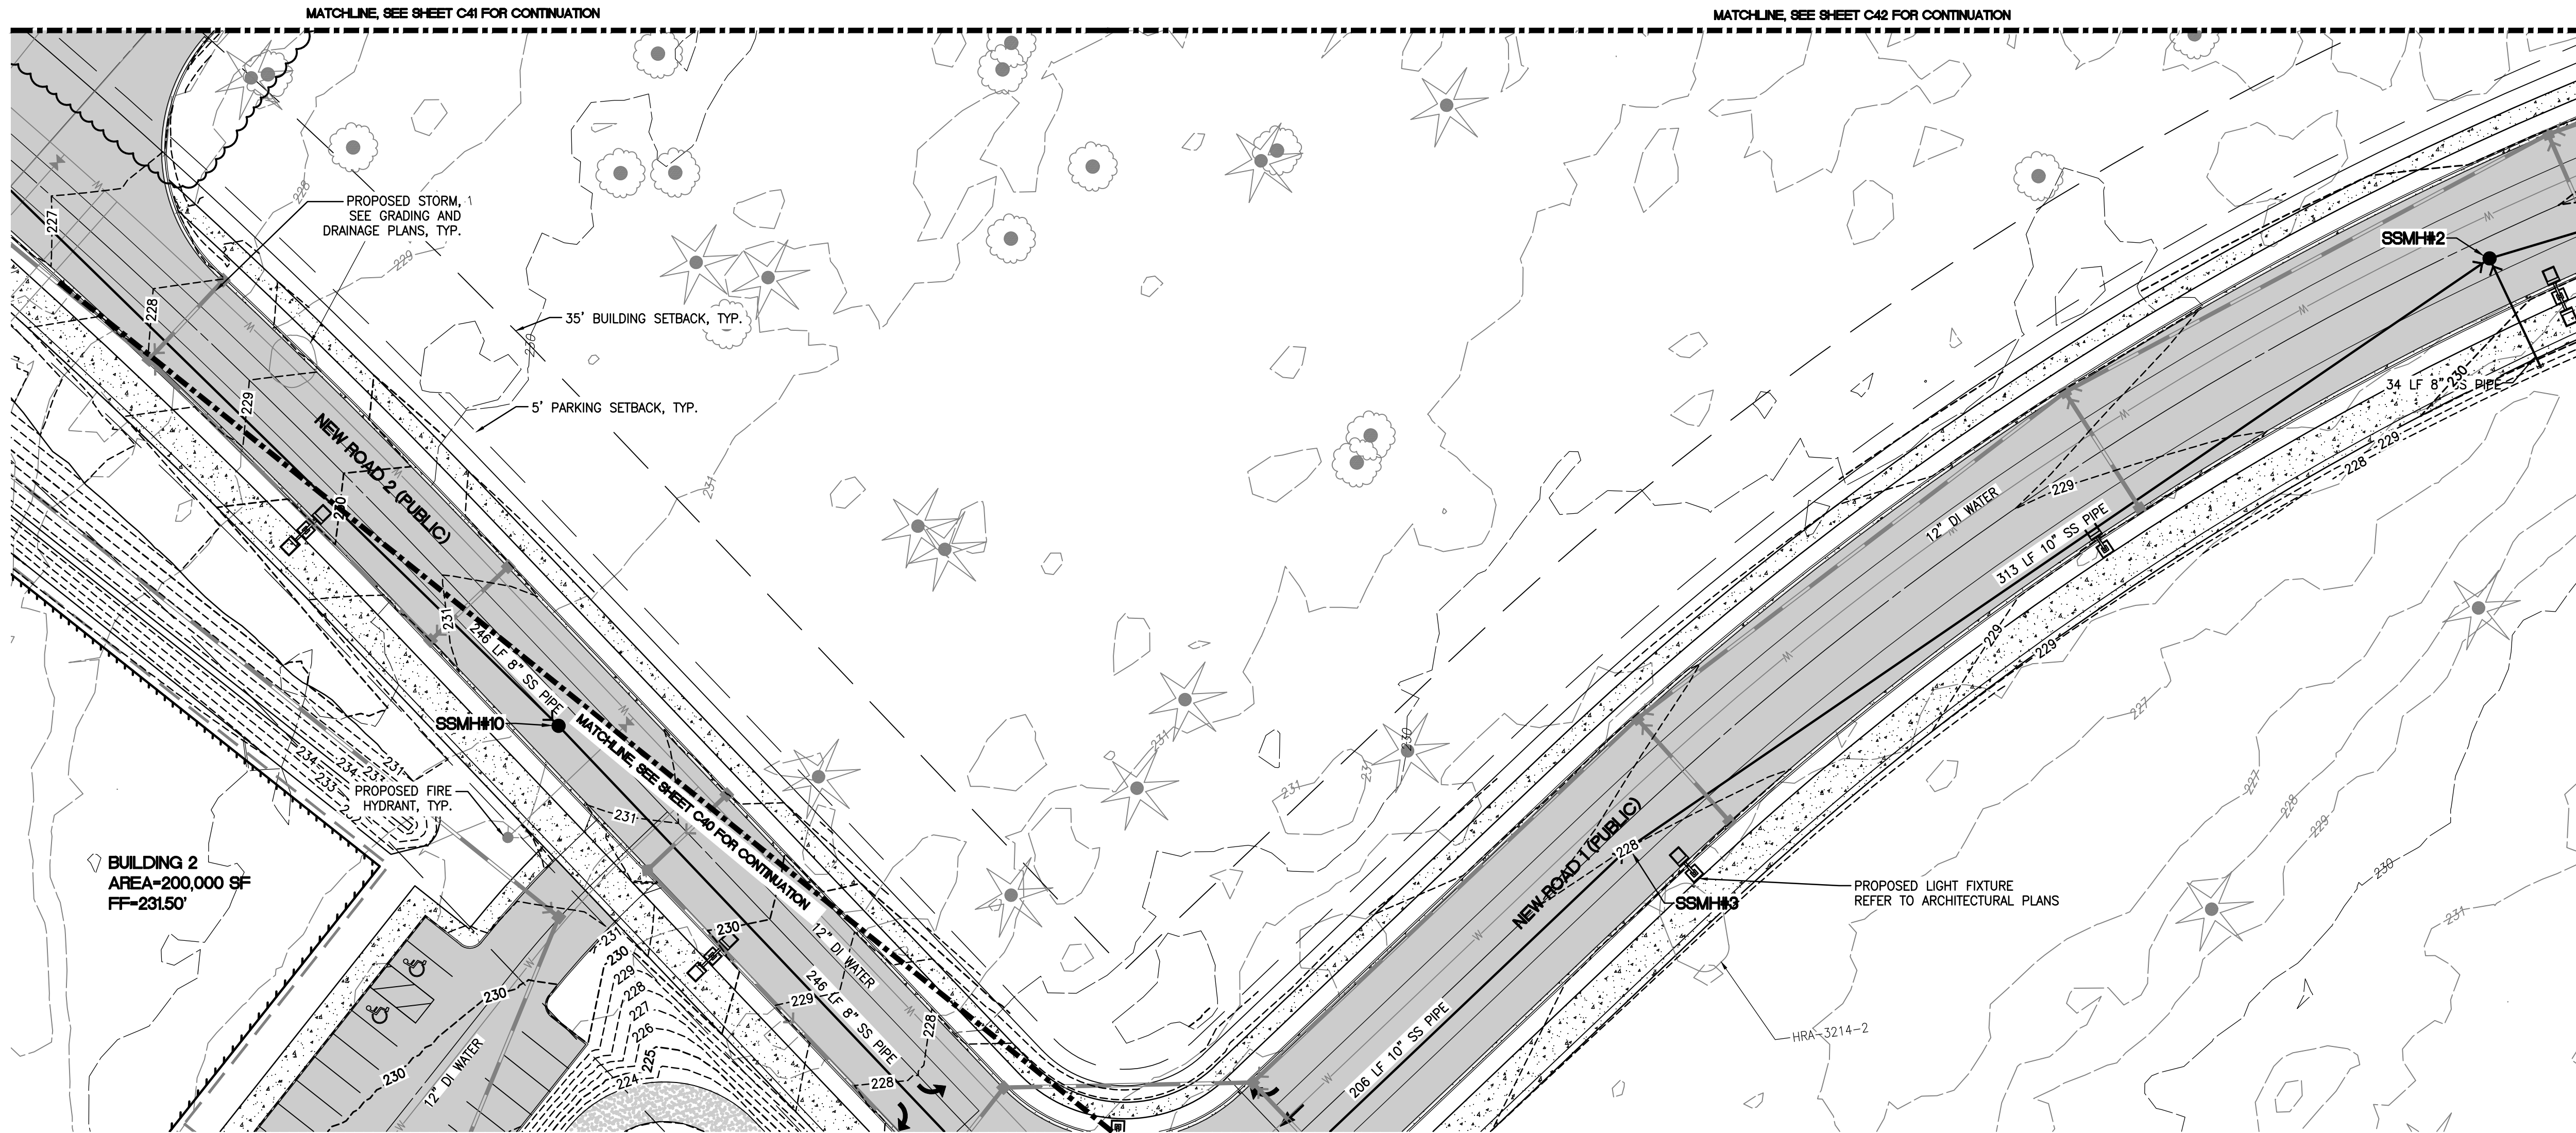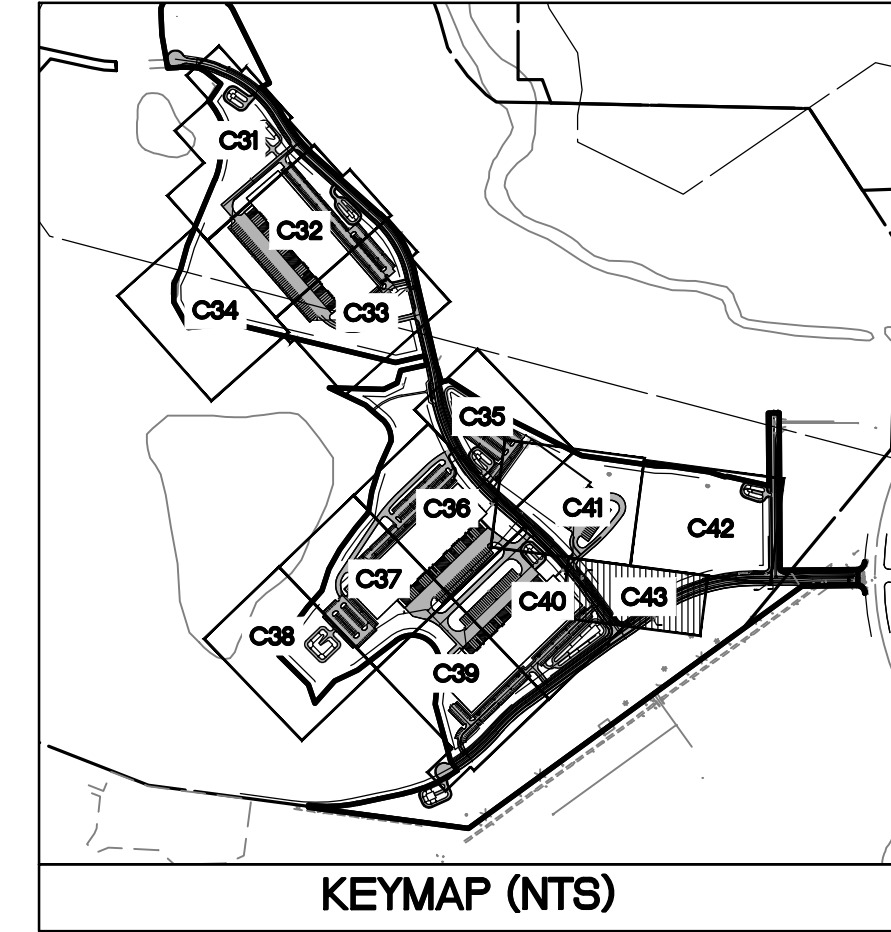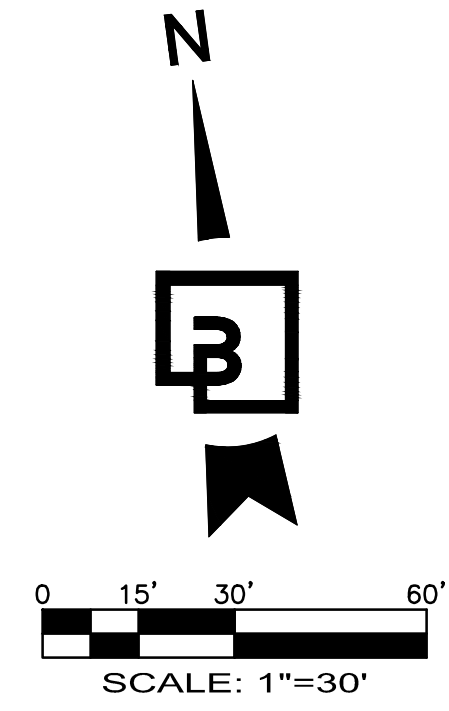

NOTE:
SEE OFFSITE PLANS FOR
ROAD PLANS AND PROFILES

Job Number 21127		Title: NORTHPOINT DEVELOPMENT 4825 NW 41ST STREET RIVERSIDE, MO 64150		Revision 1 18/16/22 SAR BHE DKB ADDED PUBLIC PONDS, BUILDING 1 REVISION, AND ROAD 3 REVISIONS	
Sheet C43		For: Barghausen Consulting Engineers, Inc. 18215 72nd Avenue South Kent, WA 98032 425.251.6222 barghausen.com		Scale: Horizontal 1"=30' Vertical -	
21127		8/22/22		Professional Engineer Benjamin H. Helwig 12766 8/22/22	
C43		56		Designed - SAR Drawn - SAR Checked - BHE Approved - BHE Date 8/22/22	





Know what's below.
Call before you dig.

ROADWAY PLAN AND PROFILE KEYMAP

FOR FOUNDER'S RIDGE

A PORTION OF SECTIONS 22, 26 AND 27, TOWNSHIP 19 NORTH, RANGE 1 EAST, W.M.
CITY OF DUPONT, PIERCE COUNTY, WASHINGTON

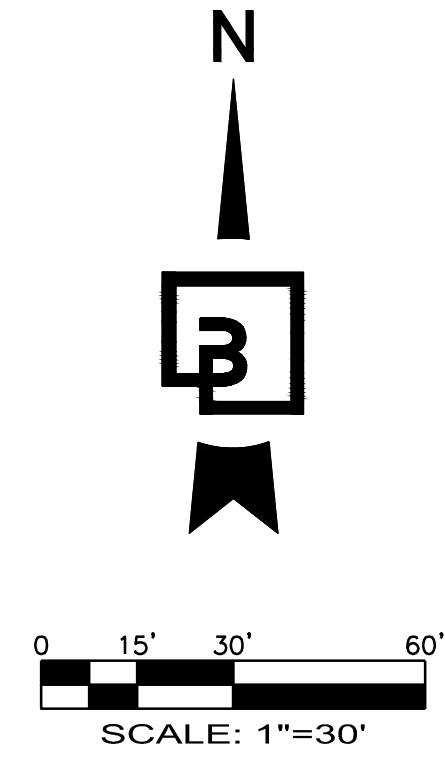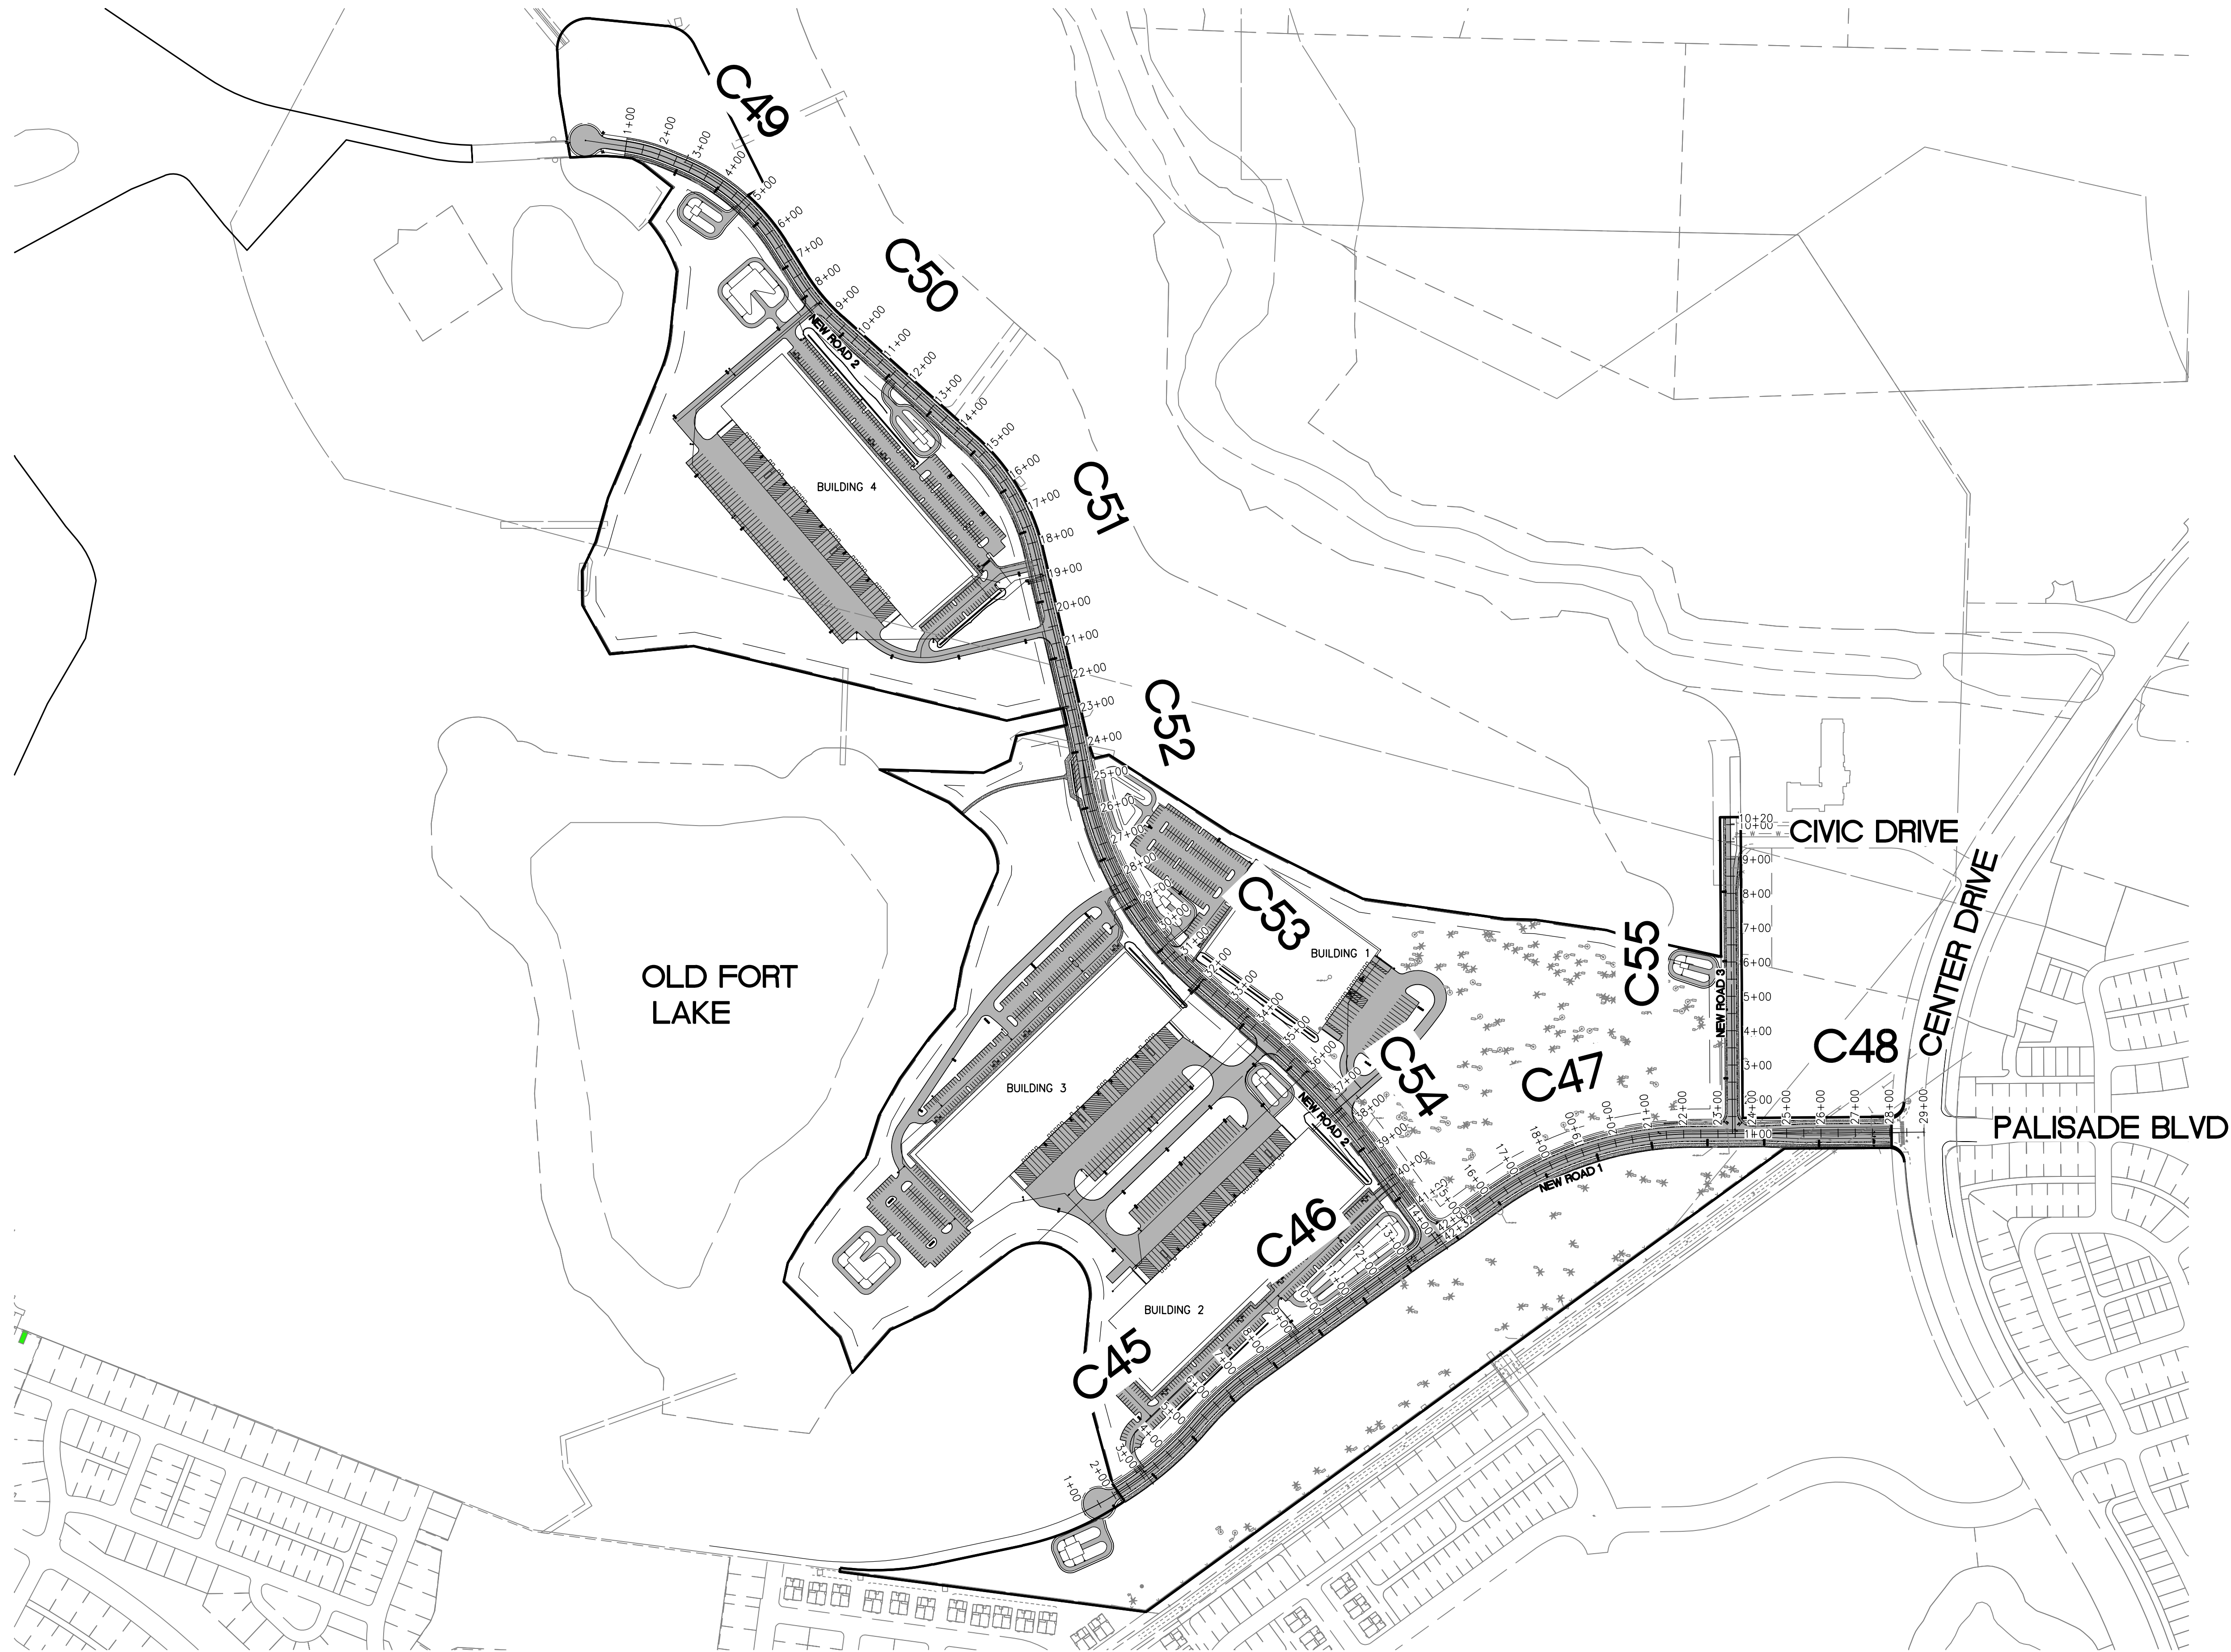

Job Number 21127		Sheet C44_56		Title: ROADWAY PLAN AND PROFILE KEYMAP FOR FOUNDER'S RIDGE		Revision 1 8/16/22 SAR BHE DKB ADDED PUBLIC PONDS, BUILDING 1 REVISION, AND ROAD 3 REVISIONS	
Barghausen Consulting Engineers, Inc. 18215 72nd Avenue South Kent, WA 98032 425.251.6222 barghausen.com		Designed SAR Drawn SAR Checked BHE Approved BHE Date 8/22/22		For: NORTHPOINT DEVELOPMENT 4825 NW 41ST STREET RIVERSIDE, MO 64150		Scale: Horizontal 1"=250' Vertical -	
WSULLIVAN		8/22/2022 11:56 AM		P:\21000s\21127\preliminary\Grading and Utilities\21127-R.dwg			








Know what's below.
Call before you dig.

ROAD 1 PLAN AND PROFILE STA 1+00 TO 9+00

FOR FOUNDER'S RIDGE

A PORTION OF SECTIONS 22, 26 AND 27, TOWNSHIP 19 NORTH, RANGE 1 EAST, W.M.
CITY OF DUPONT, PIERCE COUNTY, WASHINGTON

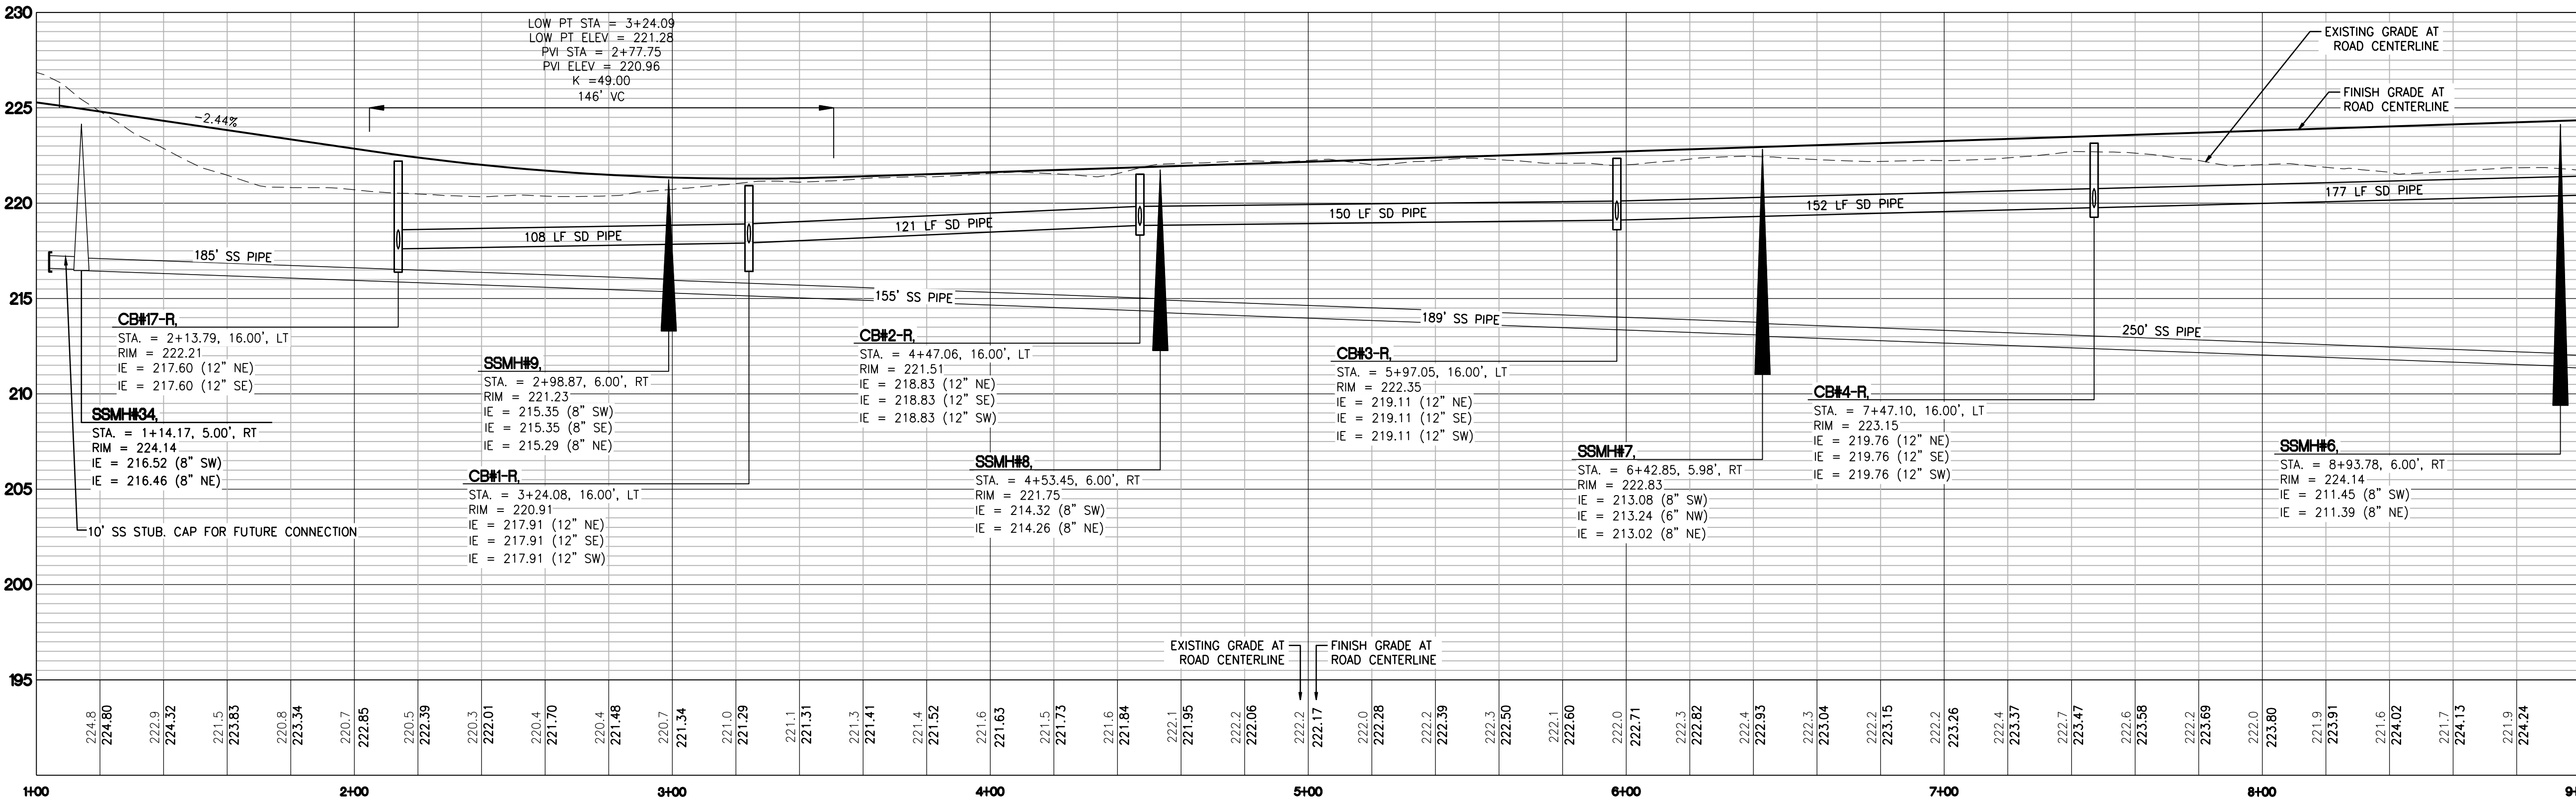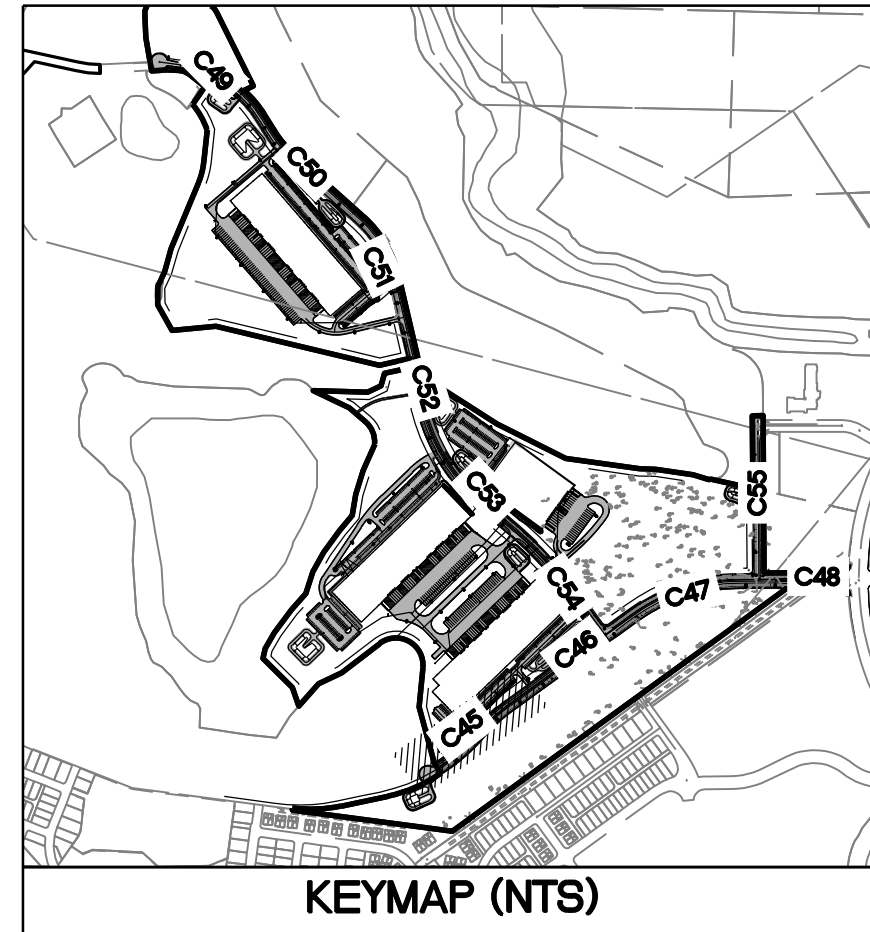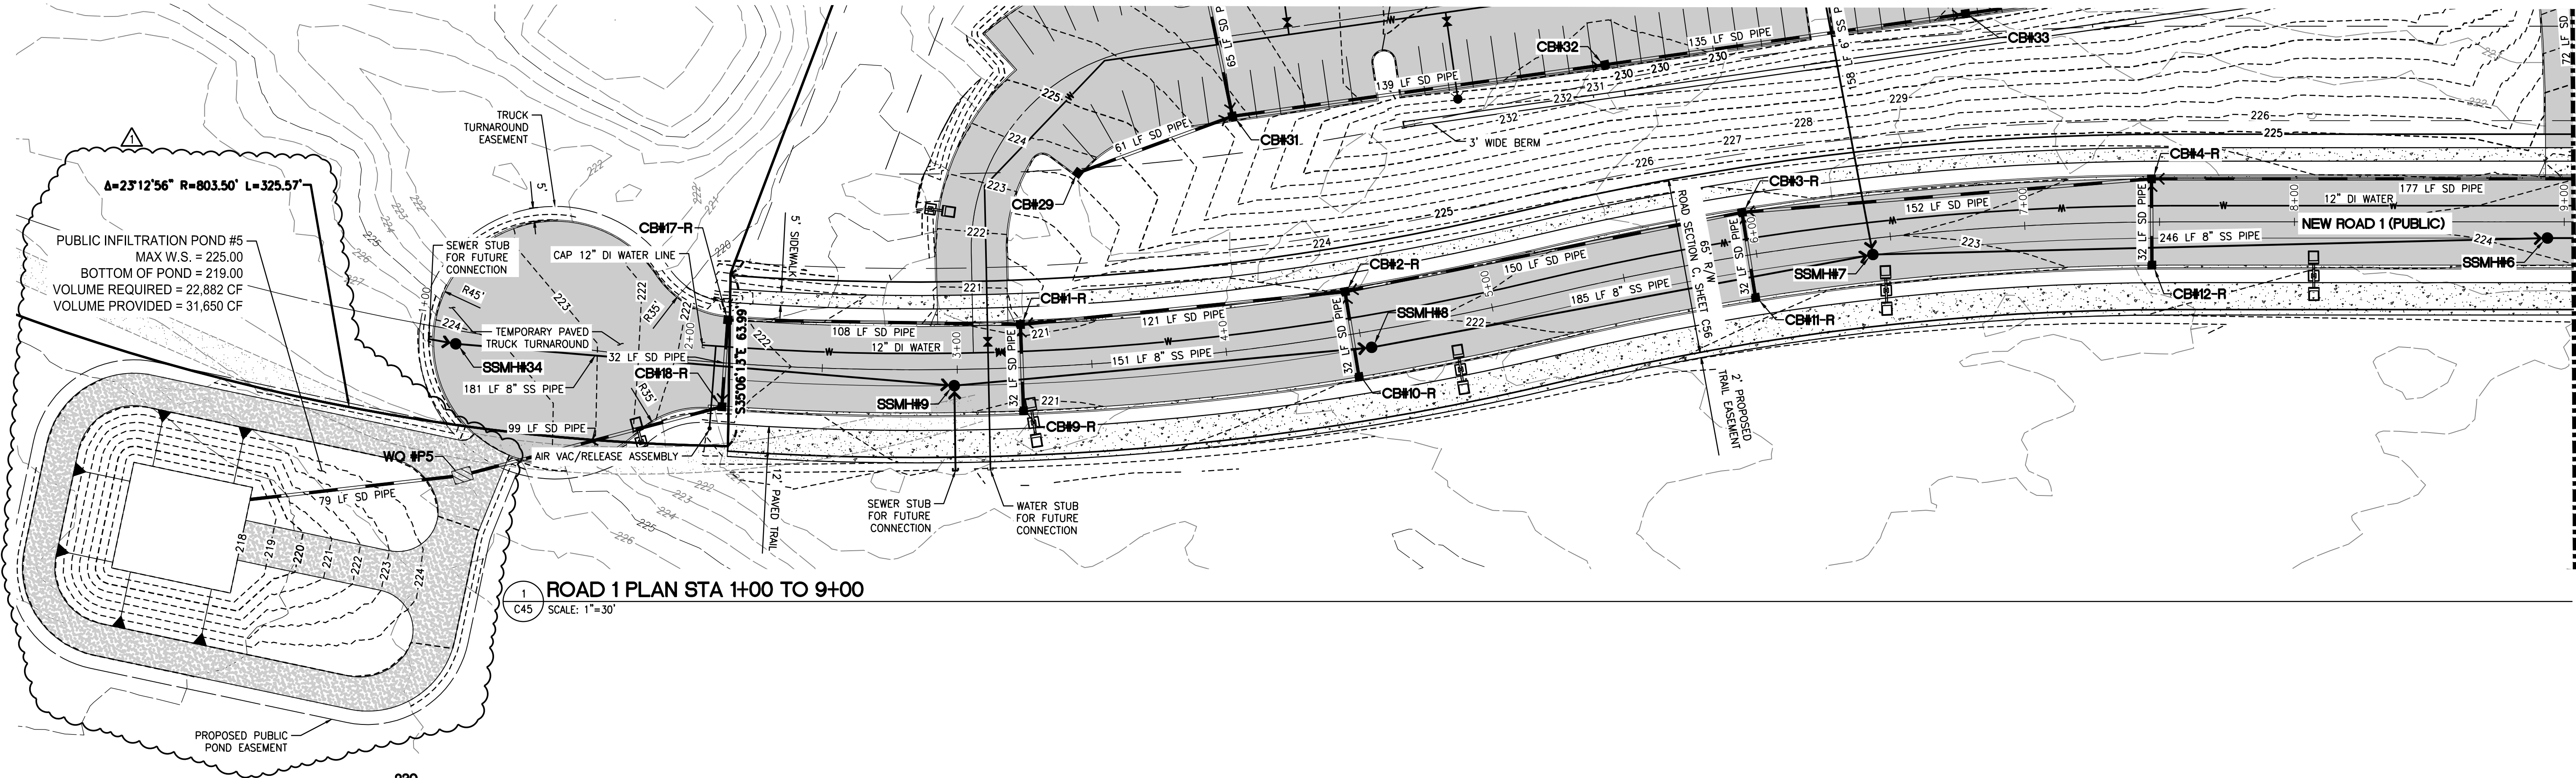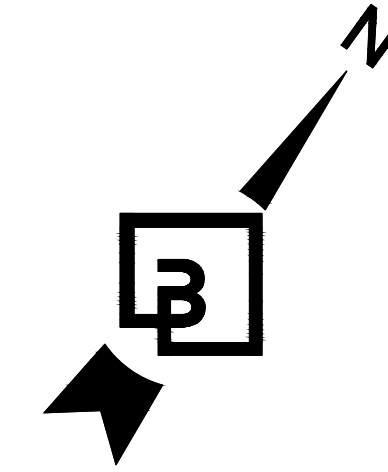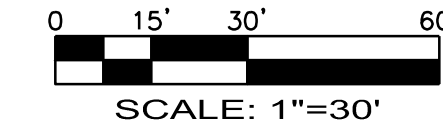


ROAD 1 PROFILE STA 1+00 TO 9+00
SCALE: H: 1"=30' V: 1"=5'

Revision		No.	Date	By	Appr.
1		18/16/22	SAR	BHE	DKB

MATCHLINE, SEE SHEET C46 FOR CONTINUATION


Title: ROAD 1 PLAN AND PROFILE
STA 1+00 TO 9+00
FOR
FOUNDER'S RIDGE

For: NORTHPOINT DEVELOPMENT
4825 NW 41ST STREET
RIVERSIDE, MO 64150

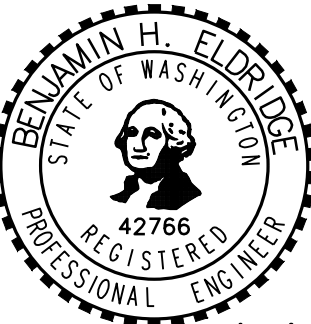

Scale:		Horizontal	Vertical
Designed	SAR	1"=30'	1"=5'
Drawn	SAR		
Checked	BHE		
Approved	BHE		
Date	8/22/22		

Barghausen Consulting Engineers, Inc.
18215 72nd Avenue South
Kent, WA 98032
425.251.6222 barghausen.com

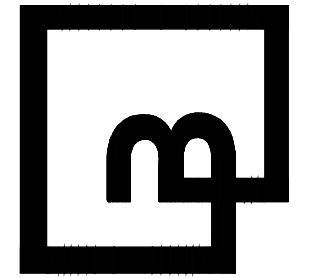

Job Number
21127
Sheet
C45 of 56




Know what's below.
Call before you dig.



ROAD 1 PLAN AND PROFILE STA 9+00 TO 16+00

FOR FOUNDER'S RIDGE


A PORTION OF SECTIONS 22, 26 AND 27, TOWNSHIP 19 NORTH, RANGE 1 EAST, W.M.
CITY OF DUPONT, PIERCE COUNTY, WASHINGTON

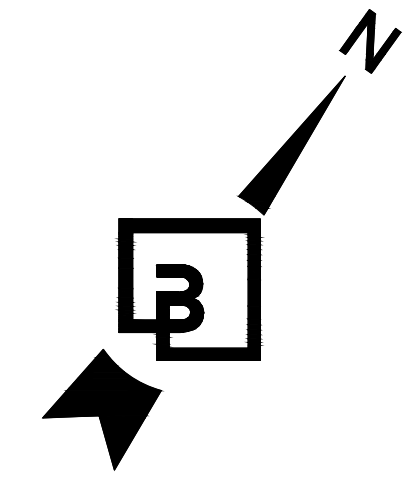

0 15' 30' 60'
SCALE: 1"=30'

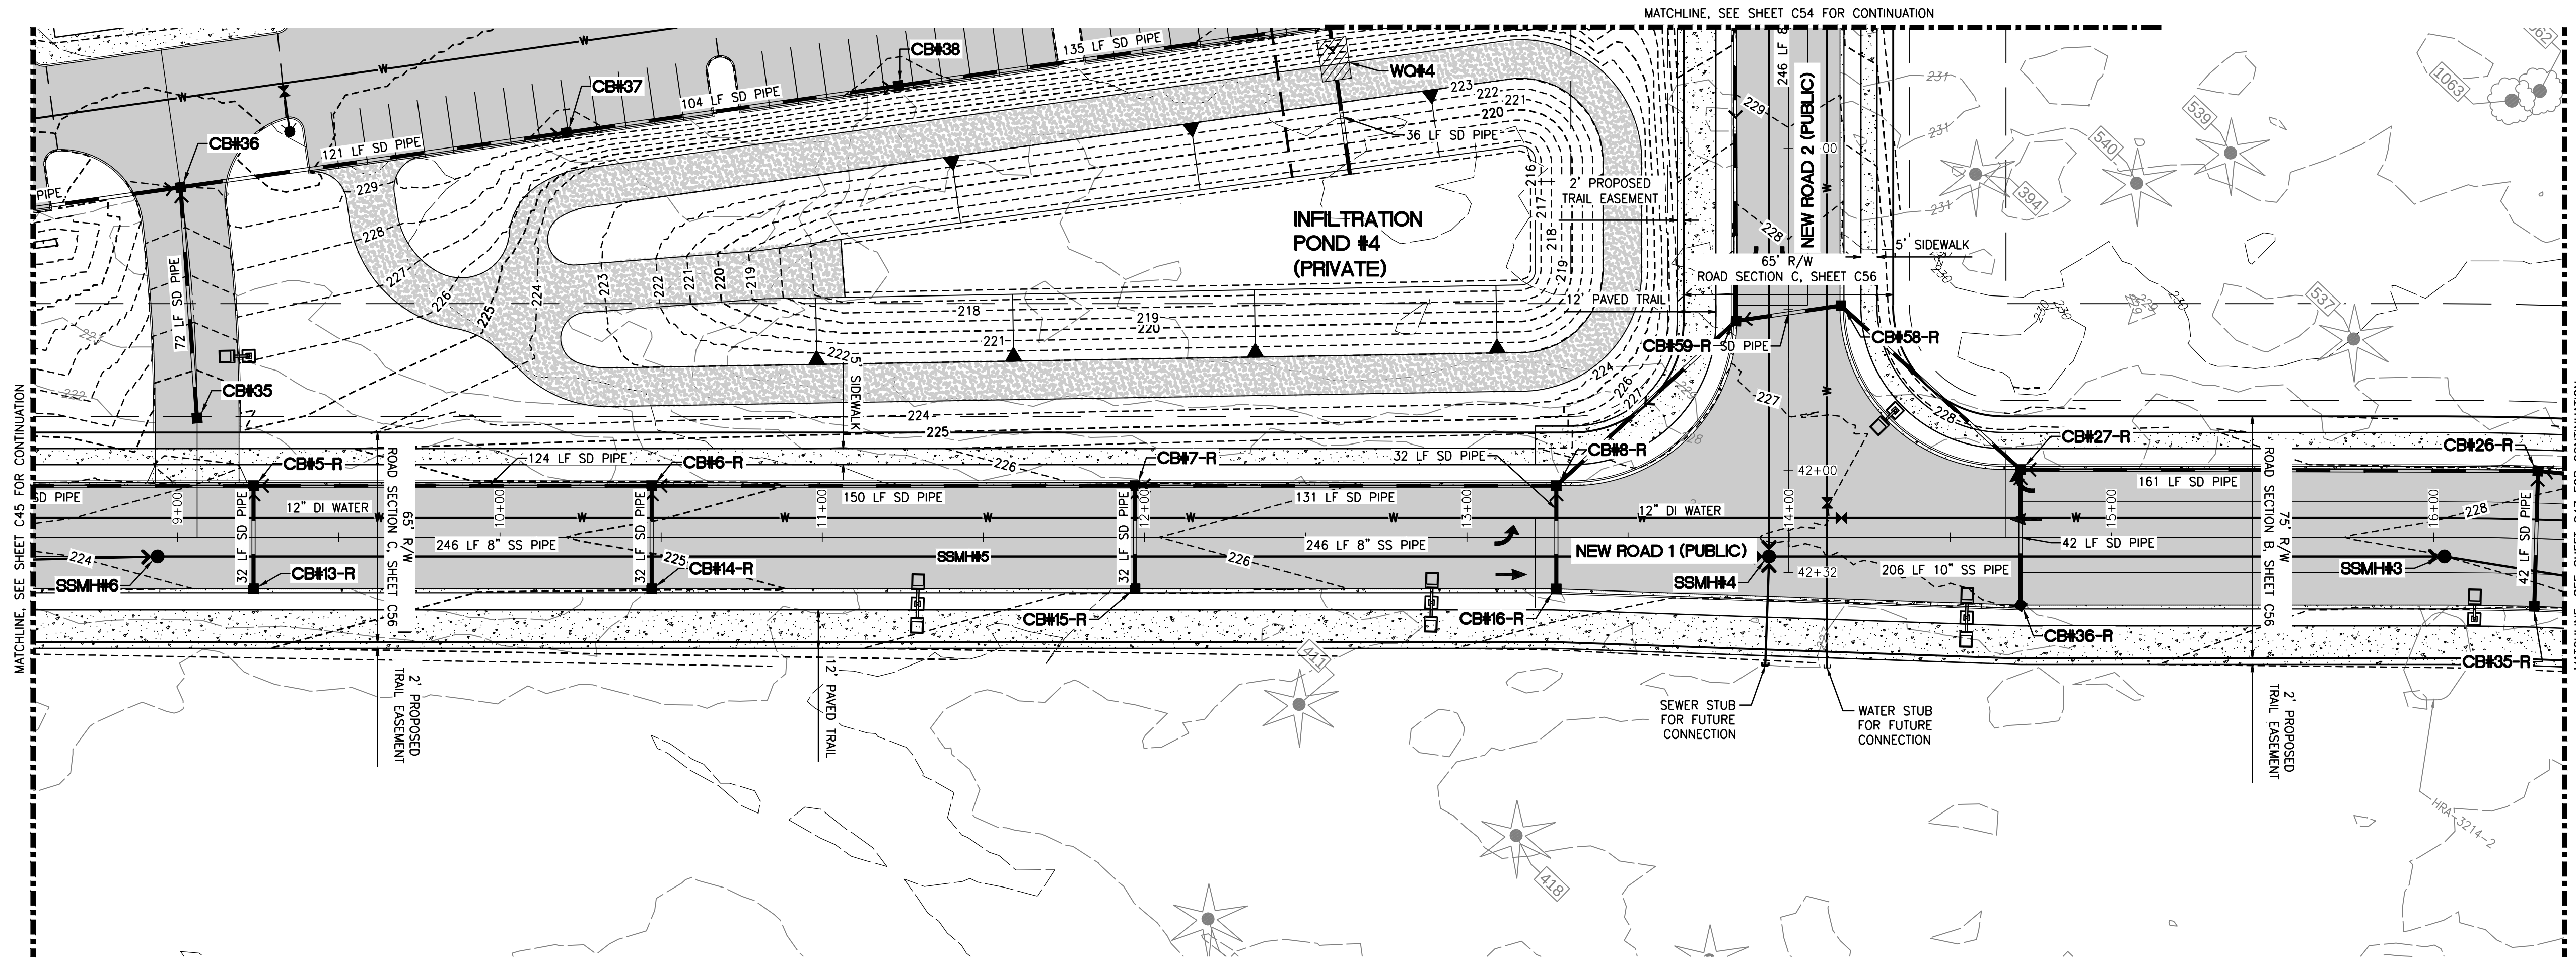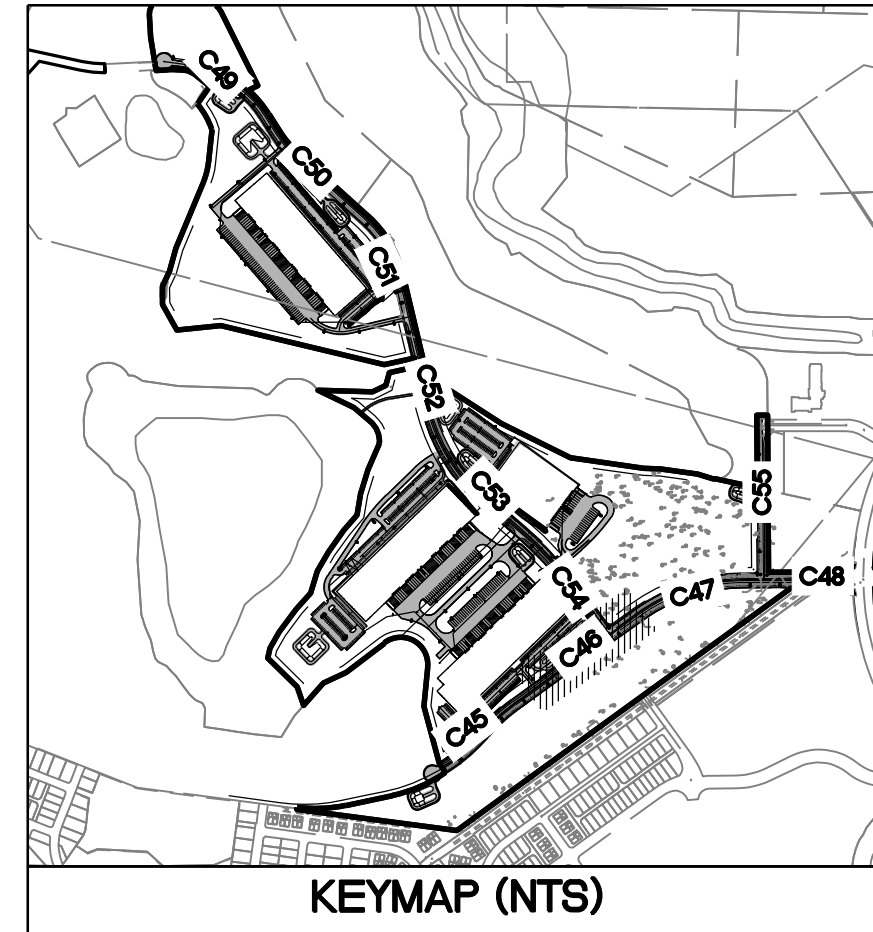

1 ROAD 1 PLAN STA 9+00 TO 16+00
C46 SCALE: 1"=30'

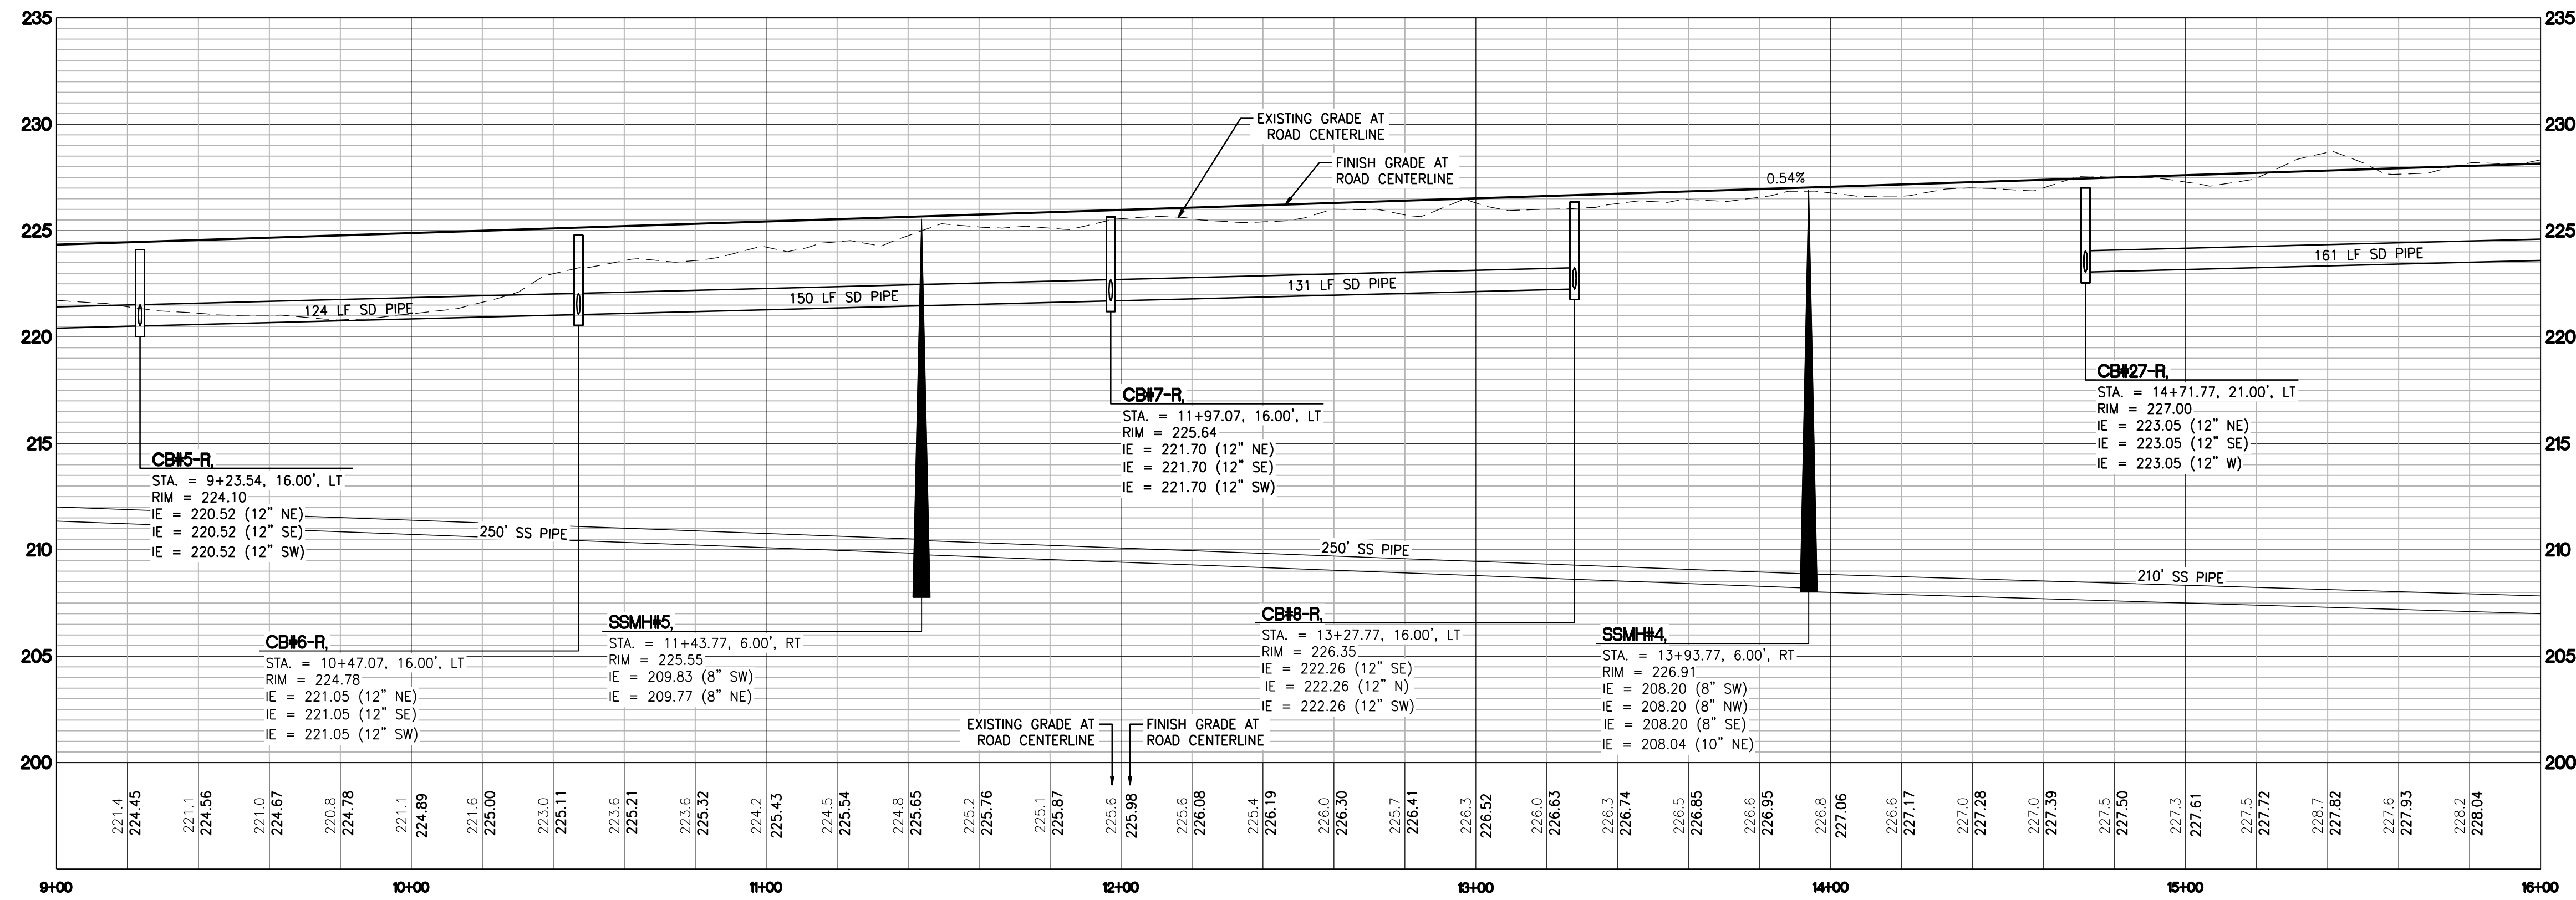

2 ROAD 1 PROFILE STA 9+00 TO 16+00
C46 SCALE: H: 1"=30' V: 1"=5'

Revision	No.	Date	By	Chd.	Appr.
1	18/16/22	SAR	BHE	DKB	APR

Title:
ROAD 1 PLAN AND PROFILE
STA 9+00 TO 16+00
FOR
FOUNDER'S RIDGE


For:
NORTHPOINT DEVELOPMENT
4825 NW 41ST STREET
RIVERSIDE, MO 64150



Scale:
Horizontal
1"=30'
Vertical
1"=5'

Designed	SAR
Drawn	SAR
Checked	BHE
Approved	BHE
Date	8/22/22

Barghausen
Consulting Engineers, Inc.
18215 72nd Avenue South
Kent, WA 98032
425.251.6222 barghausen.com

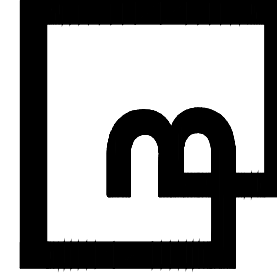

Job Number
21127
Sheet
C46 56




Know what's below.
Call before you dig.


ROAD 1 PLAN AND PROFILE STA 16+00 TO 23+00

FOR FOUNDER'S RIDGE



A PORTION OF SECTIONS 22, 26 AND 27, TOWNSHIP 19 NORTH, RANGE 1 EAST, W.M.
CITY OF DUPONT, PIERCE COUNTY, WASHINGTON

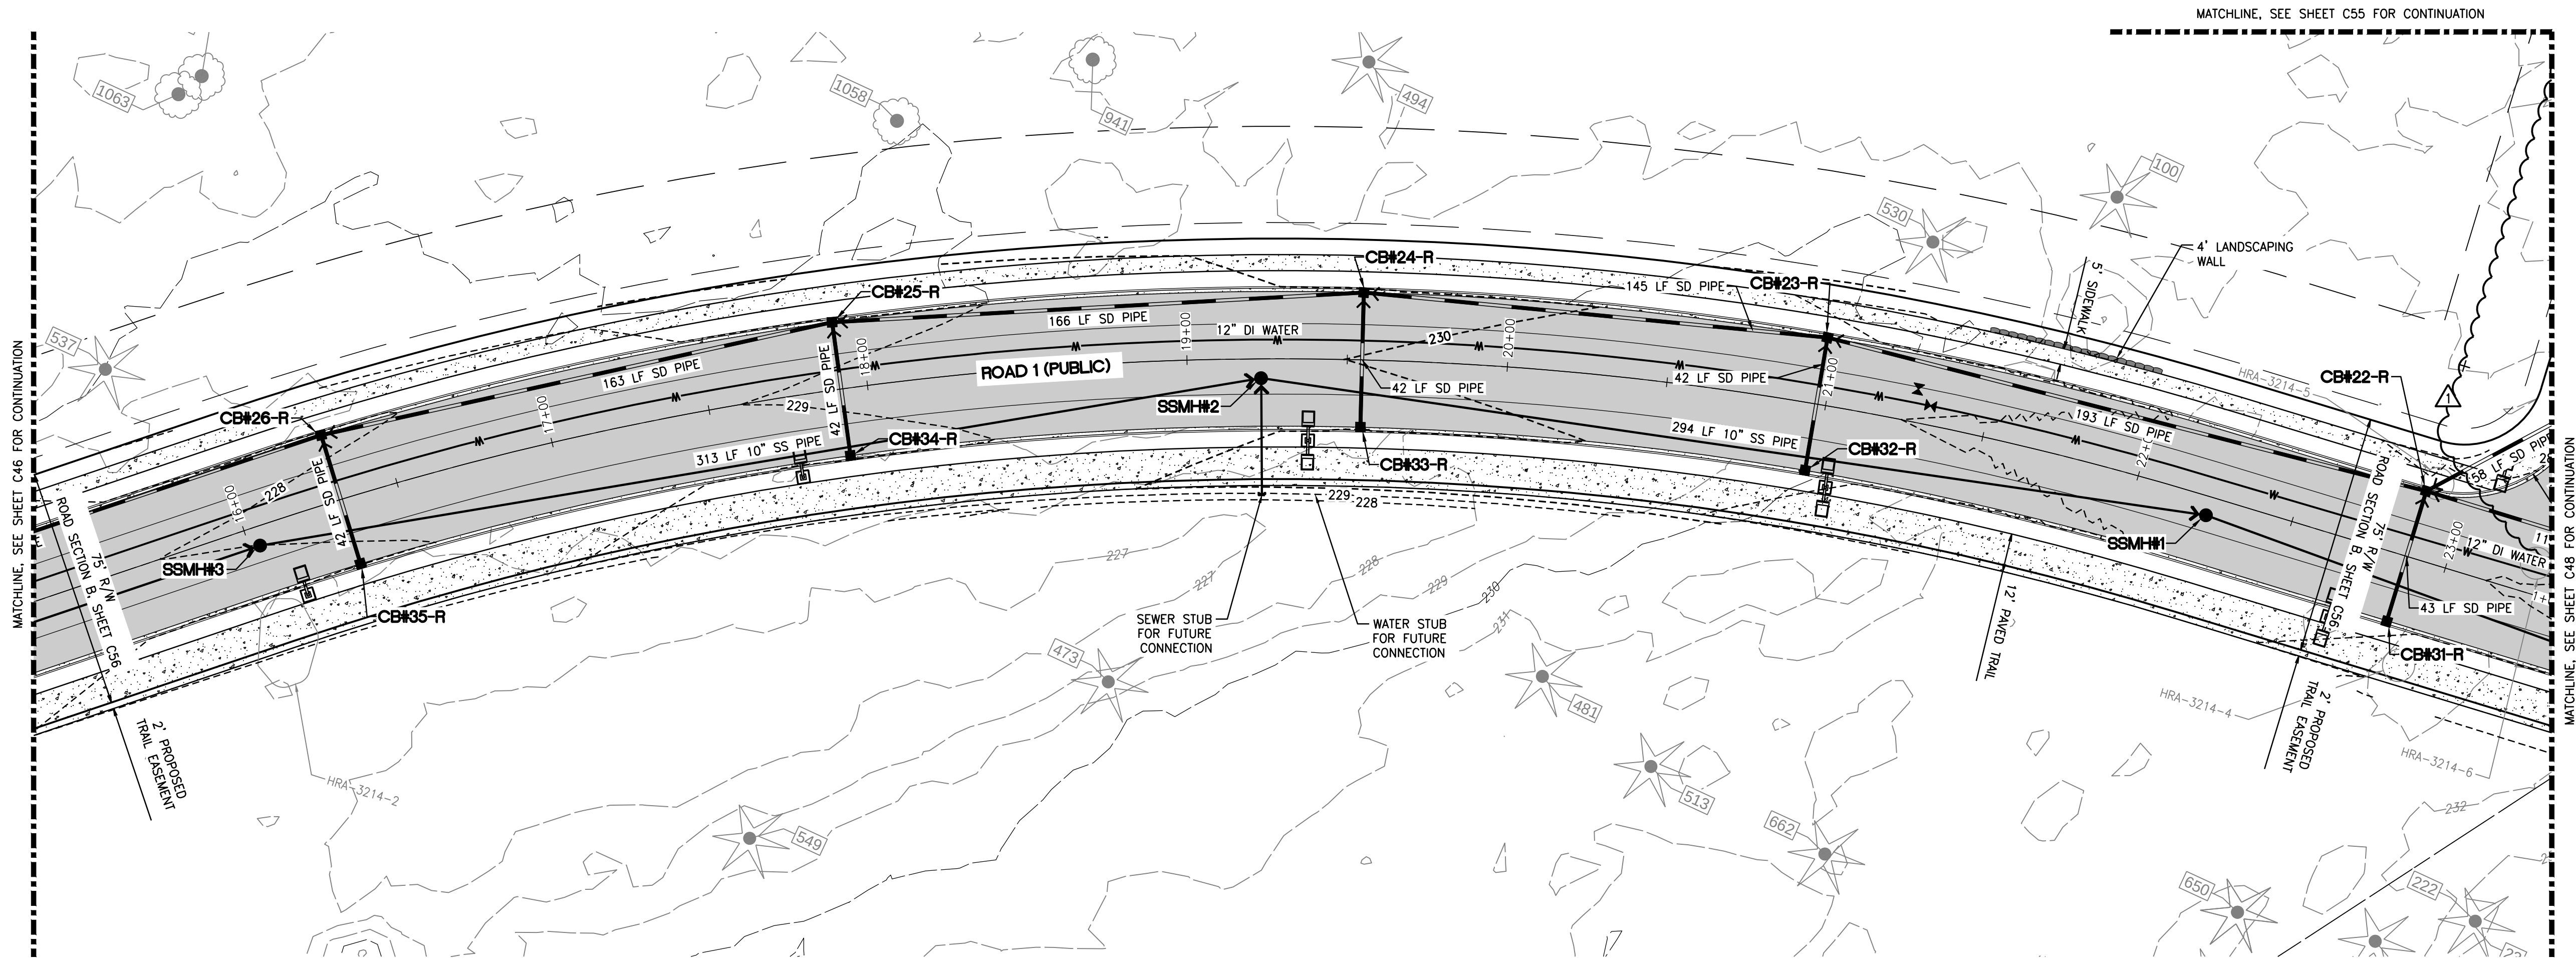



1 ROAD 1 PLAN STA 16+00 TO 23+00
C47 SCALE: 1"=30'

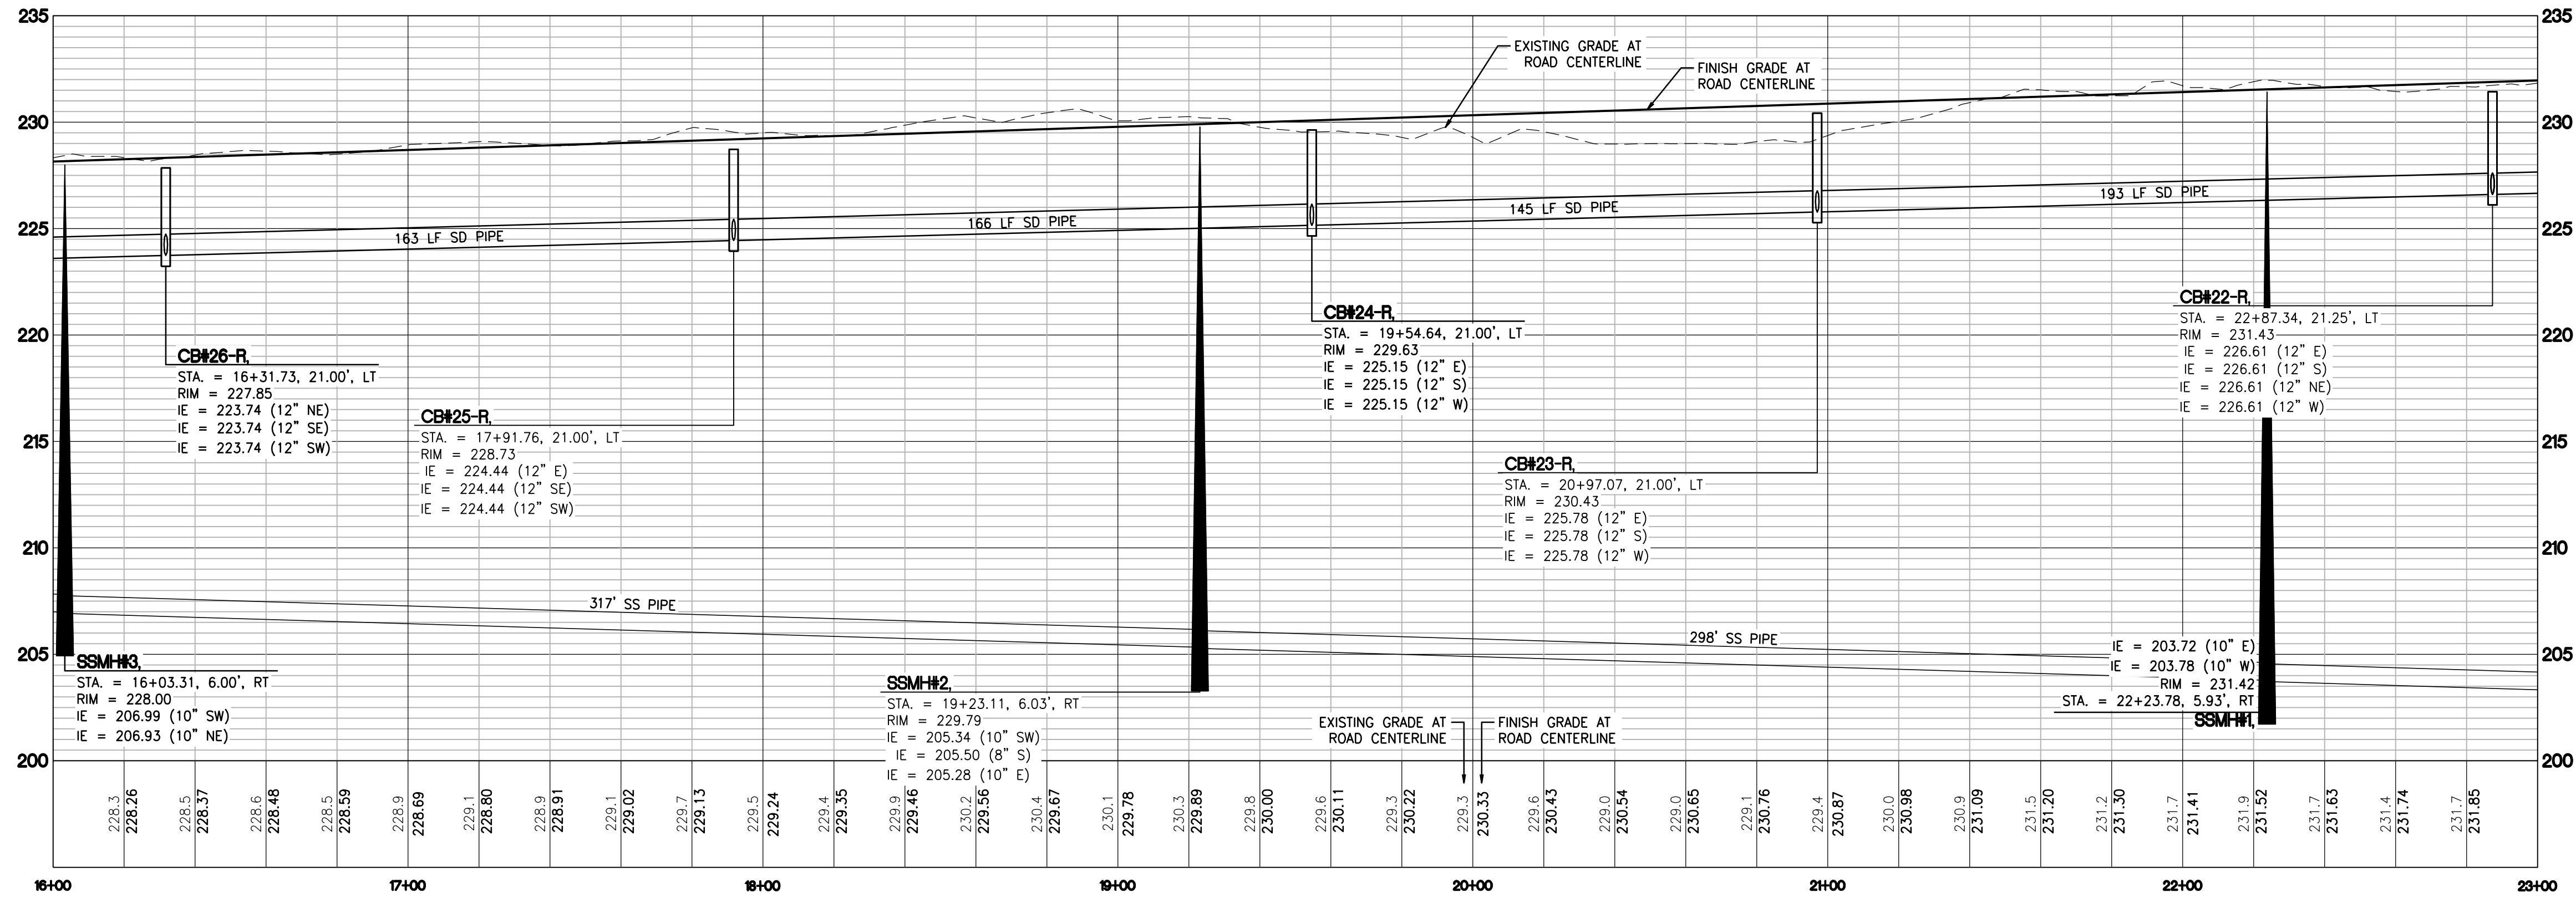


2 ROAD 1 PROFILE STA 16+00 TO 23+00
C47 SCALE: H: 1"=30' V: 1"=5'

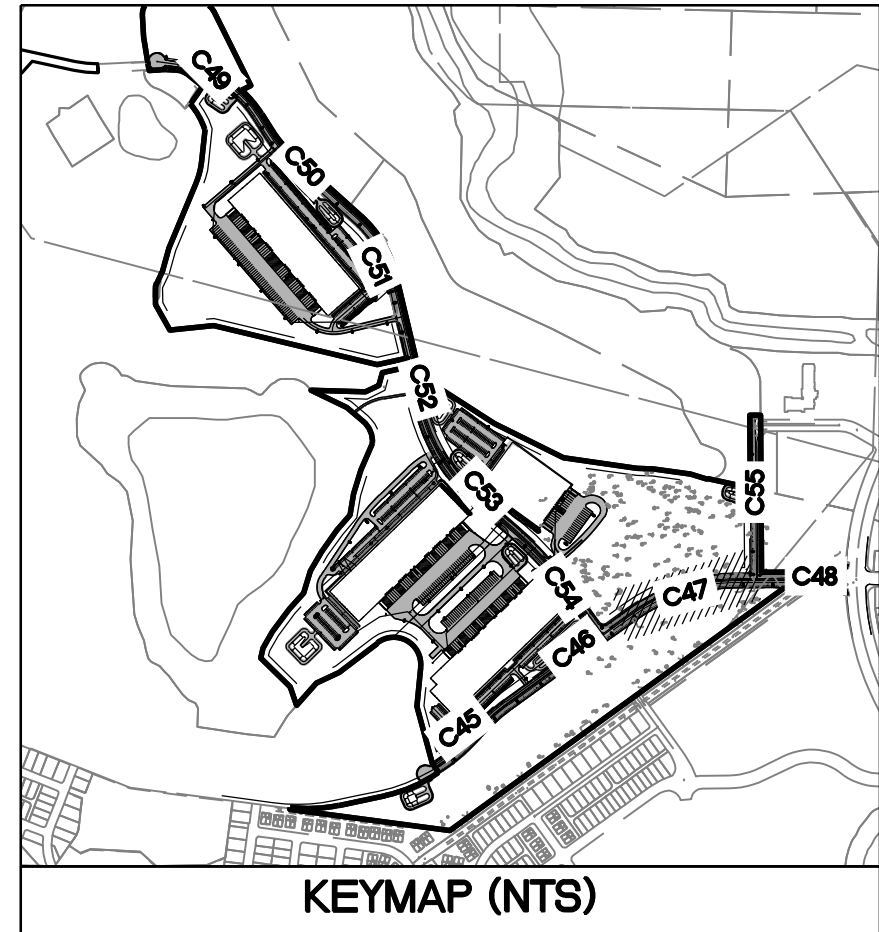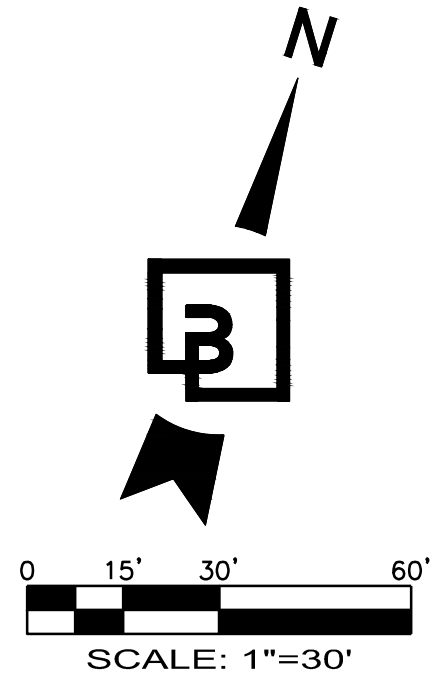

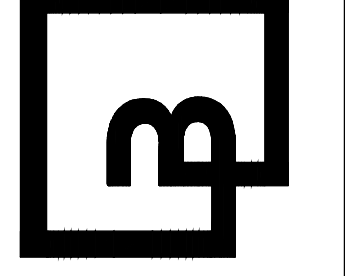1 18/16/22 SAR BHE DKB ADDED PUBLIC PONDS, BUILDING 1 REVISION, AND ROAD 3 REVISIONS Revision No. Date By Cdd. Apr.									
Title: ROAD 1 PLAN AND PROFILE STA 16+00 TO 23+00 FOR FOUNDER'S RIDGE									
For: NORTHPOINT DEVELOPMENT 4825 NW 41ST STREET RIVERSIDE, MO 64150									
 8/22/22									
Scale: Horizontal 1"=30' Vertical 1"=5'									
Designed SAR Drawn SAR Checked BHE Approved BHE Date 8/22/22									
Barghausen Consulting Engineers, Inc. 18215 72nd Avenue South Kent, WA 98032 425.251.6222 barghausen.com									
									
Job Number 21127 Sheet C47 56 of 56									

 

FOR
FOUNDER'S RIDGE

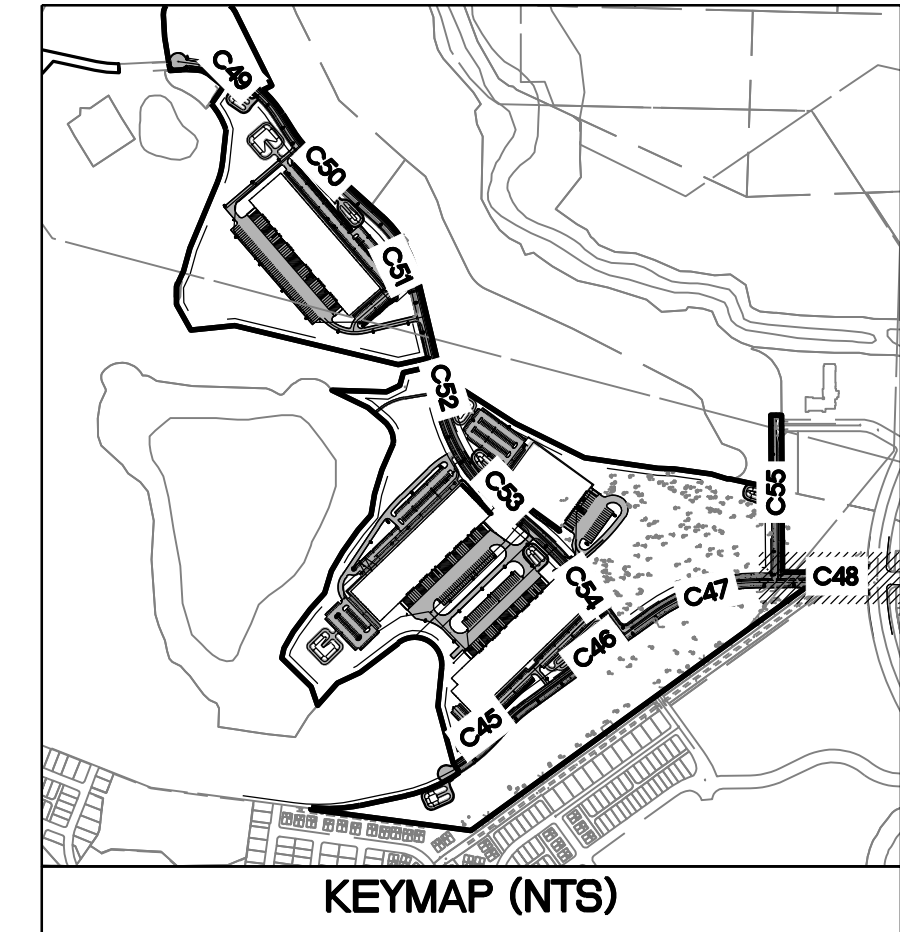

21127
Sheet
C48 of 56

\\21000s\2127\preliminary\ Preliminary Grading and Utilities\21127-R.dwg 8/22/2022 11:56 AM WSULLIVAN






Know what's below.
Call before you dig.


ROAD 2 PLAN AND PROFILE STA 1+00 TO 6+00

FOR FOUNDER'S RIDGE

A PORTION OF SECTIONS 22, 26 AND 27, TOWNSHIP 19 NORTH, RANGE 1 EAST, W.M.
CITY OF DUPONT, PIERCE COUNTY, WASHINGTON

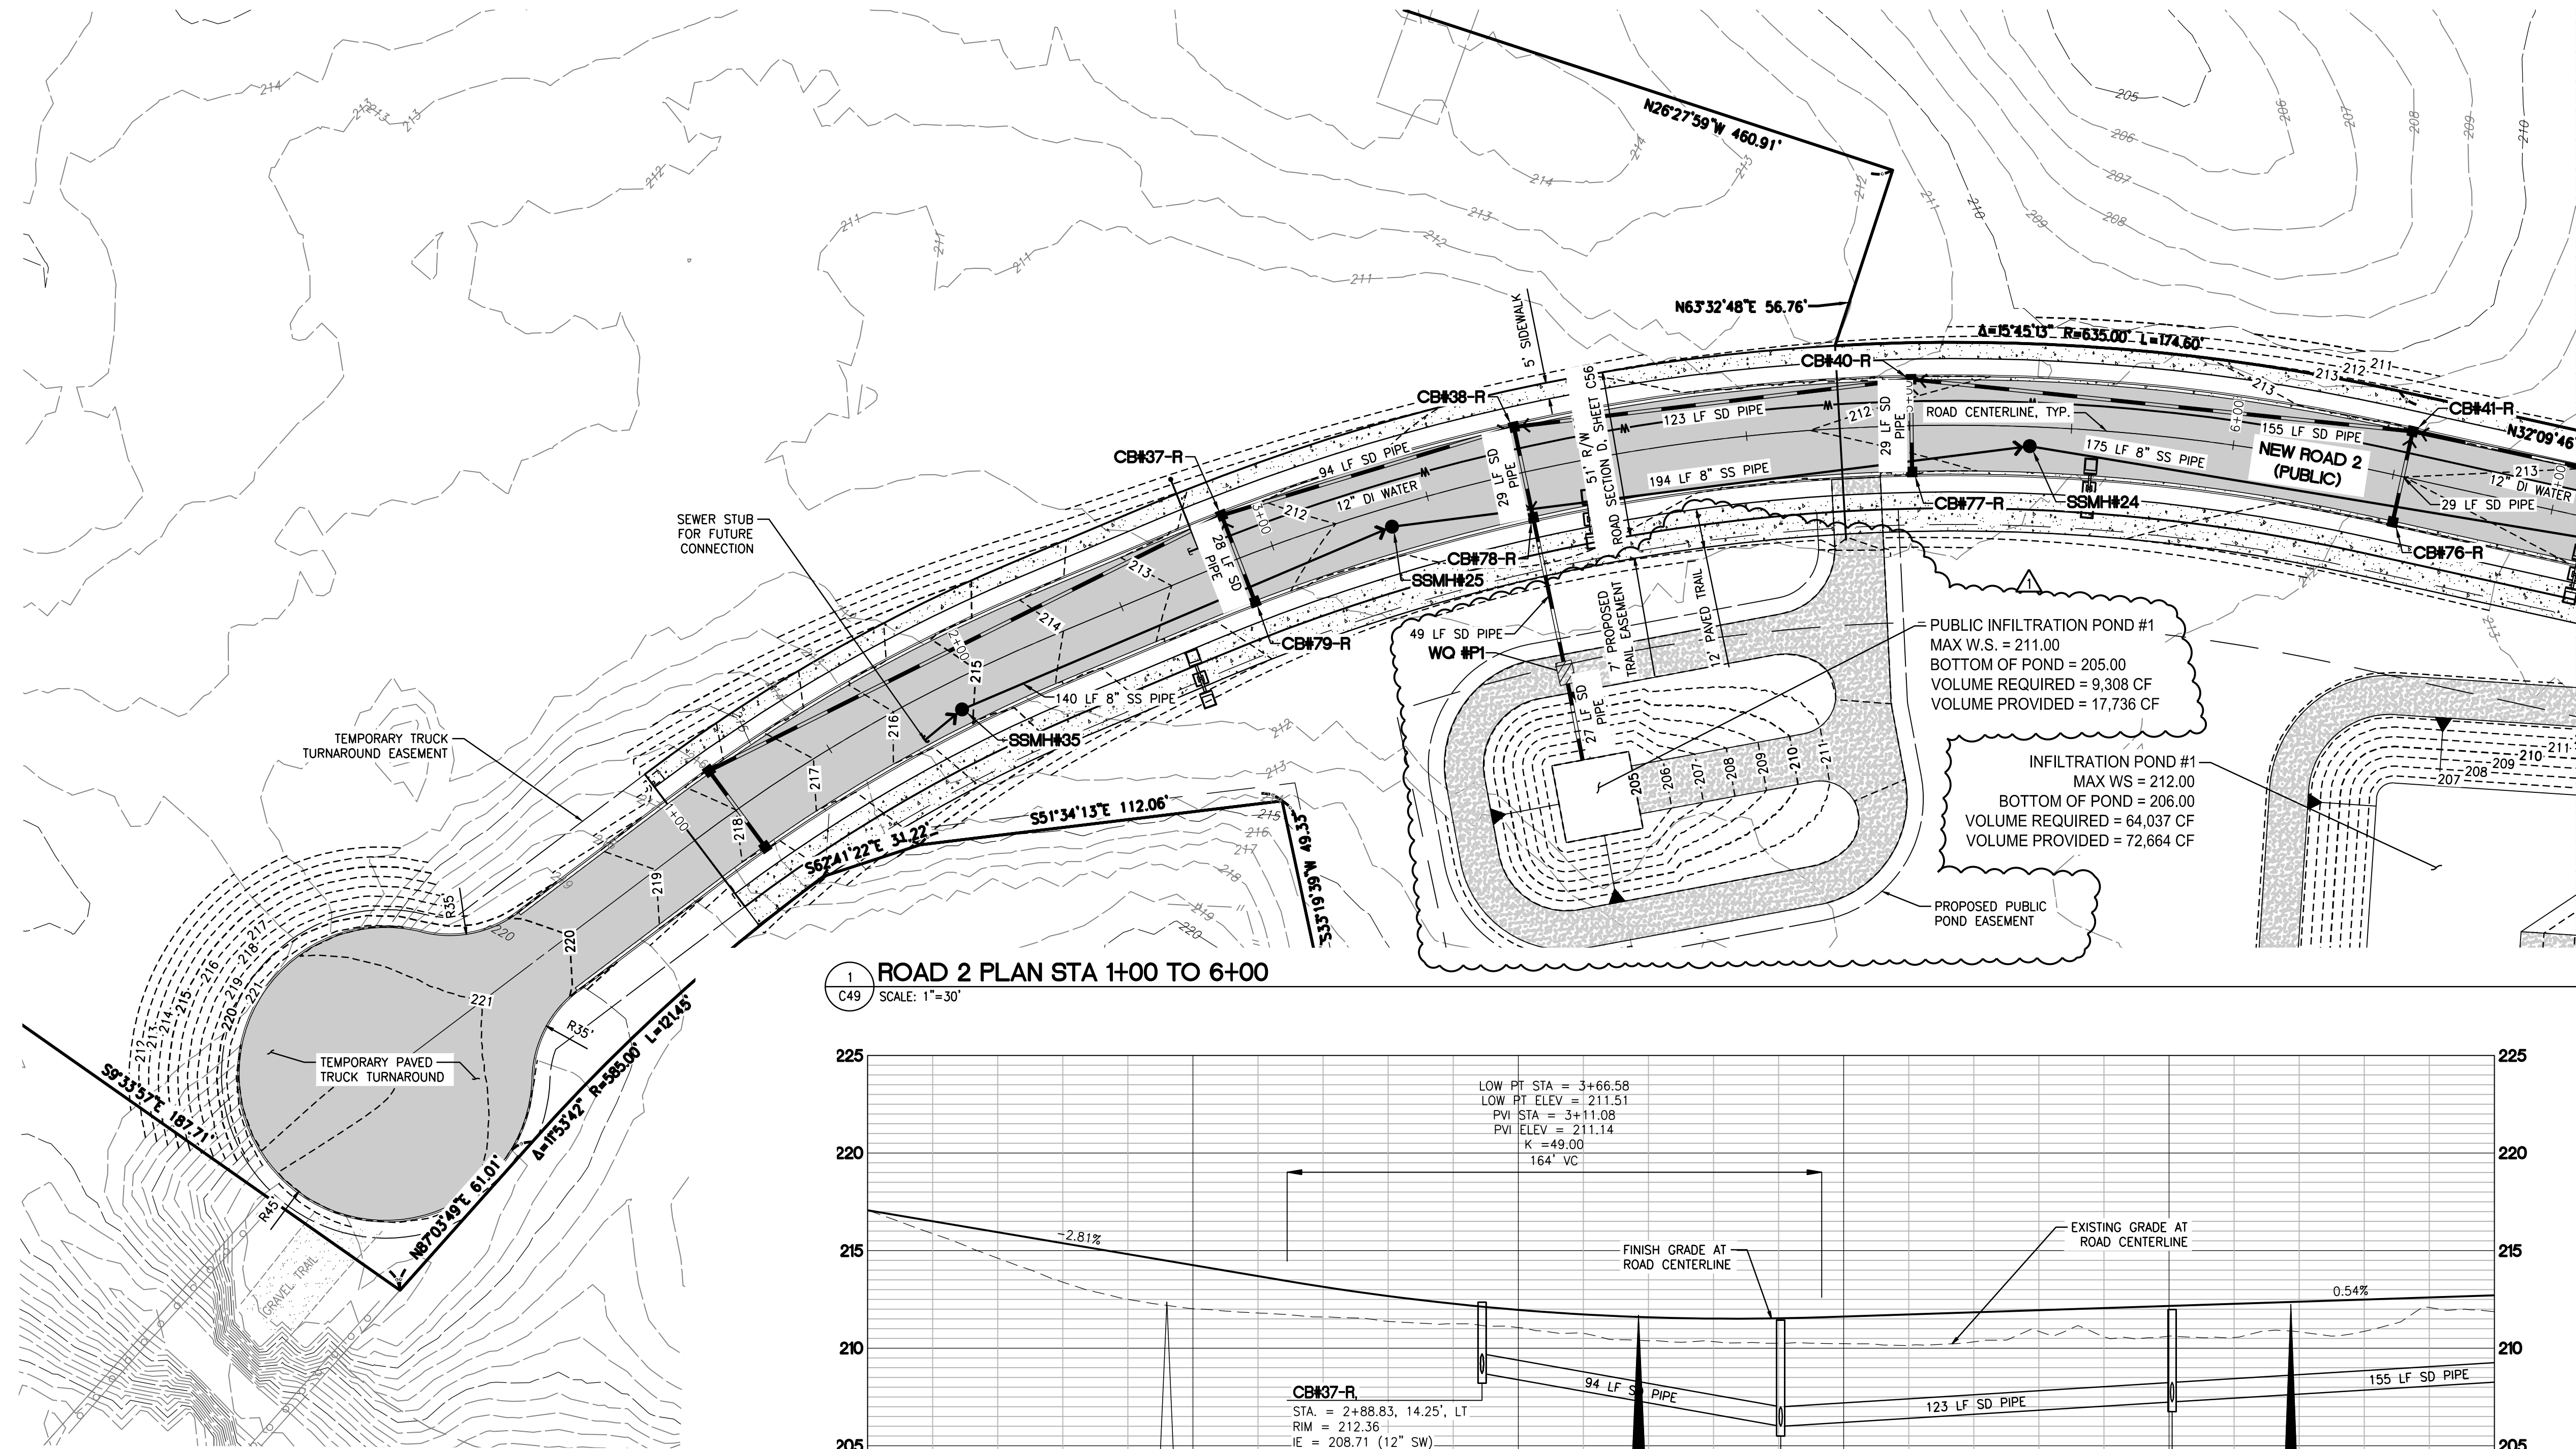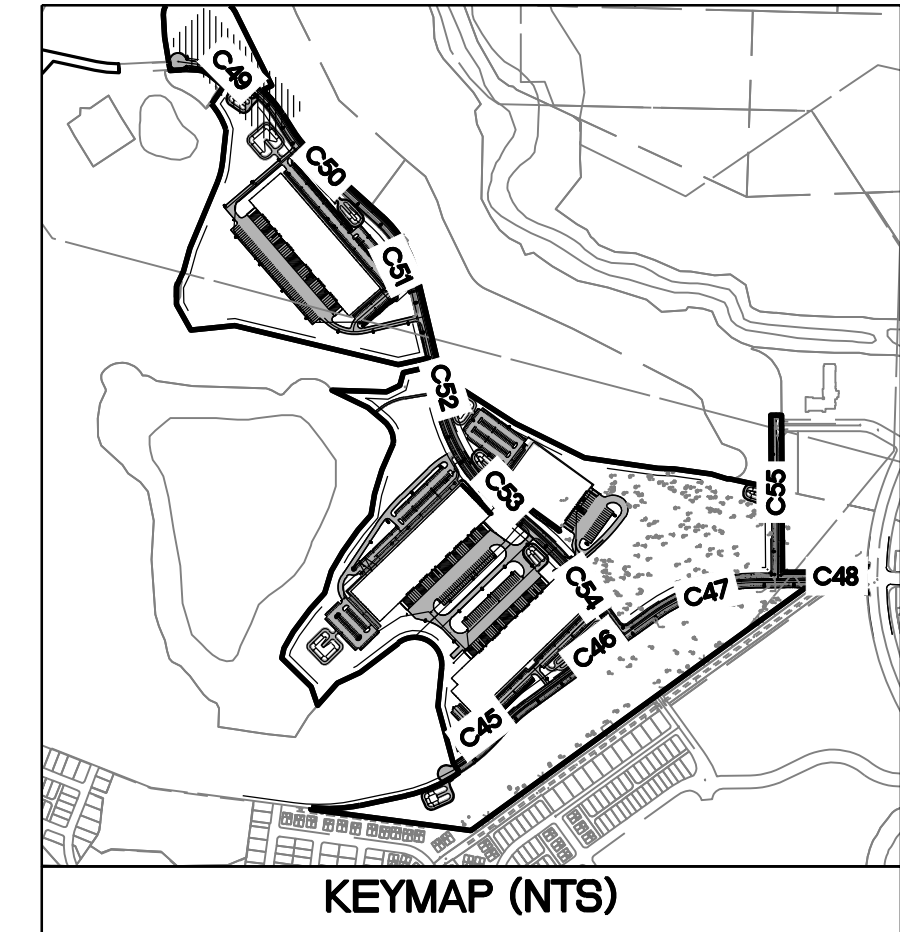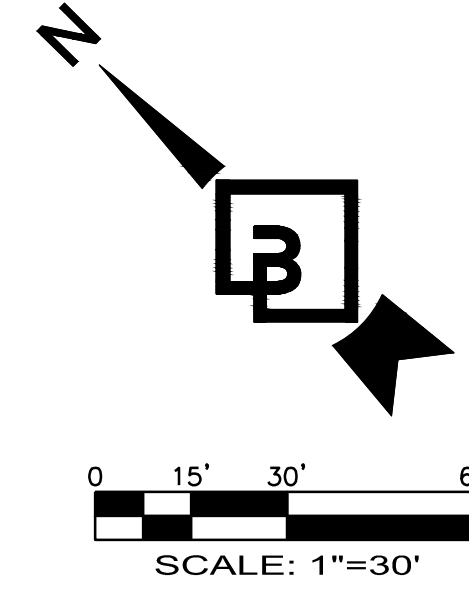

1 ROAD 2 PLAN STA 1+00 TO 6+00
C49 SCALE: 1"=30'

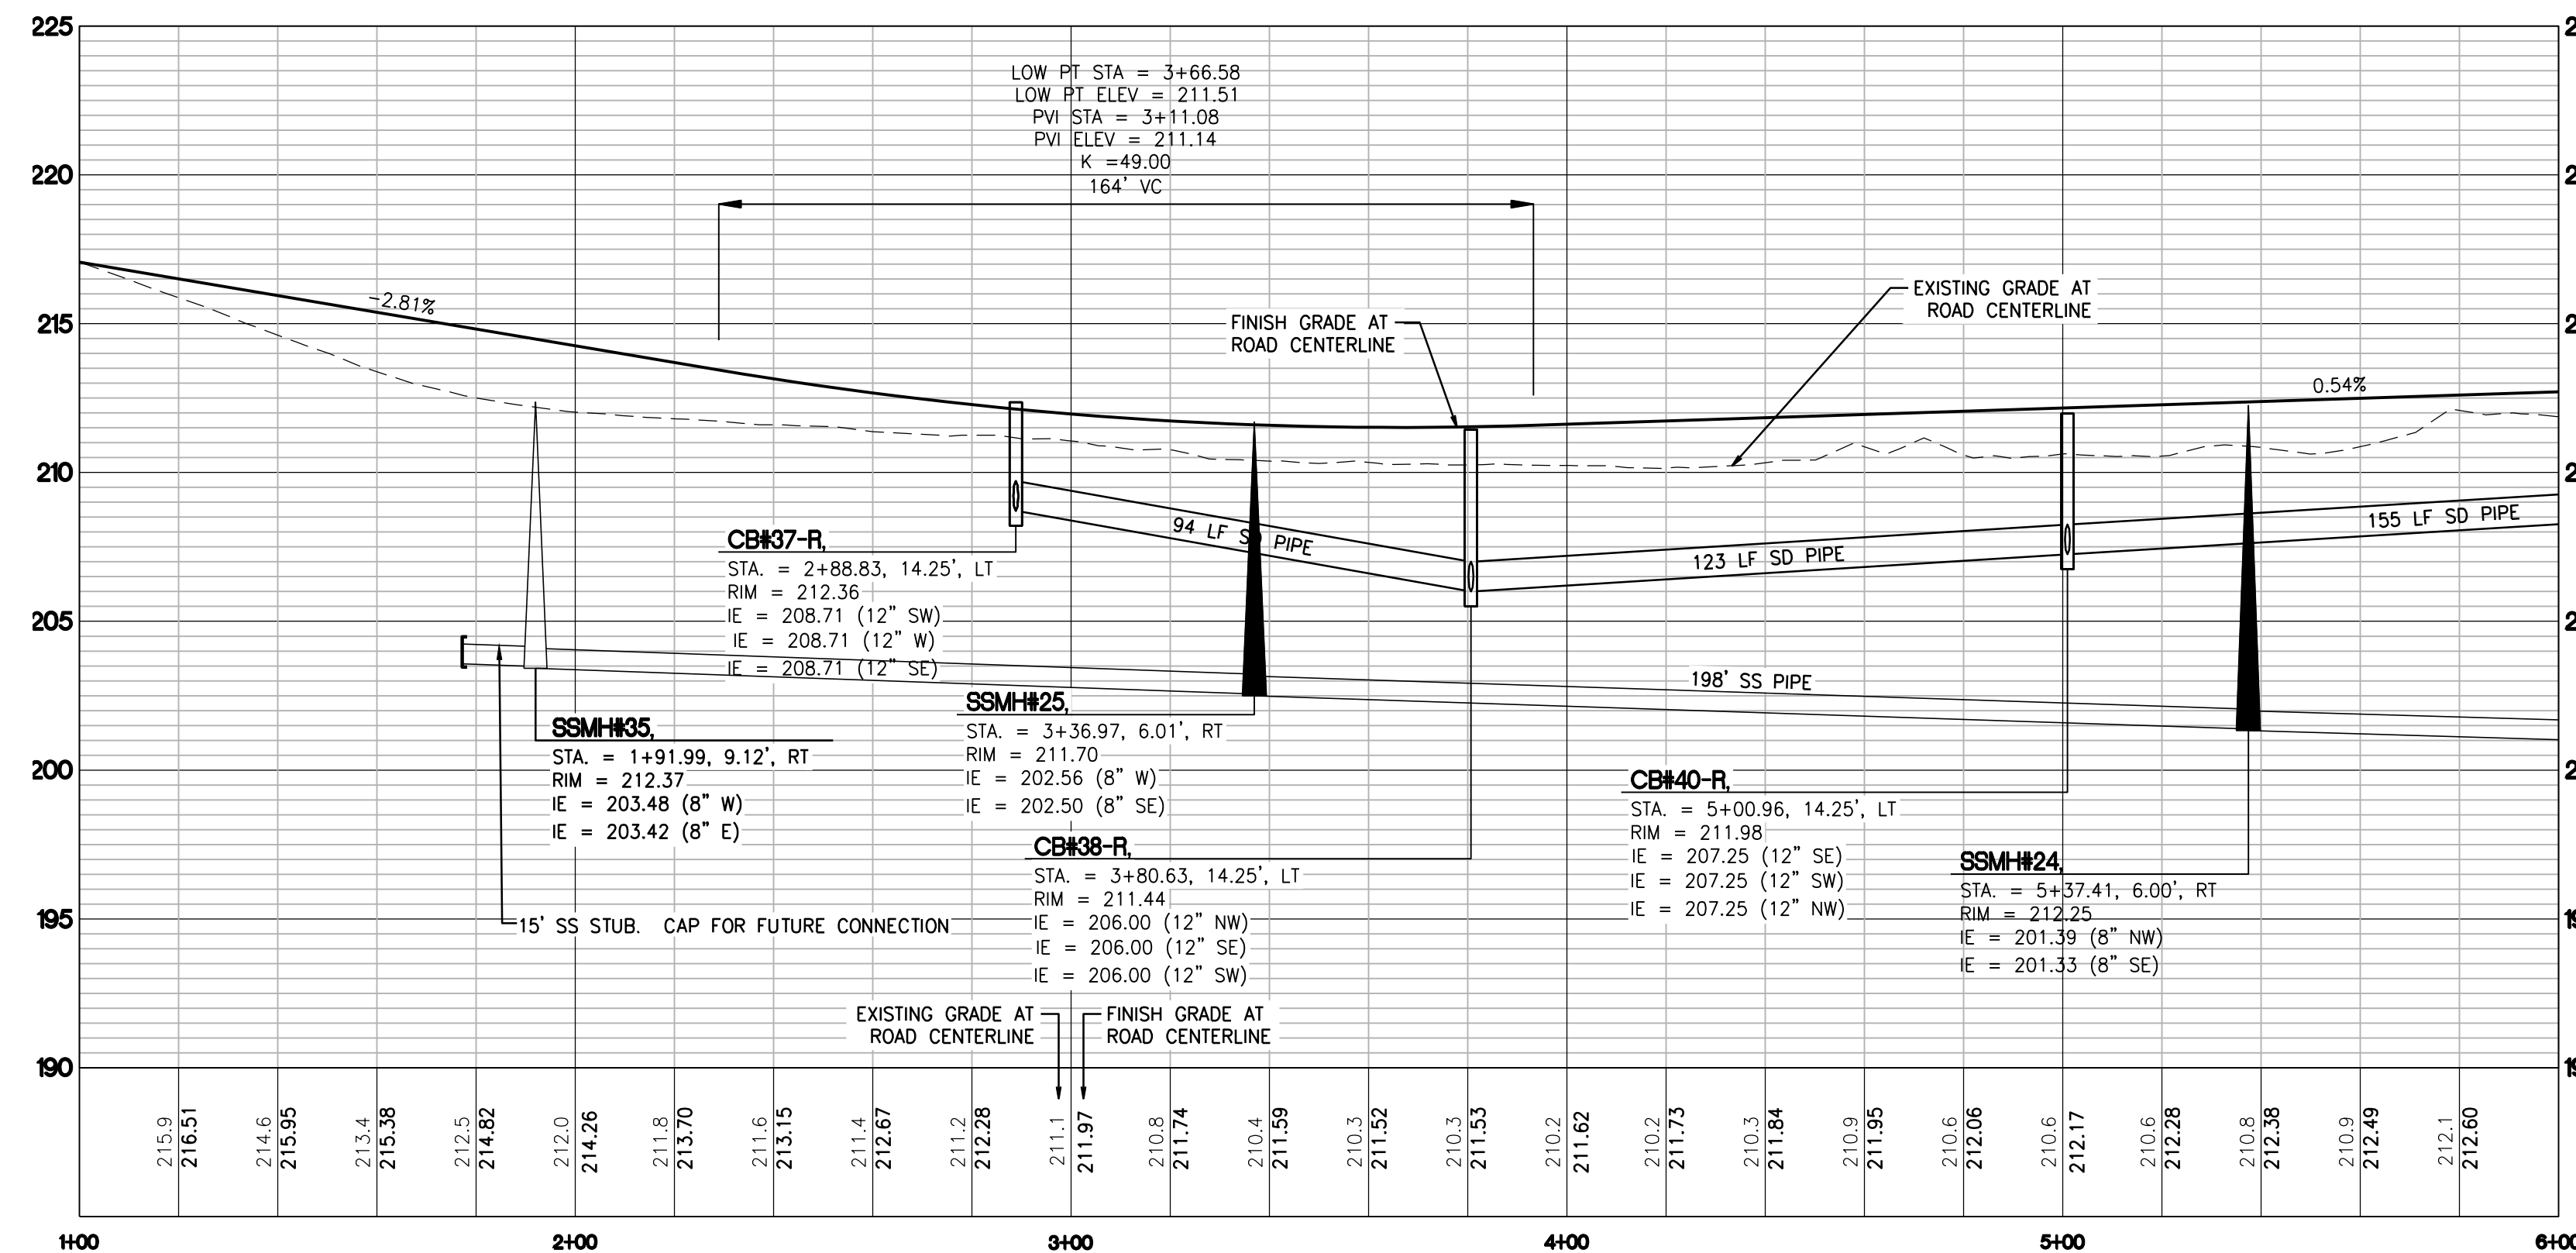


2 ROAD 2 PROFILE STA 1+00 TO 6+00
C49 SCALE: H: 1"=30' V: 1"=5'

Revision	No.	Date	By	Chd.	Appr.
1	18/16/22	SAR	BHE	DKB	ADDED PUBLIC PONDS, BUILDING 1 REVISION, AND ROAD 3 REVISIONS


Title:
ROAD 2 PLAN AND PROFILE
STA 1+00 TO 6+00
FOR
FOUNDER'S RIDGE

For:
NORTHPOINT DEVELOPMENT
4825 NW 41ST STREET
RIVERSIDE, MO 64150

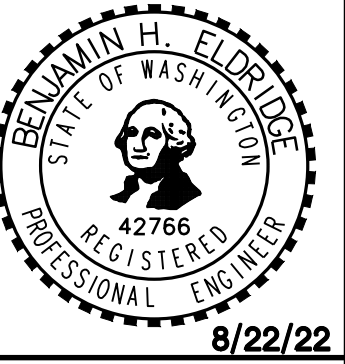

Scale:	Horizontal	Vertical
1"=30'	1"=30'	1"=5'
Designed	SAR	
Drawn	SAR	
Checked	BHE	
Approved	BHE	
Date	8/22/22	

Barghausen Consulting Engineers, Inc.
18215 72nd Avenue South
Kent, WA 98032
425.251.6222 barghausen.com

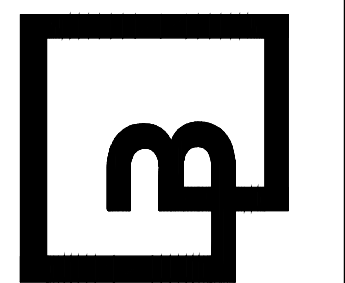

Job Number
21127
Sheet
C49 56





Know what's below.
Call before you dig.


ROAD 2 PLAN AND PROFILE STA 6+00 TO 13+00

FOR FOUNDER'S RIDGE

A PORTION OF SECTIONS 22, 26 AND 27, TOWNSHIP 19 NORTH, RANGE 1 EAST, W.M.
CITY OF DUPONT, PIERCE COUNTY, WASHINGTON

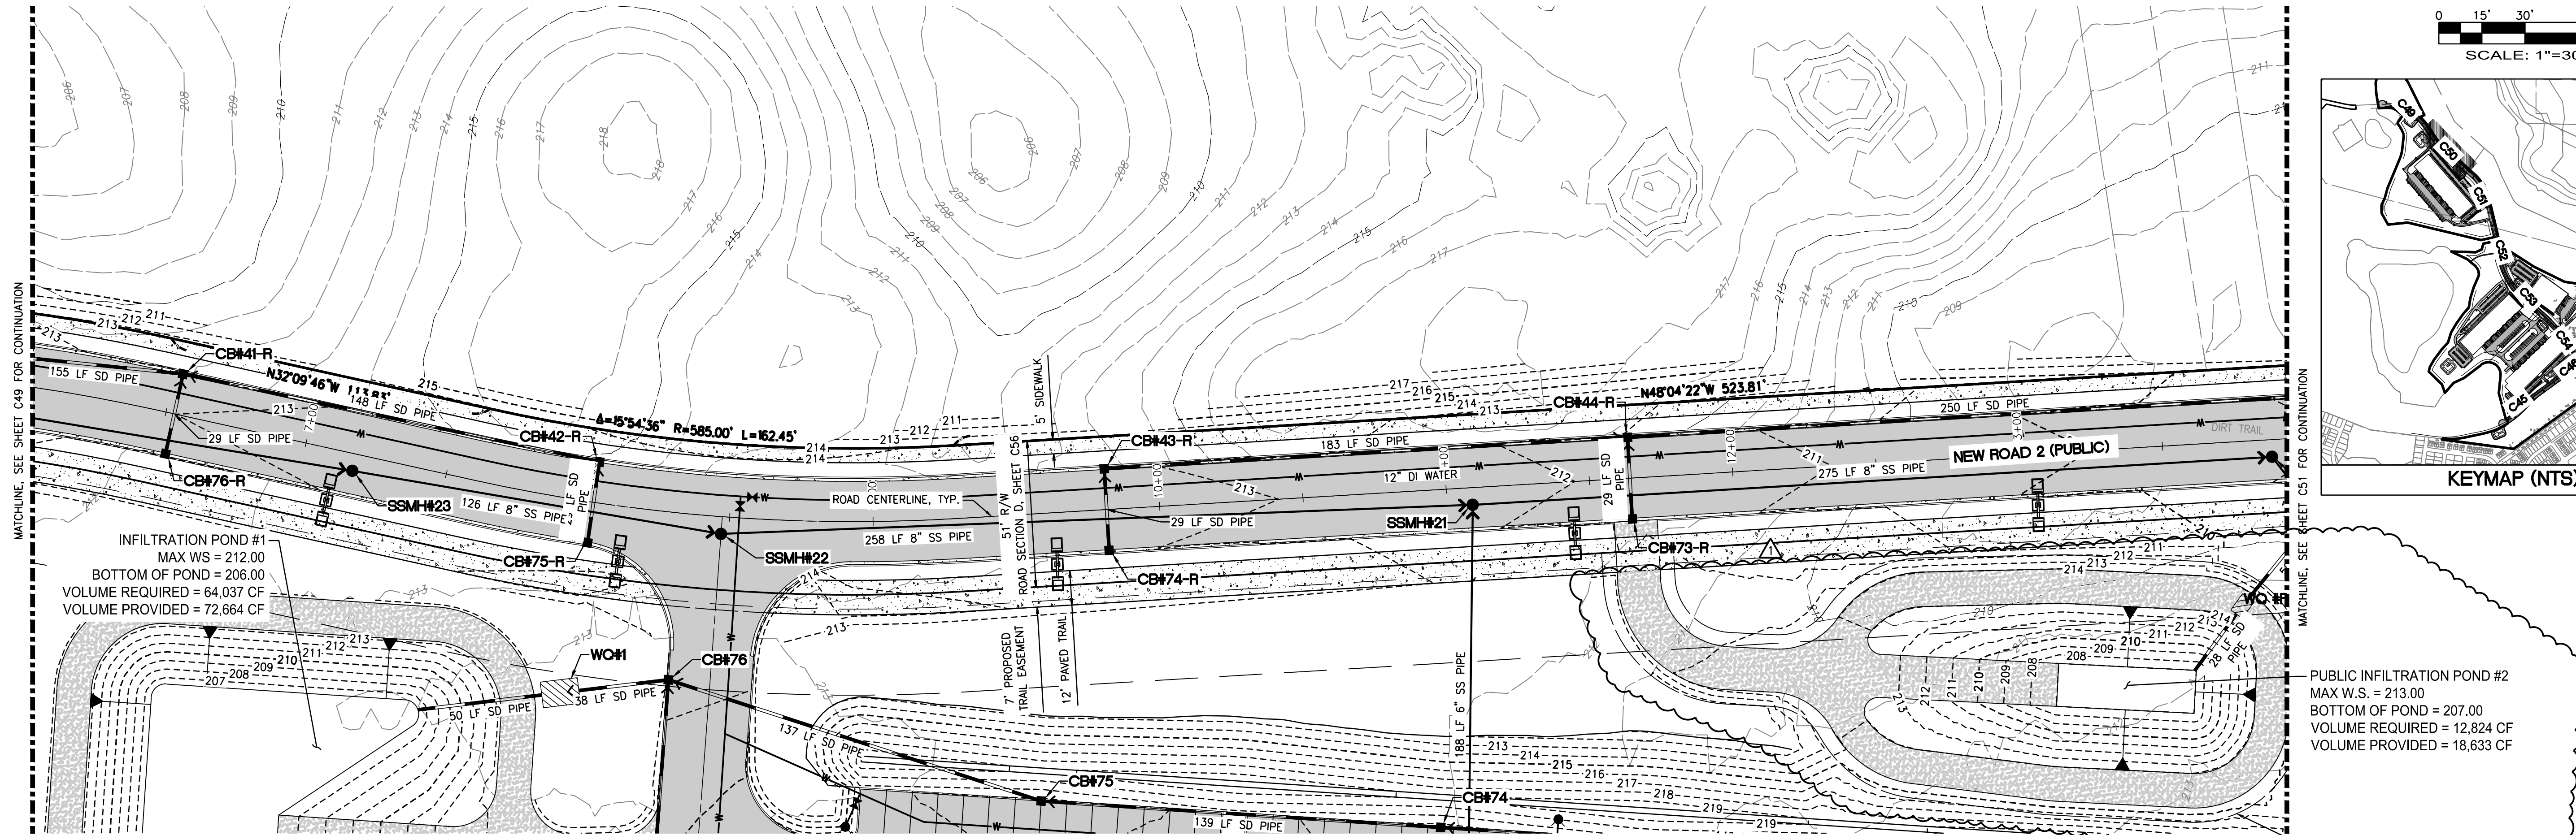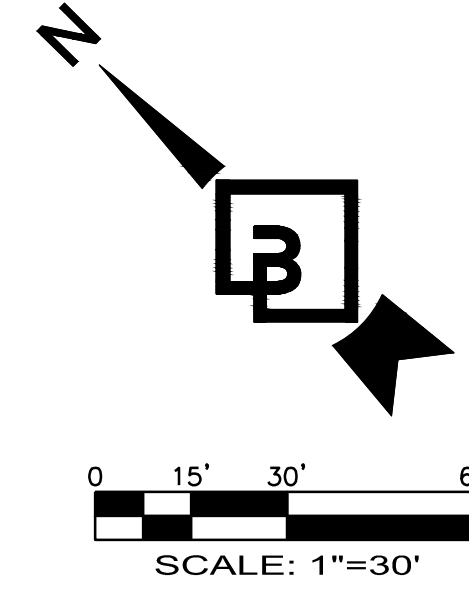

1 ROAD 2 PLAN STA 6+00 TO 13+00
SCALE: 1"=30'

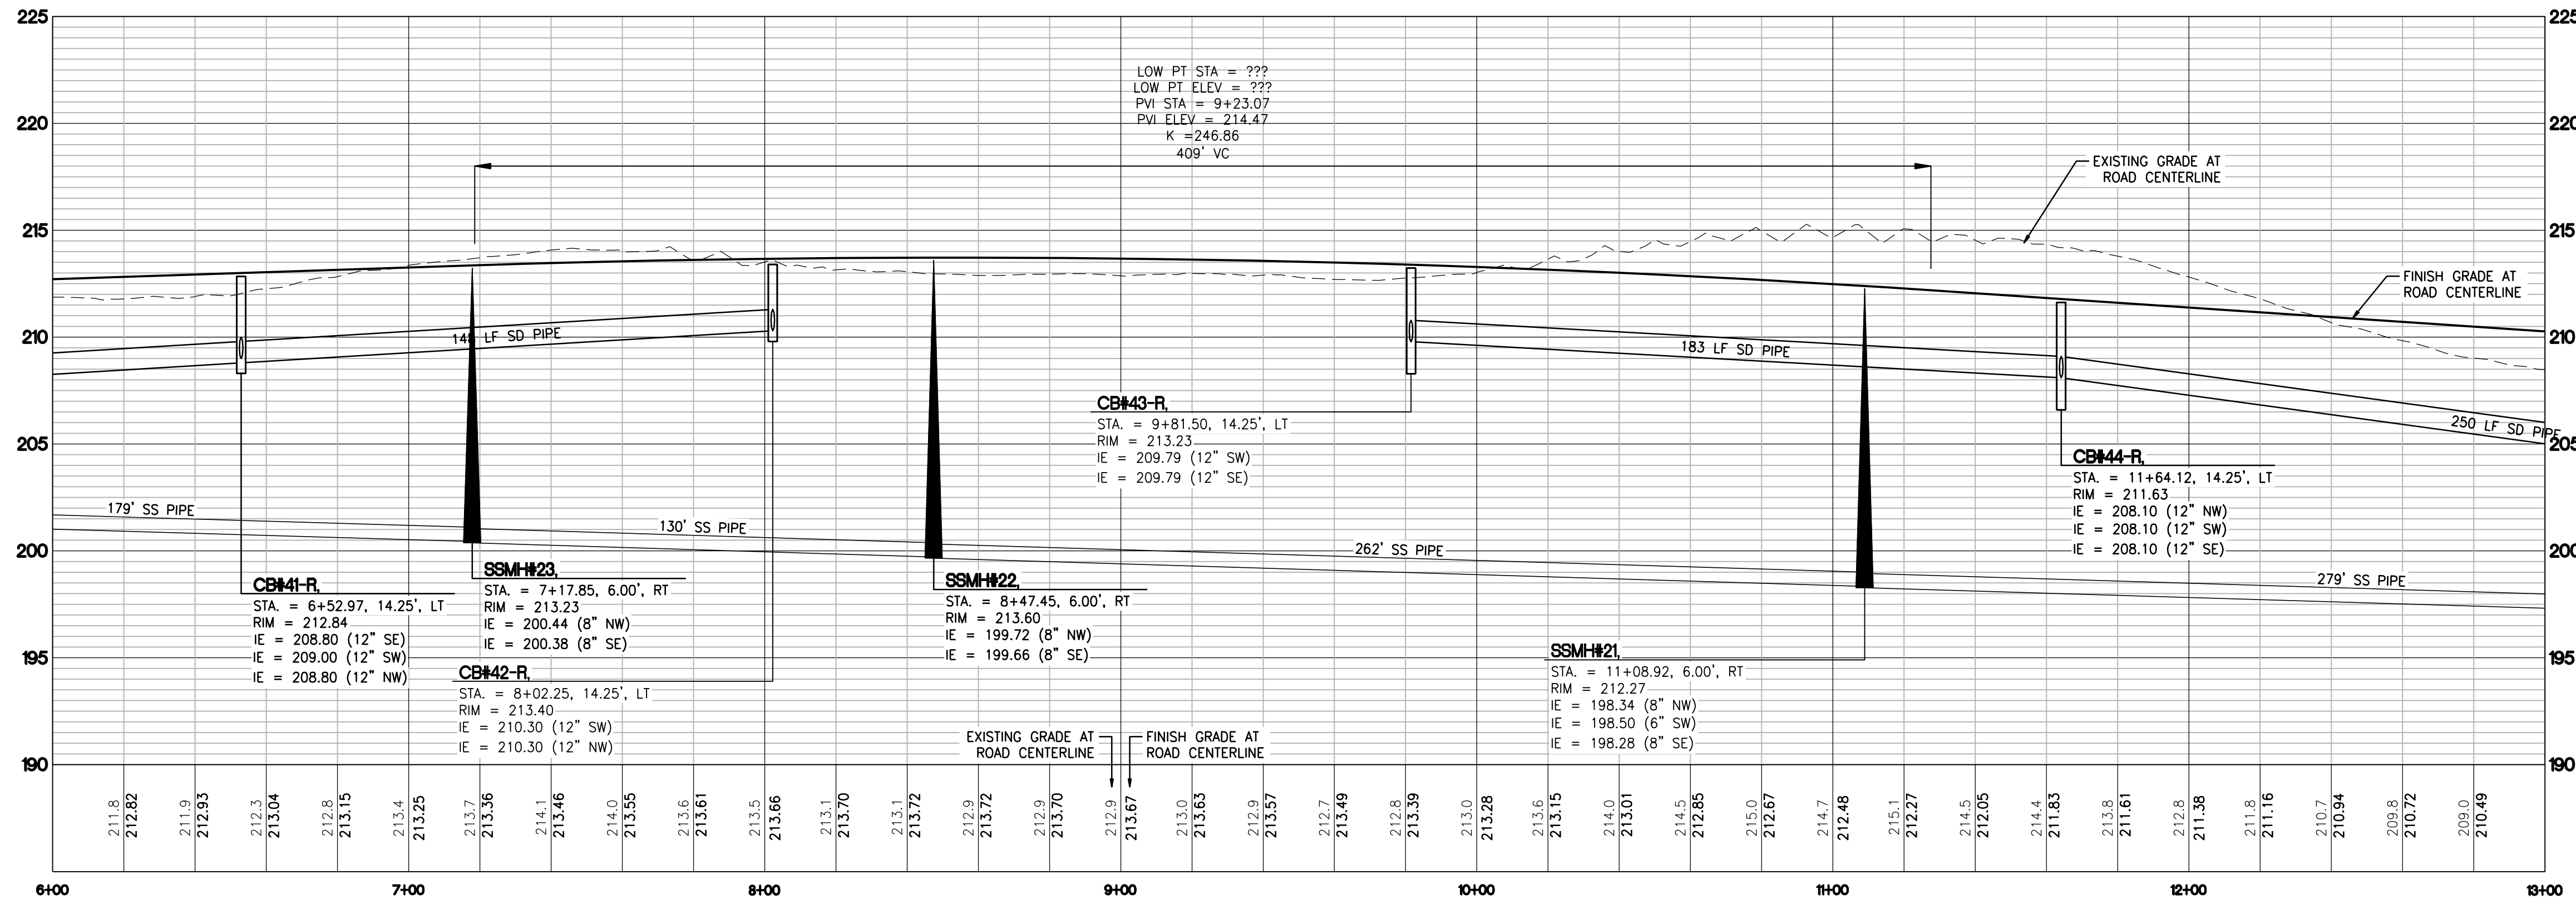


2 ROAD 2 PROFILE STA 6+00 TO 13+00
SCALE: H: 1"=30' V: 1"=5'

No.	Date	By	Ckd.	Appr.	Revision
1	8/16/22	SAR	BHE	DKB	ADDED PUBLIC PONDS, BUILDING 1 REVISION, AND ROAD 3 REVISIONS


Title:
ROAD 2 PLAN AND PROFILE
STA 6+00 TO 13+00
FOR
FOUNDER'S RIDGE

For:
NORTHPOINT DEVELOPMENT
4825 NW 41ST STREET
RIVERSIDE, MO 64150

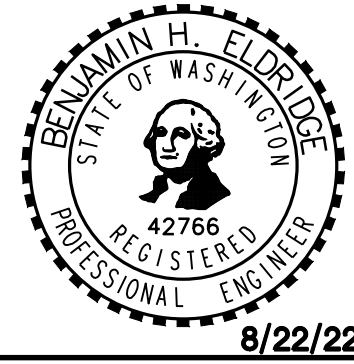

Scale:	Horizontal	Vertical
Designed	SAR	SAR
Drawn	SAR	SAR
Checked	BHE	BHE
Approved	BHE	BHE
Date	8/22/22	8/22/22

Barghausen
Consulting Engineers, Inc.
18215 72nd Avenue South
Kent, WA 98032
425.251.6222
barghausen.com


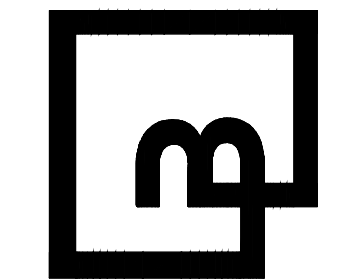


Job Number
21127
Sheet
C50_56




FOR

FOUNDER'S RIDGE

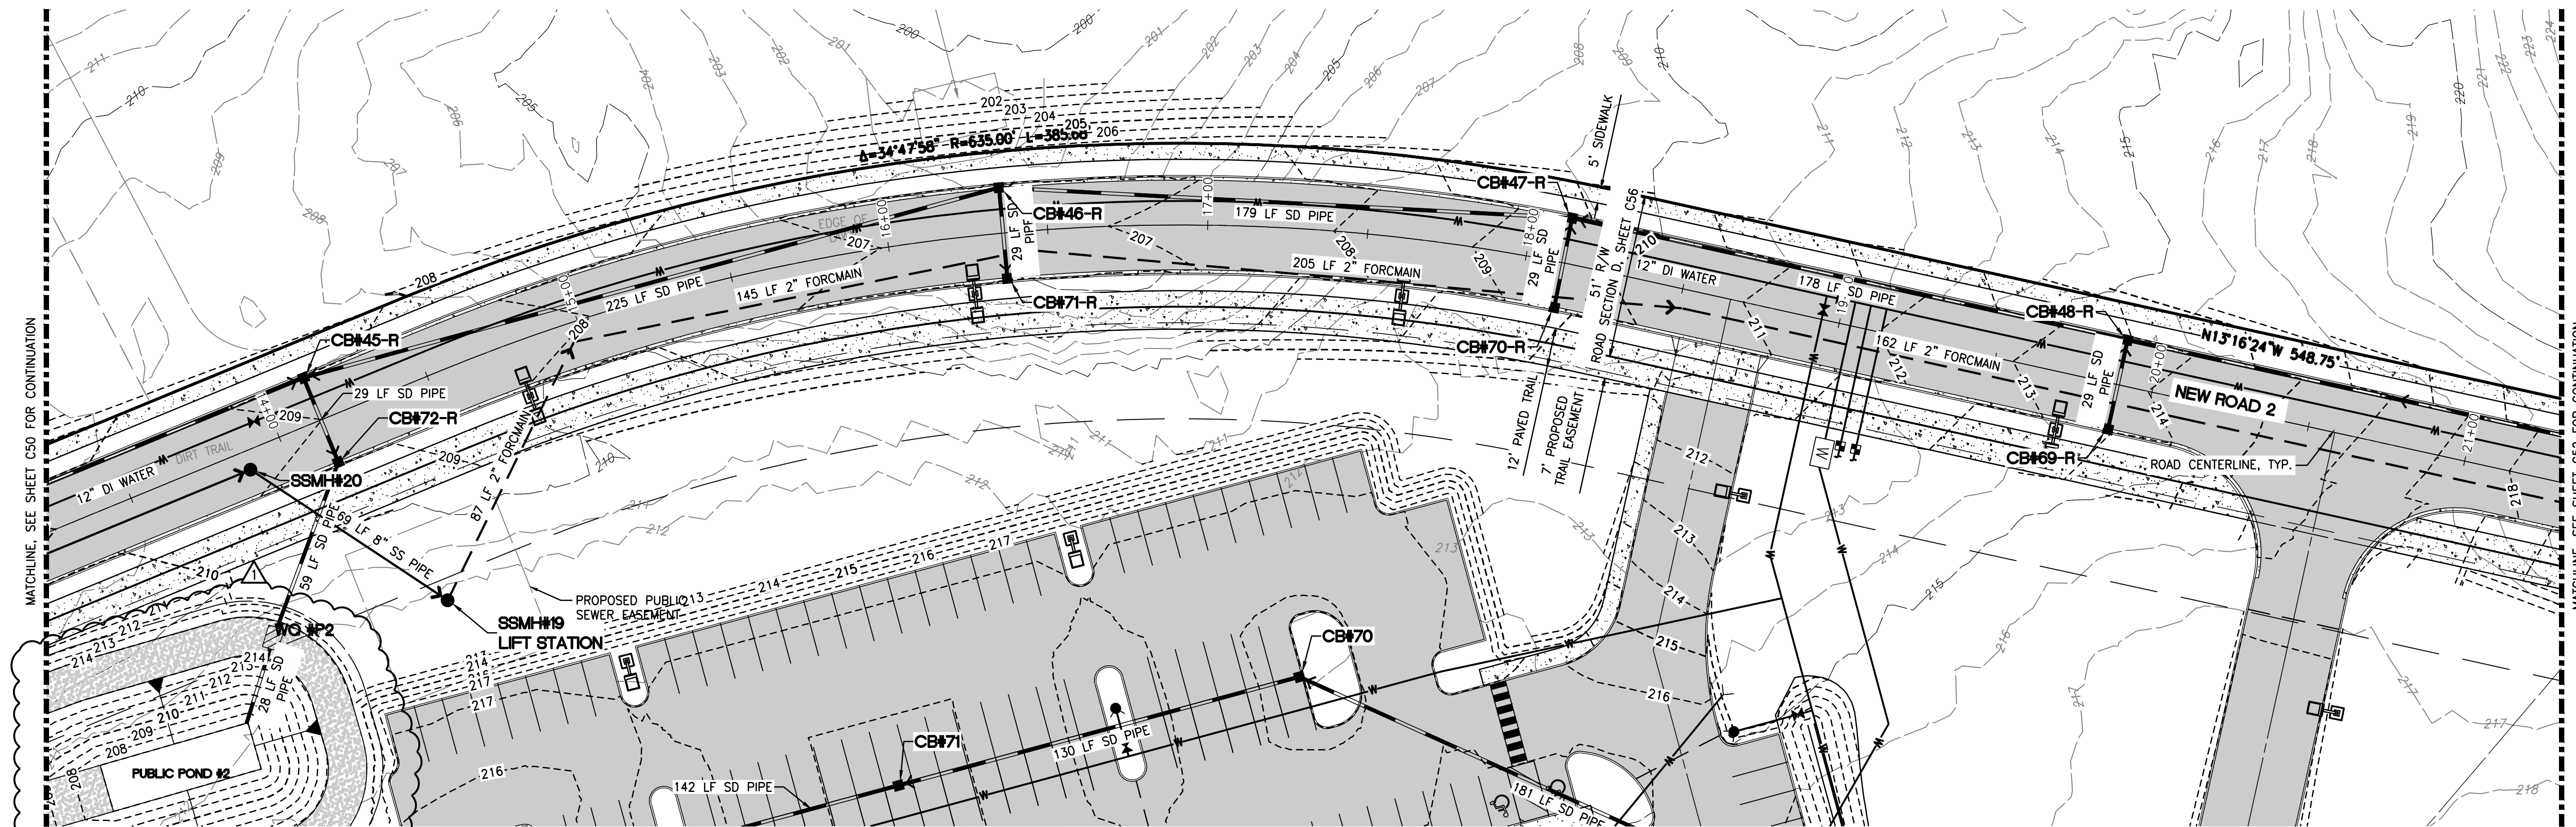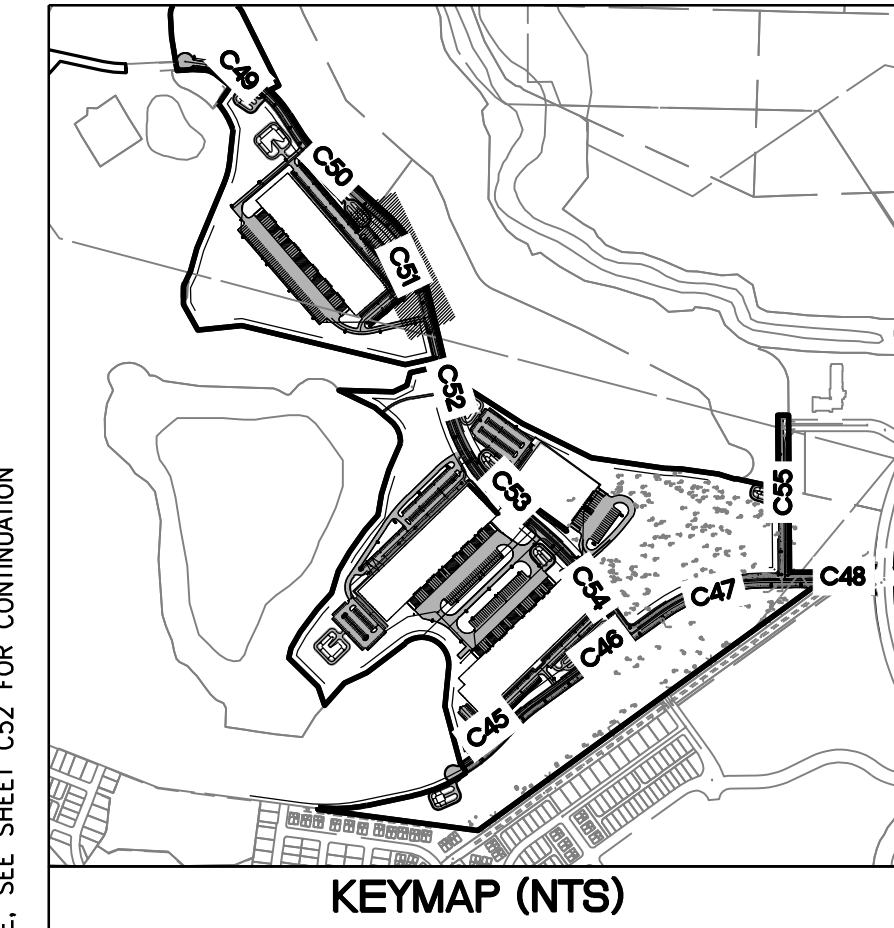

1 ROAD 2 PLAN STA 13+00 TO 20+50
C51 SCALE: 1"=30'

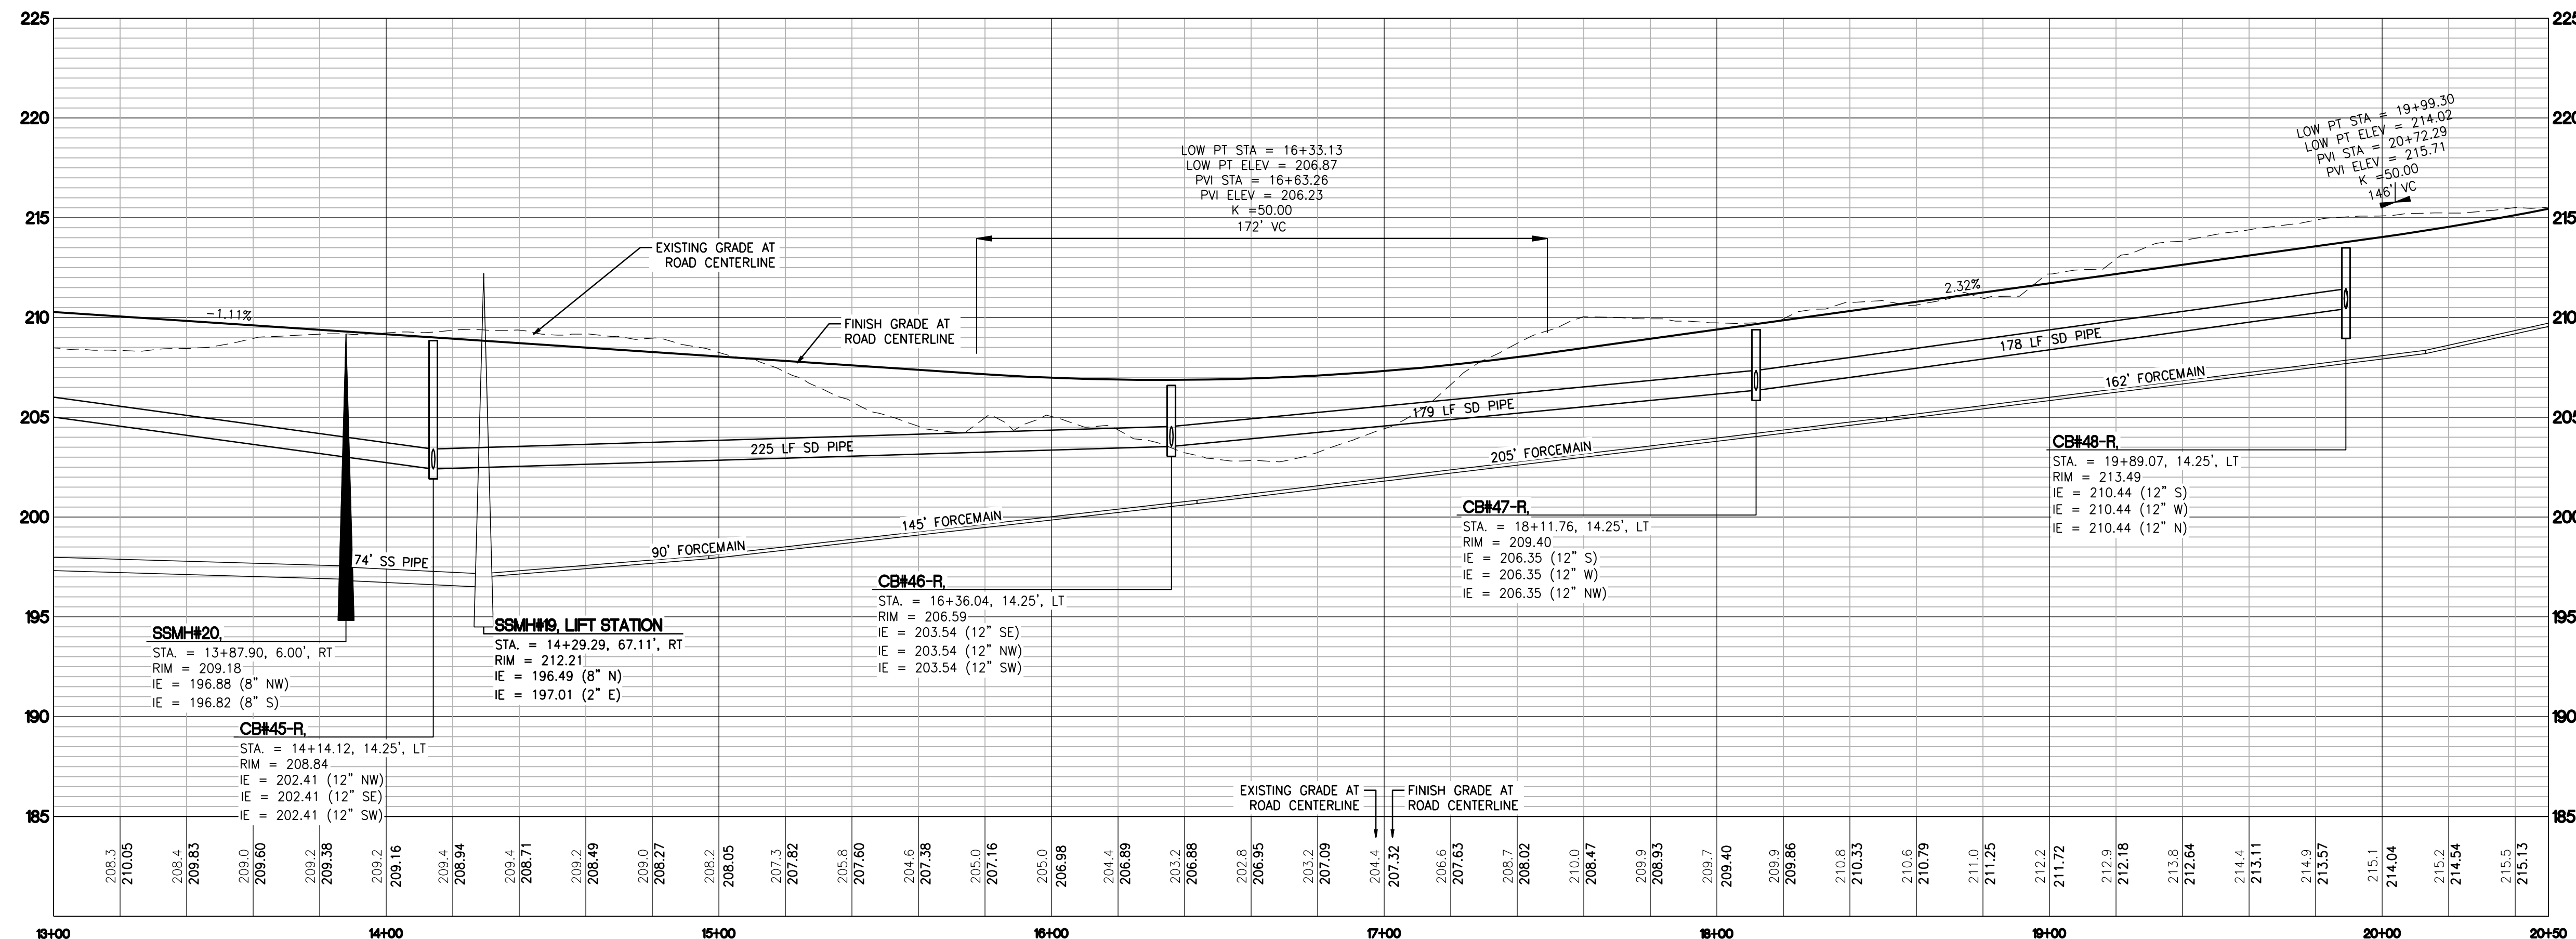

ROAD 2 PROFILE STA 13+00 TO 20+50

1	8/16/22	SAR	BHE	DKB	ADDED PUBLIC PONDS, BUILDING 1 REVISION, AND ROAD 3 REVISIONS
No.	Date	By	Ckd.	Appr.	Revision

ROAD 2 PLAN AND PROFILE
STA13+00 TO 20+50
FOR
FOUNDER'S RIDGE

NORTHPOINT DEVELOPMENT
4825 NW 41ST STREET
RIVERSIDE, MO 64150


For:



Scale:	Horizontal	Vertical
	1"=30'	

Designed SAR
 Drawn SAR
 Checked BHE
 Approved BHE
 Date 8/22/22

**Barghausen
Consulting Engineers, Inc.**
18215 72nd Avenue South
Kent, WA 98032
425.251.6222 **barghausen.com**

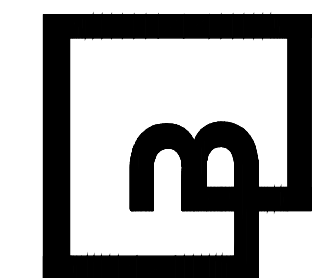

Job Number
21127

Sheet

C51₉ 56

21000s\2127\preliminary	Preliminary Grading and Utilities\2127-R.dwg	8/22/2022	11:56 AM	WSULLIVAN
-------------------------	--	-----------	----------	-----------




Know what's below.
Call before you dig.



ROAD 2 PLAN AND PROFILE 20+50 TO 27+50

FOR FOUNDER'S RIDGE


A PORTION OF SECTIONS 22, 26 AND 27, TOWNSHIP 19 NORTH, RANGE 1 EAST, W.M.
CITY OF DUPONT, PIERCE COUNTY, WASHINGTON

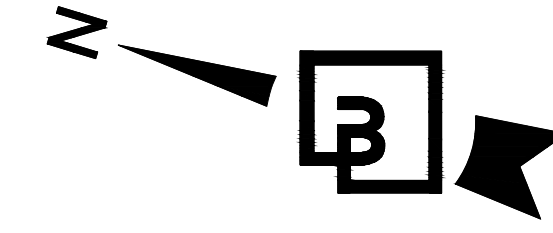

0 15' 30' 60'
SCALE: 1"=30'

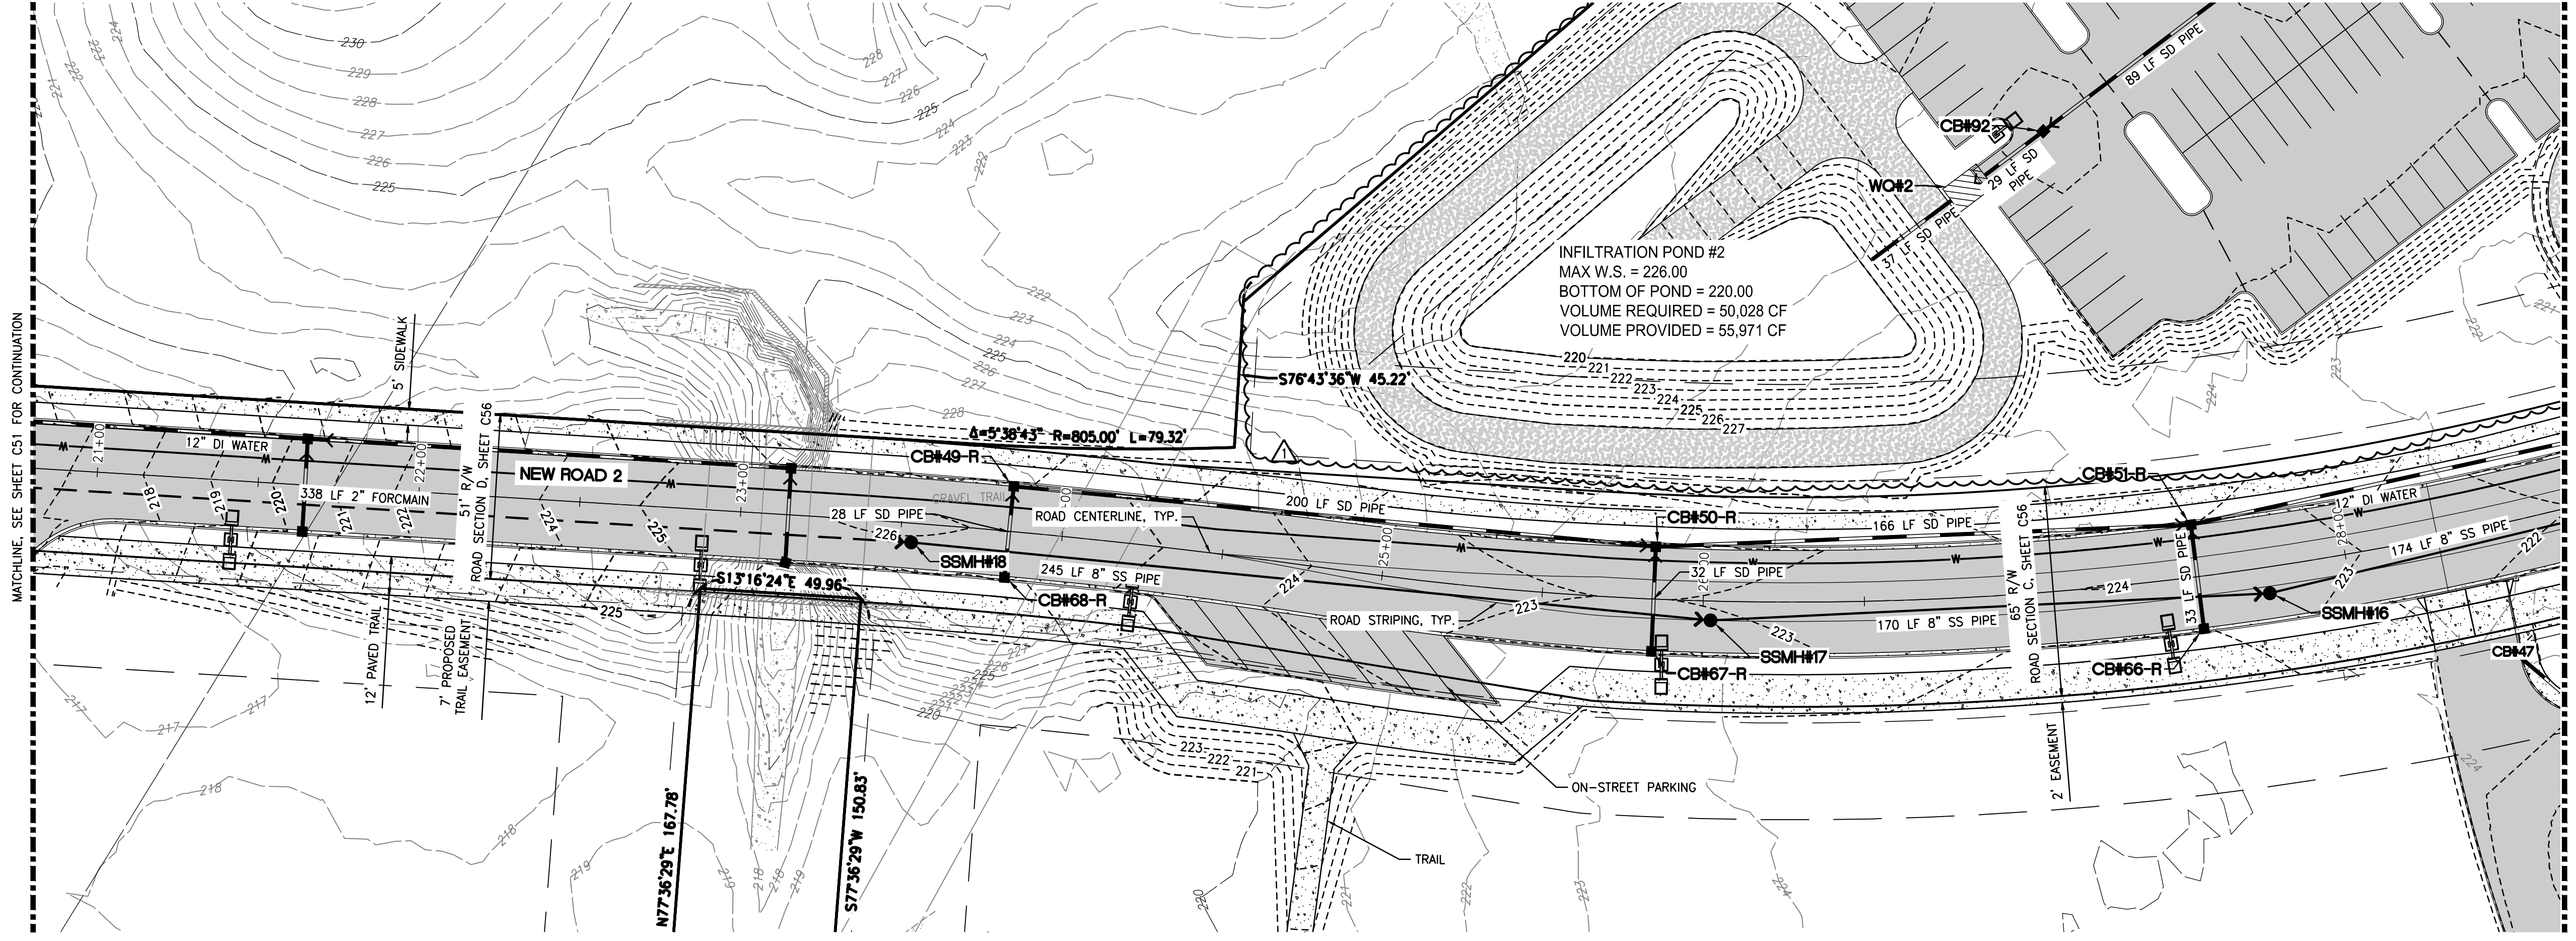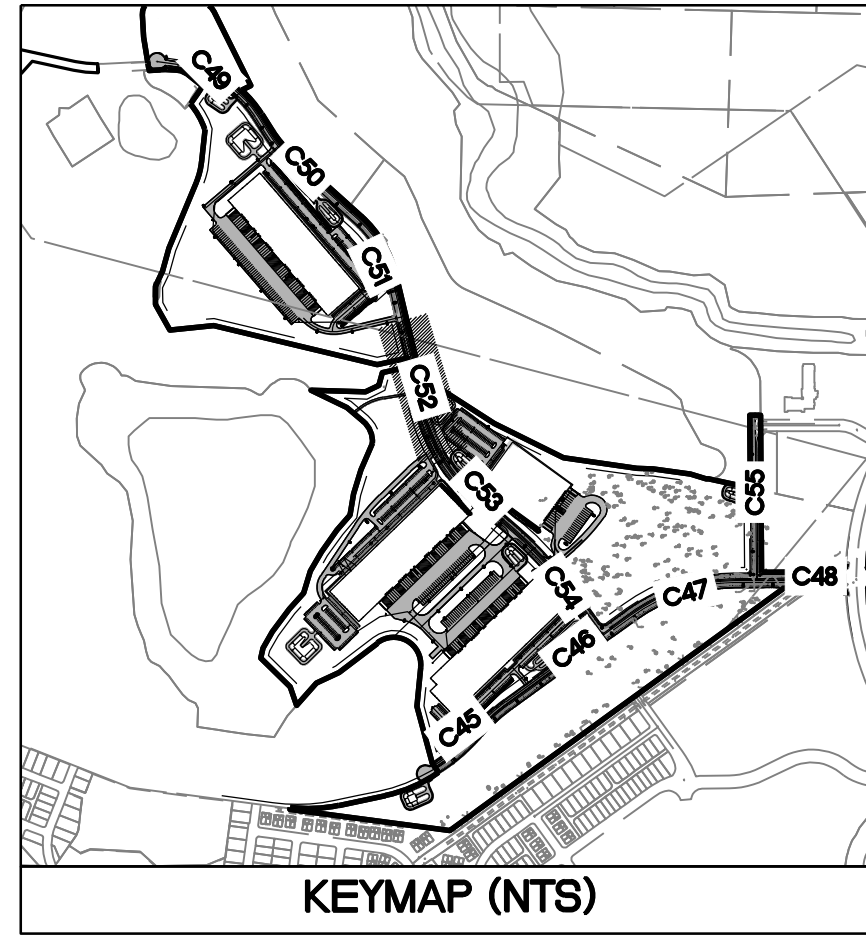

1 ROAD 2 PLAN STA 20+50 TO 27+50
SCALE: 1"=30'

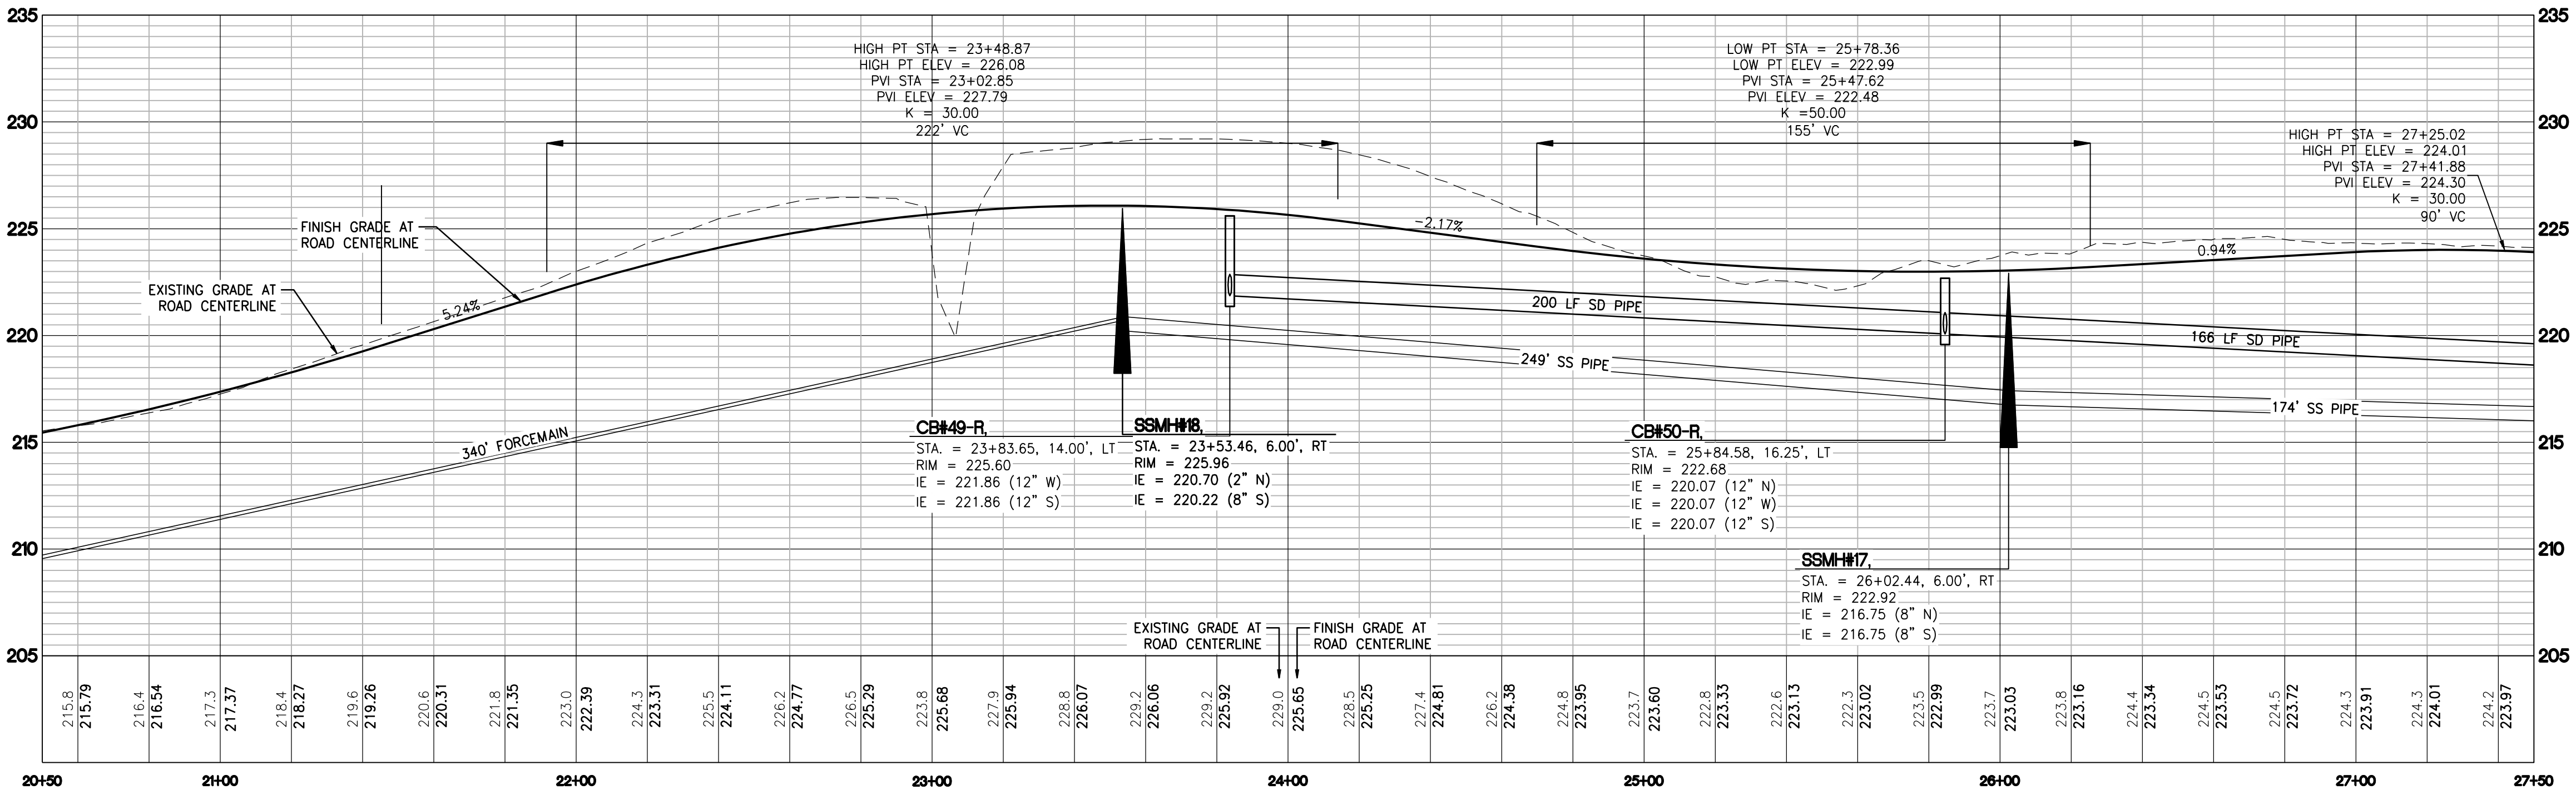

2 ROAD 2 PROFILE STA 20+50 TO 27+50
SCALE: H: 1"=30' V: 1"=5'

1 8/16/22 SAR BHE DKB ADDED PUBLIC PONDS, BUILDING 1 REVISION, AND ROAD 3 REVISIONS		Revision	
No.	Date	By	Appr.
Title:		ROAD 2 PLAN AND PROFILE 20+50 TO 27+50 FOR FOUNDER'S RIDGE	
For:		NORTHPOINT DEVELOPMENT 4825 NW 41ST STREET RIVERSIDE, MO 64150	
		8/22/22	
Scale:		Horizontal 1"=30' Vertical 1"=5'	
Designed SAR		Drawn SAR	
Checked BHE		Approved BHE	
Date 8/22/22		WSULLIVAN	
Barghausen Consulting Engineers, Inc. 18215 72nd Avenue South Kent, WA 98032 425.251.6222 barghausen.com			
Job Number 21127	Sheet C52	56	




Know what's below.
Call before you dig.



ROAD 2 PLAN AND PROFILE 27+50 TO 34+50

FOR FOUNDER'S RIDGE

A PORTION OF SECTIONS 22, 26 AND 27, TOWNSHIP 19 NORTH, RANGE 1 EAST, W.M.
CITY OF DUPONT, PIERCE COUNTY, WASHINGTON

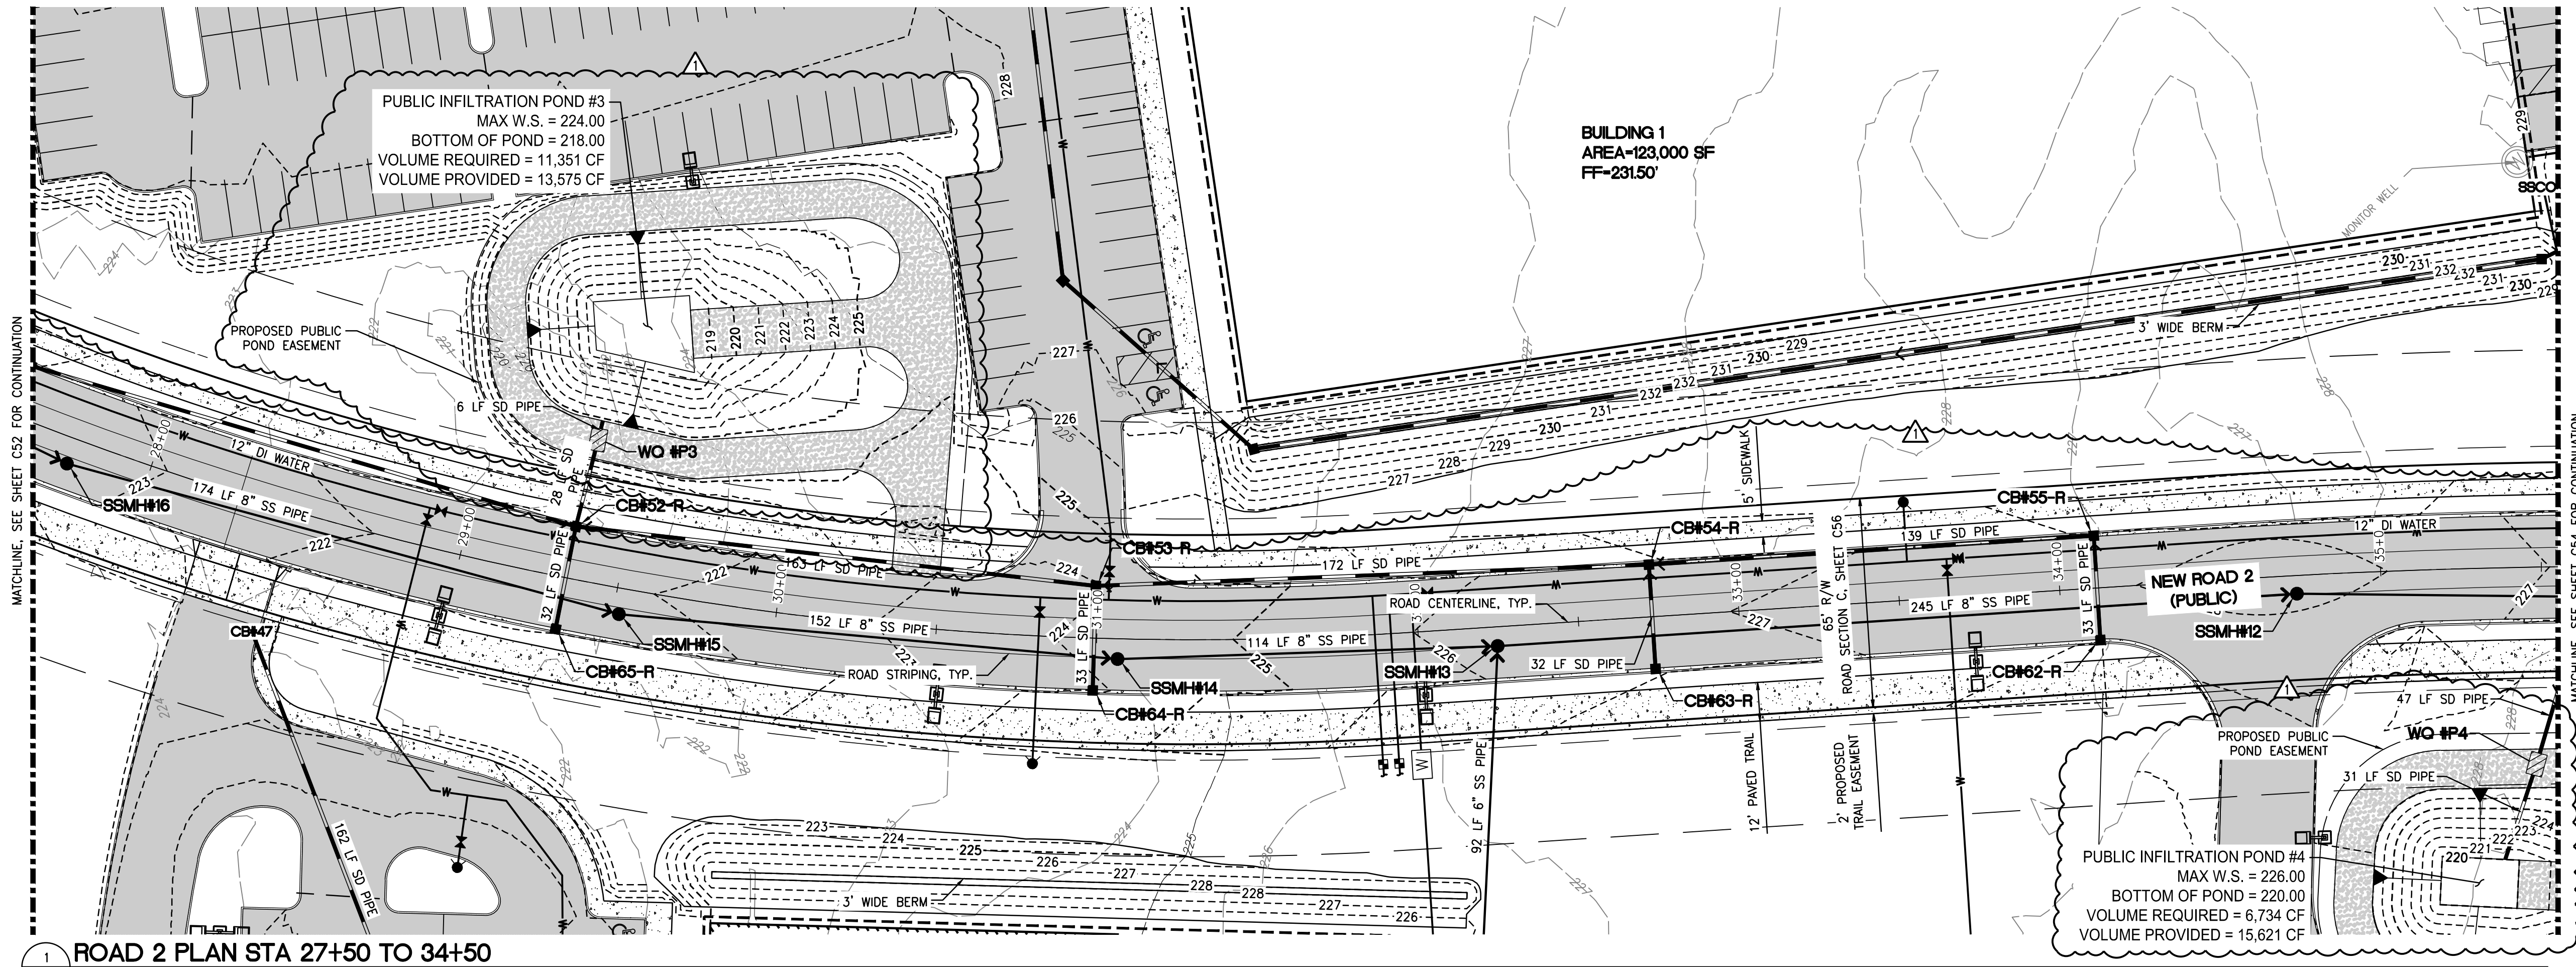

1 ROAD 2 PLAN STA 27+50 TO 34+50
C53 SCALE: 1"=30'

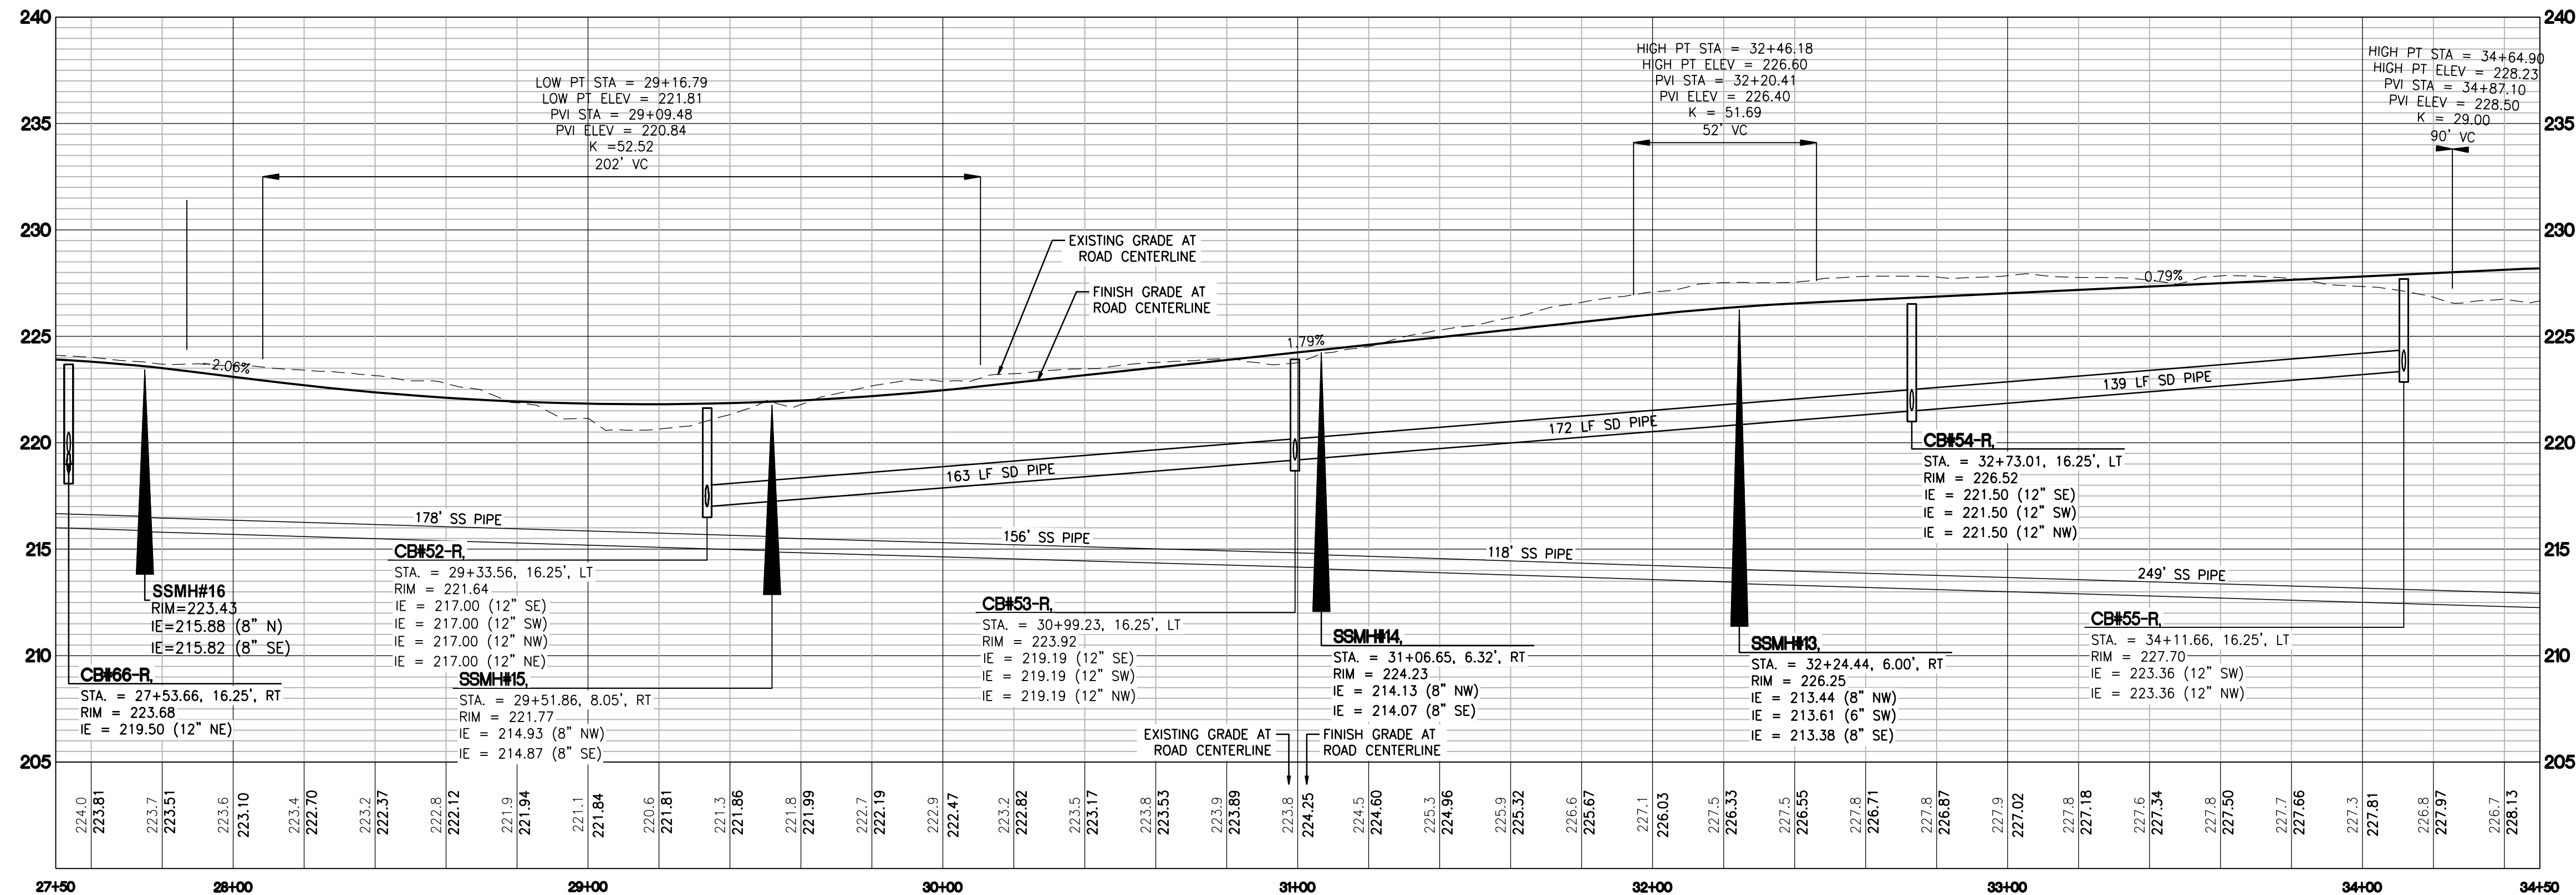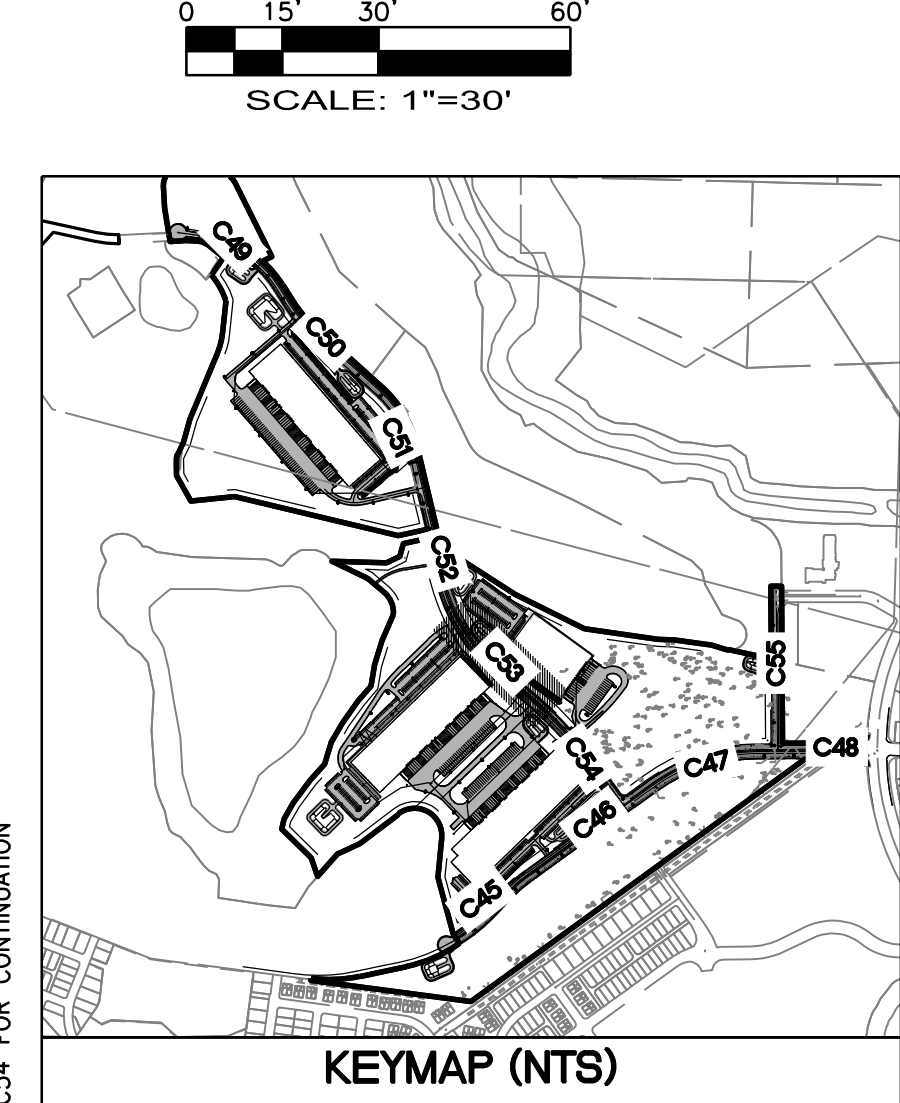

2 ROAD 2 PROFILE STA 27+50 TO 34+50
C53 SCALE: H: 1"=30' V: 1"=5'


Revision	No.	Date	By	Appr.
1	18/16/22	SAR	BHE	DKB

Title:
NORTHPOINT DEVELOPMENT
4825 NW 41ST STREET
RIVERSIDE, MO 64150



Scale:	Horizontal	Vertical
Designed	SAR	1"=30'
Drawn	SAR	1"=5'
Checked	BHE	
Approved	BHE	
Date	8/22/22	

Barghausen
Consulting Engineers, Inc.
18215 72nd Avenue South
Kent, WA 98032
425.251.6222
barghausen.com

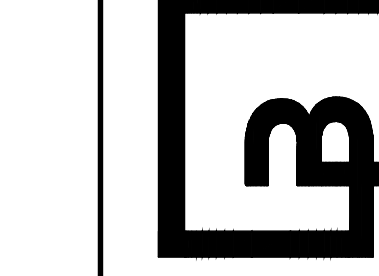

Job Number	21127
Sheet	C53 of 56




Know what's below.
Call before you dig.

ROAD 2 PLAN AND PROFILE 34+50 TO 41+50


FOR FOUNDER'S RIDGE

A PORTION OF SECTIONS 22, 26 AND 27, TOWNSHIP 19 NORTH, RANGE 1 EAST, W.M.
CITY OF DUPONT, PIERCE COUNTY, WASHINGTON

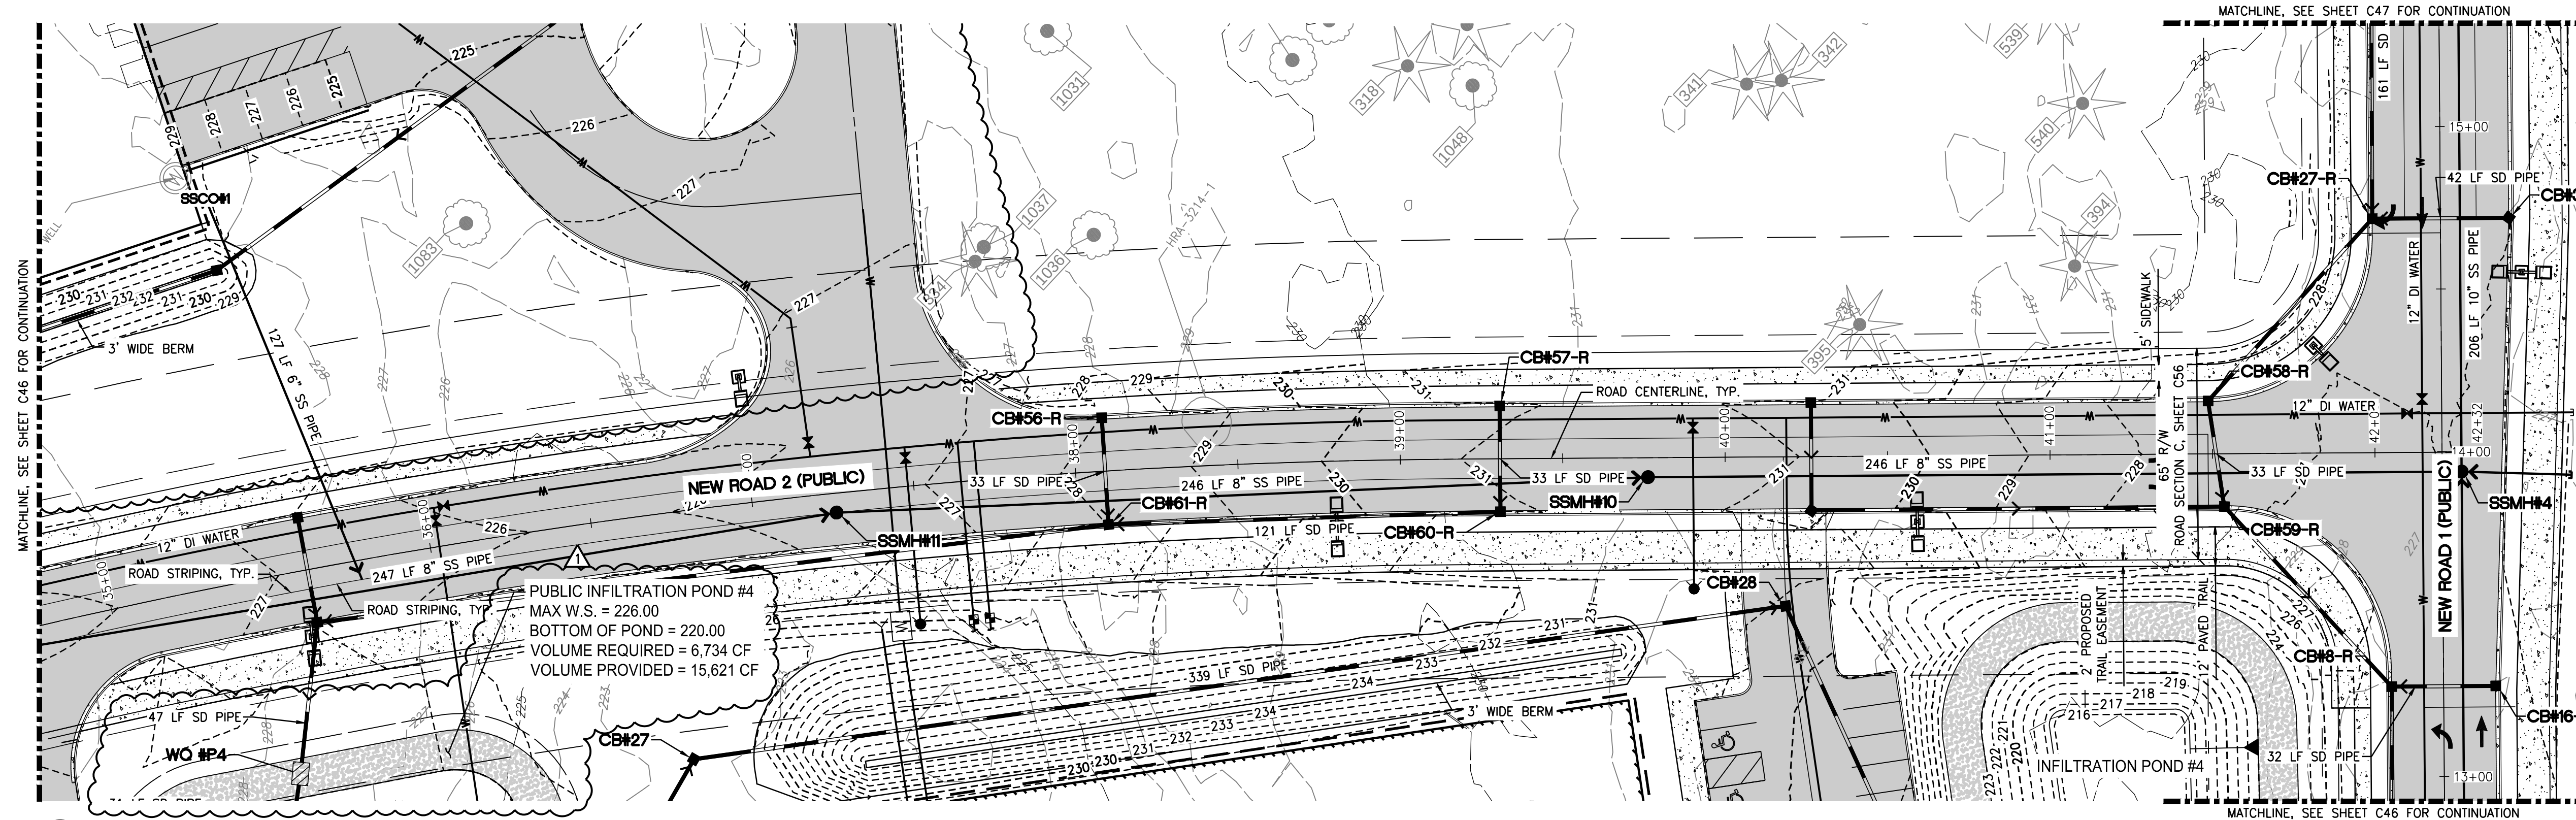



ROAD 2 PLAN STA 34+50 TO 41+50

C54 SCALE: 1"=30'

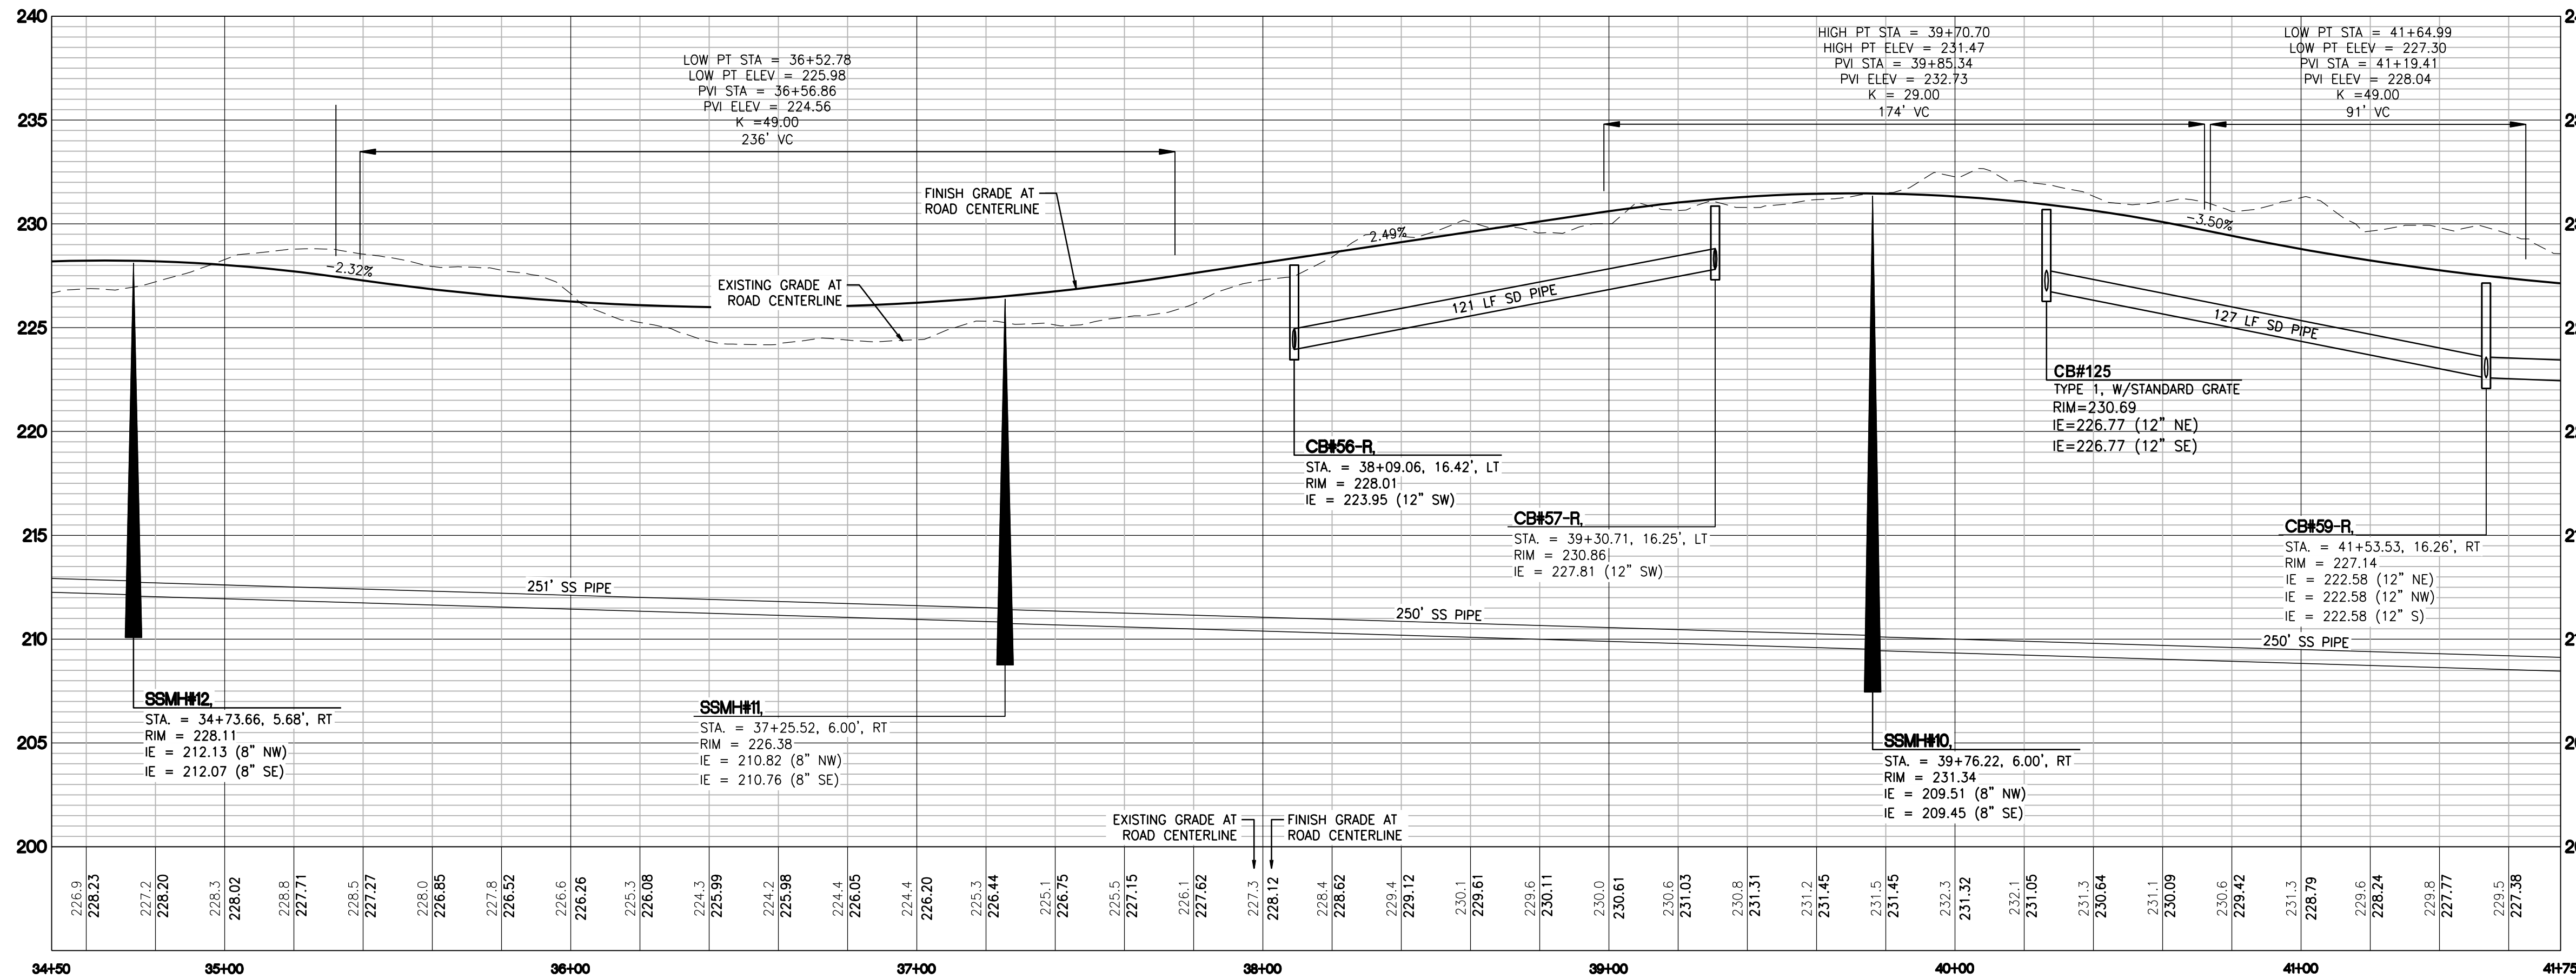

ROAD 2 PROFILE STA 34+50 TO 41+50


C54 SCALE: H: 1"=30' V: 1"=5'

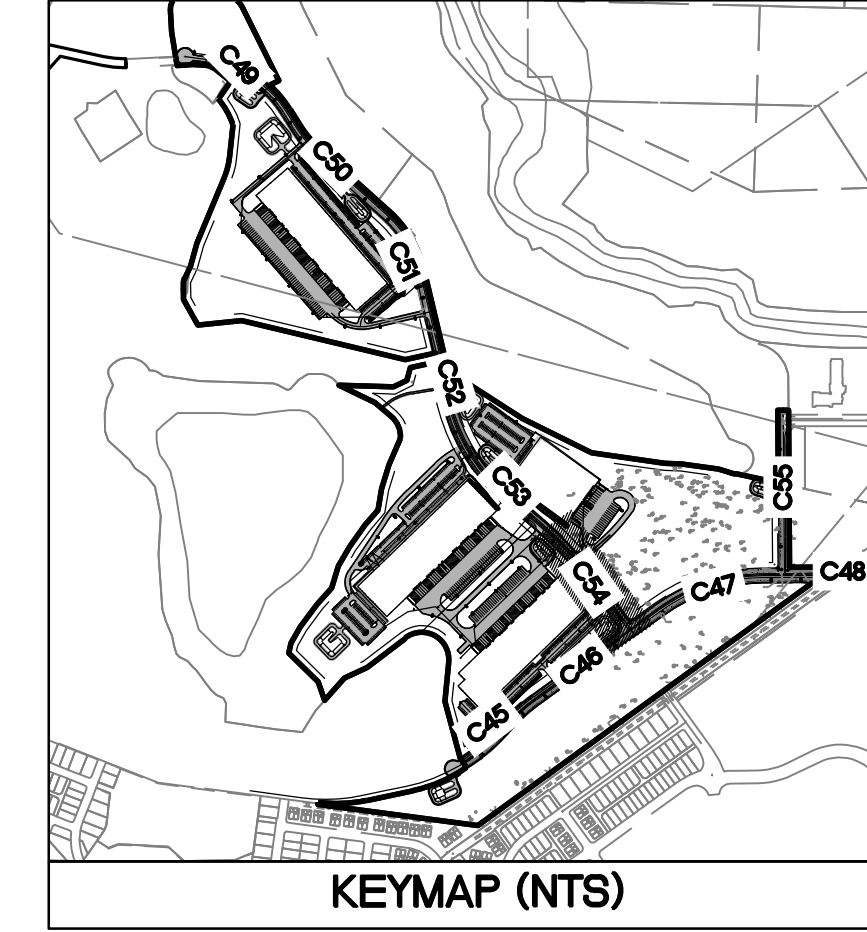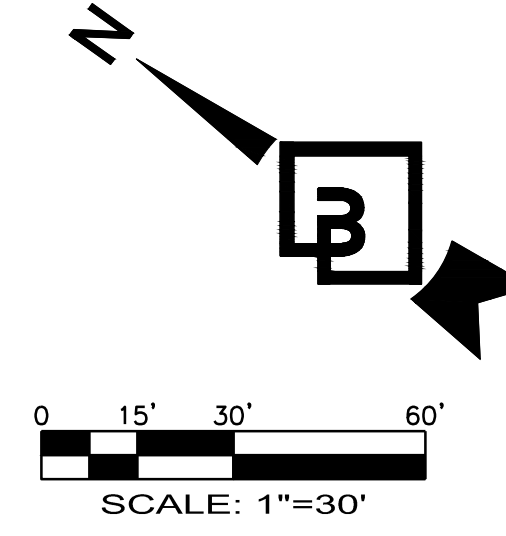

No.	Date	By	Cd.	Appr.
1	8/16/22	SAR	BHE	DKB


NORTHPOINT DEVELOPMENT
4825 NW 41ST STREET
RIVERSIDE, MO 64150

For:

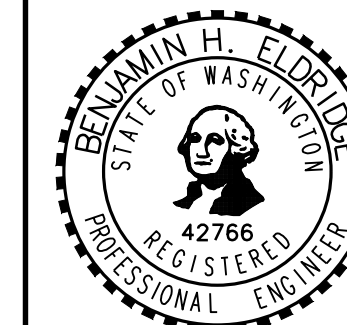


Scale:	Horizontal	Vertical
1"=30'	1"=30'	1"=5'


Barghausen
Consulting Engineers, Inc.
18215 72nd Avenue South
Kent, WA 98032
425.251.6222
barghausen.com

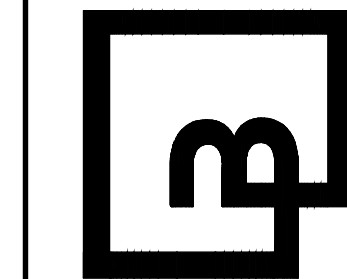


Job Number
21127
Sheet
C54 56

 

FOR
FOUNDER'S RIDGE

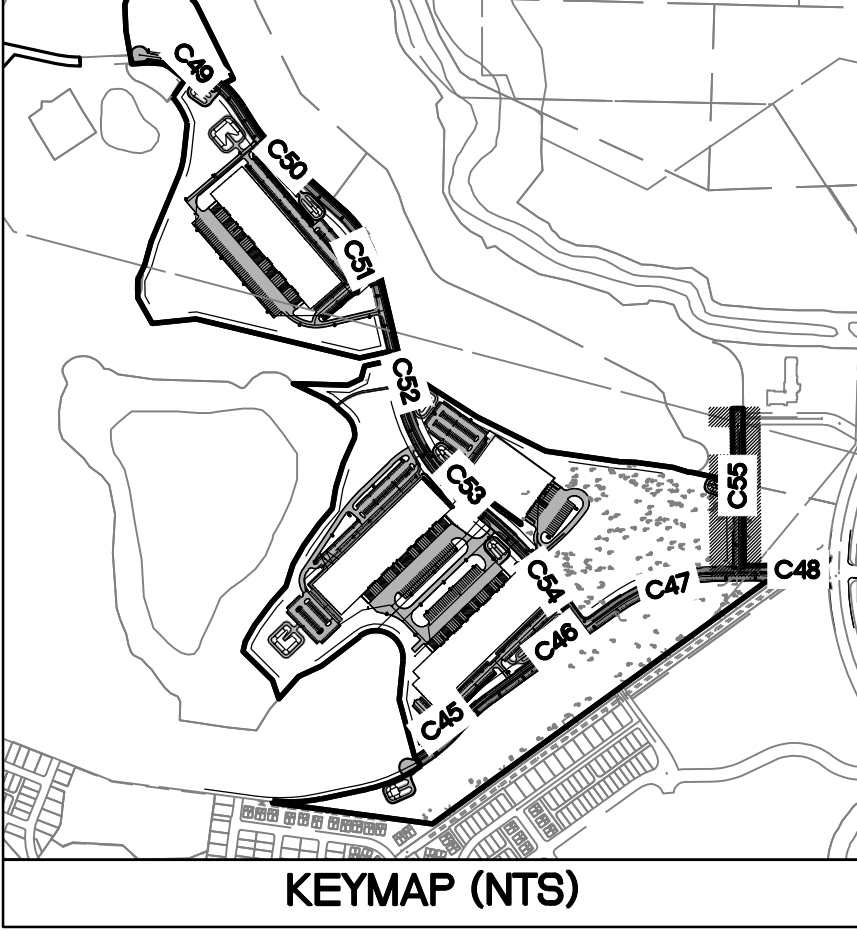


KEYMAP (NTS)

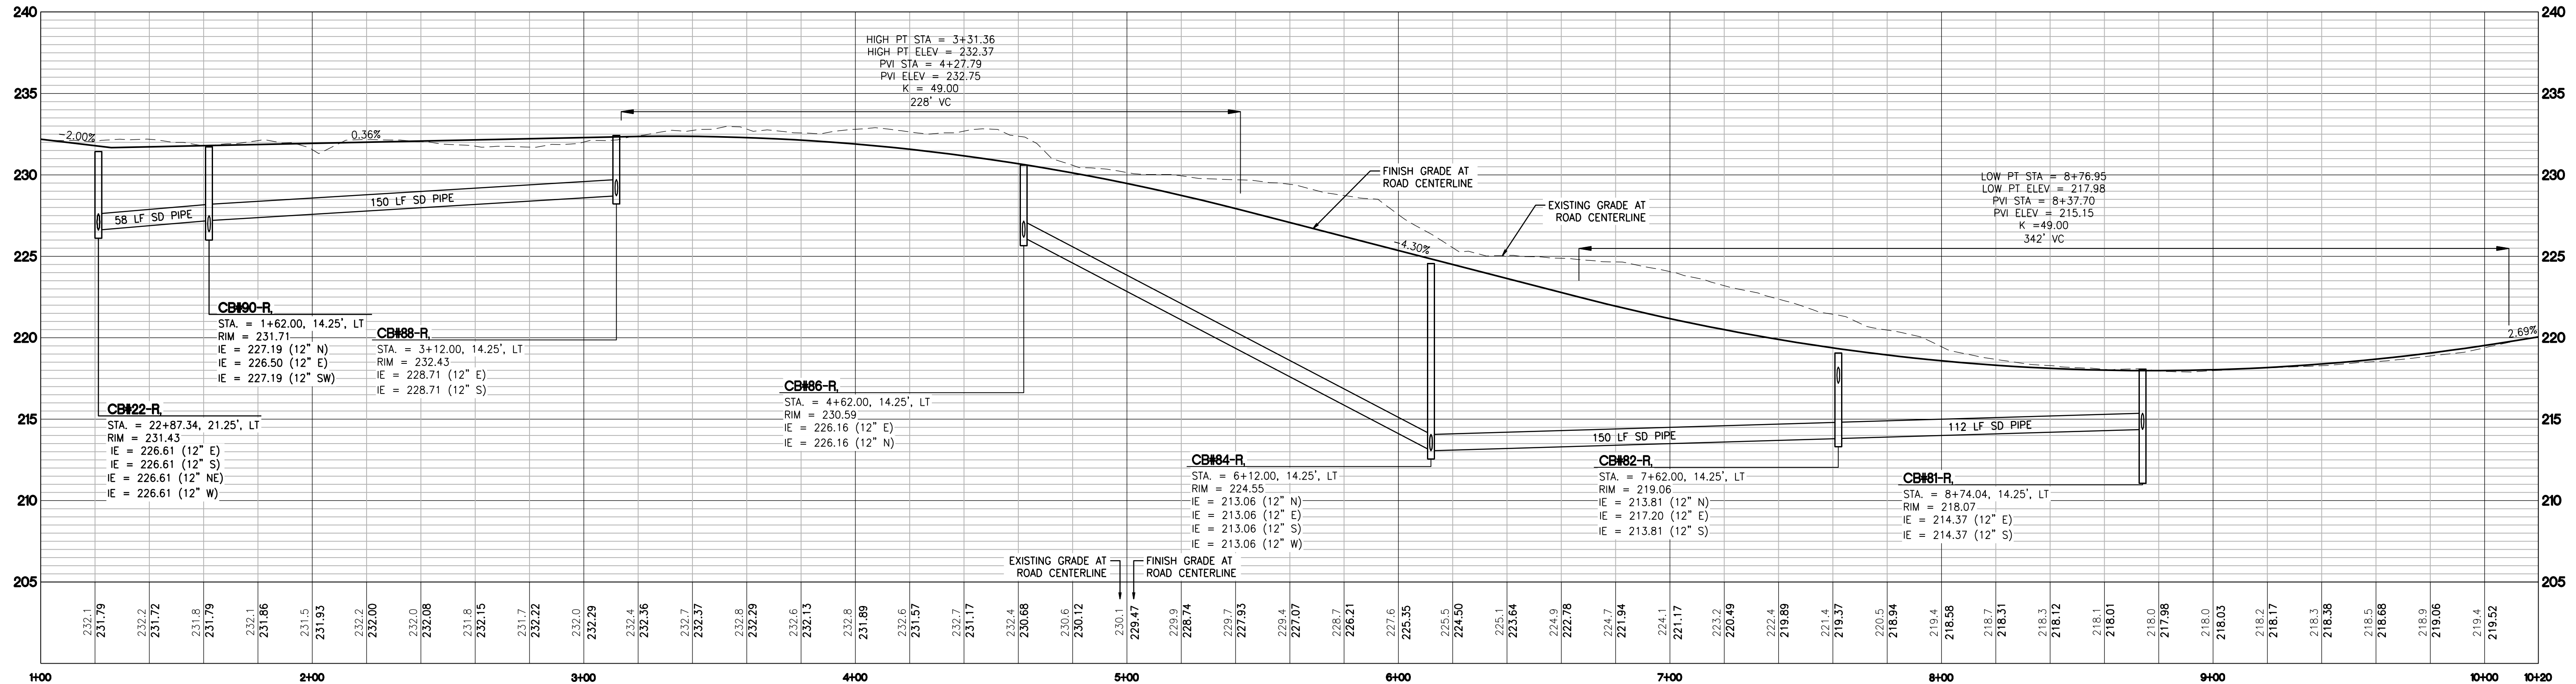

No.	Date	By	Chd.	Appr.	Revision
Title: ROAD 3 PLAN AND PROFILE STA 0+00 TO END FOR FOUNDER'S RIDGE					

NORTHPOINT DEVELOPMENT
4825 NW 41ST STREET
RIVERSIDE, MO 64150


For:

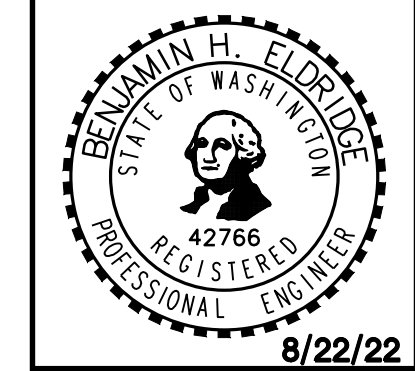

Scale:
Horizontal
1"=30'
Vertical
1"=5'

Designed SAR
Drawn SAR
Checked BHE
Approved BHE
Date 8/22/22

**Barghausen
Consulting Engineers, Inc.**
18215 72nd Avenue South
Kent, WA 98032
425.251.6222 **barghausen.com**

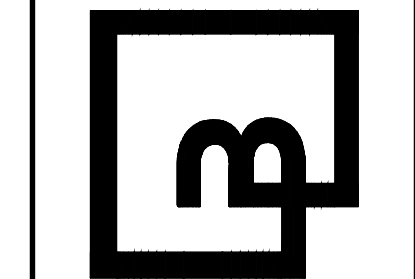


Job Number
21127
Sheet
C55 of 56

P:\21000s\21127\preliminary\ Preliminary Grading and Utilities\21127-R.dwg 8/22/2022 11:56 AM WSULLIVAN




ROADWAY AND PAVEMENT SECTIONS
FOR
FOUNDER'S RIDGE


A PORTION OF SECTIONS 22, 26 AND 27, TOWNSHIP 19 NORTH, RANGE 1 EAST, W.M.
CITY OF DUPONT, PIERCE COUNTY, WASHINGTON

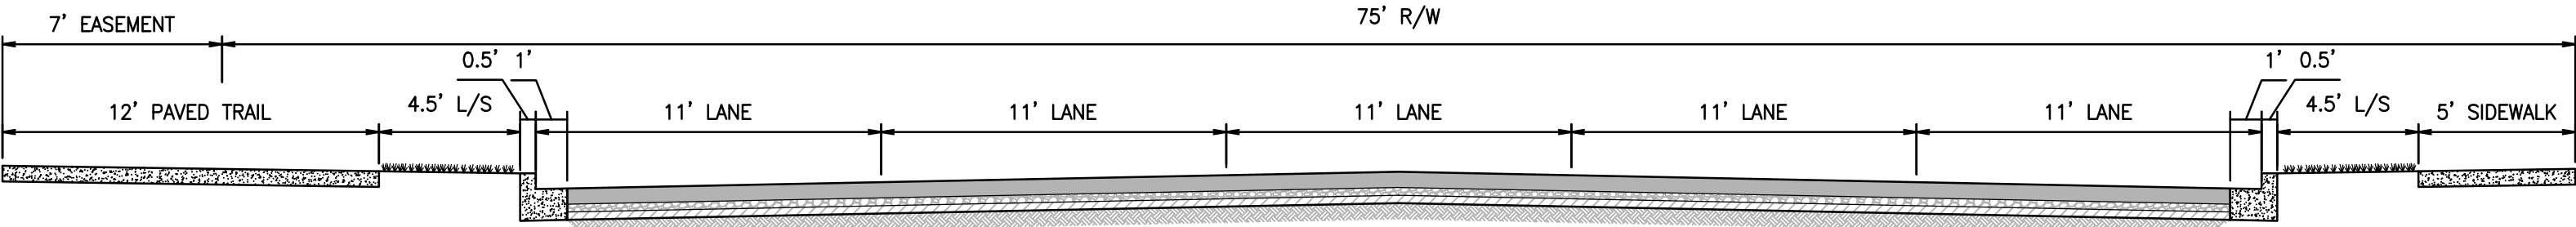

1 ROAD SECTION A - MINOR ARTERIAL
C56 SCALE: 1"=5'

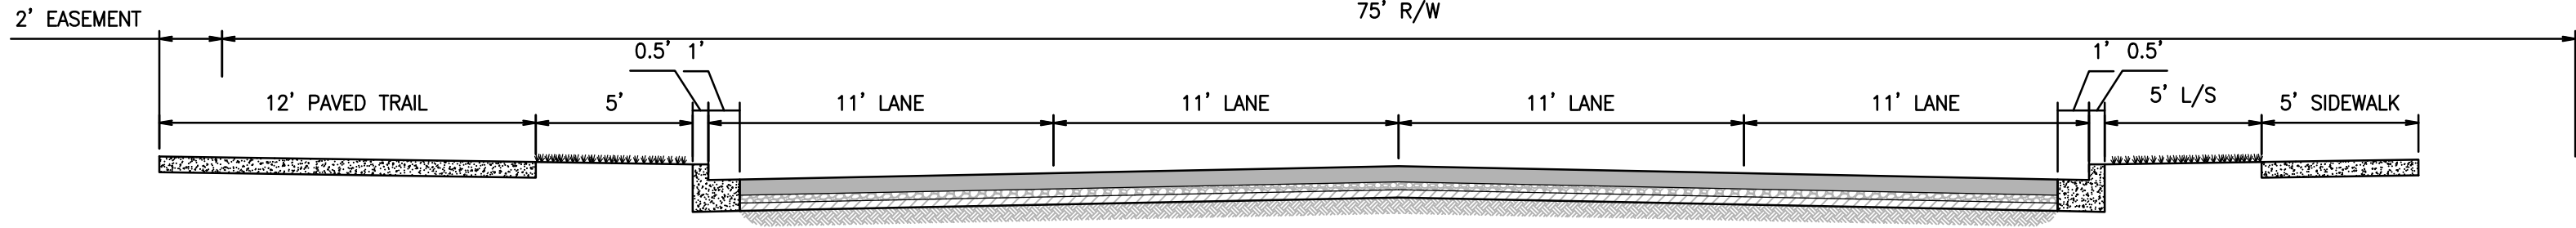


2 ROAD SECTION B - MINOR ARTERIAL
C56 SCALE: 1"=5'

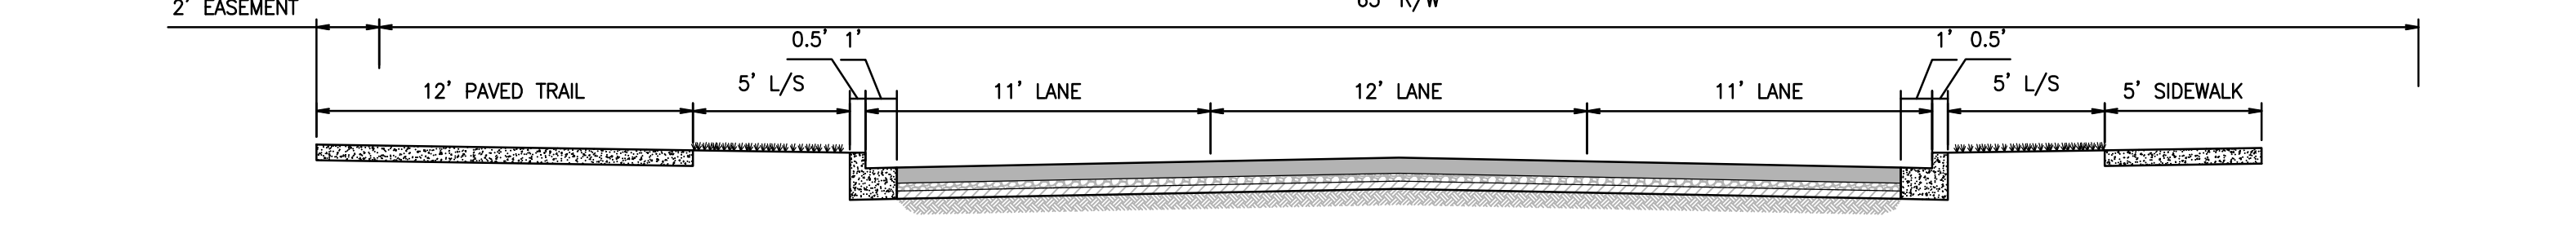


3 ROAD SECTION C - MINOR ARTERIAL
C56 SCALE: 1"=5'

MODIFIED FROM DUPONT DRAWING NO. 2.4-2.3

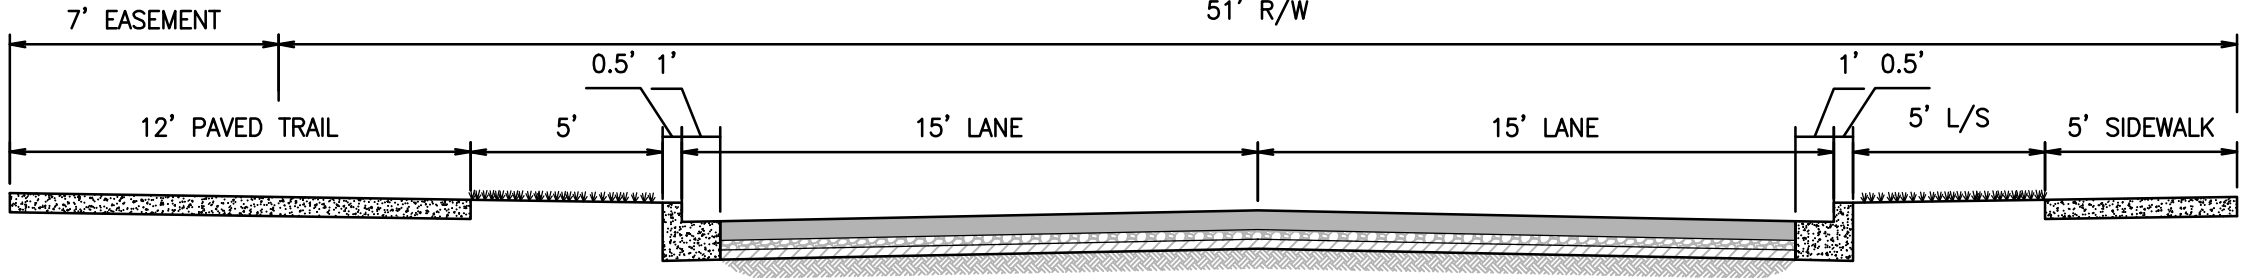


4 ROAD SECTION D - MINOR ARTERIAL
C56 SCALE: 1"=5'


MODIFIED FROM DUPONT DRAWING NO. 2.4-2.5

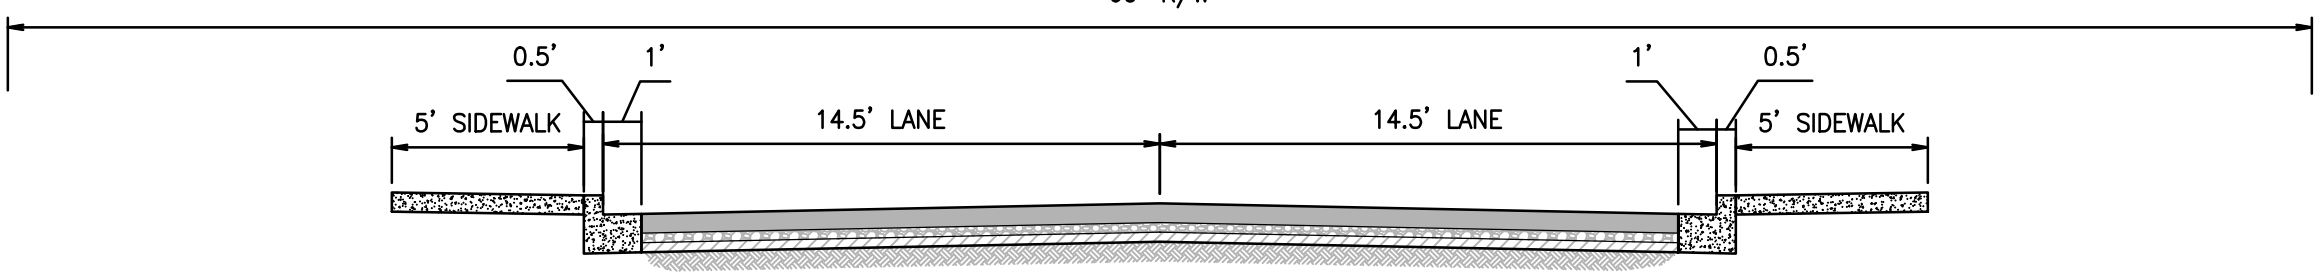


5 ROAD SECTION E - MAJOR COLLECTOR
C56 SCALE: 1"=5'

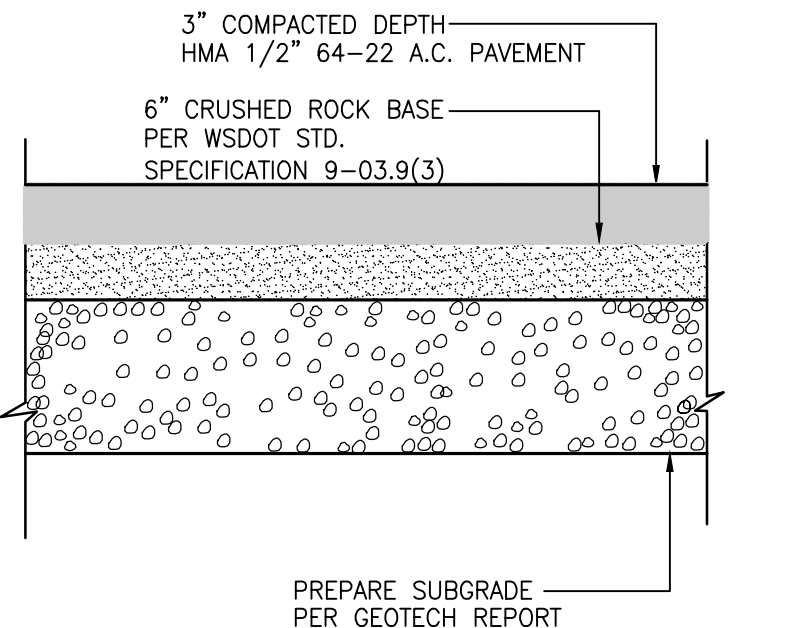

HMA ASPHALT
HEAVY DUTY PAVEMENT SECTION
NOT TO SCALE

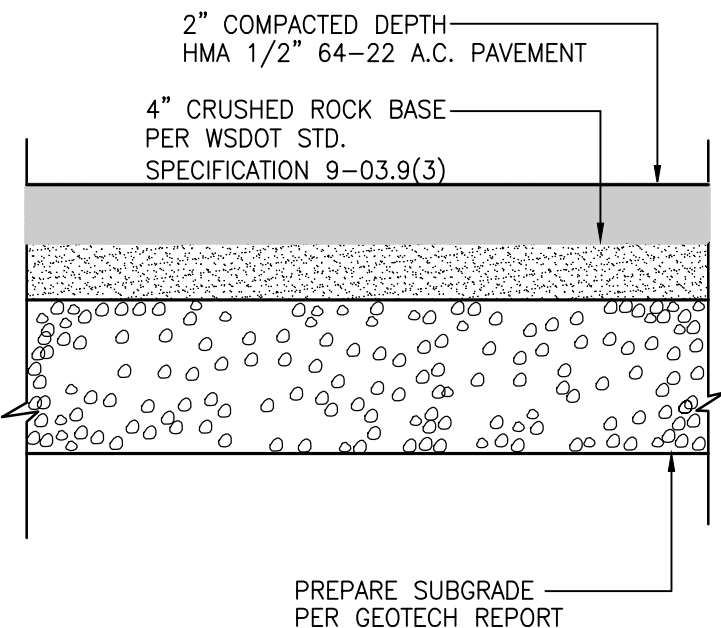

HMA ASPHALT
LIGHT DUTY PAVEMENT SECTION
NOT TO SCALE

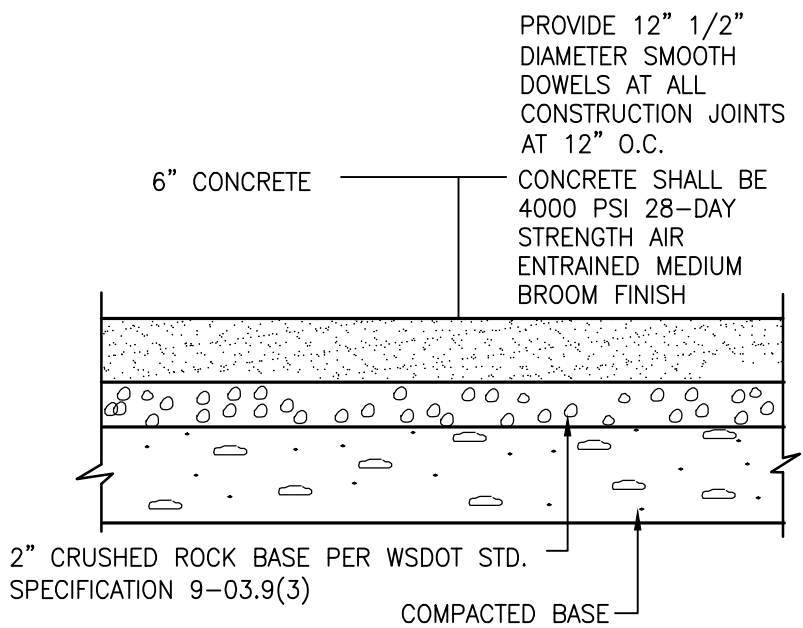

HEAVY DUTY PORTLAND CEMENT
CONCRETE PAVEMENT
NOT TO SCALE

NOTE:
1. DETAILS ARE FOR REFERENCE ONLY. GENERAL CONTRACTOR SHALL REFERENCE GEOTECHNICAL REPORT PREPARED BY TERRA ASSOCIATES DATED MAY 21, 2021 FOR PAVEMENT, AGGREGATE, OVER-EXCAVATION AND SUBGRADE REQUIREMENTS.

No.	Date	By	Appr.	Revision
1	8/16/22	SAR	BHE	ADDED PUBLIC PONDS, BUILDING 1 REVISION, AND ROAD 3 REVISIONS

ROADWAY AND PAVEMENT
SECTIONS
FOR
FOUNDER'S RIDGE


NORTHPOINT DEVELOPMENT
4825 NW 41ST STREET
RIVERSIDE, MO 64150



Scale:
Horizontal
1"=5'
Vertical
-

Designed	SAR
Drawn	SAR
Checked	BHE
Approved	BHE
Date	8/22/22

Barghausen Consulting Engineers, Inc.
18215 72nd Avenue South
Kent, WA 98032
425.251.6222 barghausen.com

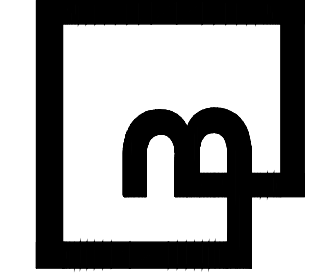

Job Number
21127
Sheet
C56 56