




LEROY SURVEYORS & ENGINEERS, INC.


Surveying • Engineering • Geology • Septic Design • GPS • GIS Mapping

Exhibit 2.g

Architectural Elevations / Modulation Plans

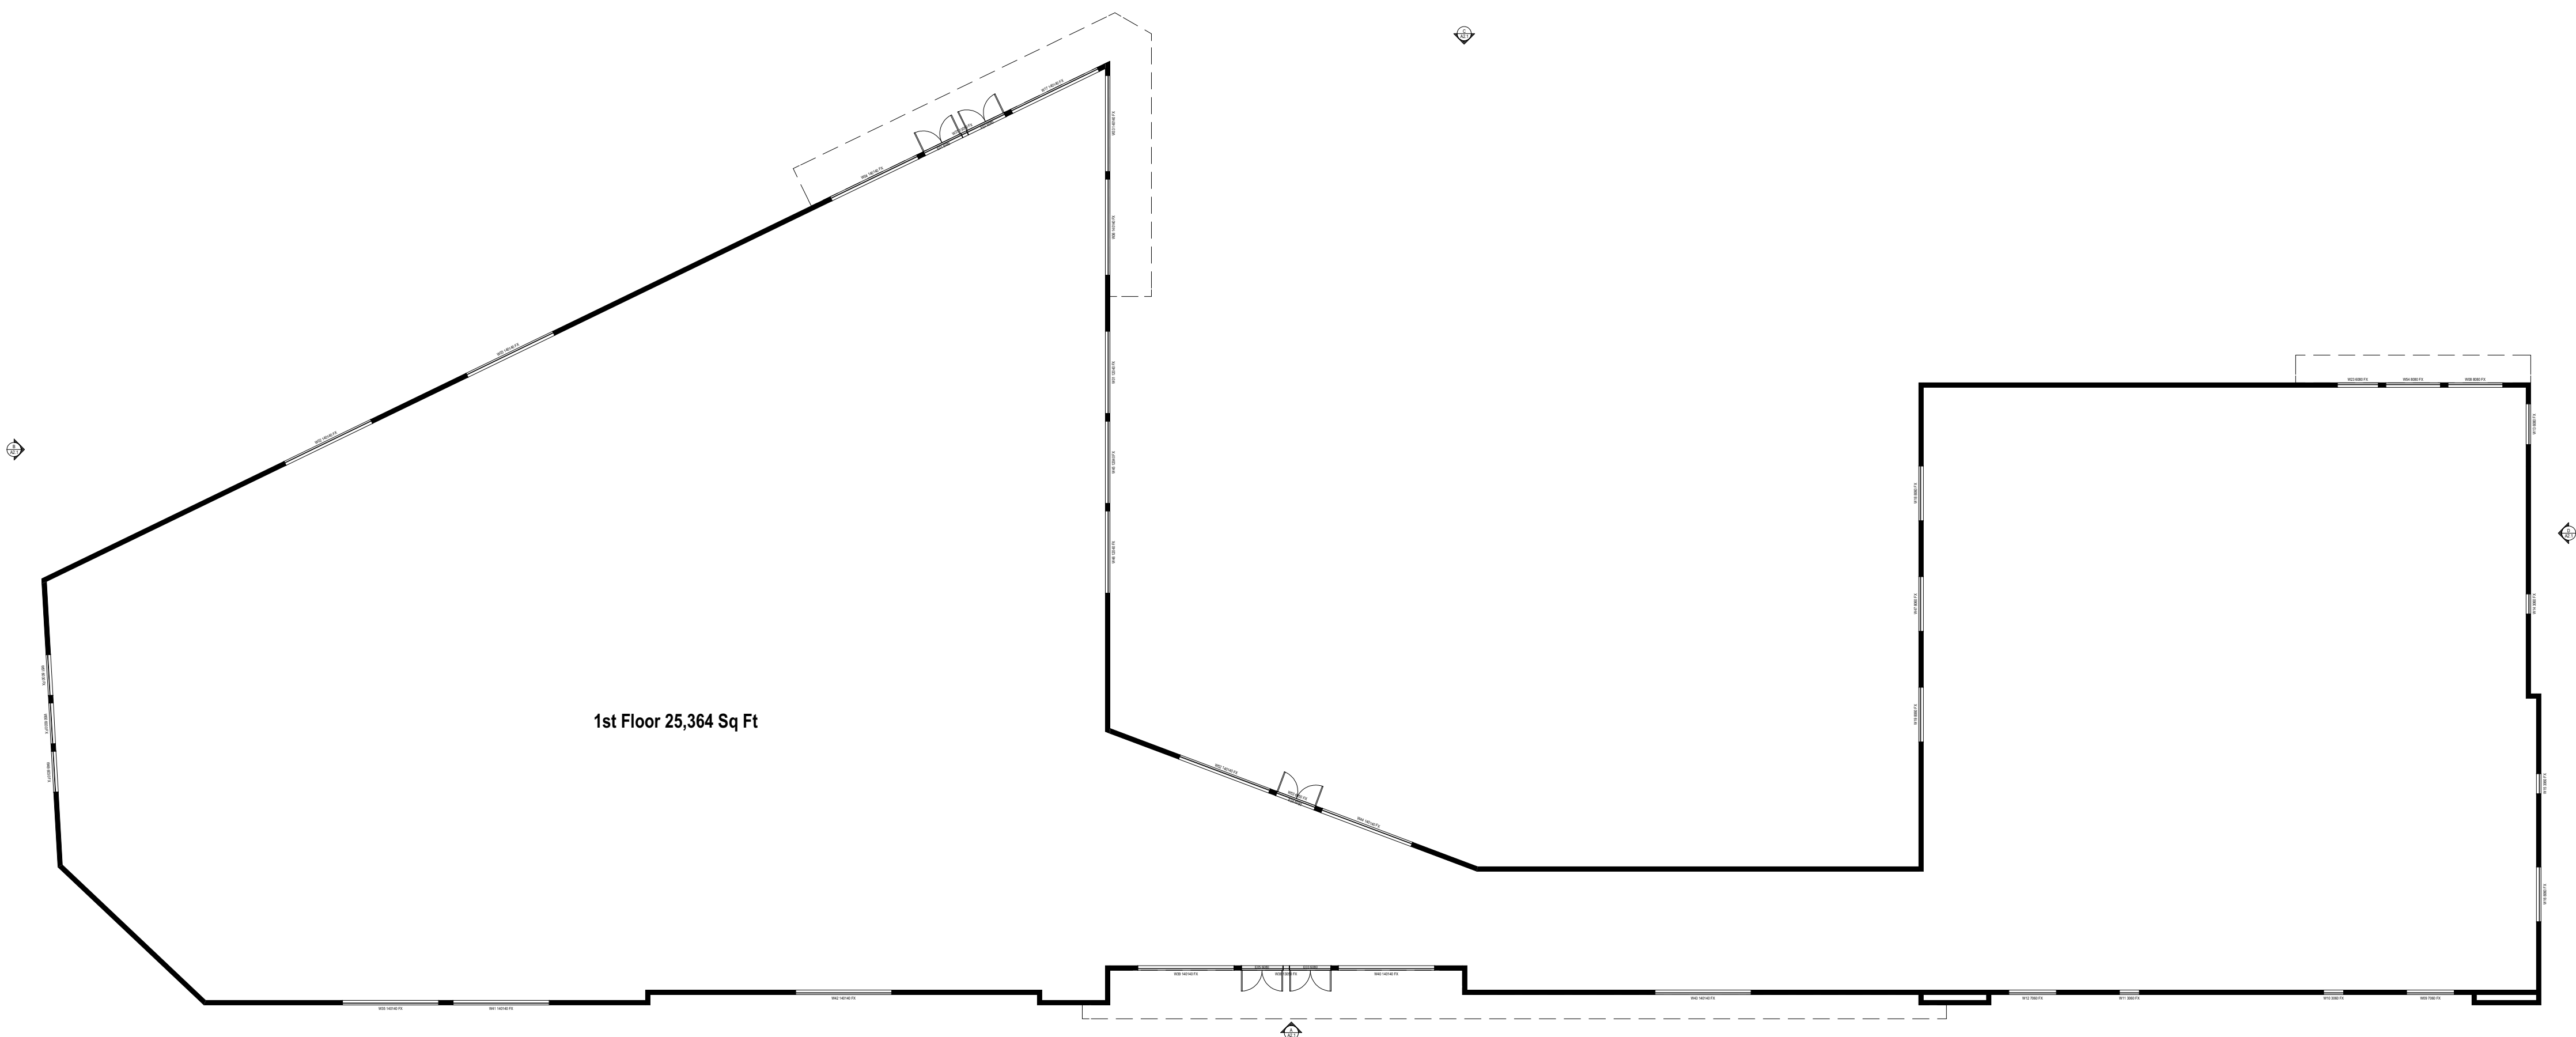

1st Floor Plan - EHD-XXXXXX1-C - Dupont
Scale: 1/16" = 1' 0"

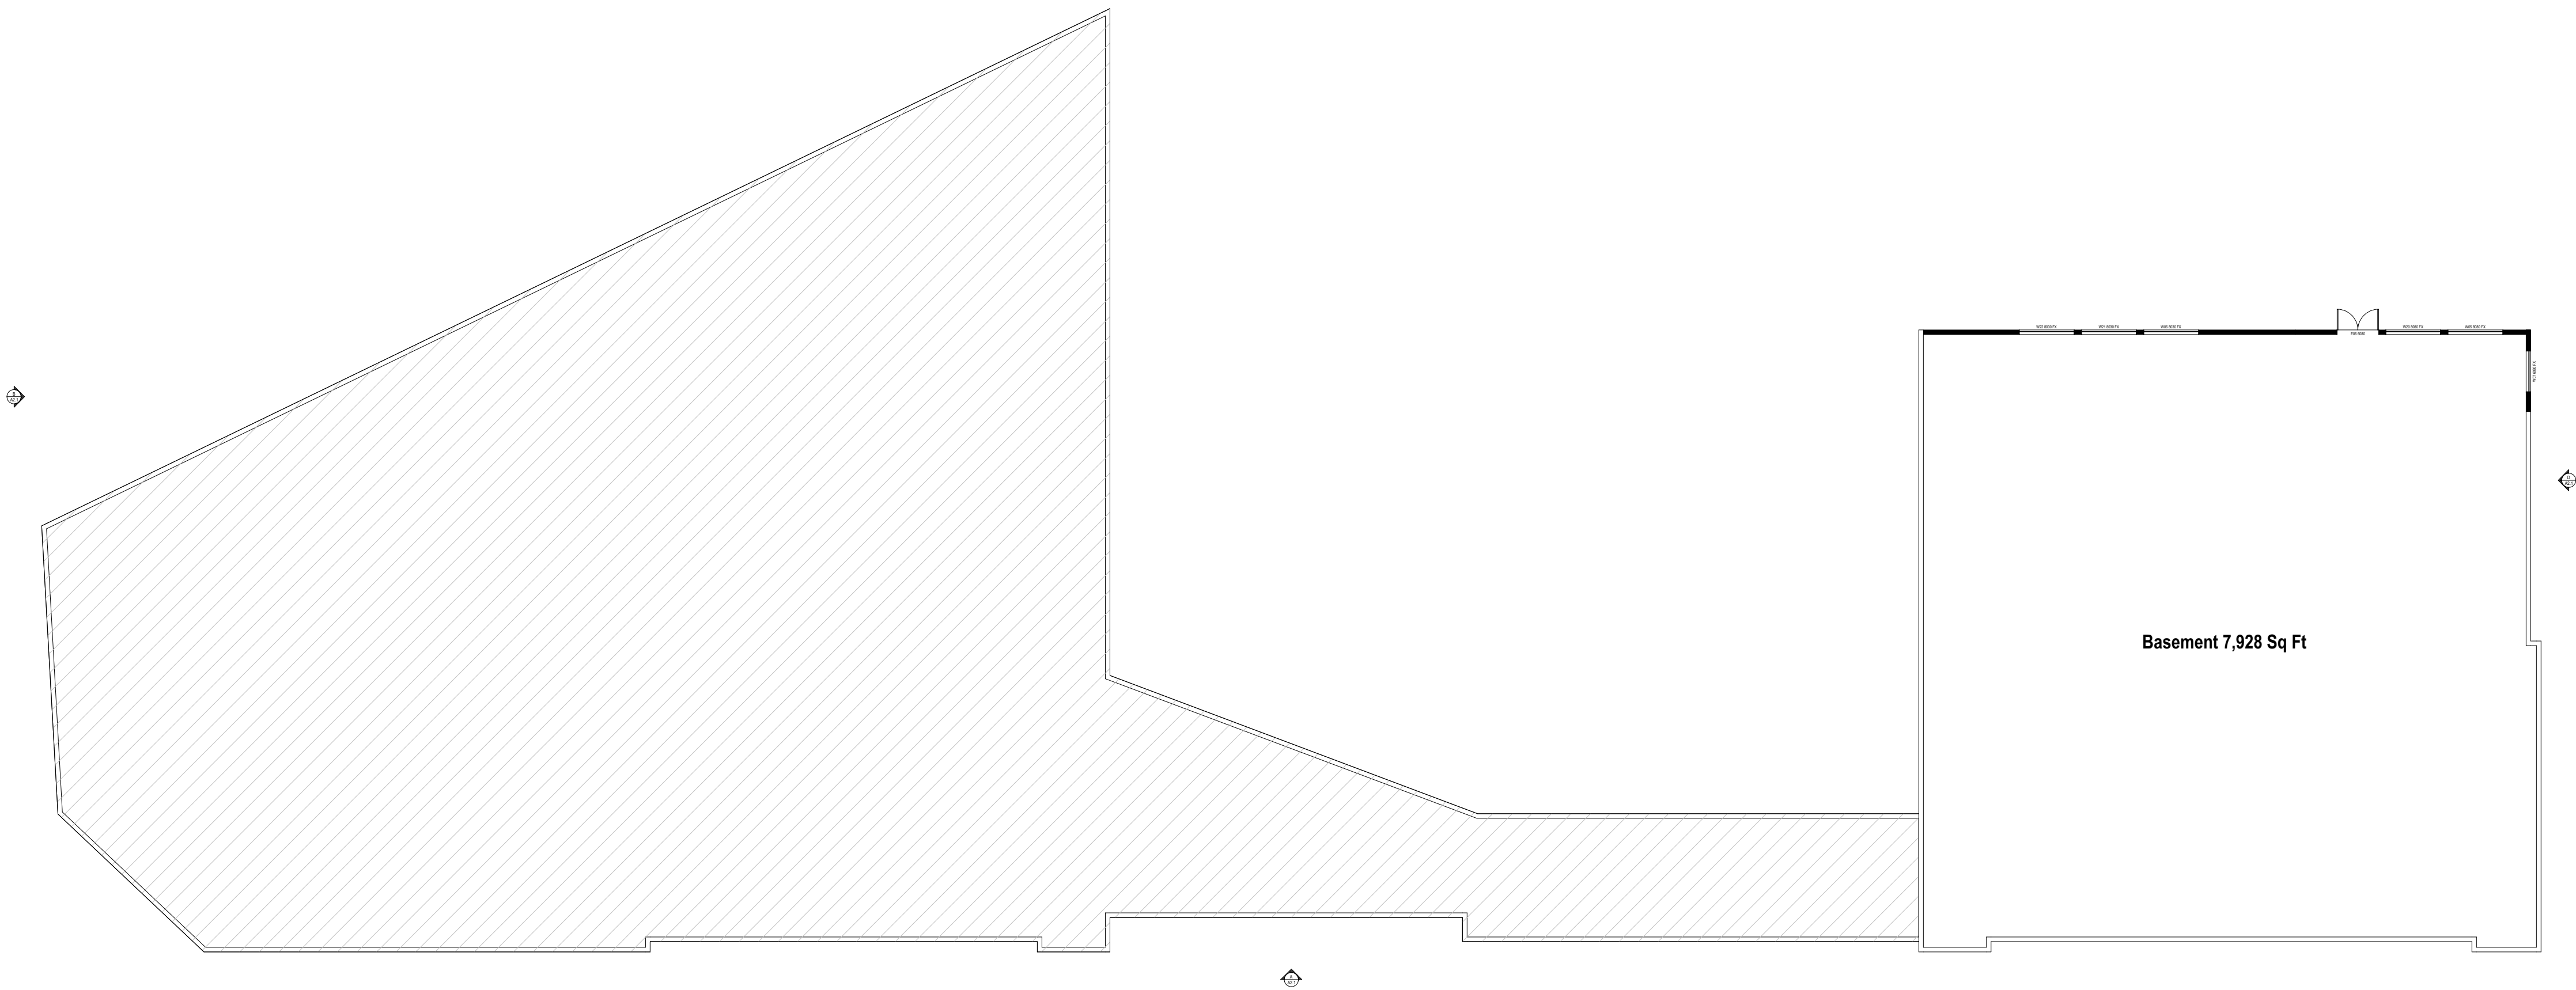

Foundation Plan - EHD-XXXXXX1-C - Dupont
Scale: 1/16" = 1' 0"

Disclaimers:
--- These plans are exclusive property of Elevation Home Designs (EHD) and may not be sold to any person or business without expressed written consent of EHD. These plans are for one (1) time use only for EHD's client and are not to be reproduced, copied, or used for any other project without the written consent of EHD.
---NOTICE: DO NOT SCALE: The within dimensions on this plan supersede any scaled measurements.
---Copyright notice: these plans are copyrighted and are subject to copyright protection as an "architectural work" under sec. 102 of the copyright act, 17 USC as amended December 1990. The protection includes but is not limited to the overall form as well as the arrangement and composition of spaces and elements of design.
---These plans are designed for ASPECT D (24" x 36") Size Paper Only. UNO - Do Not Scale ***
result in monetary compensation to Elevation Home Designs. Written permission must be obtained and granted prior to any use and/or design changes to these plans.

1st Floor Plan

Elevation Home Designs
Job # : 23-0178

Printed On:
11/15/2023 10:48:23

Layout Sheet #
1 of 2

Sheet:

A1.1

CC Dupont

xxx Barksdale Ave
Dupont, WA 98237
Phone
Parcel # - Parcel


ELEVATION

Elevation Home Designs LLC
2102 E Main #105 Puyallup, WA 98372
PH: 866.657.4371 | elevationhd.com


STRUCTURAL
WORKS
253.533.0835
es@structuralworks.net

11/15/2023


Received 12/20/2023

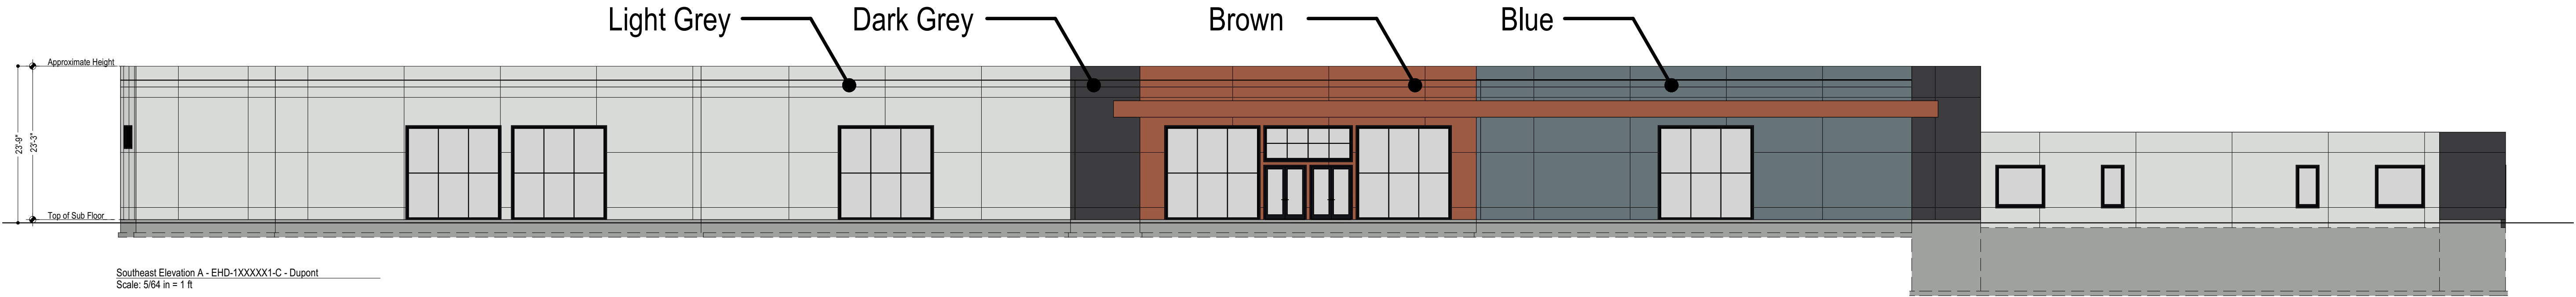

Southeast Elevation A - EHD-1XXXXX1-C - Dupont
Scale: 5/64 in = 1 ft

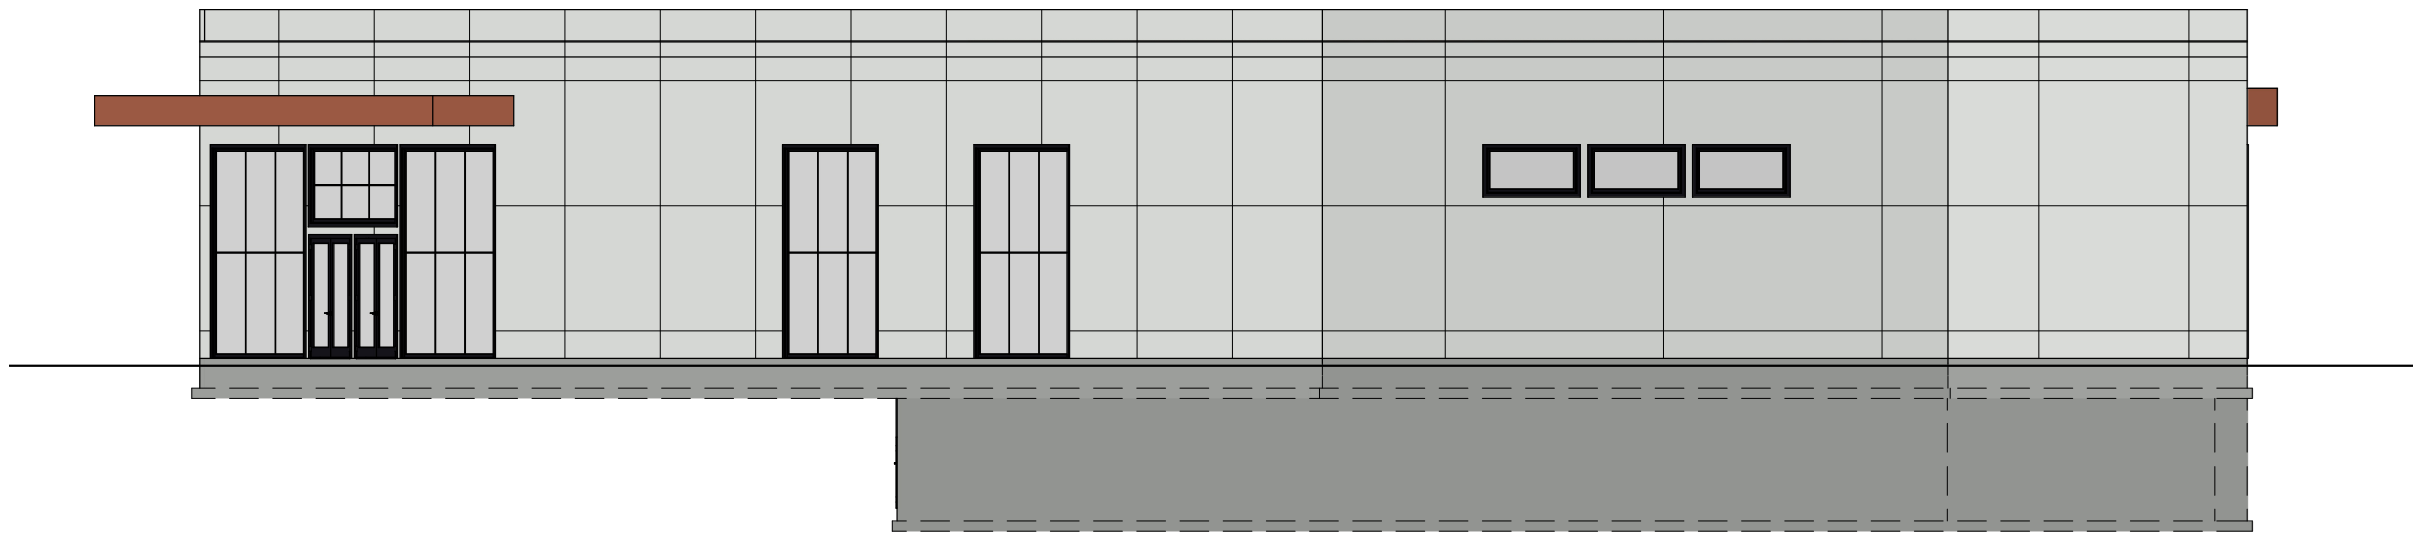

Southwest Elevation B - EHD-1XXXXX1-C - Dupont
Scale: 5/64 in = 1 ft

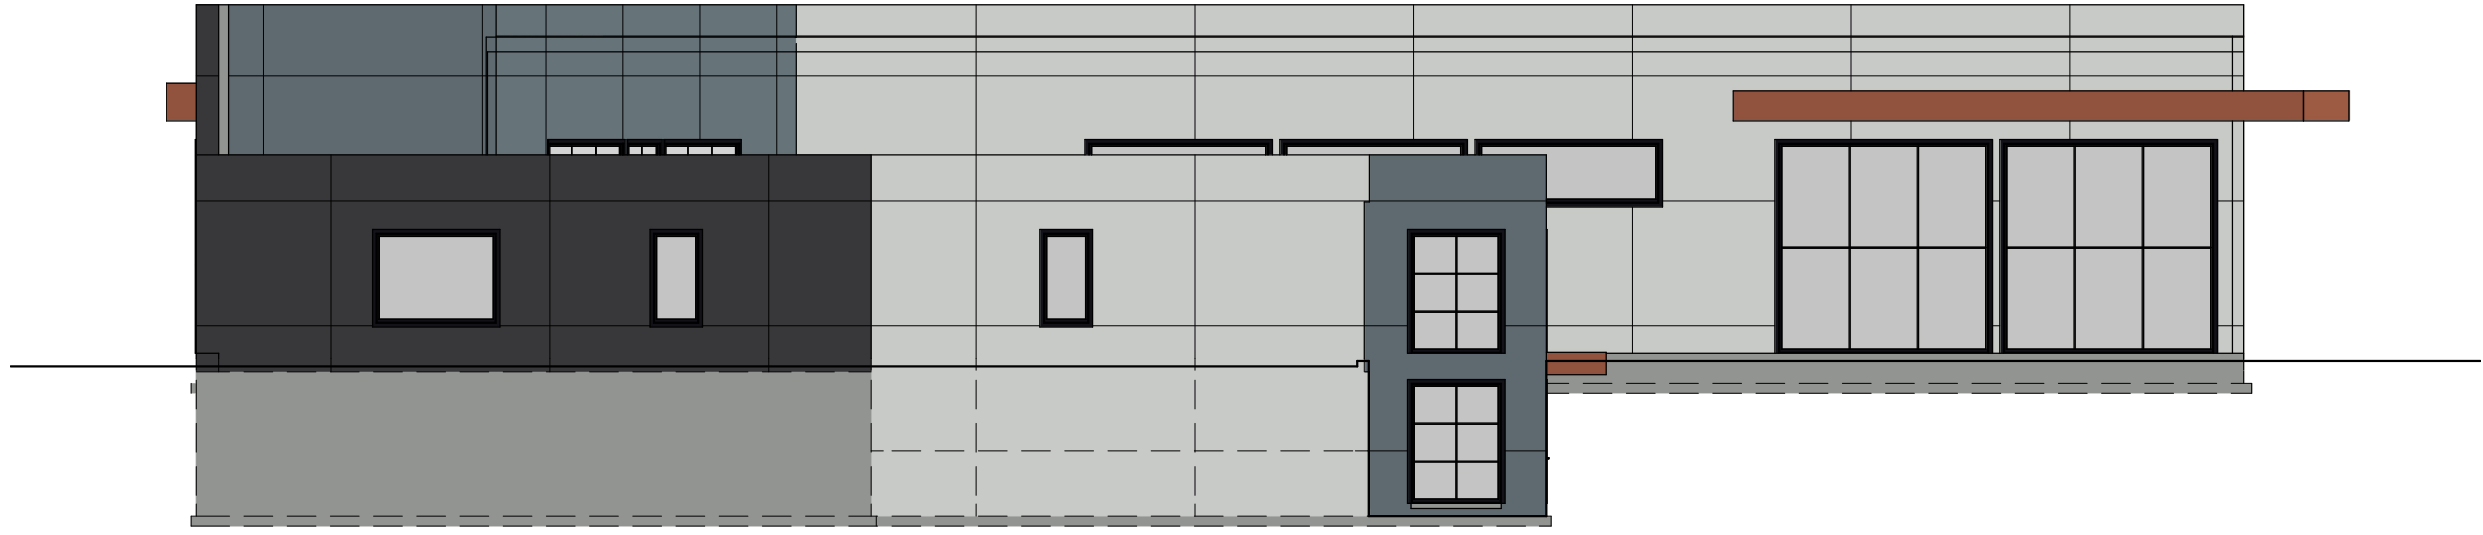

Northeast Elevation D - EHD-1XXXXX1-C - Dupont
Scale: 5/64 in = 1 ft

Building will be either Wood
Construction or Tilt-Up
Construction.



Northwest Elevation C - EHD-1XXXXX1-C - Dupont
Scale: 5/64 in = 1 ft



11/15/2023

STRUCTURAL

WORKS

253.533.0835
es@structuralworks.net

ELEVATION

Elevation Home Designs LLC
2102 E Main #105 Puyallup, WA 98372
PH: 866.657.4371 | elevationhd.com

CC Dupont


xxx Barksdale Ave
Dupont, WA 98237
Phone
Parcel # - Parcel

*** Plans are designed for AISC D (24" x 36") Size Payer Only UNO - Do Not Scale ***


Disclaimers:
--- These plans are exclusive property of Elevation Home Designs (EHD) and may not be sold to any person or business without expressed written consent of EHD. These plans are for one (1) time use only for EHD's or business use only. No part of these plans may be reproduced, stored in a retrieval system, or transmitted in any form or by any means, electronic, mechanical, photocopying, recording, or by any information storage and retrieval system, without the prior written permission of Elevation Home Designs.
---NOTICE: DO NOT SCALE - The written dimensions on this plan supersede any scaled measurements.
---Copyright notice: these plans are copyrighted and are subject to copyright protection as an "architectural work" under sec. 102 of the copyright act, 17 USC as amended December 1990. The protection includes but is not limited to the overall form as well as the arrangement and composition of spaces and elements of design. Any unauthorized use of these plans without the prior written permission of Elevation Home Designs will result in monetary compensation to Elevation Home Designs. Written permission must be obtained and granted prior to any use and/or design changes to these plans.

Elevations

Elevation Home Designs
Job # : 23-0178
Printed On:
11/15/2023 10:48:24
Layout Sheet #
2 of 2
Sheet:
A2.1

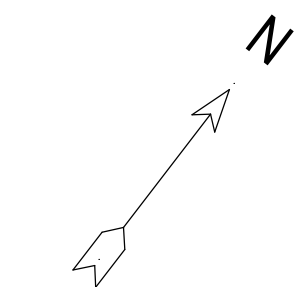

1st Floor Plan - EHD-1XXXXX1-C - Mustard Seed Restaurant
Scale: 1/4 in = 1 ft

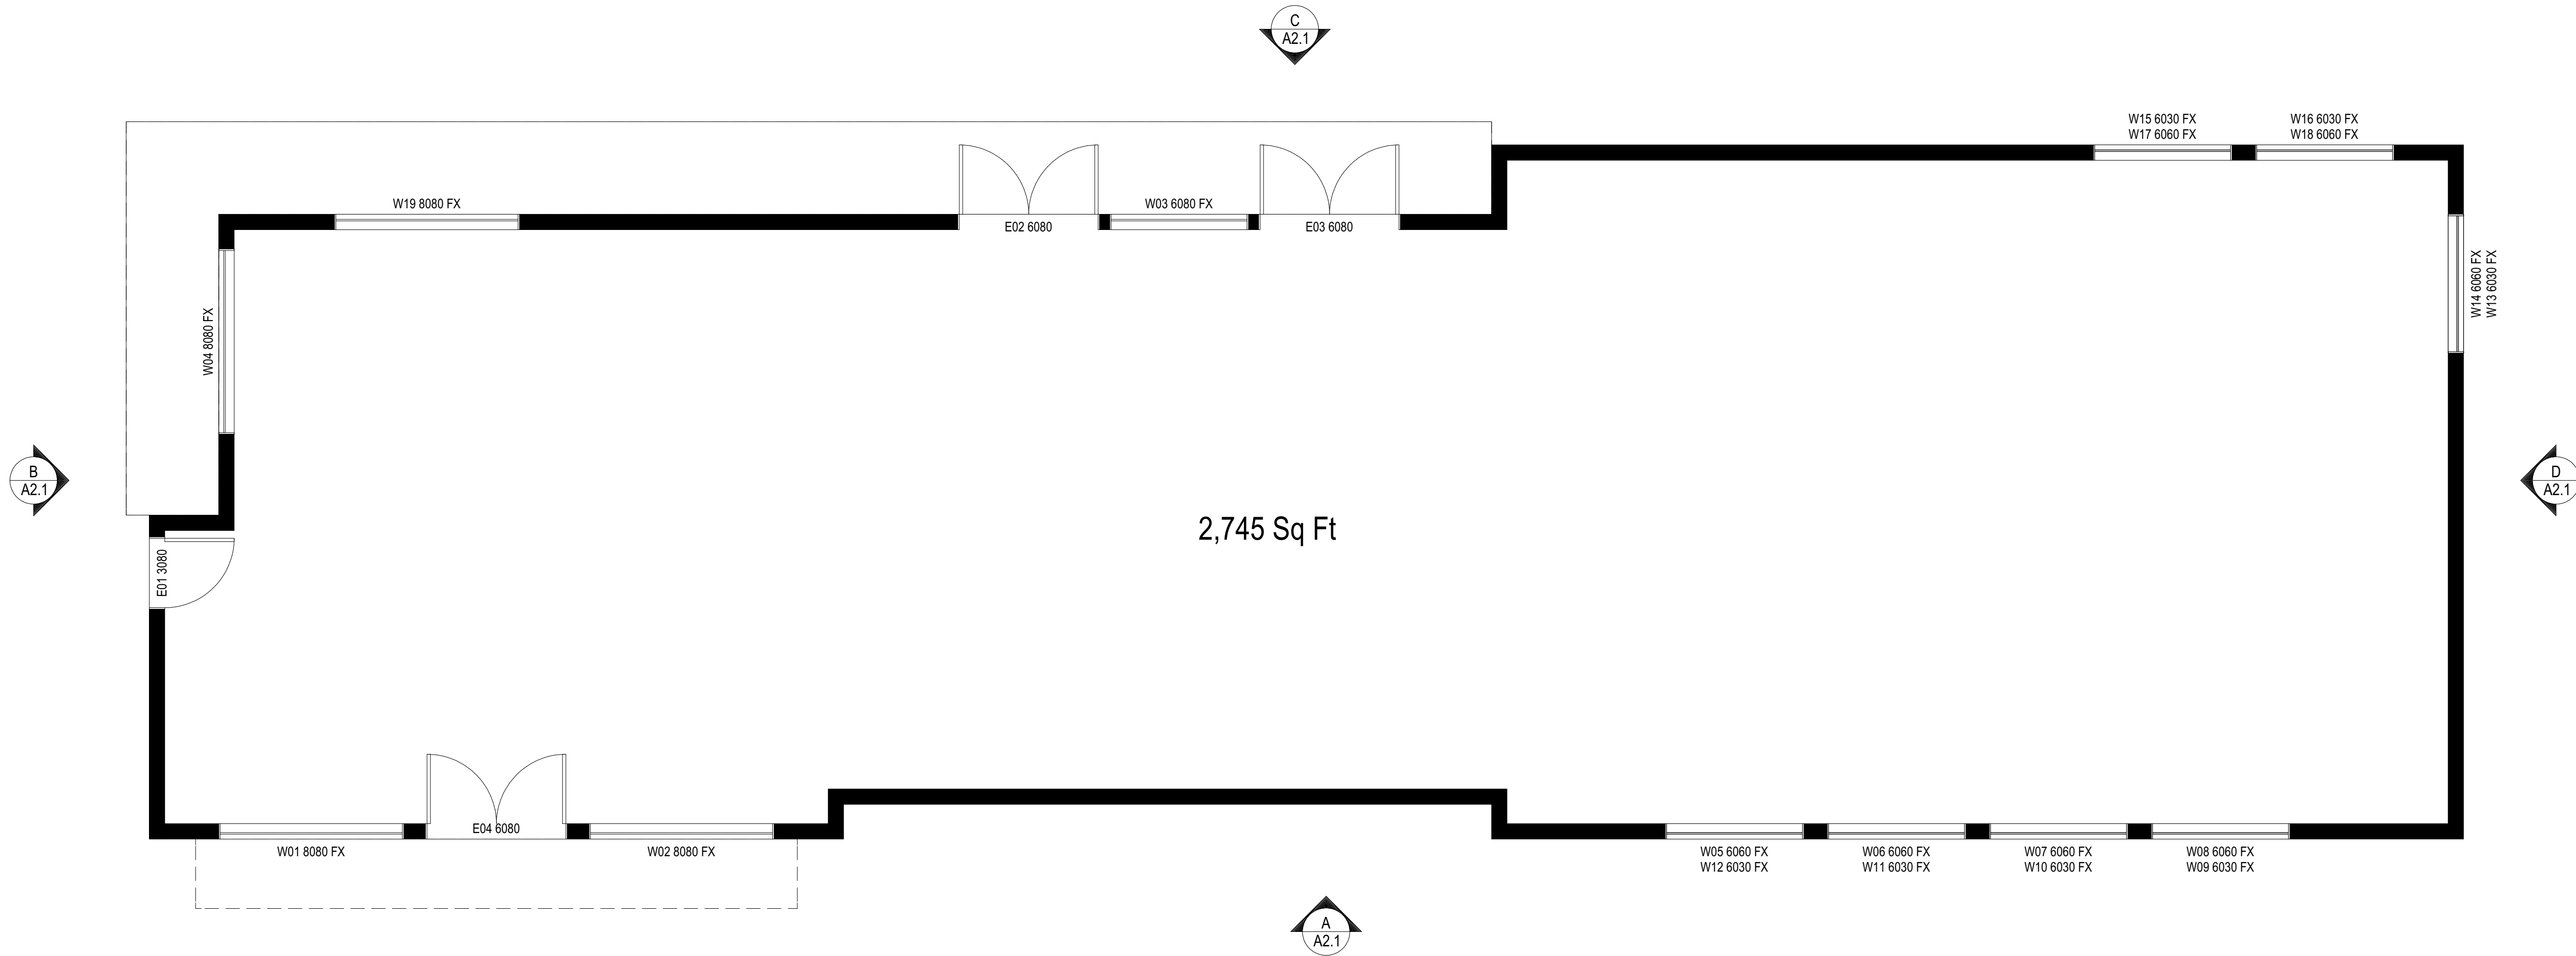

Disclaimers:
--- These plans are exclusive property of Elevation Home Designs (EHD) and may not be sold to any person or business without expressed written consent of EHD. These plans are for one (1) time use only for EHD's client, Mustard Seed Restaurant, and are to be used on the project at xxx Barksdale Ave in Dupont, WA 98237.
---NOTICE: DO NOT SCALE - The written dimensions on this plan supersede any scaled measurements.
---Copyright notice: these plans are copyrighted and are subject to copyright protection as an "architectural work" under the Copyright Act, 17 USC, as amended. December 2002. The protection includes the right to prevent unauthorized reproduction, distribution, or public display of the plans. Any unauthorized use of these plans, in whole or in part, without the written permission of Elevation Home Designs, may result in monetary compensation to Elevation Home Designs. Written permission must be obtained and granted prior to any use and/or design changes to these plans.

Mustard Seed Restaurant

xxx Barksdale Ave
Dupont, WA 98237
Phone
Parcel # - Parcel


*** Plans are designed for AISC D, 24" x 36" Size Paper Only, UNO --- Do Not Scale ***

ELEVATION
Elevation Home Designs LLC
2102 E Main #105 Puyallup, WA 98372
PH: 866.657.4371 | elevationhd.com


STRUCTURAL
works
253.533.0835
es@structuralworks.net

11/15/2023

1st Floor Plan
Elevation Home Designs
Job # : 23-0178
Printed On:
11/15/2023 10:51:55
Layout Sheet #
1 of 3
Sheet:
A1.1

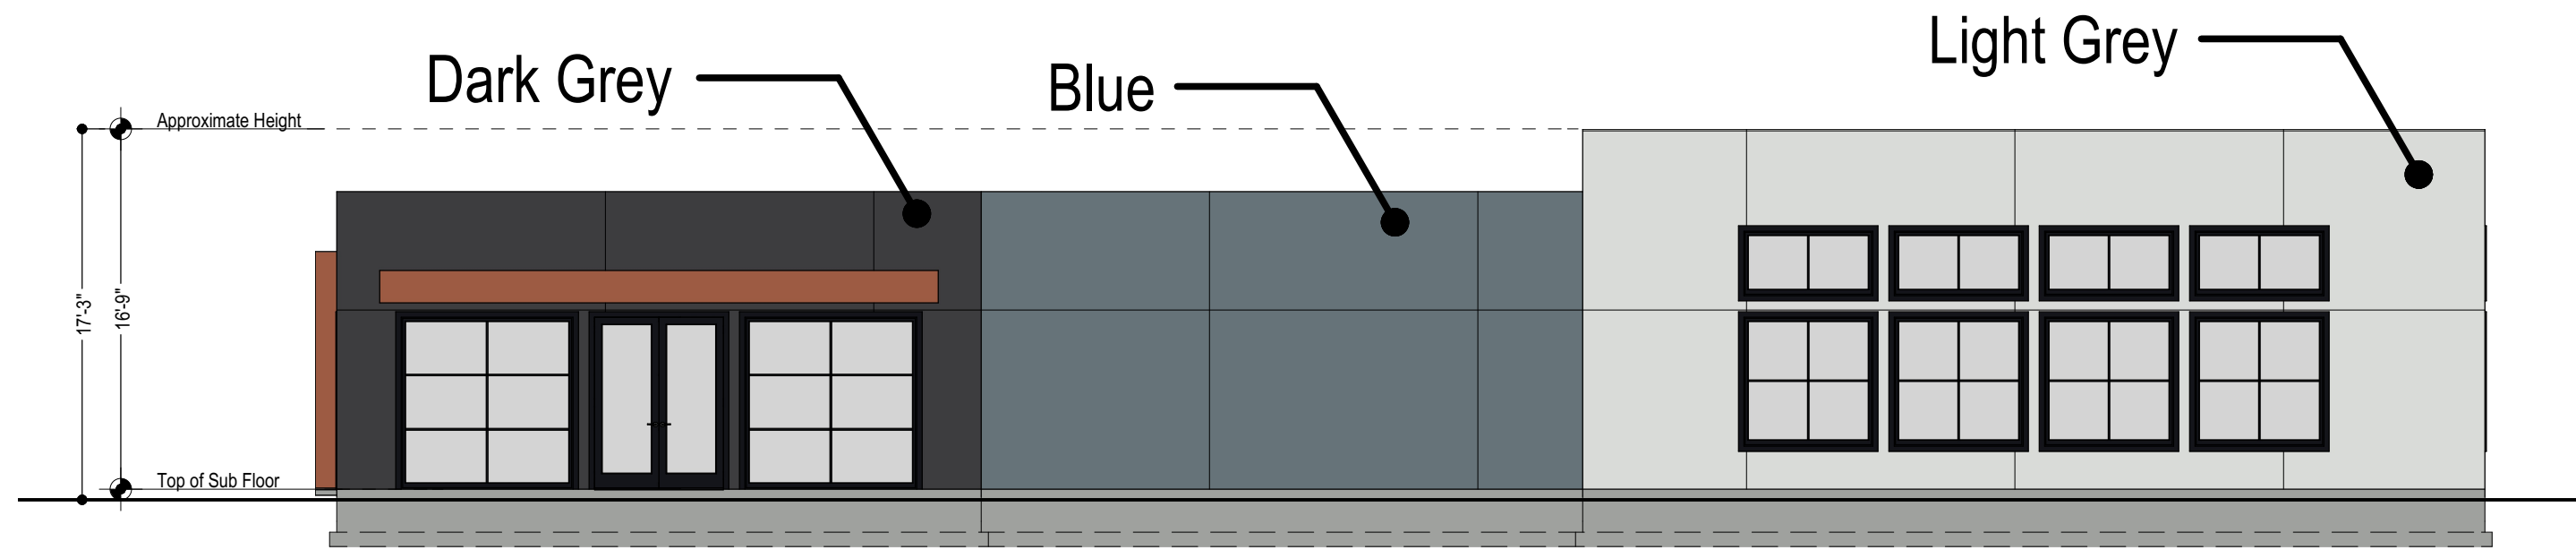

Southeast Elevation A - EHD-1XXXXX1-C - Mustard Seed Restaurant
Scale: 1/8 in = 1 ft

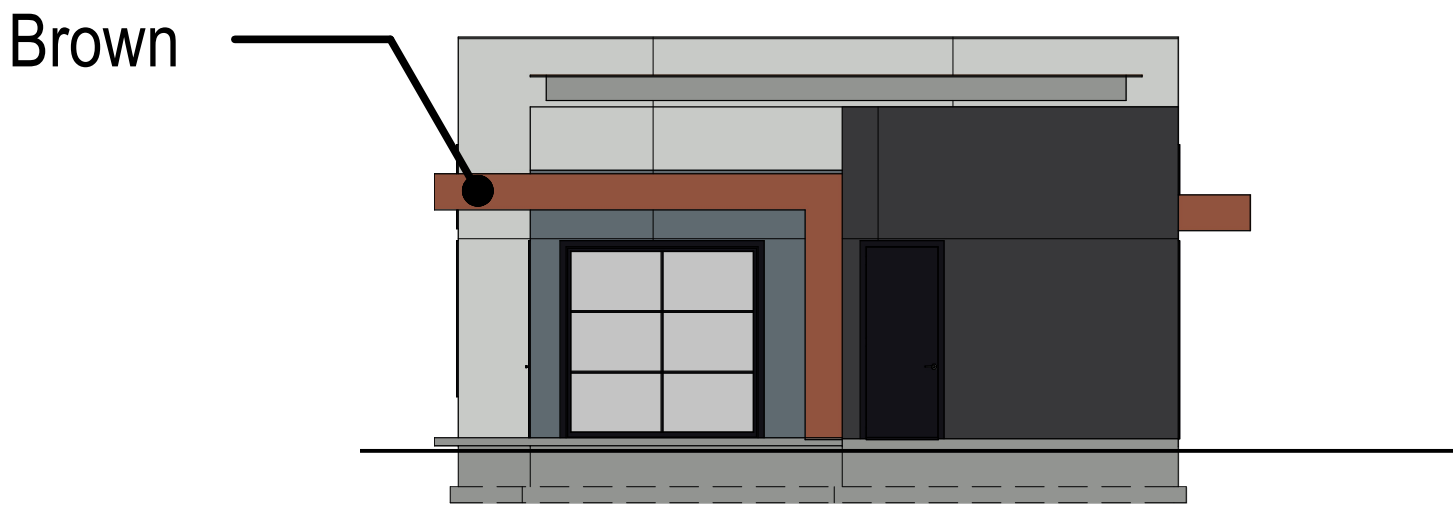


Southwest Elevation B - EHD-1XXXXX1-C - Mustard Seed Restaurant
Scale: 1/8 in = 1 ft

Building will be either Wood
Construction or Tilt-Up
Construction.




Northwest Elevation C - EHD-1XXXXX1-C - Mustard Seed Restaurant
Scale: 1/8 in = 1 ft

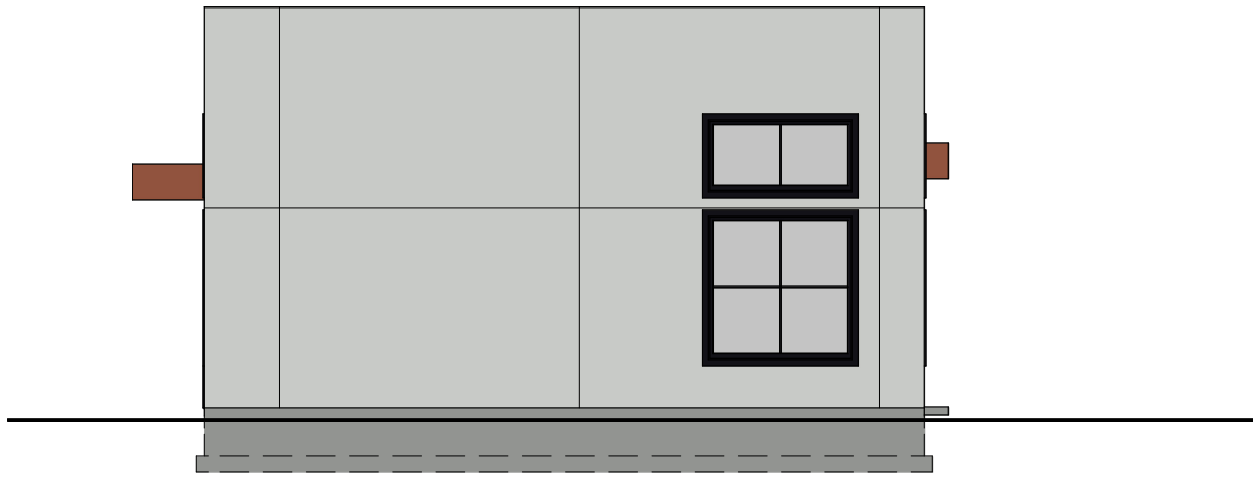


Northeast Elevation D - EHD-1XXXXX1-C - Mustard Seed Restaurant
Scale: 1/8 in = 1 ft



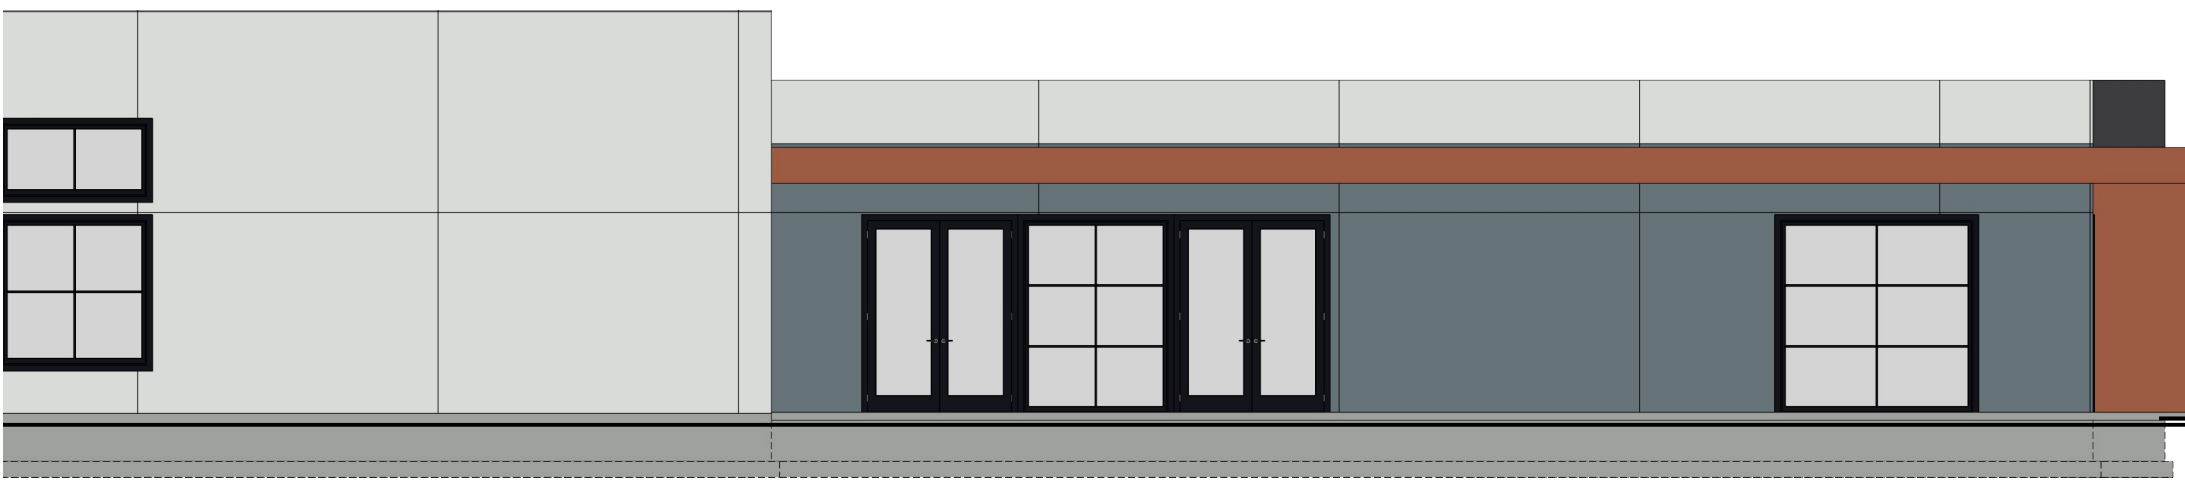

on C - EHD-1XXXXX1-C - Mustard Seed Restaurant

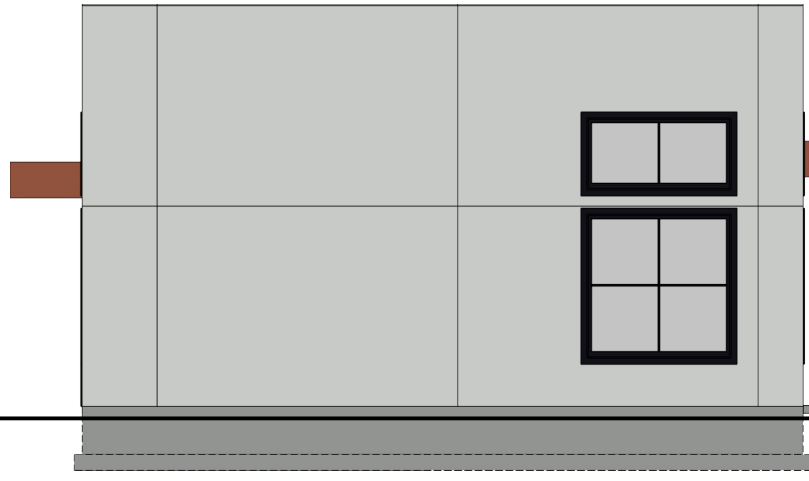

Northeast Elevation D - EHD-1XXXXX1-C - Mustard Seed Restaurant
Scale: 1/8 in = 1 ft

11/15/2023

STRUCTURAL
works

253.533.0835
es@structuralworks.net

ELEVATION

Elevation Home Designs LLC
2102 E Main #105 Puyallup, WA 98372
PH: 866.657.4371 | elevationhd.com

Mustard Seed Restaurant

xxx Barksdale Ave
Dupont, WA 98237
Phone
Parcel # - Parcel

Disclaimers:
--- These plans are the exclusive property of Elevation Home Designs (EHD) and may not be sold to any person or business without expressed written consent of EHD. These plans are for one (1) time use only for EHD's client, Mustard Seed Restaurant, and are not to be used for any other project without the express written consent of EHD.
---NOTICE: DO NOT SCALE - The written dimensions on this plan supersede any scaled measurements.
---Copyright notice: these plans are copyrighted and are subject to copyright protection as an "architectural work" under the copyright act, 17 USC as amended. Design, drawing, or construction of a building or structure based on these plans without the express written consent of Elevation Home Designs, LLC, is prohibited. Any unauthorized use of these plans, in whole or in part, can result in monetary compensation to Elevation Home Designs. Written permission must be obtained and granted prior to any use and/or design changes to these plans.

Elevations

Elevation Home Designs
Job # : 23-0178
Printed On:
11/15/2023 10:51:57
Layout Sheet #
3 of 3
Sheet:
A2.2

*** Plans are designed for AISC D (24" x 36") Size Paper Only, UNO --- Do Not Scale ***