


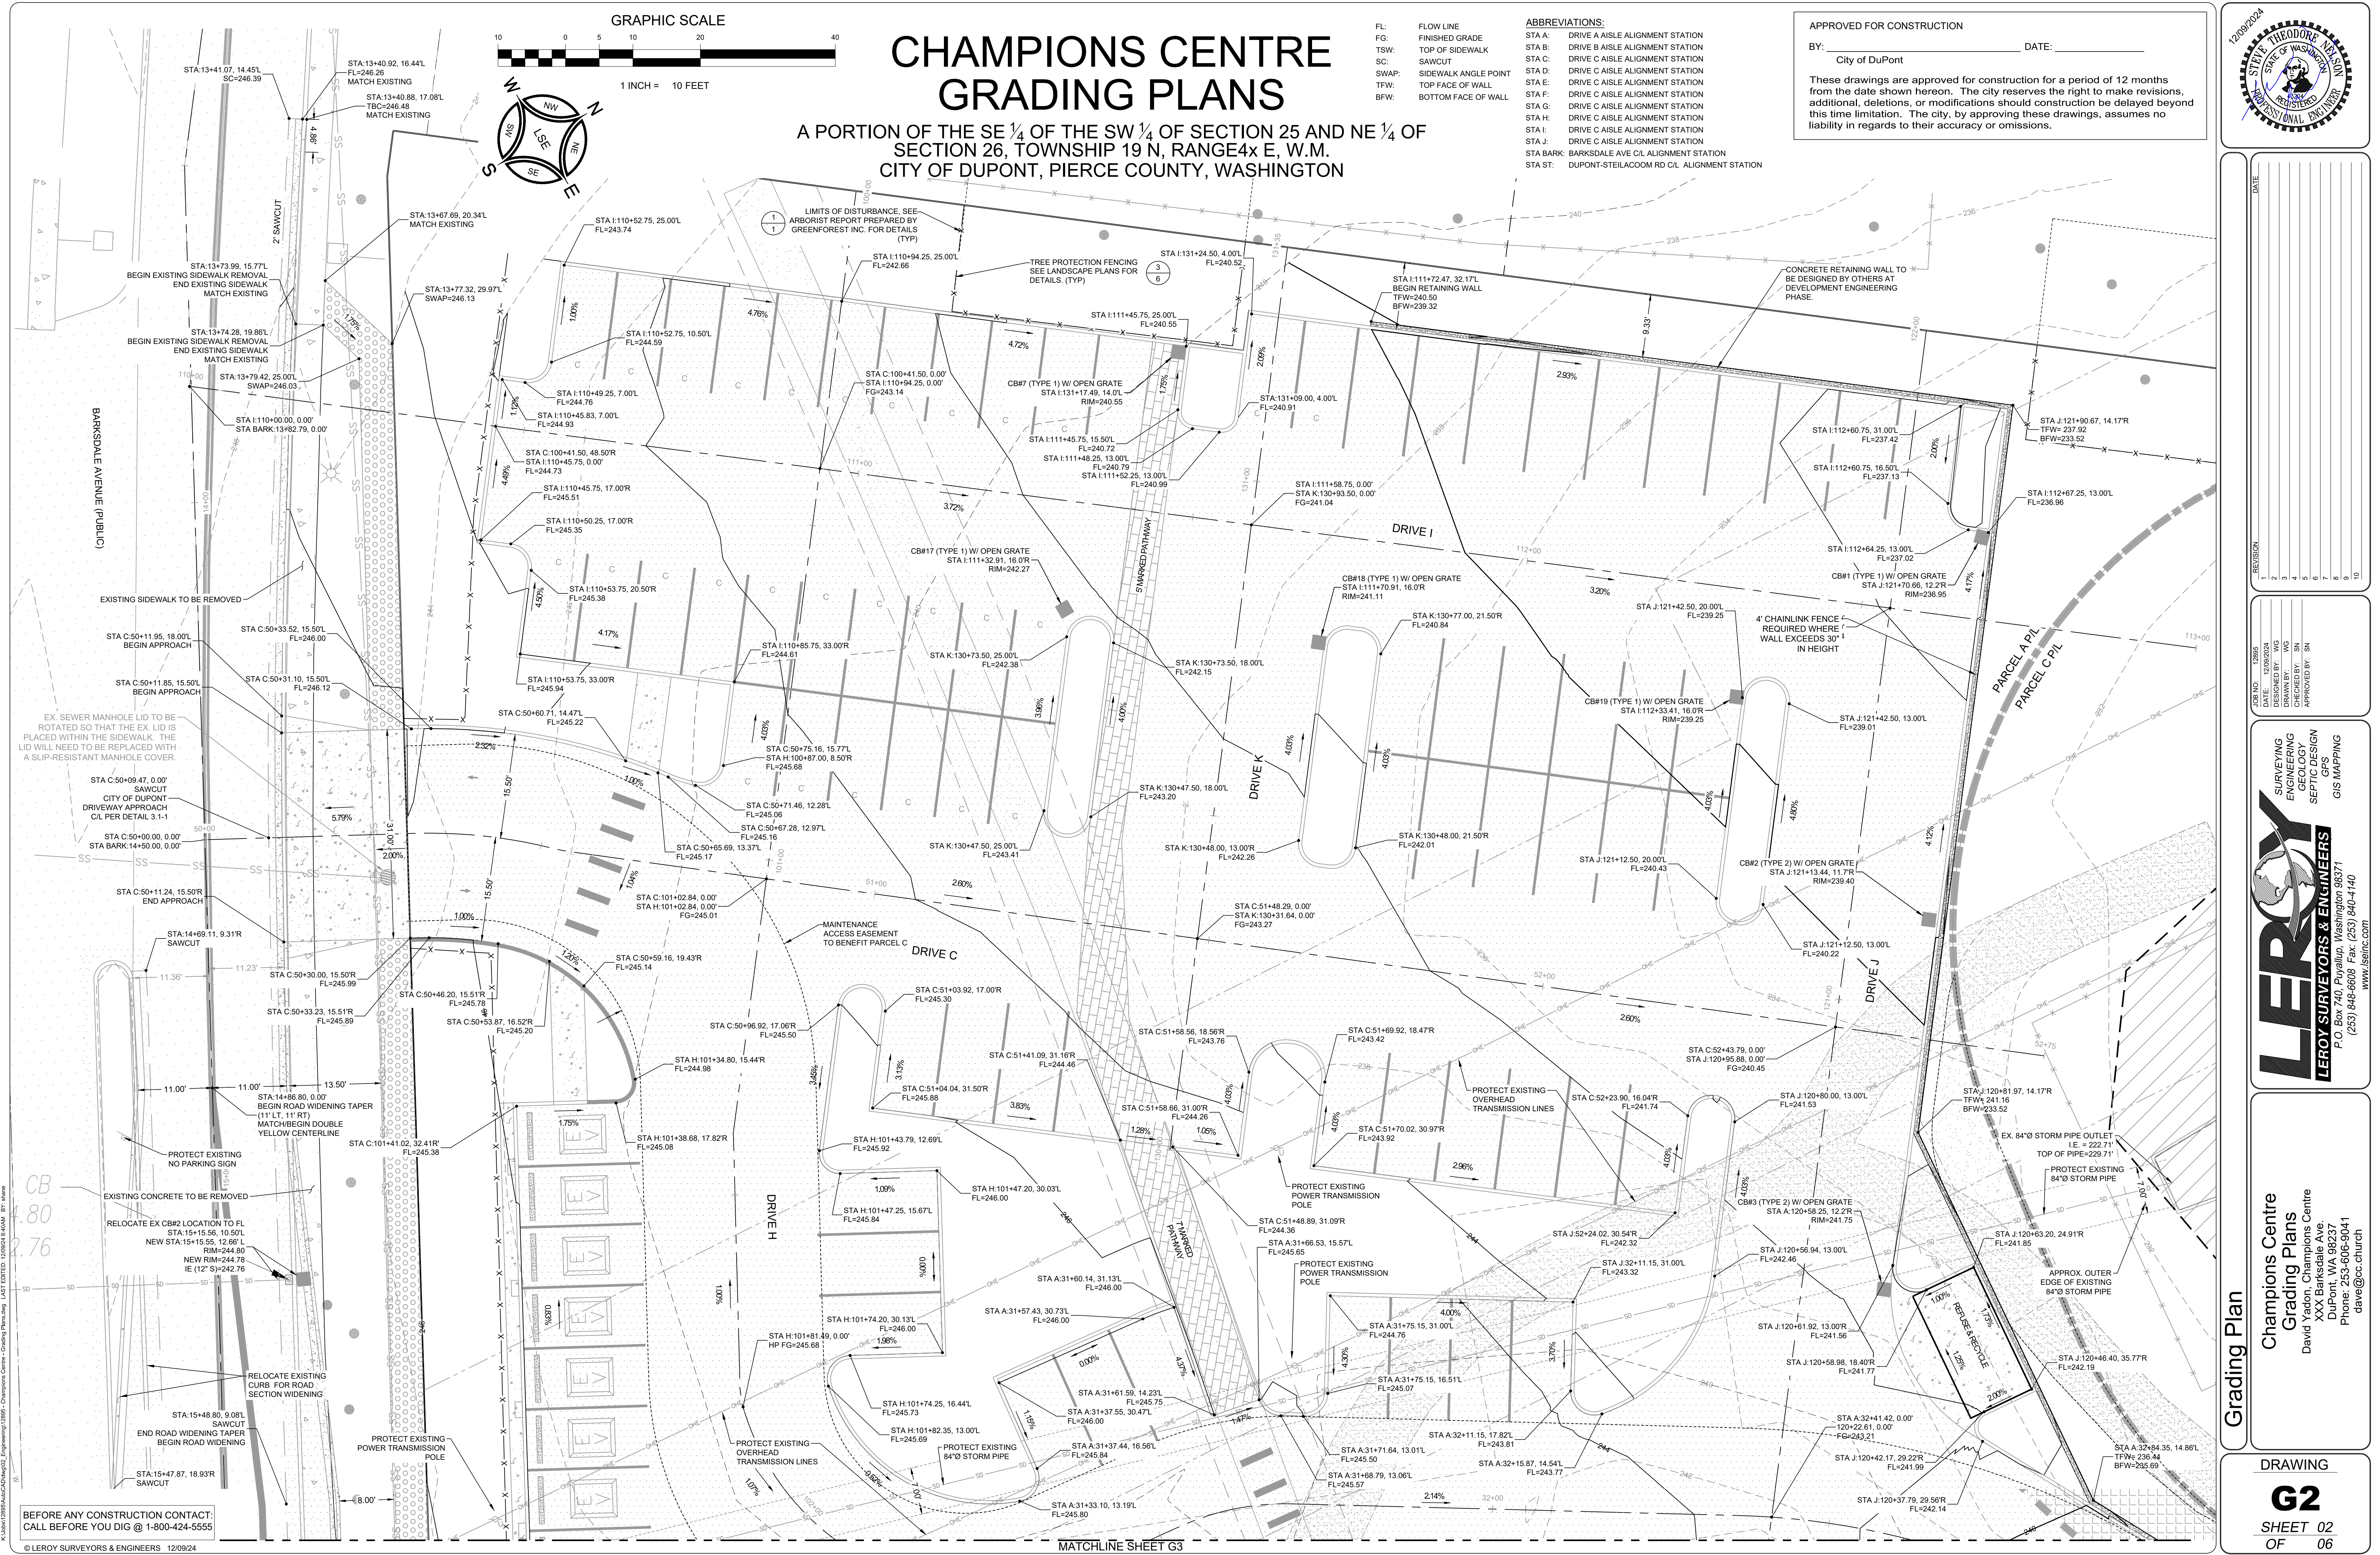

DATE	REVISION
12/09/2024	1
	2
	3
	4
	5
	6
	7
	8
	9
	10

JOB NO. 12095	DATE 12/09/2024
DRAWN BY: WJS	CHECKED BY: SN
APPROVED BY: SN	

LERoy
SURVEYING
ENGINEERING
LANDSCAPE ARCHITECTURE
SEPTIC DESIGN
GPS MAPPING

LERoy SURVEYORS & ENGINEERS
P.O. Box 740, Puyallup, Washington 98371
(253) 848-6008 Fax: (253) 840-4140
www.leroyinc.com

Grading Plan

**Champions Centre
Grading Plans**


David Yaden, Champions Centre
XXX Barksdale Ave
DuPont, WA 98371
Phone: 253-606-9041
dave@cc.church

DRAWING

G2

**SHEET 02
OF 06**

STA A:	DRIVE A AISLE ALIGNMENT STATION	FL:	FLOW LINE
STA B:	DRIVE A AISLE ALIGNMENT STATION	FG:	FINISHED GRADE
STA C:	DRIVE C AISLE ALIGNMENT STATION	TSW:	TOP OF SIDEWALK
STA D:	DRIVE C AISLE ALIGNMENT STATION	SC:	SAWCUT
STA E:	DRIVE C AISLE ALIGNMENT STATION	SWAP:	SIDEWALK ANGLE POINT
STA F:	DRIVE C AISLE ALIGNMENT STATION	TFW:	TOP FACE OF WALL
STA G:	DRIVE C AISLE ALIGNMENT STATION	BFW:	BOTTOM FACE OF WALL
STA H:	DRIVE C AISLE ALIGNMENT STATION		
STA I:	DRIVE C AISLE ALIGNMENT STATION		
STA J:	DRIVE C AISLE ALIGNMENT STATION		
STA BARK:	BARKSDALE AVE ALG. ALIGNMENT STATION		
STA ST:	DUPONT-STEILACLOM RD. ALG. ALIGNMENT STATION		

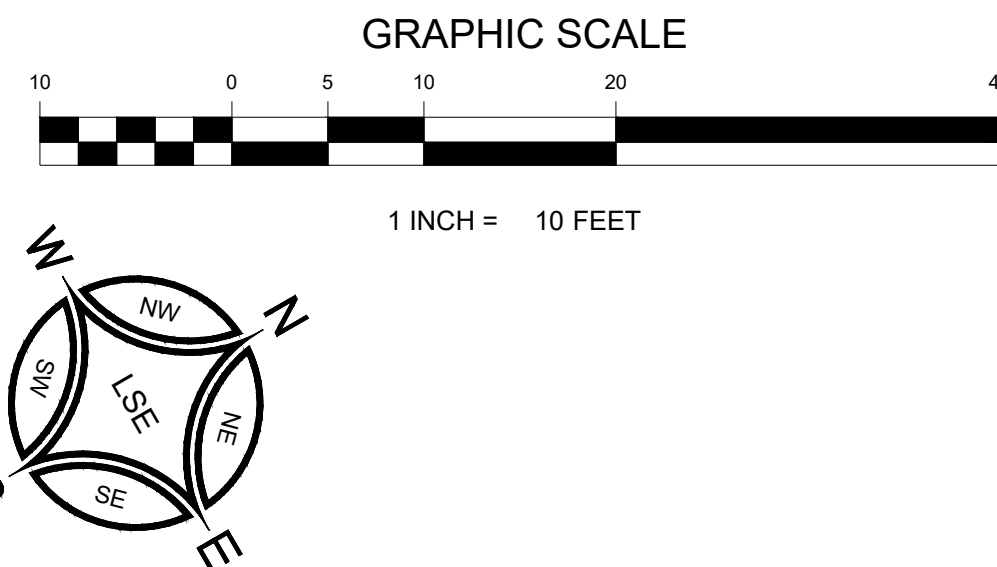


A PORTION OF THE SE ¼ OF THE SW ¼ OF SECTION 25 AND NE ¼ OF
SECTION 26, TOWNSHIP 19 N, RANGE 4x E, W.M.
CITY OF DUPONT, PIERCE COUNTY, WASHINGTON

ADA RAMP TO BE INSTALLED PER WSDOT MOUNTS TO STEELACCOM-PUPT RD CORRIDOR IMPROVEMENTS

BY: _____ DATE: _____
City of DuPont

These drawings are approved for construction for a period of 12 months from the date shown hereon. The city reserves the right to make revisions, additional, deletions, or modifications should construction be delayed beyond this time limitation. The city, by approving these drawings, assumes no liability in regards to their accuracy or omissions.

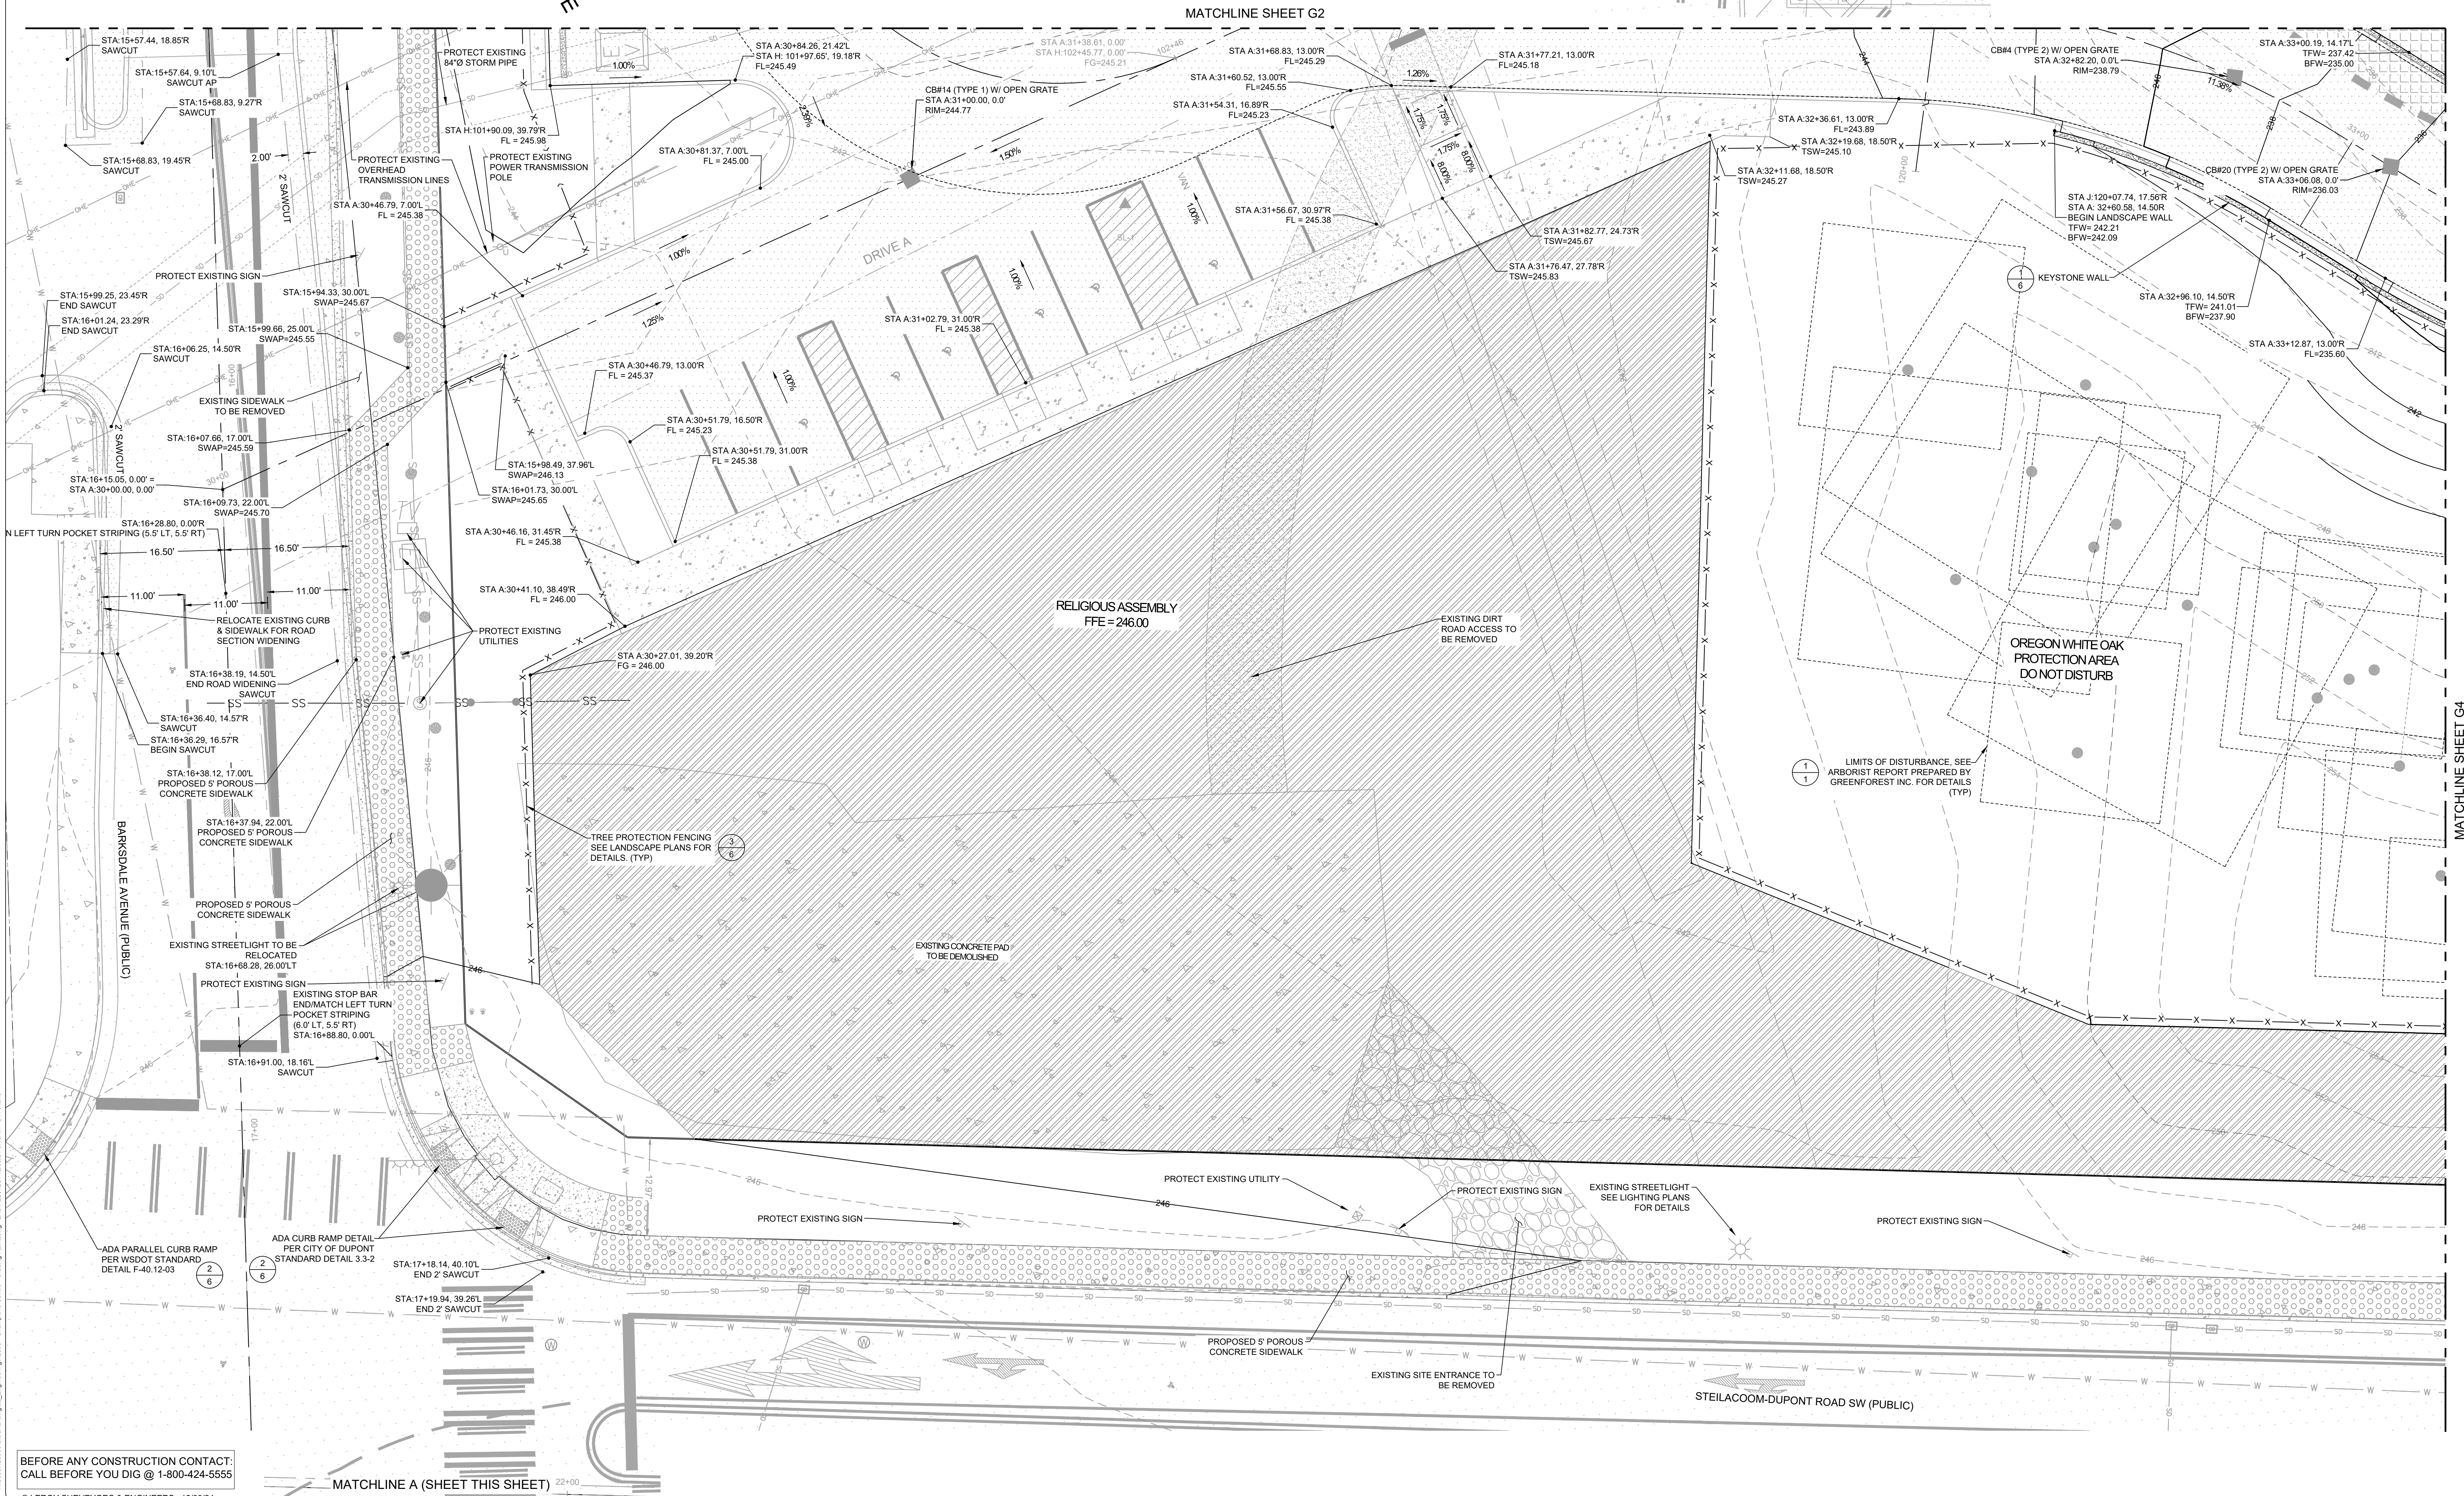

BEFORE ANY CONSTRUCTION CONTACT:
CALL BEFORE YOU DIG @ 1-800-424-5555

© LEROY SURVEYORS & ENGINEERS 12/09/24

REVISION	DATE
1	
2	
3	
4	
5	
6	
7	
8	
9	
10	

JOB NO: 12895
DATE: 12/09/2024
DESIGNED BY: WG
DRAWN BY: WG
CHECKED BY: SN
APPROVED BY: SN

LEROI

LEROI SURVEYORS & ENGINEERS
 P.O. Box 740, Puyallup, Washington 98371
 (253) 846-6608 Fax: (253) 840-1140
www.leroi.com

SURVEYING
 ENGINEERING
 GEOLOGY
 SEPTIC DESIGN
 GPS
 GIS MAPPING

**Champions Centre
Grading Plans**
David Yadon, Champions Centre
XXX Barksdale Ave.
DuPont, WA 98237
Phone: 253-606-9041
dave@cc.church


DRAWING

G3

SHEET 03

OF 06

ABBREVIATIONS:
STA A: DRIVE A AISLE ALIGNMENT STATION
STA B: DRIVE B AISLE ALIGNMENT STATION
STA C: DRIVE C AISLE ALIGNMENT STATION
STA D: DRIVE D AISLE ALIGNMENT STATION
STA E: DRIVE E AISLE ALIGNMENT STATION
STA F: DRIVE F AISLE ALIGNMENT STATION
STA G: DRIVE G AISLE ALIGNMENT STATION
STA H: DRIVE H AISLE ALIGNMENT STATION
STA I: DRIVE I AISLE ALIGNMENT STATION
STA J: DRIVE J AISLE ALIGNMENT STATION
STA BARK: BARKSDALE AVE CIL ALIGNMENT STATION
STA ST: DUPONT-STELACOOM RD CIL ALIGNMENT STATION
FL: FLOW LINE
FG: FINISHED GRADE
TSW: TOP OF SIDEWALK
SC: SAWCUT
SWAP: SIDEWALK ANGLE POINT
TFW: TOP FACE OF WALL
BFW: BOTTOM FACE OF WALL

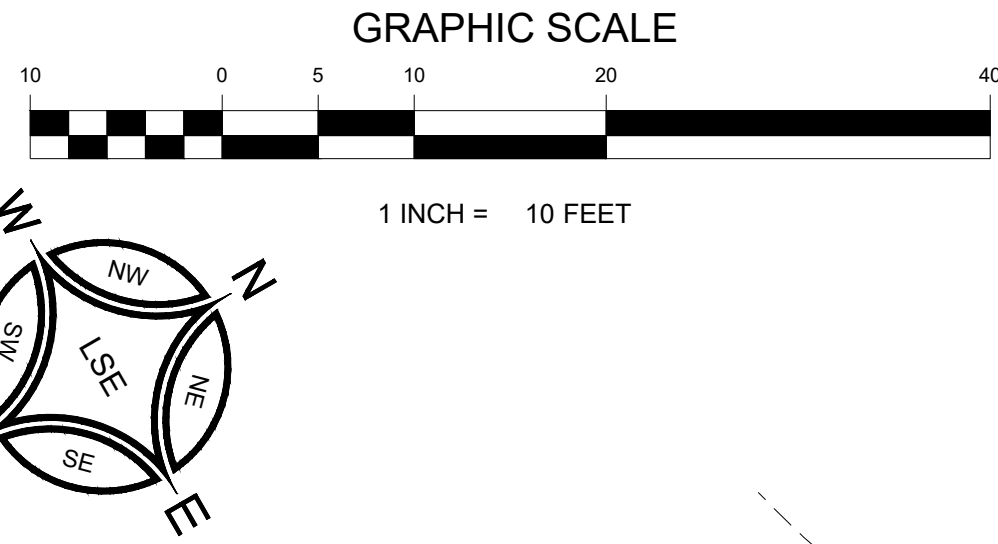

CHAMPIONS CENTRE GRADING PLANS

A PORTION OF THE SE ¼ OF THE SW ¼ OF SECTION 25 AND NE ¼ OF
SECTION 26, TOWNSHIP 19 N, RANGE 4 E, W.M.
CITY OF DUPONT, PIERCE COUNTY, WASHINGTON

APPROVED FOR CONSTRUCTION

BY: _____ DATE: _____
City of DuPont

These drawings are approved for construction for a period of 12 months from the date shown hereon. The city reserves the right to make revisions, additional, deletions, or modifications should construction be delayed beyond this time limitation. The city, by approving these drawings, assumes no liability in regards to their accuracy or omissions.



DATE	12/09/24
REVISION	
1	
2	
3	
4	
5	
6	
7	
8	
9	
10	

JOB NO. 17895
DATE 12/09/24
DRAWN BY: WJS
CHECKED BY: SN
APPROVED BY: SN




Grading Plan

Champions Centre
Grading Plans

David Yaden, Champions Centre
XXX Barksdale Ave
DuPont, WA 98371
Phone: 253-606-9041
dave@cc.church


DRAWING
G4
SHEET 04
OF 06

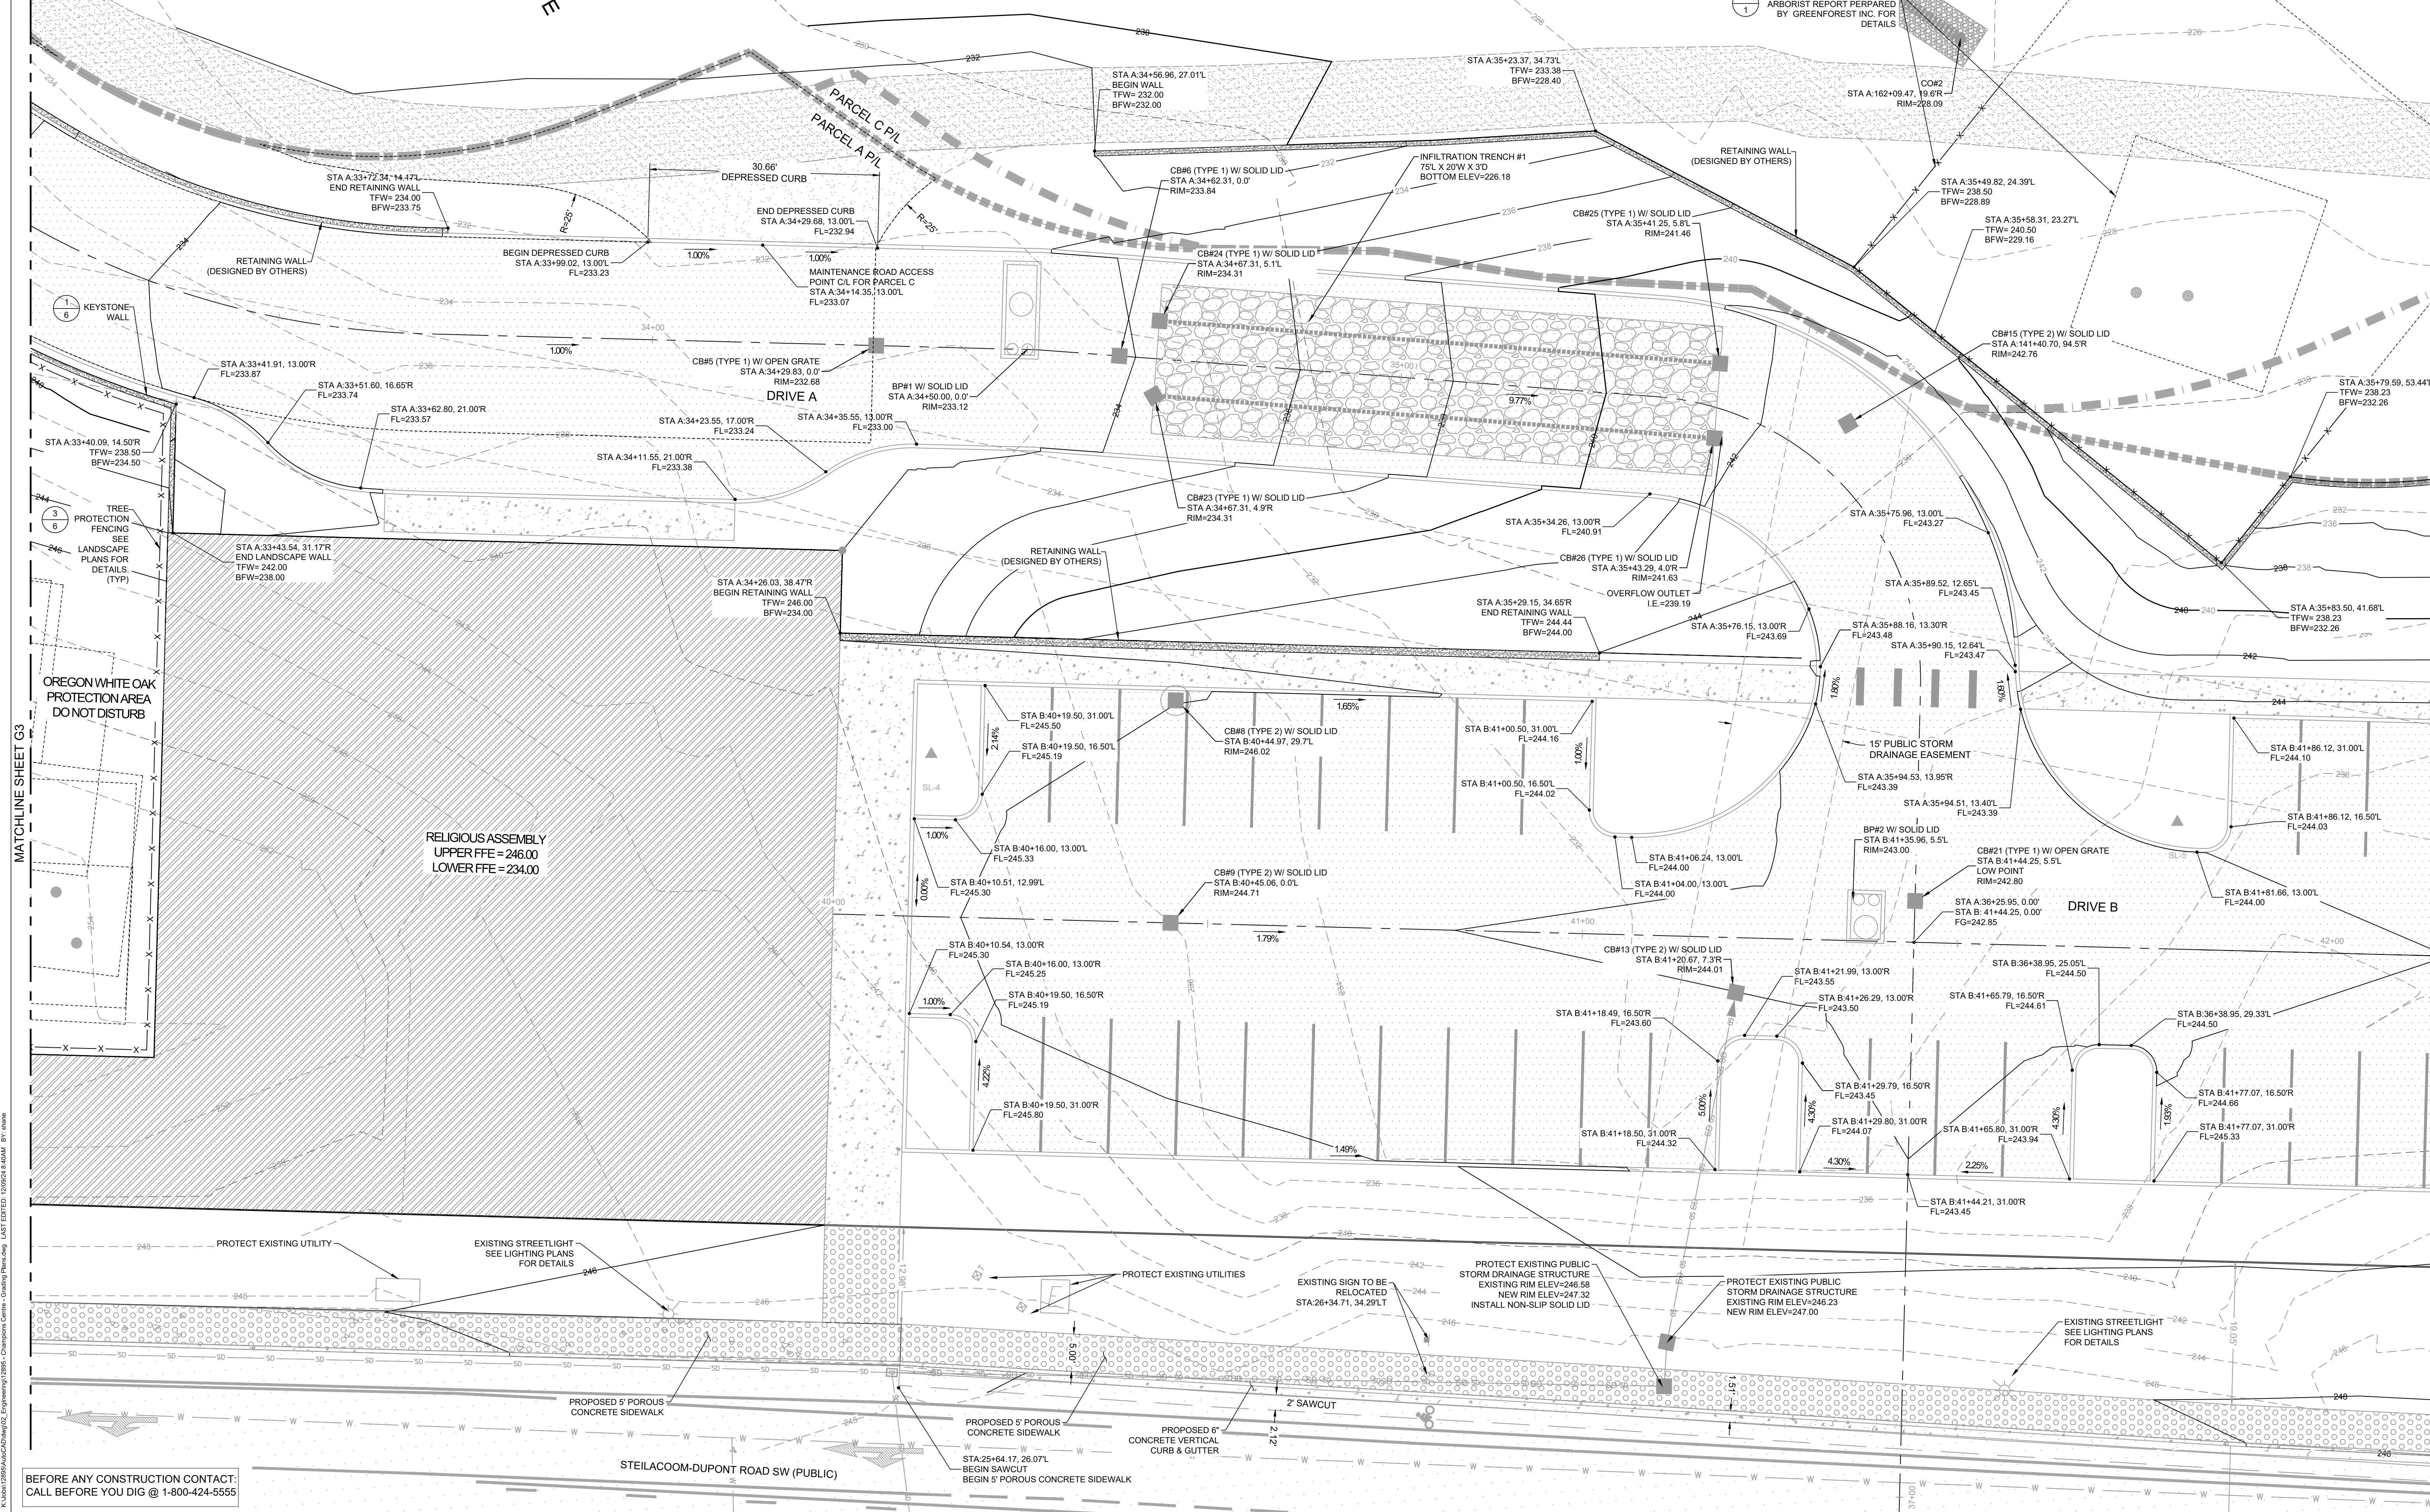

BEFORE ANY CONSTRUCTION CONTACT:
CALL BEFORE YOU DIG @ 1-800-424-5555

© LEROY SURVEYORS & ENGINEERS 12/09/24

ABBREVIATIONS:
STA A: DRIVE A AISLE ALIGNMENT STATION
STA B: DRIVE B AISLE ALIGNMENT STATION
STA C: DRIVE C AISLE ALIGNMENT STATION
STA D: DRIVE D AISLE ALIGNMENT STATION
STA E: DRIVE E AISLE ALIGNMENT STATION
STA F: DRIVE F AISLE ALIGNMENT STATION
STA G: DRIVE G AISLE ALIGNMENT STATION
STA H: DRIVE C AISLE ALIGNMENT STATION
STA I: DRIVE C AISLE ALIGNMENT STATION
STA J: DRIVE C AISLE ALIGNMENT STATION
STA BARK: BARKSDALE AVE CIL ALIGNMENT STATION
STA ST: DUPONT-STEILACOOM RD CIL ALIGNMENT STATION
FL: FLOW LINE
FG: FINISHED GRADE
TSW: TOP OF SIDEWALK
SC: SAWCUT
SWAP: SIDEWALK ANGLE POINT
TFW: TOP FACE OF WALL
BFW: BOTTOM FACE OF WALL

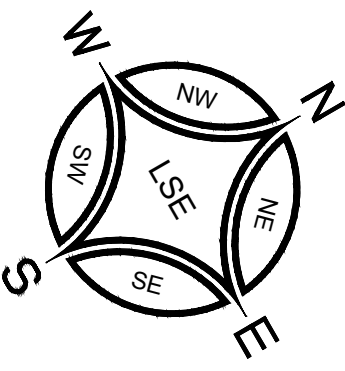

CHAMPIONS CENTRE GRADING PLANS

A PORTION OF THE SE ¼ OF THE SW ¼ OF SECTION 25 AND NE ¼ OF
SECTION 26, TOWNSHIP 19 N, RANGE 4x E, W.M.
CITY OF DUPONT, PIERCE COUNTY, WASHINGTON



APPROVED FOR CONSTRUCTION

BY: _____ DATE: _____
City of DuPont

These drawings are approved for construction for a period of 12 months from the date shown hereon. The city reserves the right to make revisions, additional, deletions, or modifications should construction be delayed beyond this time limitation. The city, by approving these drawings, assumes no liability in regards to their accuracy or omissions.



GRAPHIC SCALE

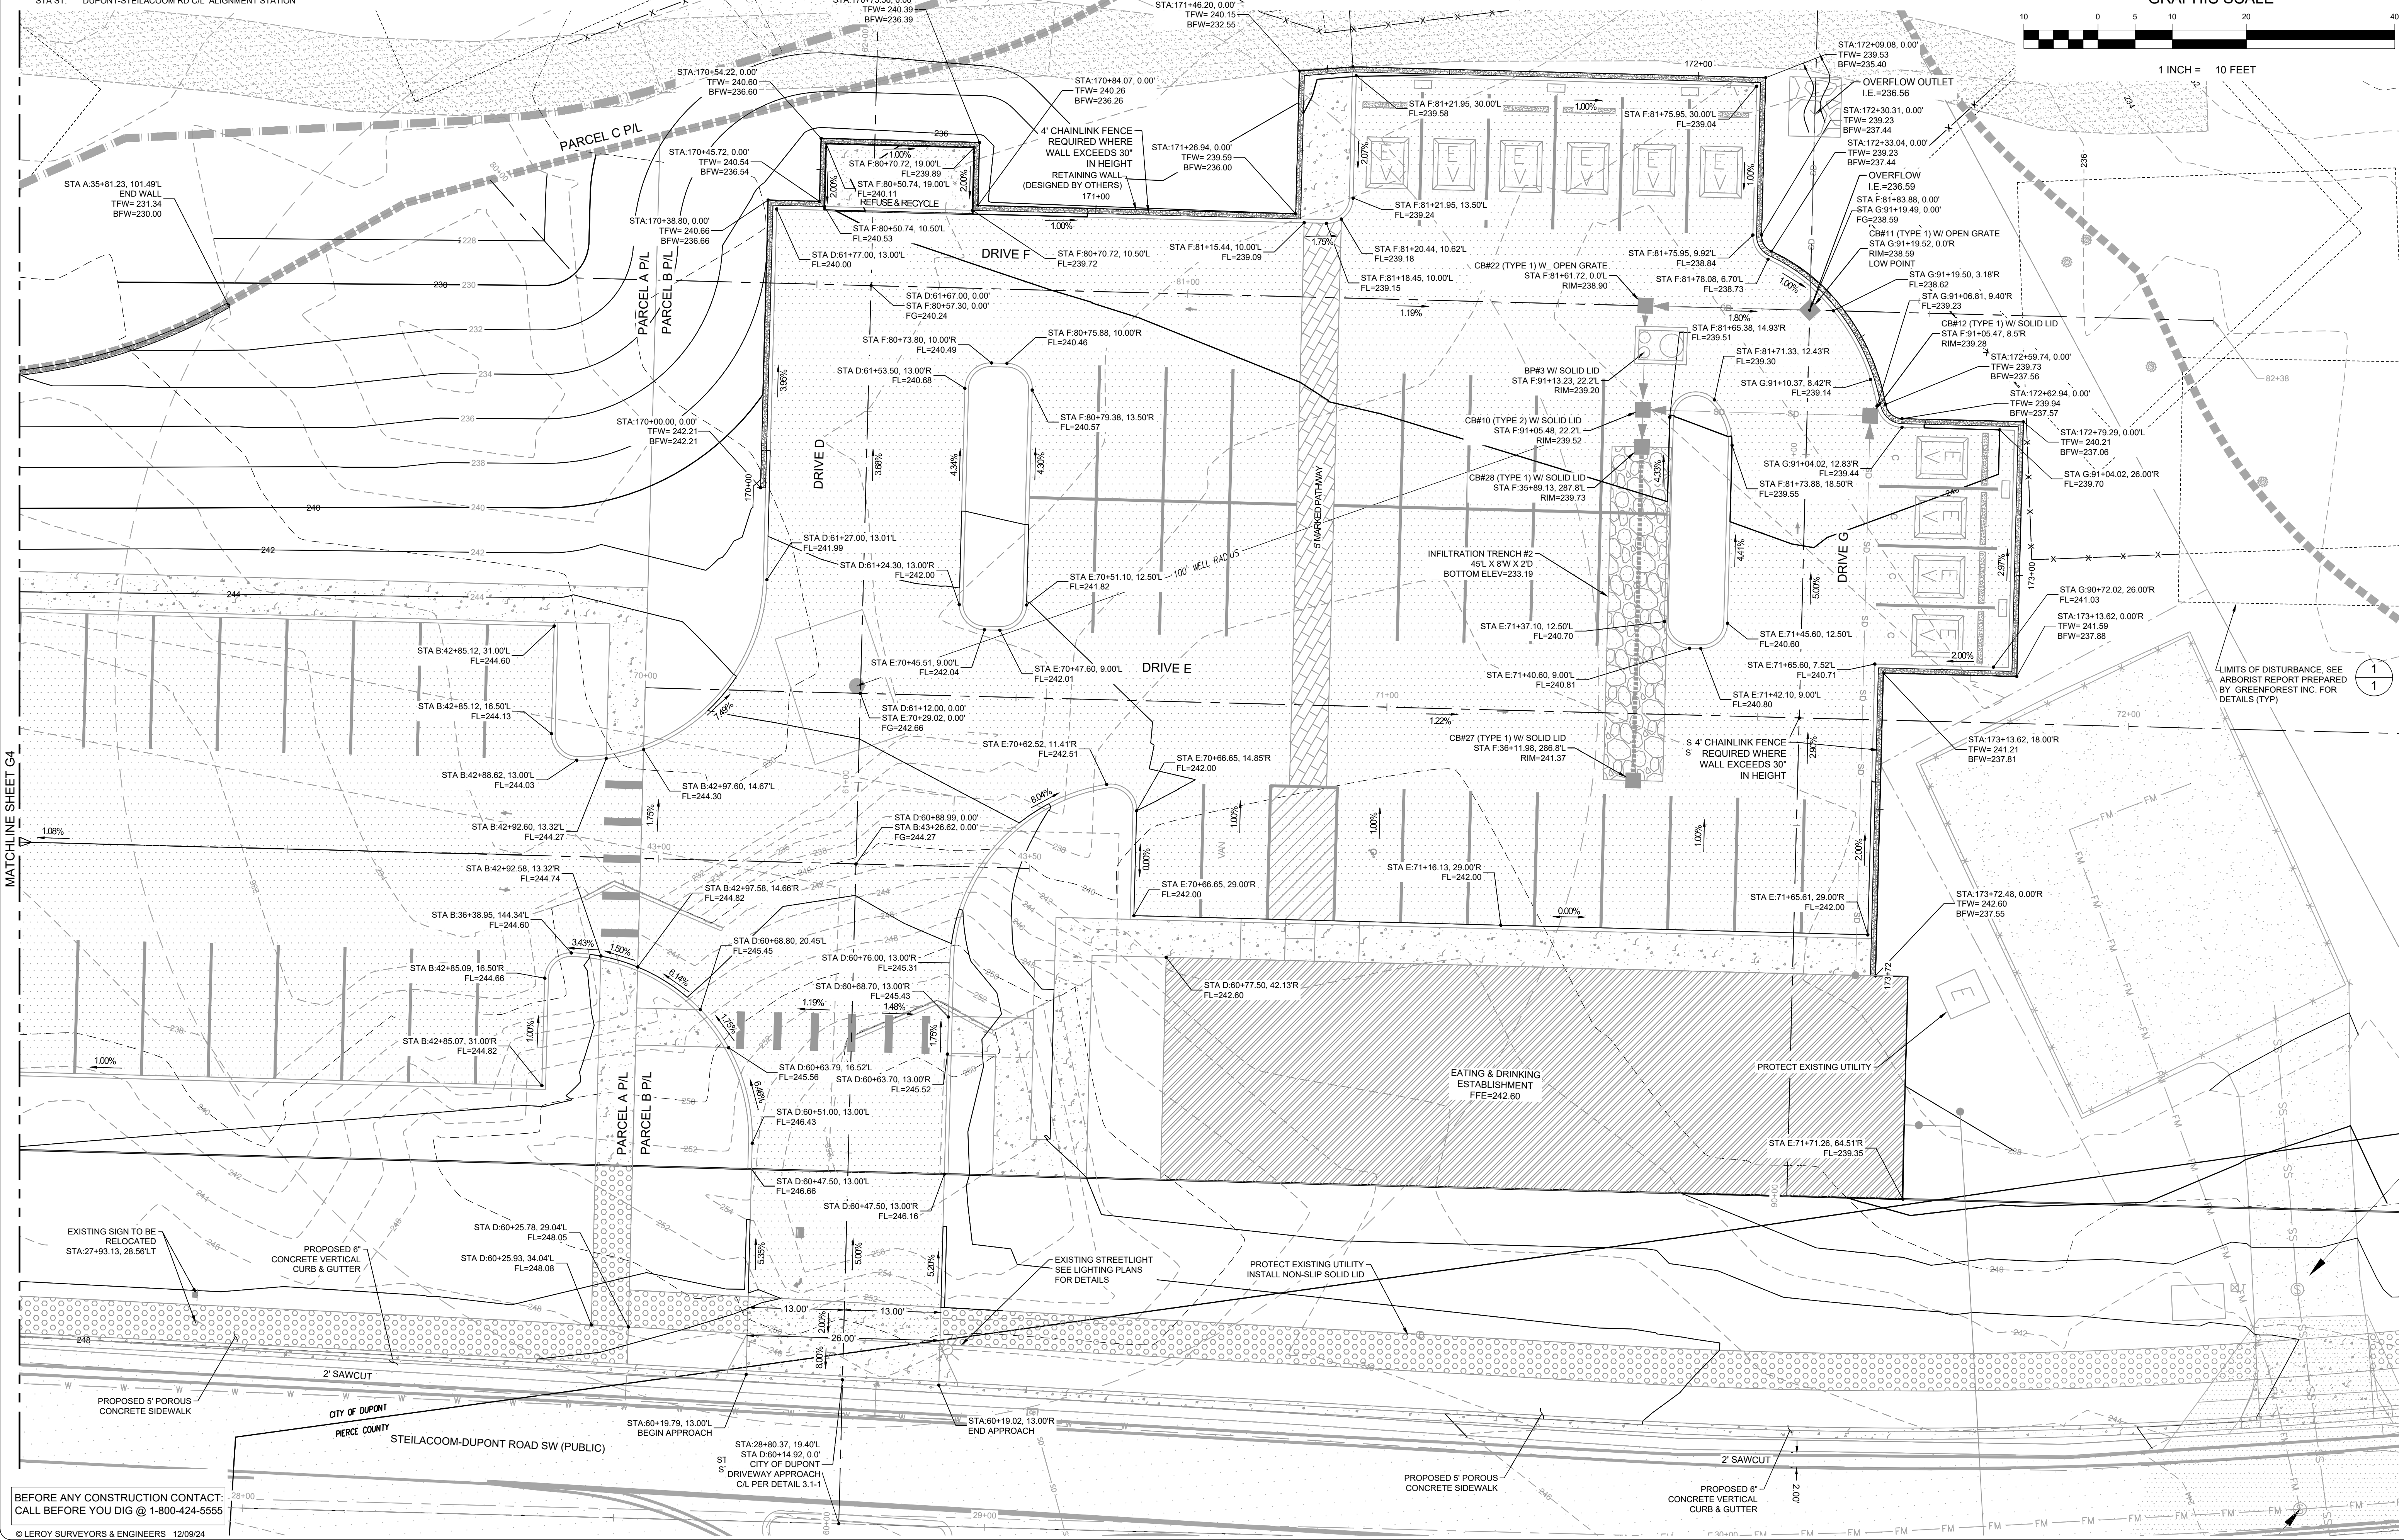 

BEFORE ANY CONSTRUCTION CONTACT:
CALL BEFORE YOU DIG @ 1-800-424-5555

© LEROY SURVEYORS & ENGINEERS 12/09/24

DATE	REVISION
12/09/2024	1
12/09/2024	2
JOB NO: 12095
DATE: 12/09/2024
DRAWN BY: VGS
CHECKED BY: SN
APPROVED BY: SN

LEROY
SURVEYING
ENGINEERING
LANDSCAPE ARCHITECTURE
SEPTIC DESIGN
GPS
GIS MAPPING
LEROY SURVEYORS & ENGINEERS
P.O. Box 740 Puyallup, Washington 98371
(253) 848-6008 Fax: (253) 840-1140
www.lseinc.com

**Champions Centre
Grading Plans**
David Yaden, Champions Centre
XXX Barksdale Ave
DuPont, WA 98237
Phone: 253-606-9041
dave@cc.church


Grading Plan

DRAWING
G5
SHEET 05
OF 06

© LEROY SURVEYORS & ENGINEERS 12/09/24



CHAMPIONS CENTRE GRADING PLANS

A PORTION OF THE SE ¼ OF THE SW ¼ OF SECTION 25 AND NE ¼ OF
SECTION 26, TOWNSHIP 19 N, RANGE4x E, W.M.
CITY OF DUPONT, PIERCE COUNTY, WASHINGTON

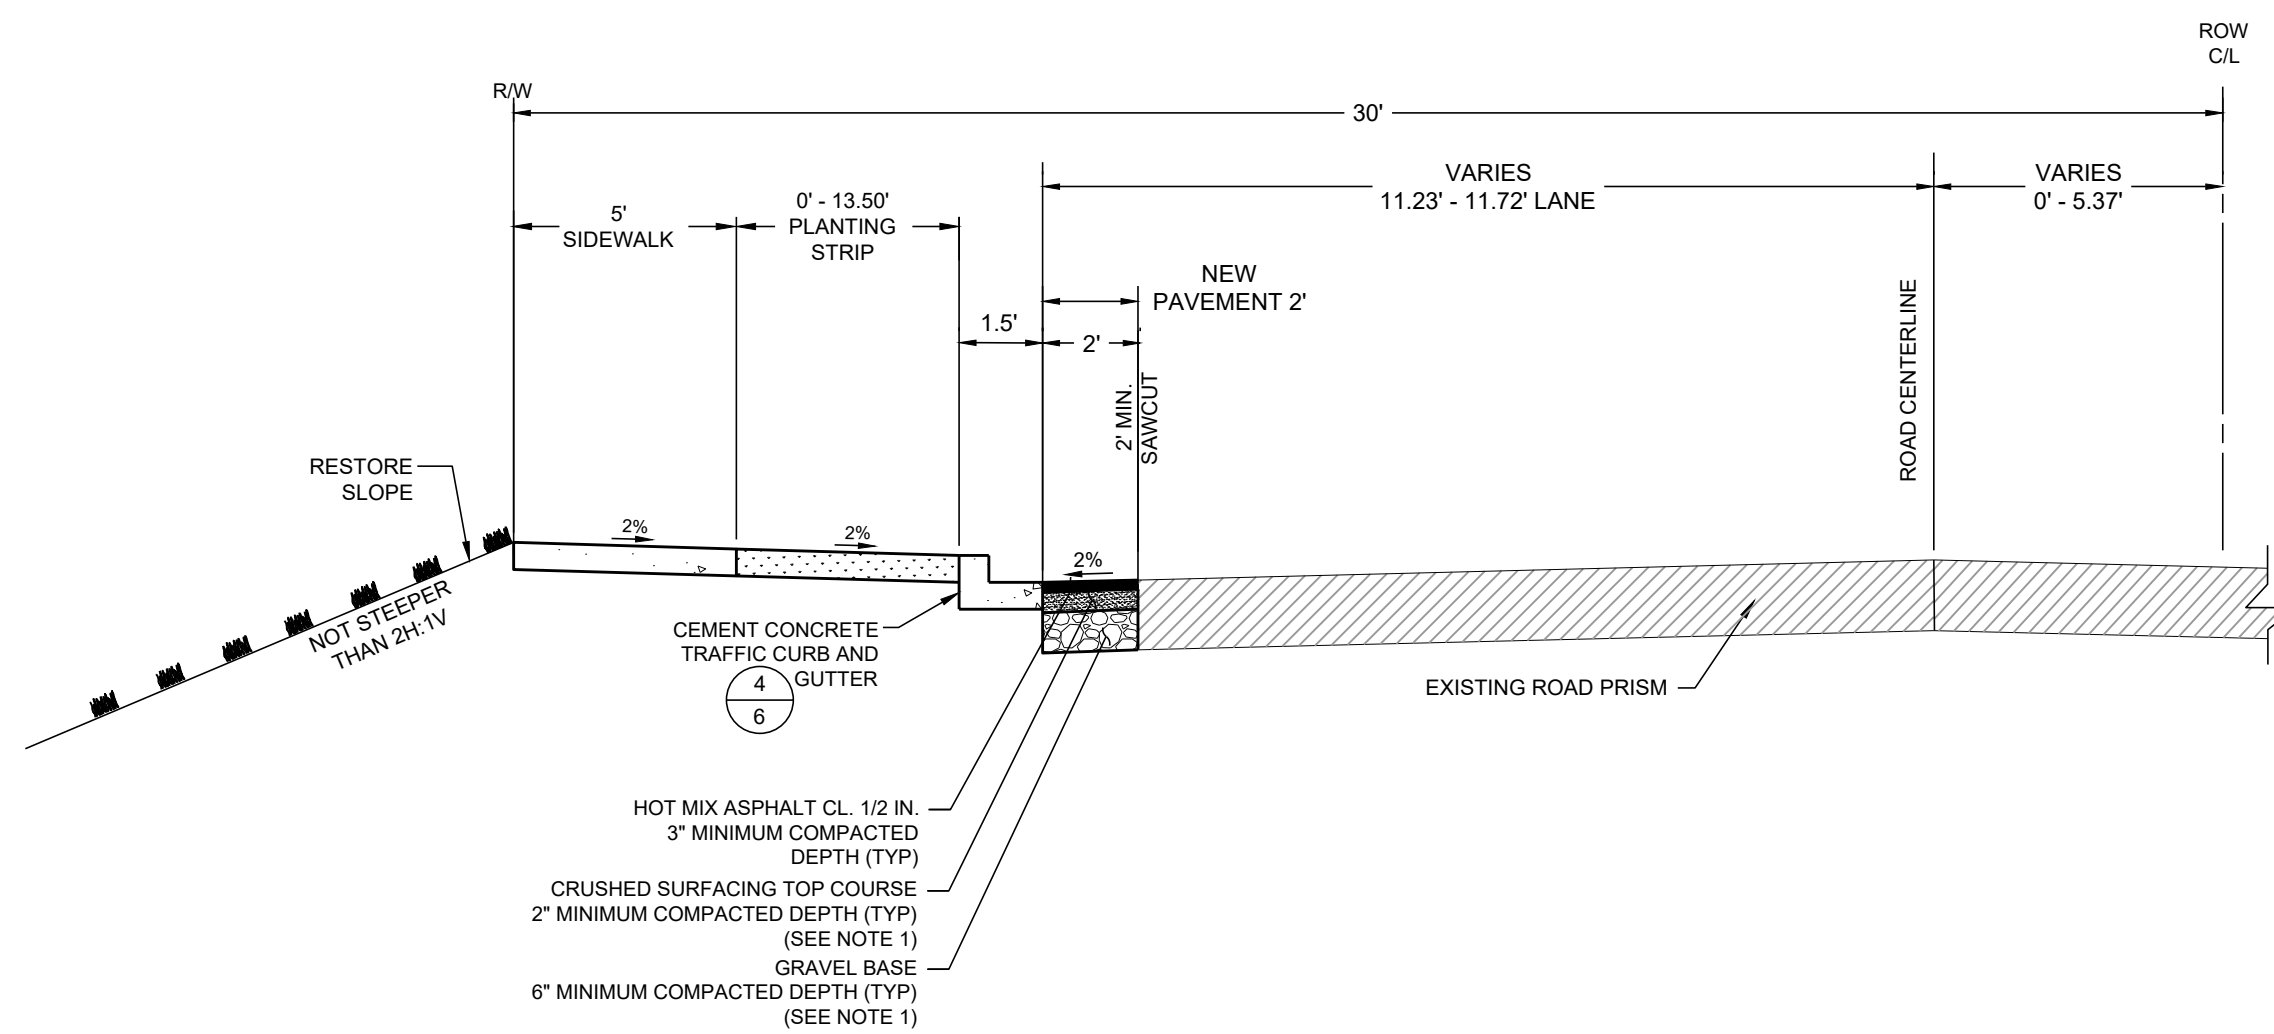

NOTES:

1. CRUSHED SURFACING BASE COURSE MAY BE USED INSTEAD OF THE CRUSHED SURFACING TOP COURSE AND GRAVEL BASE.

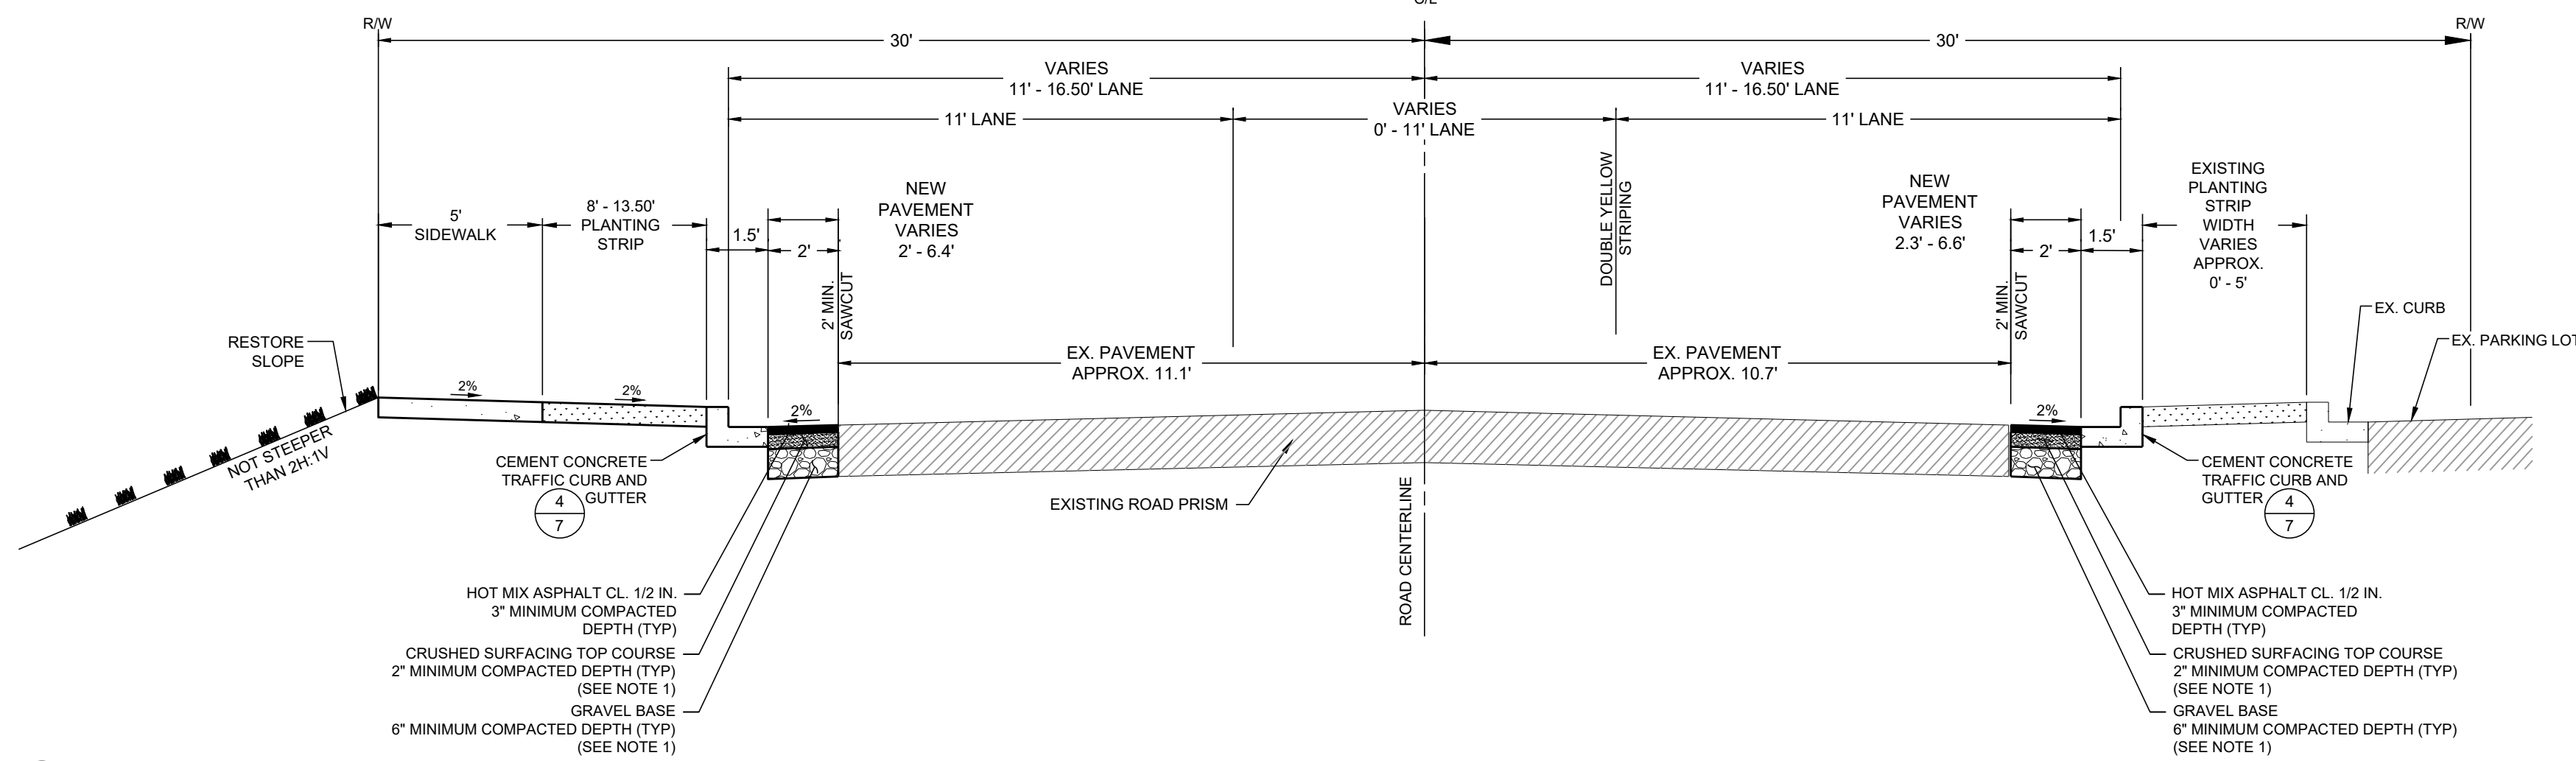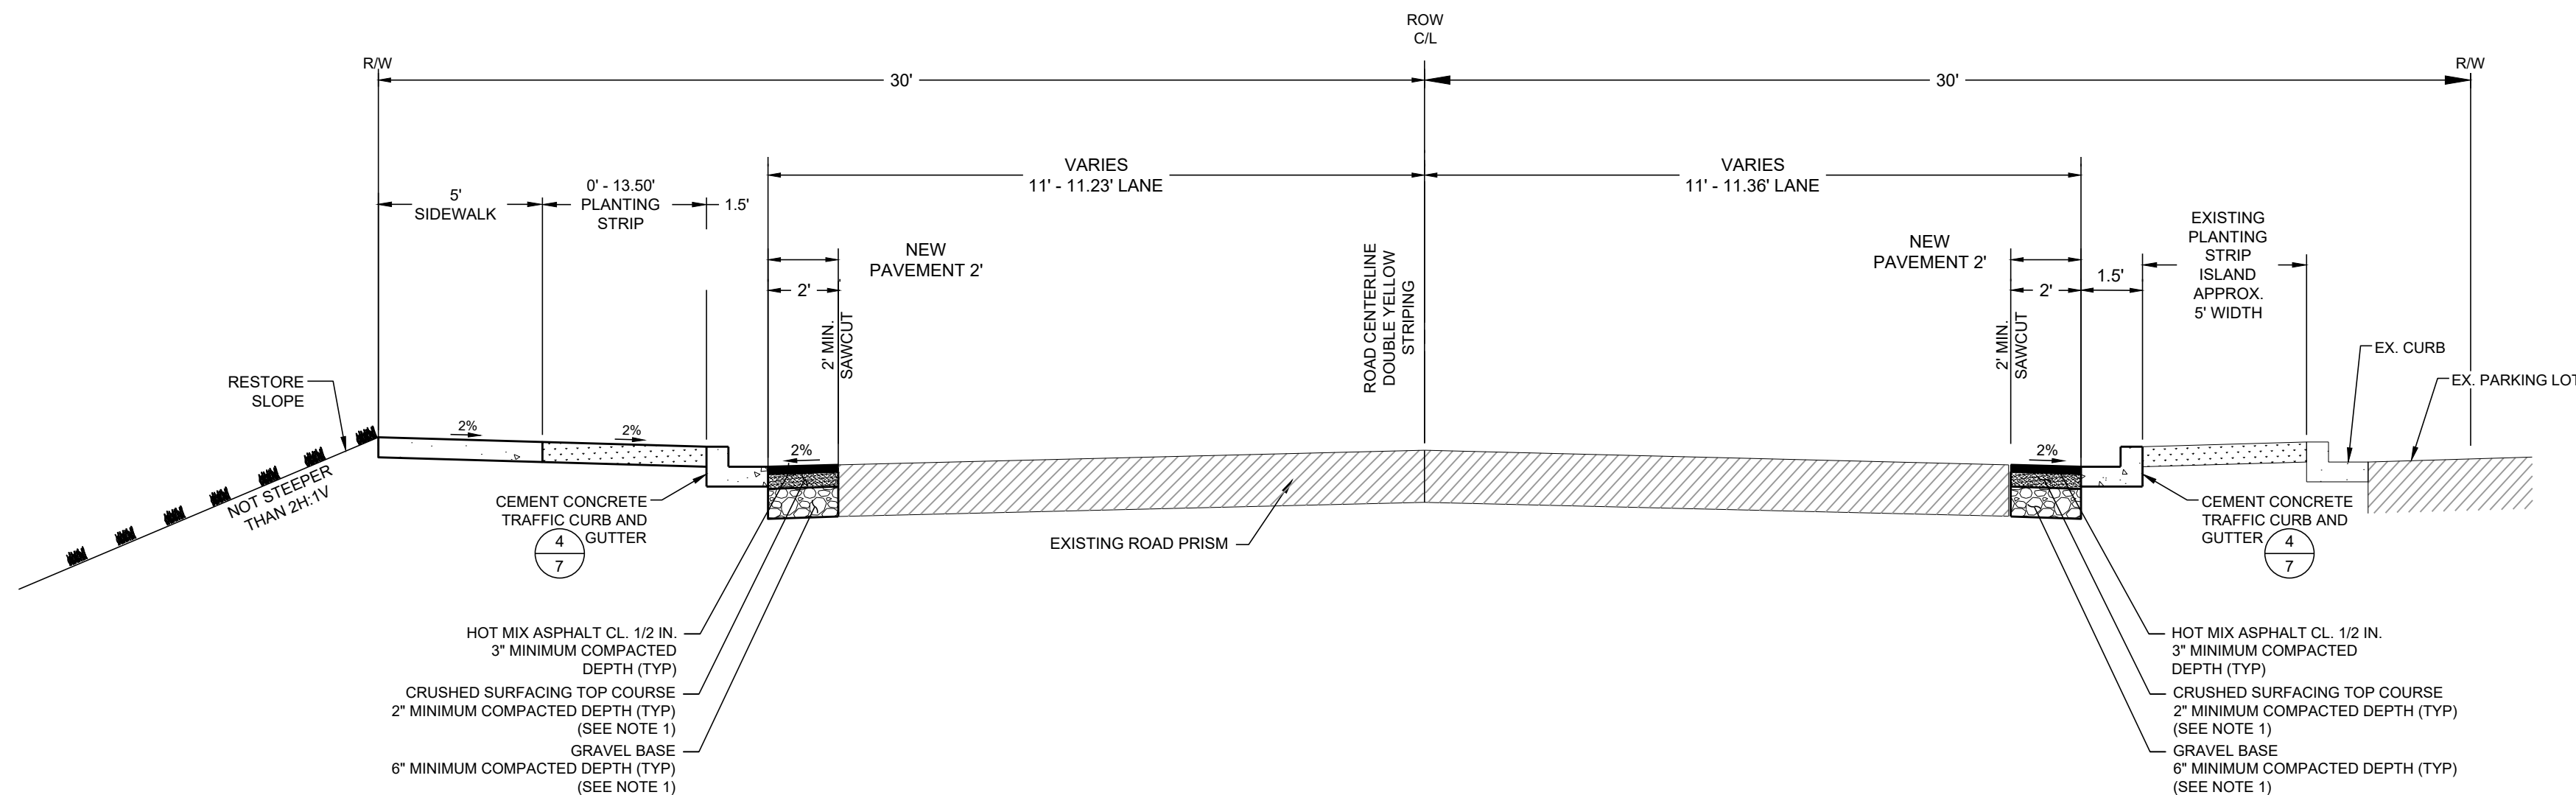

APPROVED FOR CONSTRUCTION


BY: _____ DATE: _____
City of DuPont

These drawings are approved for construction for a period of 12 months from the date shown hereon. The city reserves the right to make revisions, additional, deletions, or modifications should construction be delayed beyond this time limitation. The city, by approving these drawings, assumes no liability in regards to their accuracy or omissions.



GENERAL NOTES:

1. THE CURBS, GUTTERS AND SIDEWALKS SHALL HAVE CONTRACTION JOINTS (3/8" x 1-1/2") AT INTERVALS OF NOT GREATER THAN 15'-0".
2. CEMENT CONCRETE SHALL BE CLASS 3000.
3. FOR ADDITIONAL REQUIREMENTS, SEE SECTION 3.2 OF THE PUBLIC WORKS STANDARDS.

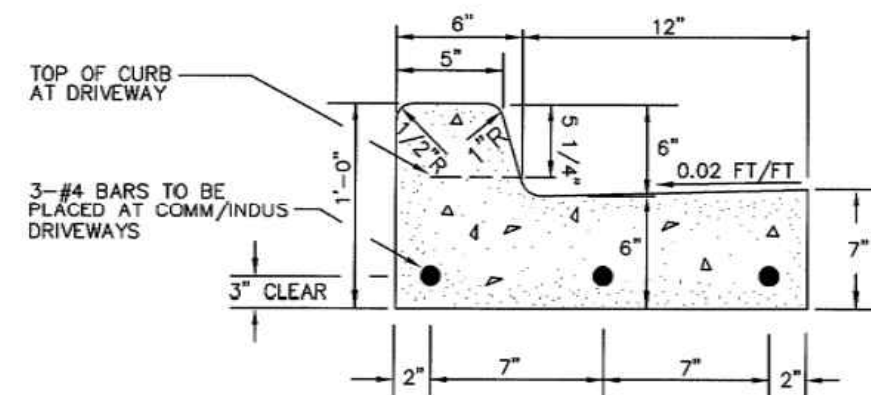


CITY OF DUPONT

VERTICAL CURB AND GUTTER

APPROVED: *David Yaden* DATE: 9/11/11
CITY OF DUPONT
DATE: 9/11 DRWN: L.G. CHKD: T.N. SCALE: NO SCALE

4 VERTICAL CURB AND GUTTER NTS

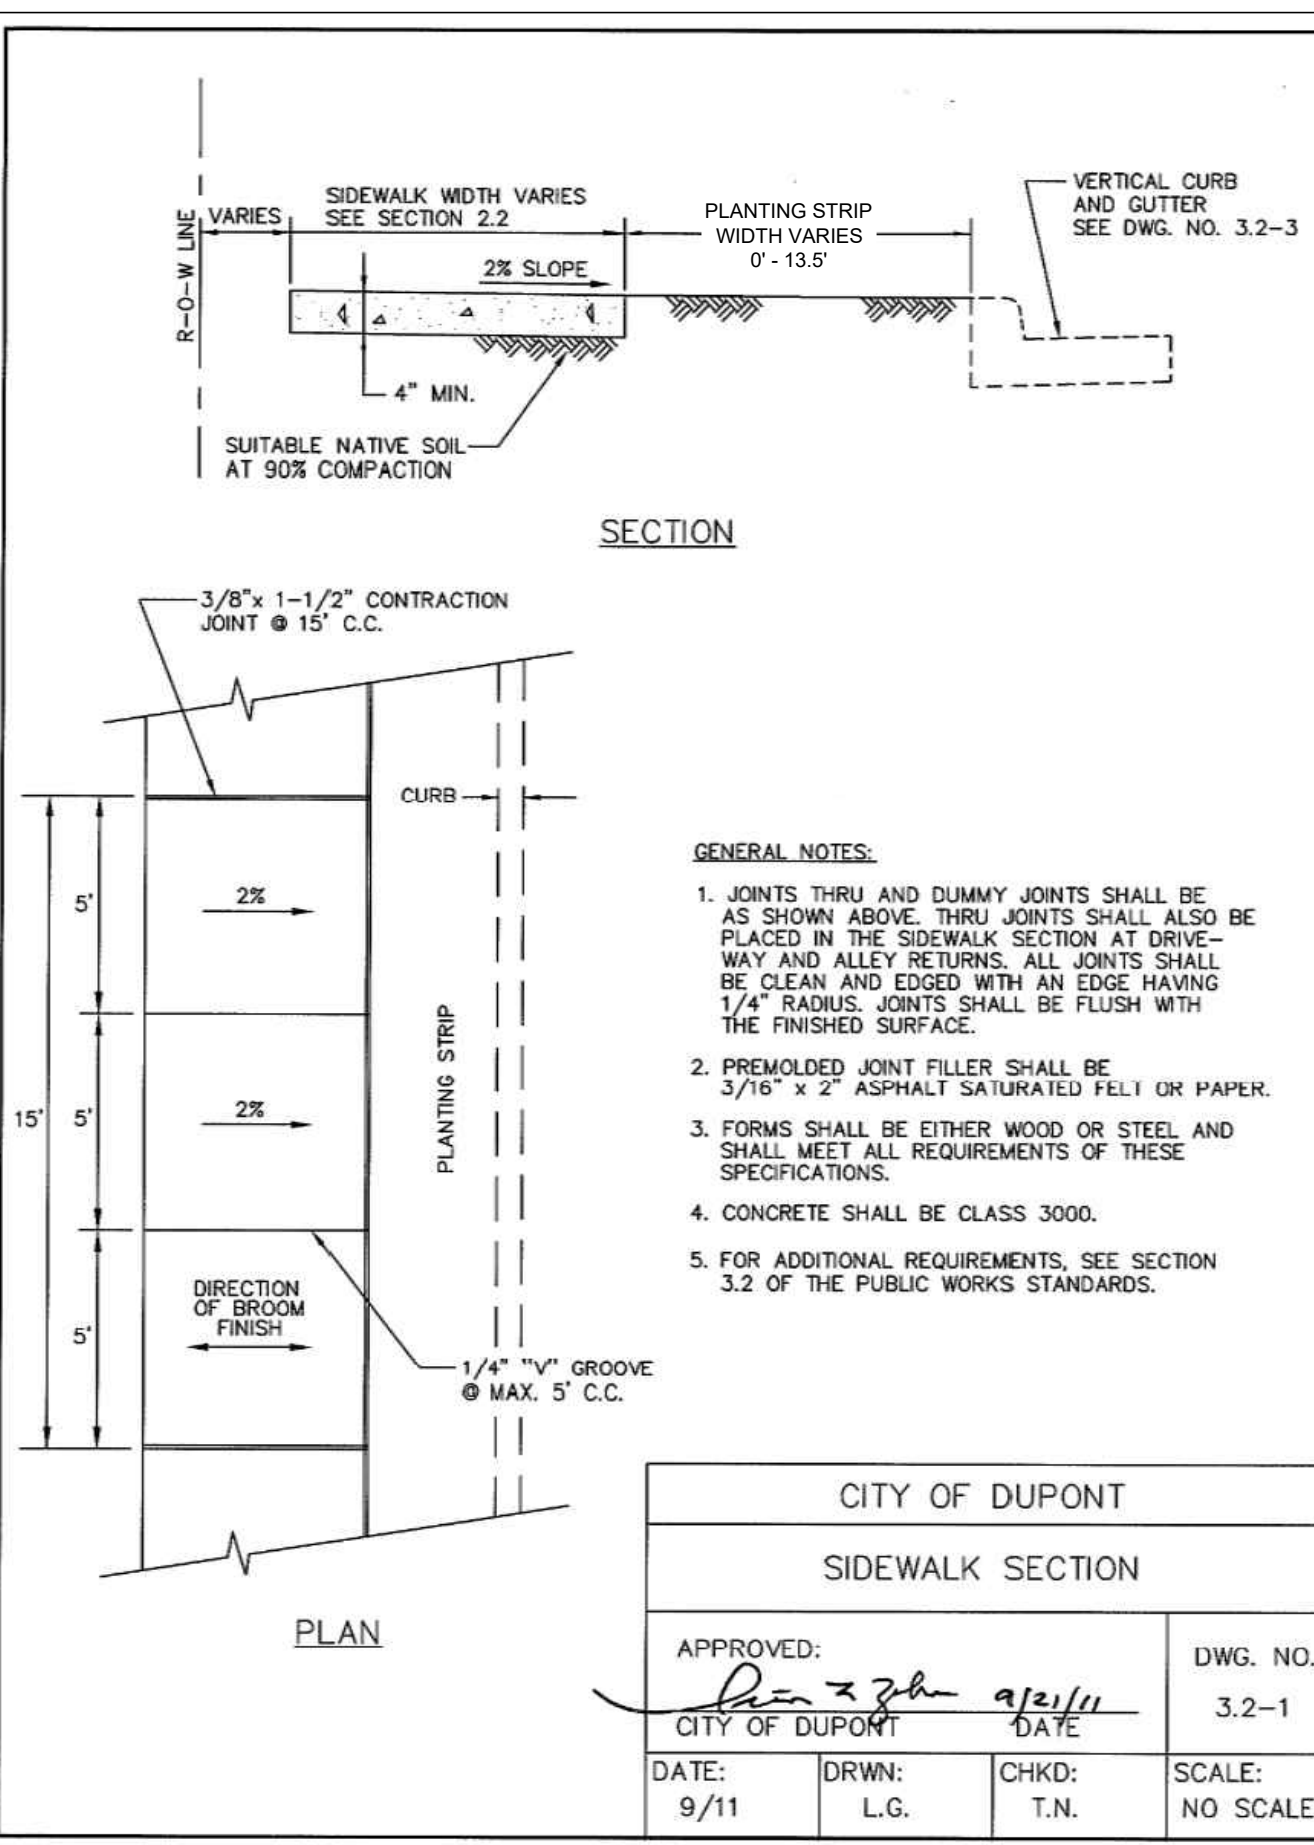

SECTION

GENERAL NOTES:

1. JOINTS THRU AND DUMMY JOINTS SHALL BE AS SHOWN ABOVE. THRU JOINTS SHALL ALSO BE PLACED IN THE SIDEWALK SECTION AT DRIVEWAY AND ALLEY RETURNS. ALL JOINTS SHALL BE CLEAN AND EDGED WITH AN EDGE HAVING 1/4" RADIUS. JOINTS SHALL BE FLUSH WITH THE FINISHED SURFACE.
2. PREMOLED JOINT FILLER SHALL BE 3/16" x 2" ASPHALT SATURATED FELT OR PAPER.
3. FORMS SHALL BE EITHER WOOD OR STEEL AND SHALL MEET ALL REQUIREMENTS OF THESE SPECIFICATIONS.
4. CONCRETE SHALL BE CLASS 3000.
5. FOR ADDITIONAL REQUIREMENTS, SEE SECTION 3.2 OF THE PUBLIC WORKS STANDARDS.

CITY OF DUPONT

SIDEWALK SECTION

APPROVED: *David Yaden* DATE: 9/11/11
CITY OF DUPONT
DATE: 9/11 DRWN: L.G. CHKD: T.N. SCALE: NO SCALE

5 SIDEWALK SECTION NTS

BEFORE ANY CONSTRUCTION CONTACT:
CALL BEFORE YOU DIG @ 1-800-424-5555

© LEROY SURVEYORS & ENGINEERS 12/09/24

Details

Champions Centre
Grading Plans
David Yaden, Champions Centre
XXX Barksdale Ave
DuPont, WA 98237
Phone: 253-606-9041
dave@cc.church

DRAWING

G7

SHEET 07
OF 06

CHAMPIONS CENTRE GRADING PLANS

A PORTION OF THE SE ¼ OF THE SW ¼ OF SECTION 25 AND NE ¼ OF
SECTION 26, TOWNSHIP 19 N, RANGE4x E, W.M.
CITY OF DUPONT, PIERCE COUNTY, WASHINGTON

APPROVED FOR CONSTRUCTION


BY: _____ DATE: _____
City of DuPont

These drawings are approved for construction for a period of 12 months from the date shown hereon. The city reserves the right to make revisions, additional, deletions, or modifications should construction be delayed beyond this time limitation. The city, by approving these drawings, assumes no liability in regards to their accuracy or omissions.




NOTES:


1. CRUSHED SURFACING BASE COURSE MAY BE USED INSTEAD OF THE CRUSHED SURFACING TOP COURSE AND GRAVEL BASE.

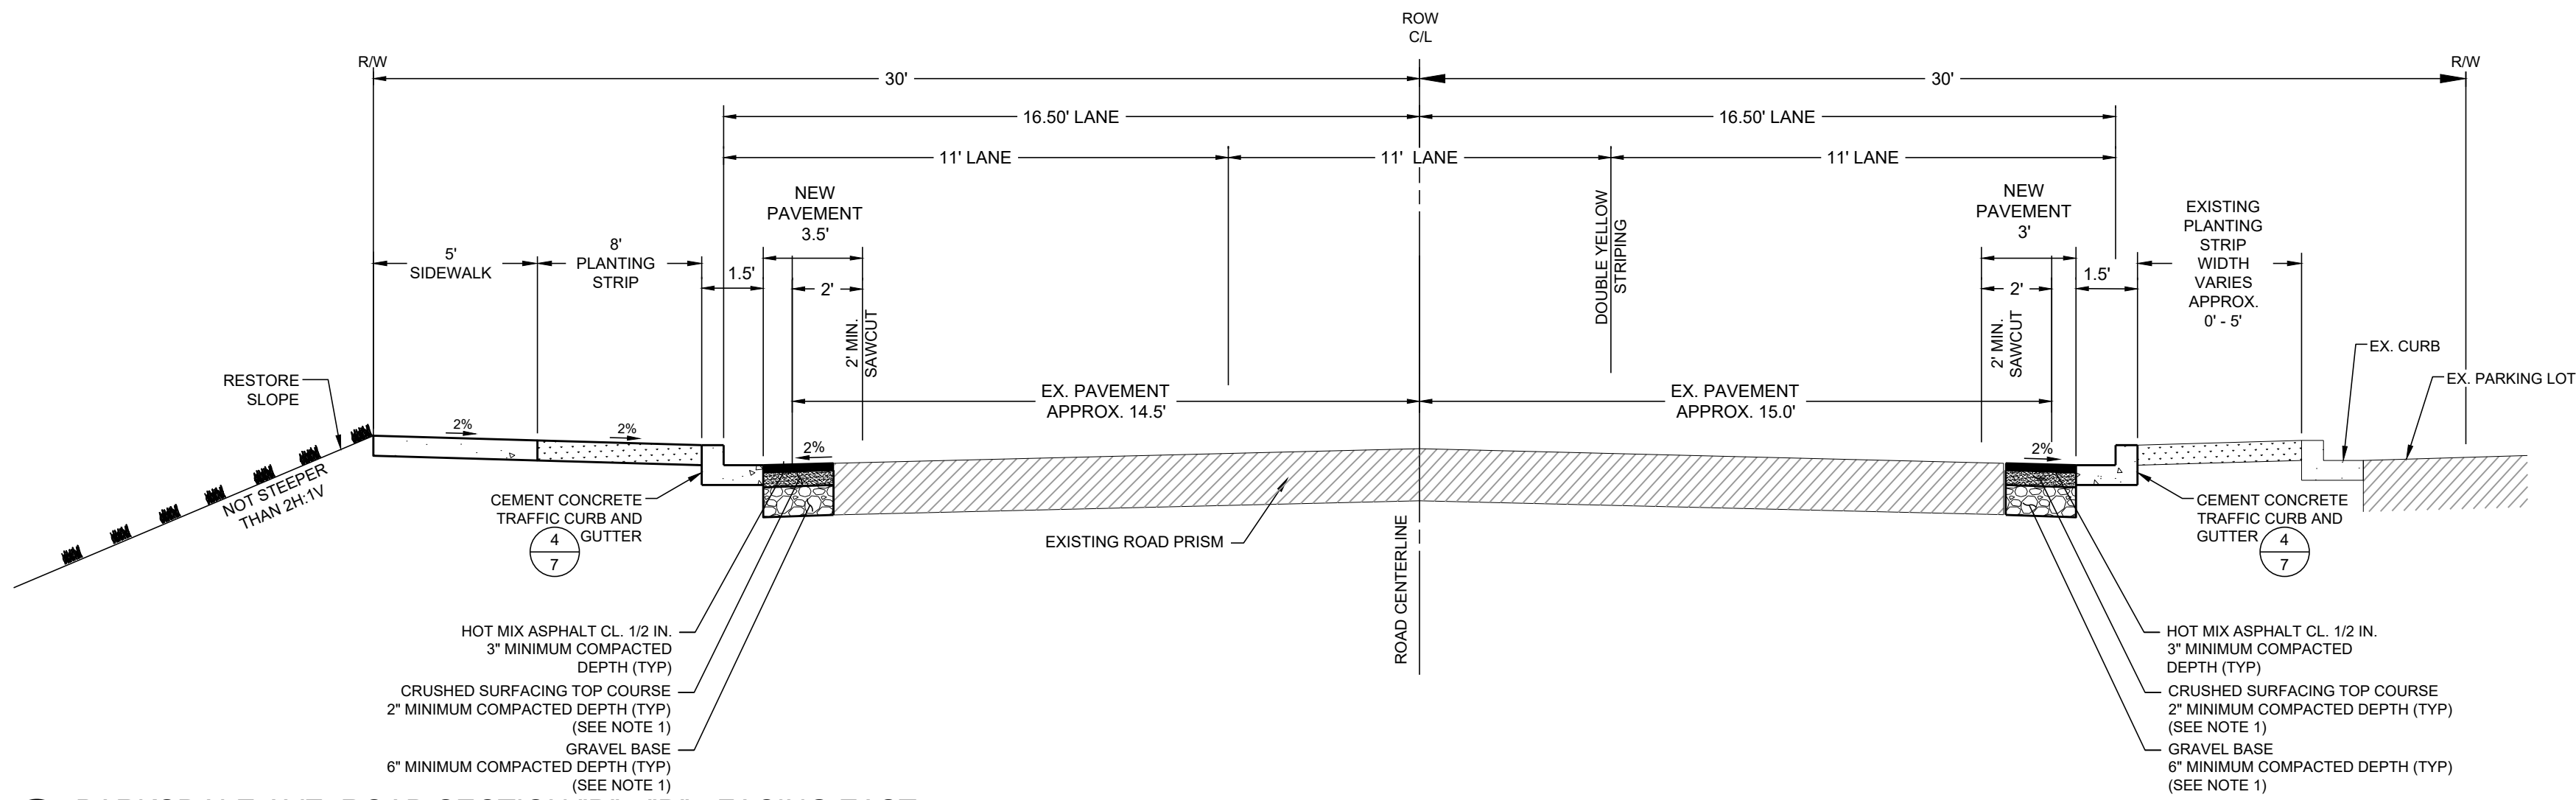

1 BARKSDALE AVE. ROAD SECTION "D" - "D" - FACING EAST
STA. 15+48.80 TO STA. 15+99.66
NTS

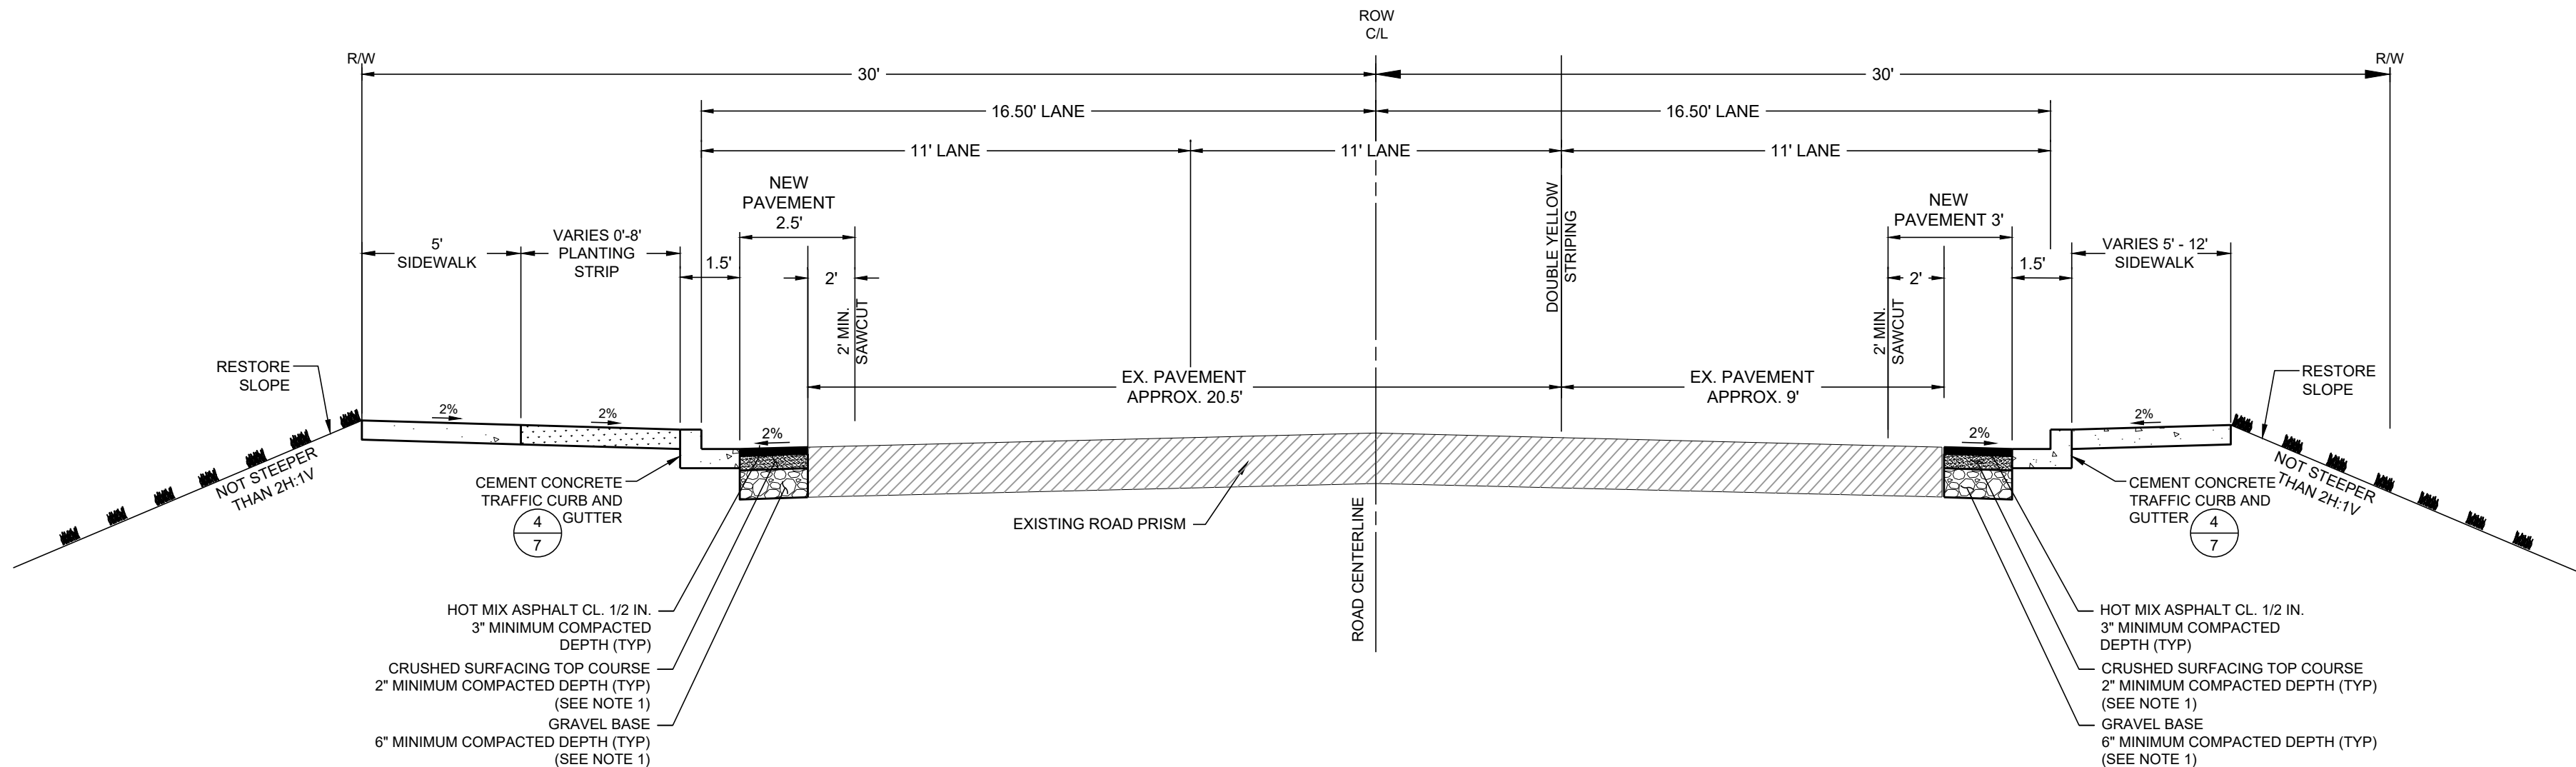

2 BARKSDALE AVE. ROAD SECTION "E" - "E" - FACING EAST
STA. 15+99.66 TO STA. 16+07.66
NTS

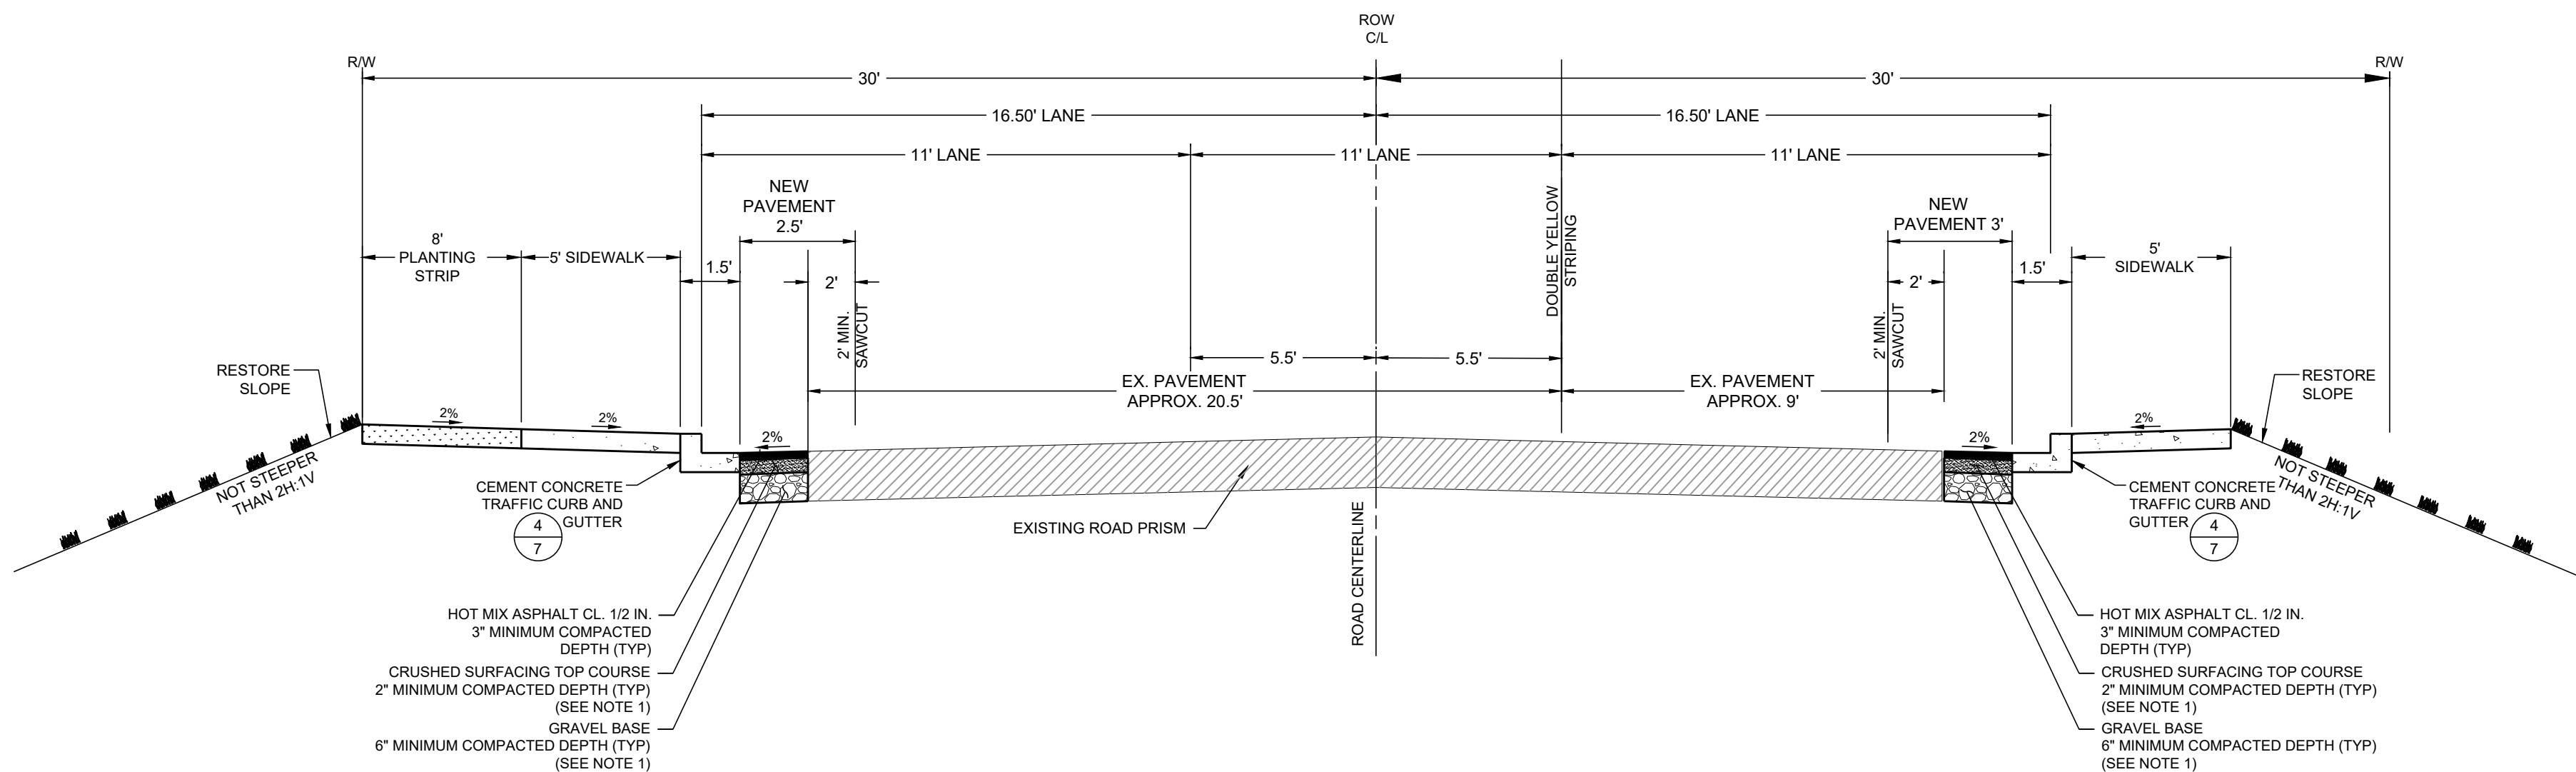

3 BARKSDALE AVE. ROAD SECTION "F" - "F" - FACING EAST
STA. 16+07.66 TO STA. 16+28.80
NTS

BEFORE ANY CONSTRUCTION CONTACT:
CALL BEFORE YOU DIG @ 1-800-424-5555

© LEROY SURVEYORS & ENGINEERS 12/09/24

Details

**Champions Centre
Grading Plans**
David Yaden, Champions Centre
XXX Barksdale Ave.
DuPont, WA 99237
Phone: 253-606-9041
dave@cc.church

DRAWING

G8

SHEET 08
OF 06



CHAMPIONS CENTRE GRADING PLANS

A PORTION OF THE SE ¼ OF THE SW ¼ OF SECTION 25 AND NE ¼ OF
SECTION 26, TOWNSHIP 19 N, RANGE 4 E, W.M.
CITY OF DUPONT, PIERCE COUNTY, WASHINGTON

APPROVED FOR CONSTRUCTION


BY: _____ DATE: _____
City of DuPont

These drawings are approved for construction for a period of 12 months from the date shown hereon. The city reserves the right to make revisions, additional, deletions, or modifications should construction be delayed beyond this time limitation. The city, by approving these drawings, assumes no liability in regards to their accuracy or omissions.

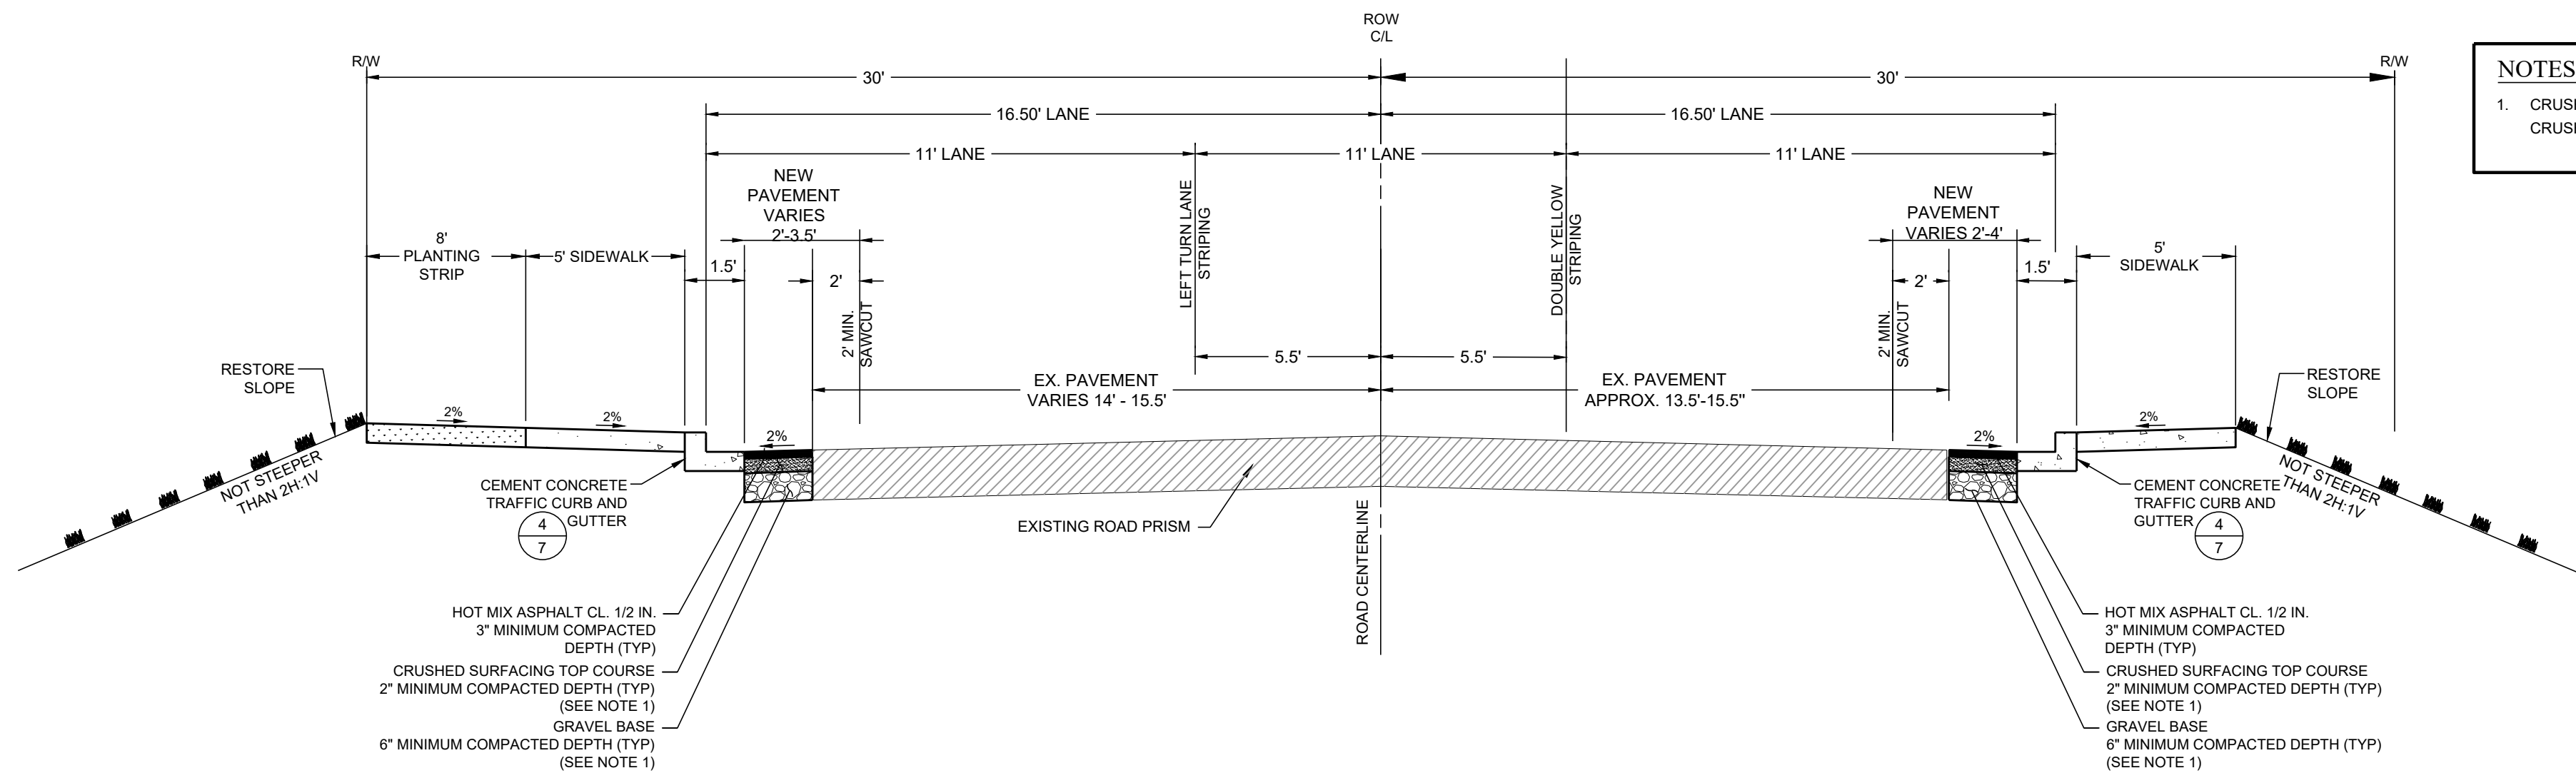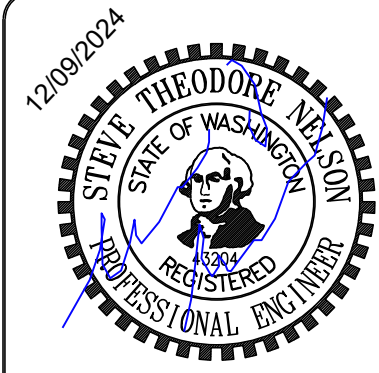


1 BARKSDALE AVE. ROAD SECTION "G" - "G" - FACING EAST
STA. 16+28.80 TO STA. 16+36.29
NTS


NOTES:
1. CRUSHED SURFACING BASE COURSE MAY BE USED INSTEAD OF THE CRUSHED SURFACING TOP COURSE AND GRAVEL BASE.

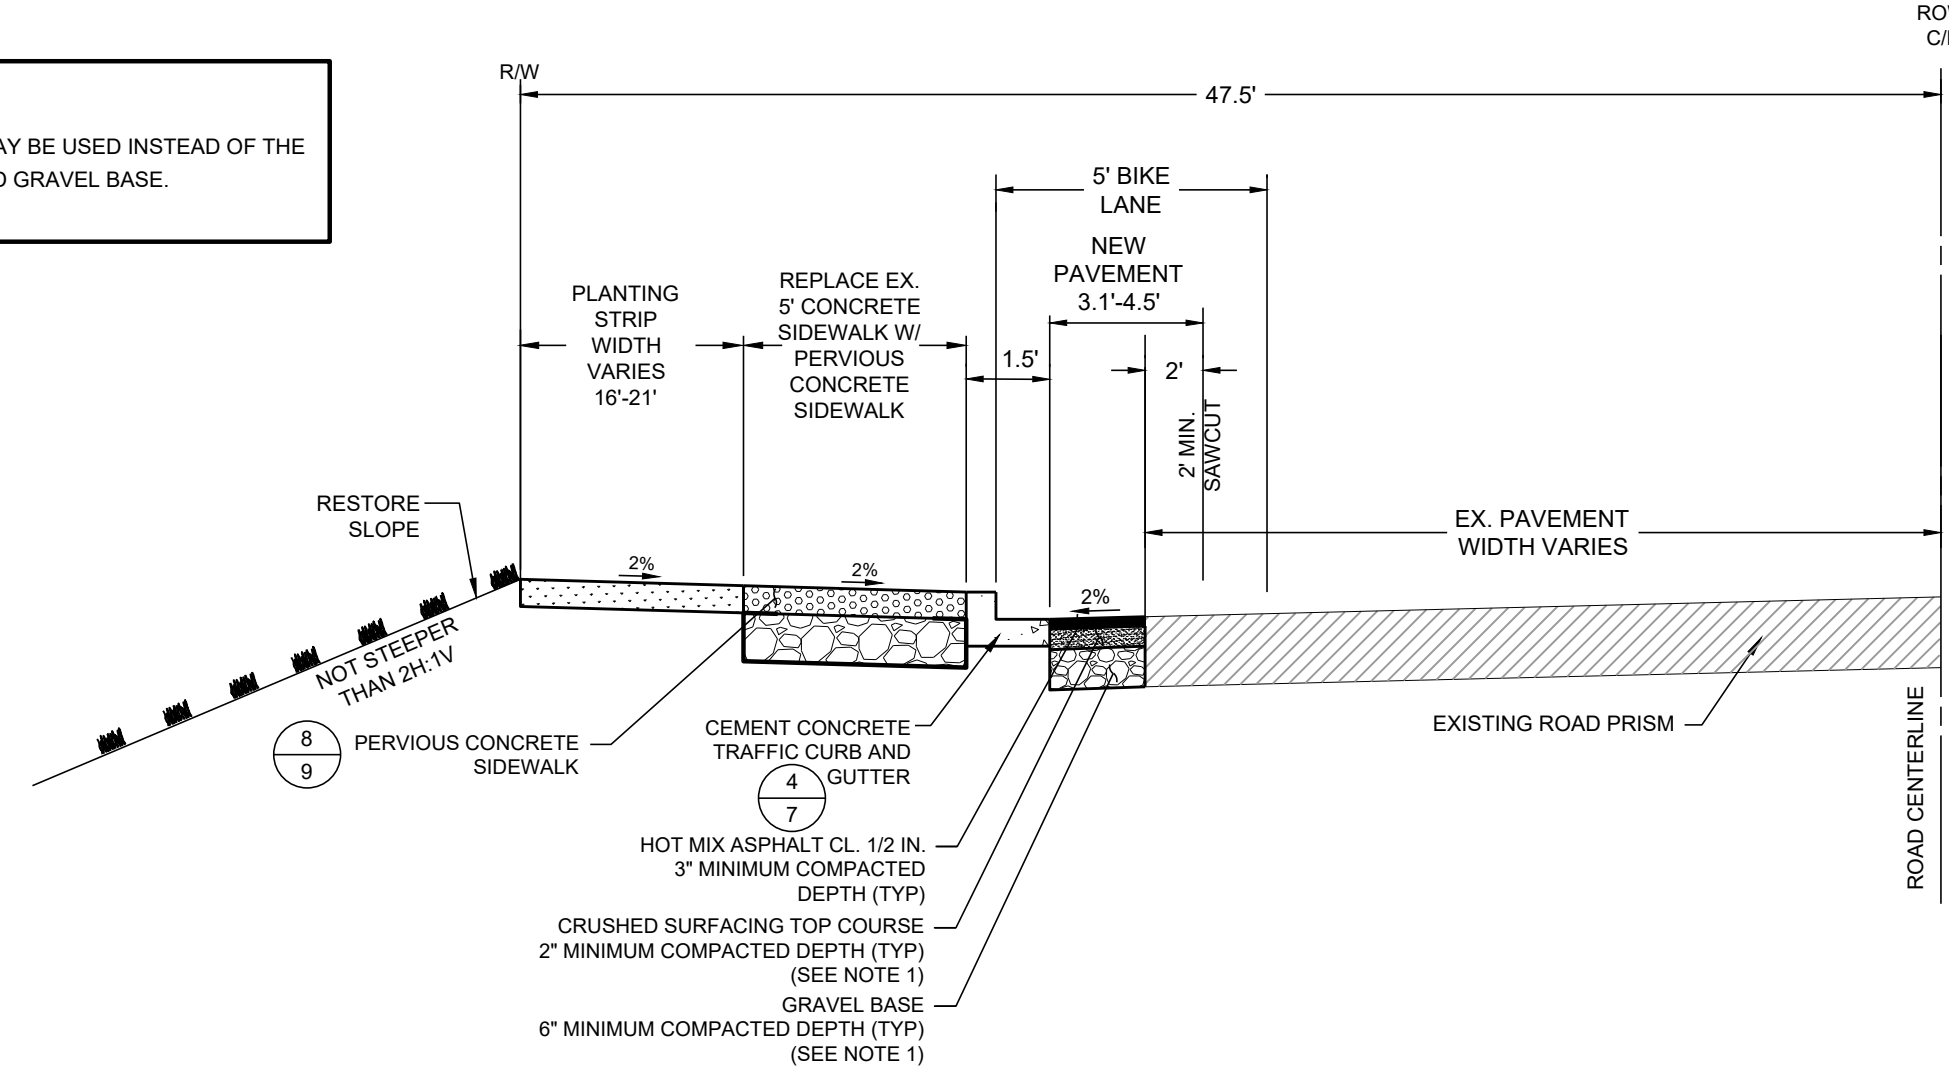


6 STEILACOOM-DUPONT RD. SW ROAD SECTION "L" - "L" - FACING NORTH
STA. 28+51.33 TO STA. 30+99.85
NTS

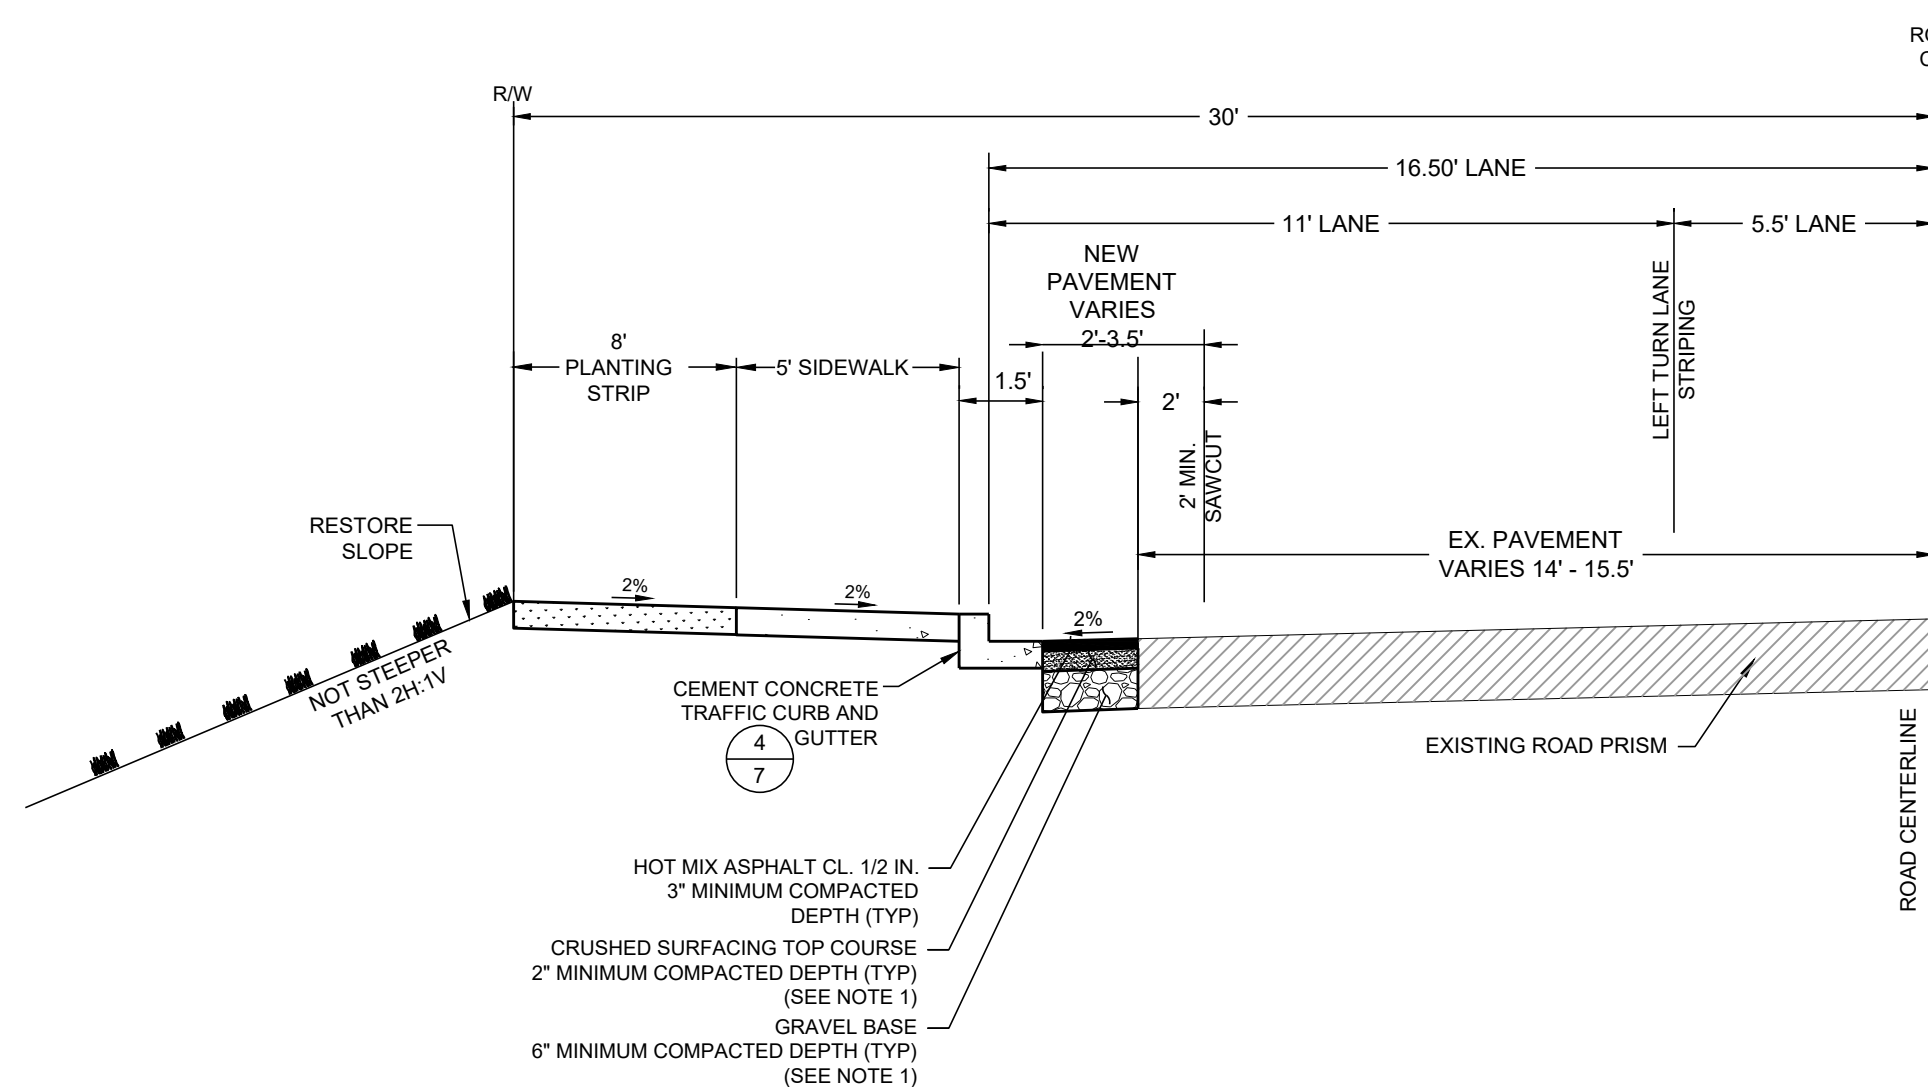


2 BARKSDALE AVE. ROAD SECTION "H" - "H" - FACING EAST
STA. 16+36.29 TO STA. 16+88.80
NTS

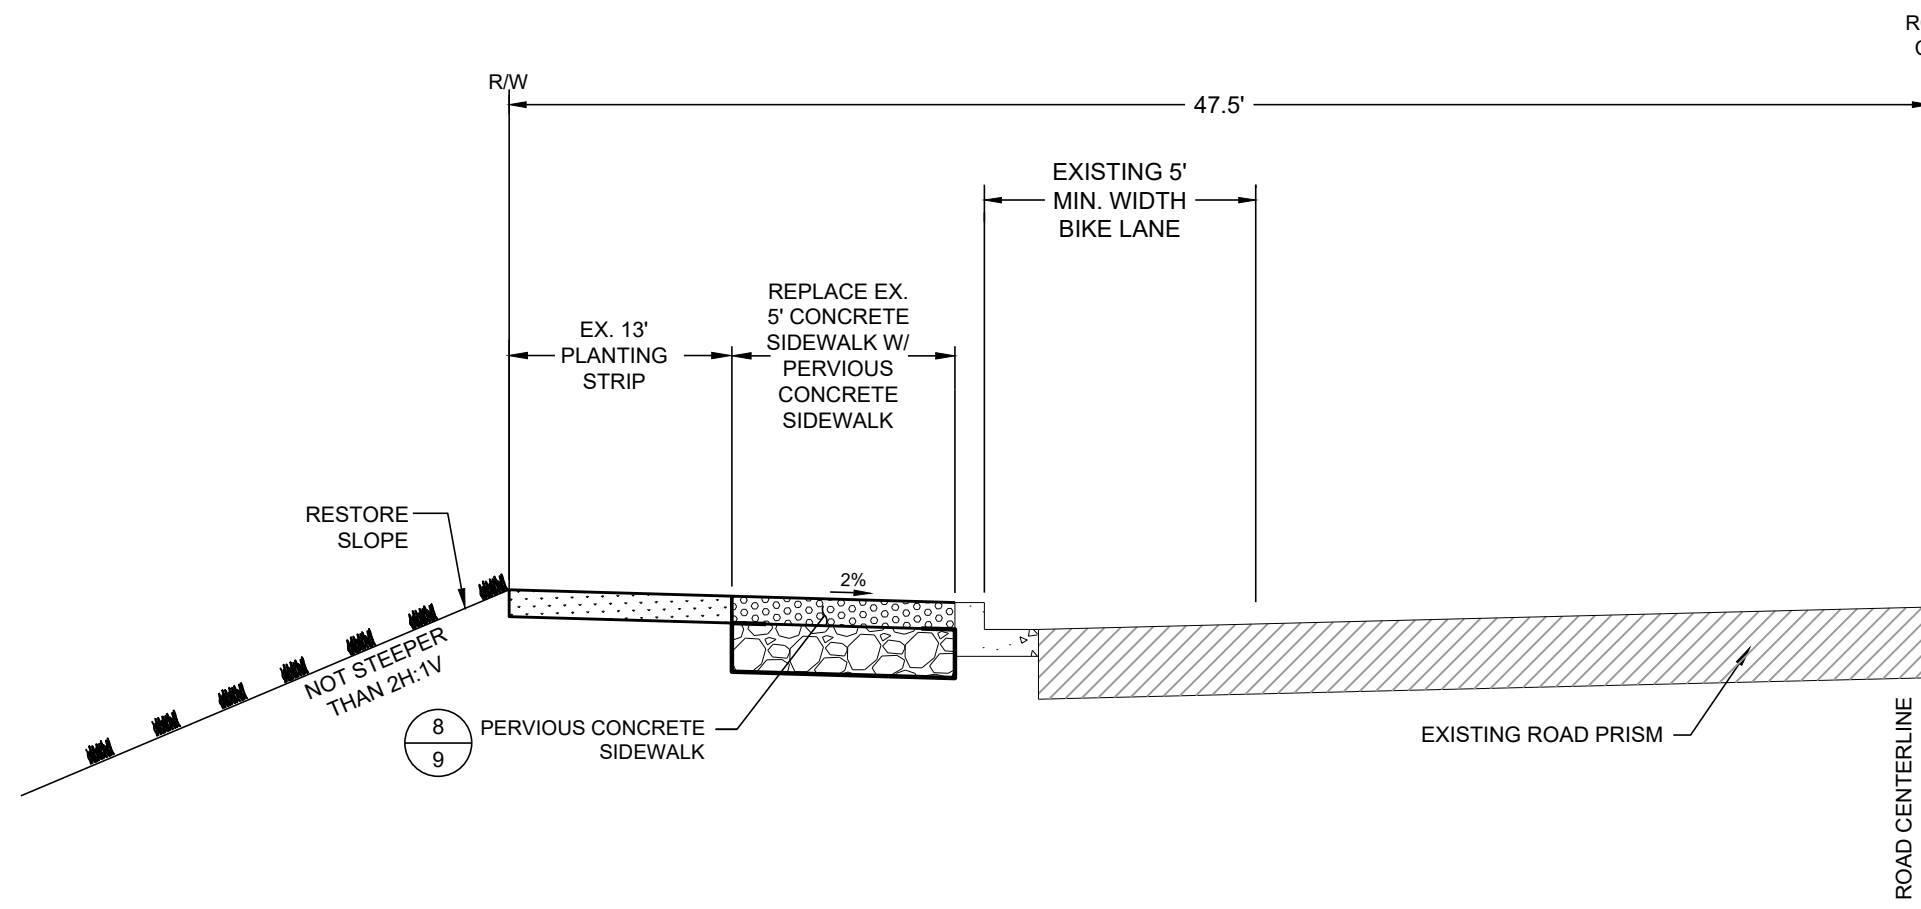


3 STEILACOOM-DUPONT RD. SW ROAD SECTION "I" - "I" - FACING NORTH
STA. 22+09.60 TO STA. 25+64.23
NTS

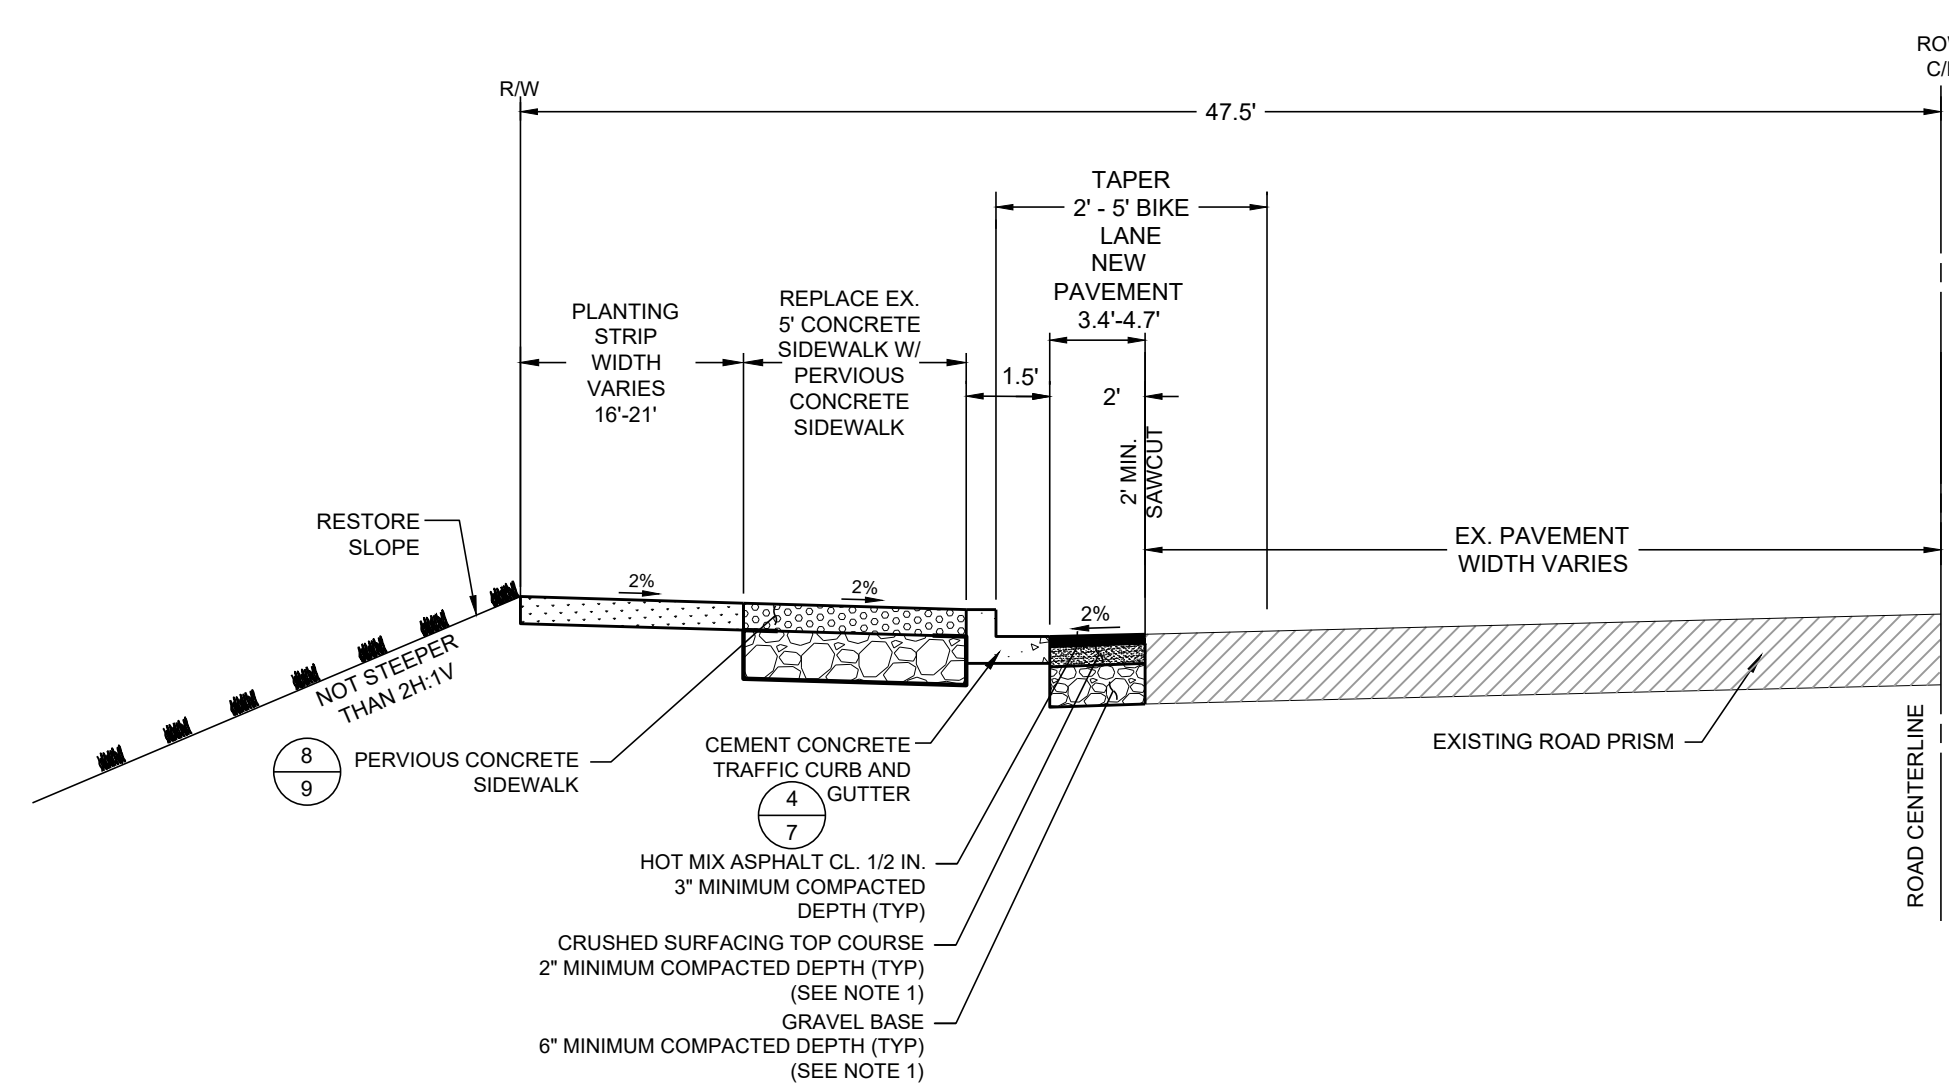


7 STEILACOOM-DUPONT RD. SW ROAD SECTION "M" - "M" - FACING NORTH
STA. 30+99.85 TO STA. 31+12.52
NTS

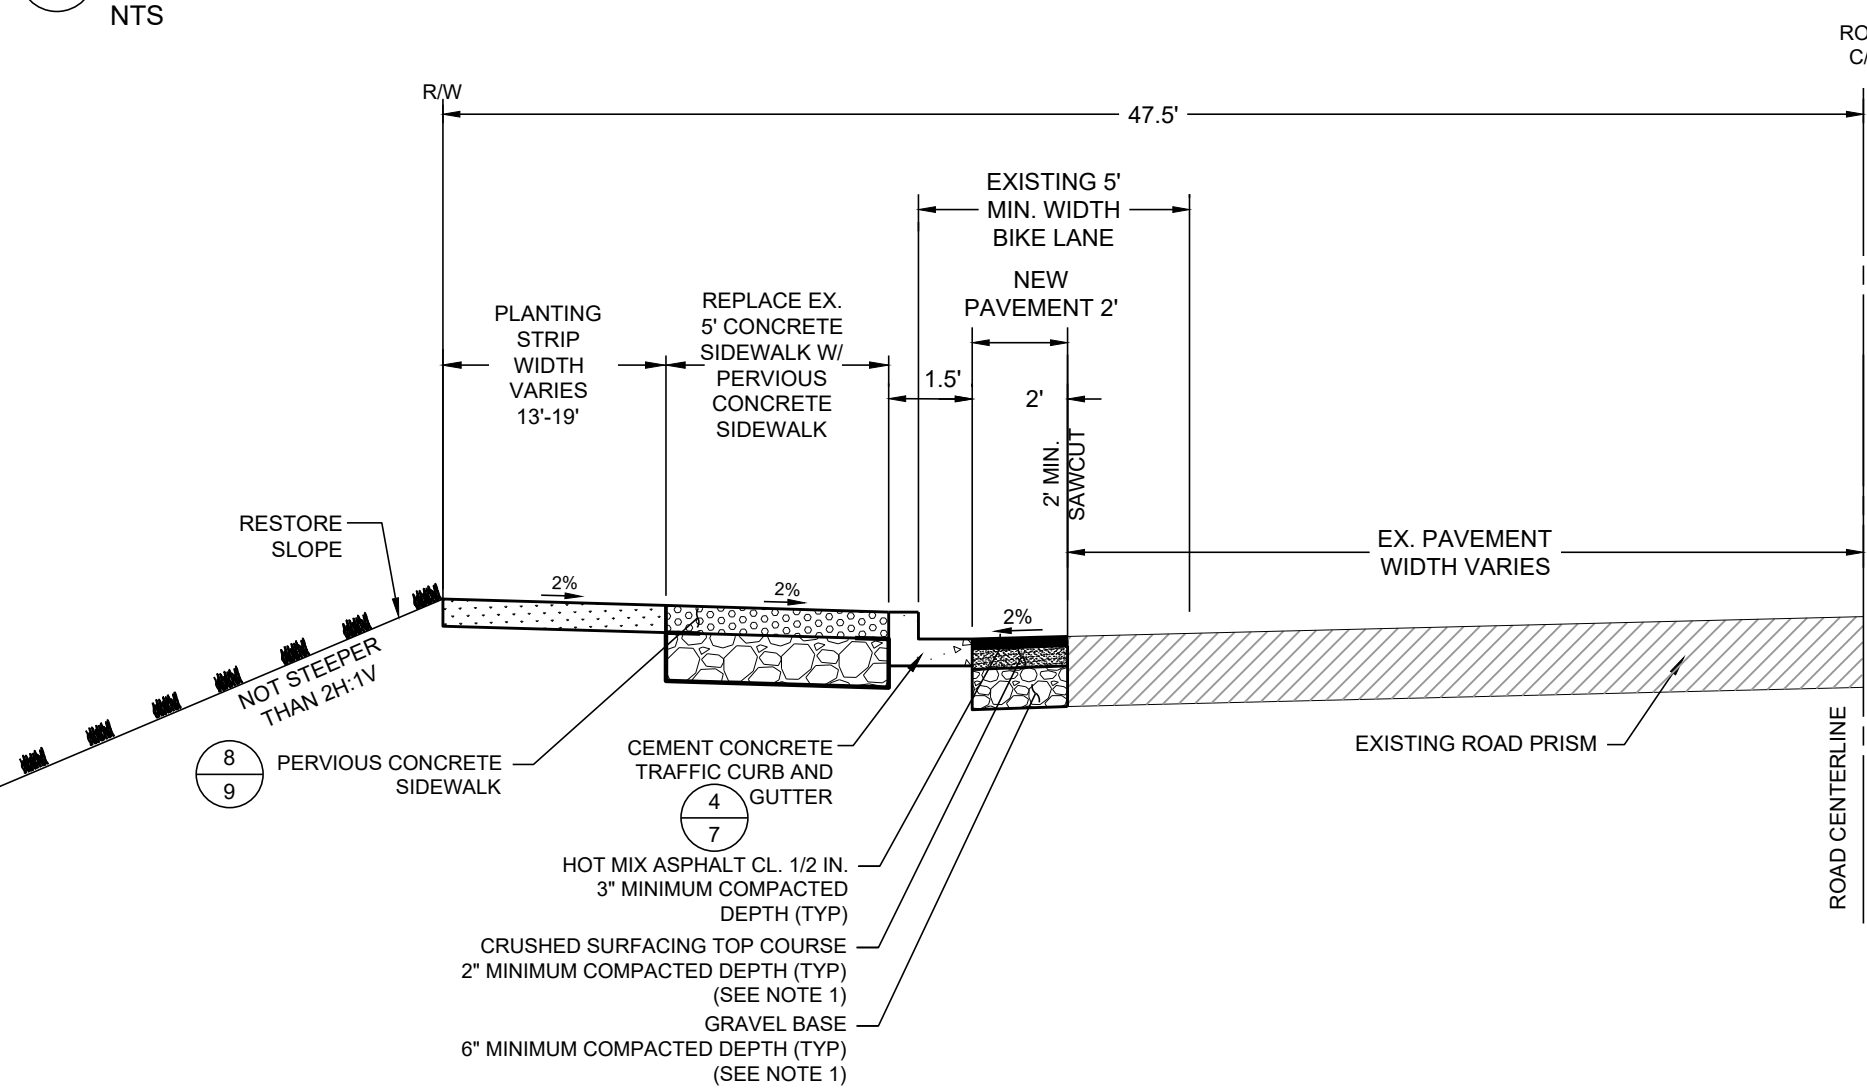

4 STEILACOOM-DUPONT RD. SW ROAD SECTION "J" - "J" - FACING NORTH
STA. 25+64.23 TO STA. 27+41.95
NTS

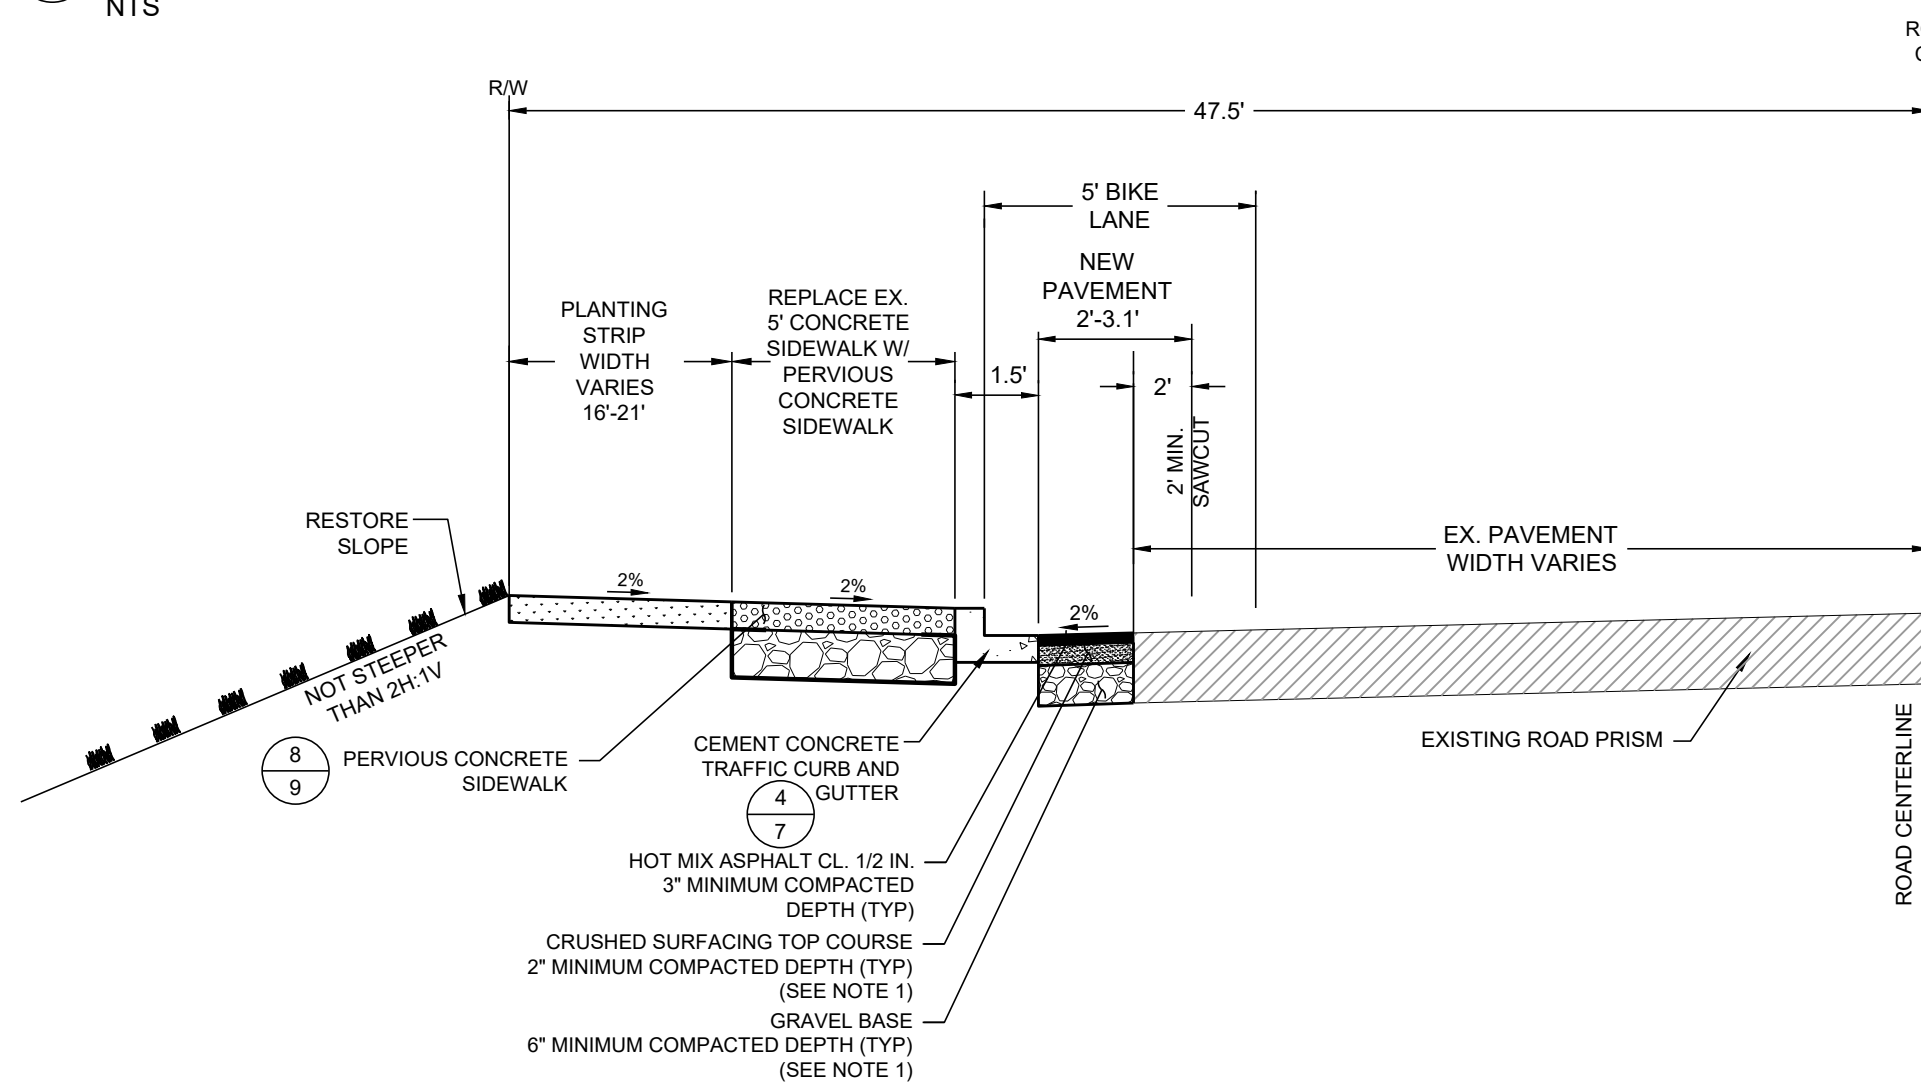

5 STEILACOOM-DUPONT RD. SW ROAD SECTION "K" - "K" - FACING NORTH
STA. 27+41.95 TO STA. 28+51.33
NTS

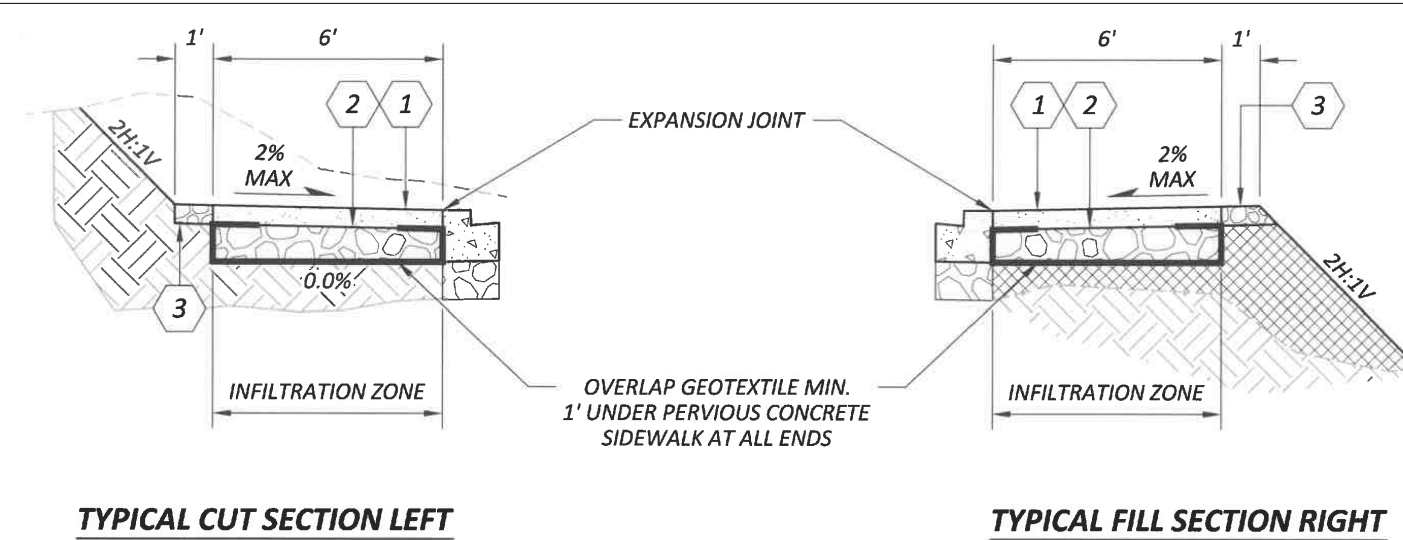

SURFACING LEGEND:
1 PERVIOUS CONCRETE SIDEWALK - 0.33' DEPTH - 2% MAX CROSS SLOPE
2 RESERVOIR COURSE AGGREGATE - 6" MINIMUM DEPTH BASED ON STORAGE REQUIREMENTS
3 CRUSHED SURFACING BASE COURSE - 0.33' DEPTH MINIMUM

NOTES:
1. GEOTECHNICAL REPORT SHALL BE COMPLETED TO SUPPORT STORAGE REQUIREMENTS.
2. INSTALL CONTROL JOINTS IN ACCORDANCE WITH CURRENT WSDOT STANDARD PLAN F-30.10-XX. PLACE EXPANSION JOINTS WHERE PERVIOUS SLAB IS ABUTTING NON-PERVIOUS SLABS OR OTHER ADJOINING STRUCTURES.
3. COMPACT EXISTING SUBGRADE TO 90% MINIMUM, 92% MAXIMUM DENSITY.
4. PERVIOUS CONCRETE SHALL NOT BE USED FOR SIDEWALKS AT DRIVEWAY APPROACHES, AT INTERSECTION CURB RETURNS, OR AT CURB RAMPS AND LANDINGS.

8 PERVIOUS CONCRETE SIDEWALK
NTS

BEFORE ANY CONSTRUCTION CONTACT:
CALL BEFORE YOU DIG @ 1-800-424-5555

© LEROY SURVEYORS & ENGINEERS 12/09/24

Details

Champions Centre
Grading Plans
David Yaden, Champions Centre
XXX Barksdale Ave
DuPont, WA 98237
Phone: 253-606-9041
dave@cc.church

DRAWING
G8
SHEET 08
OF 06