



DUPONT COMMUNITY CENTER

FEASIBILITY AND PLANNING STUDY


DUPONT COMMUNITY CENTER
CENTER DRIVE | DUPONT, WA

CONCEPT DESIGN | 09/24/19

A001
COVER SHEET

DRAFT



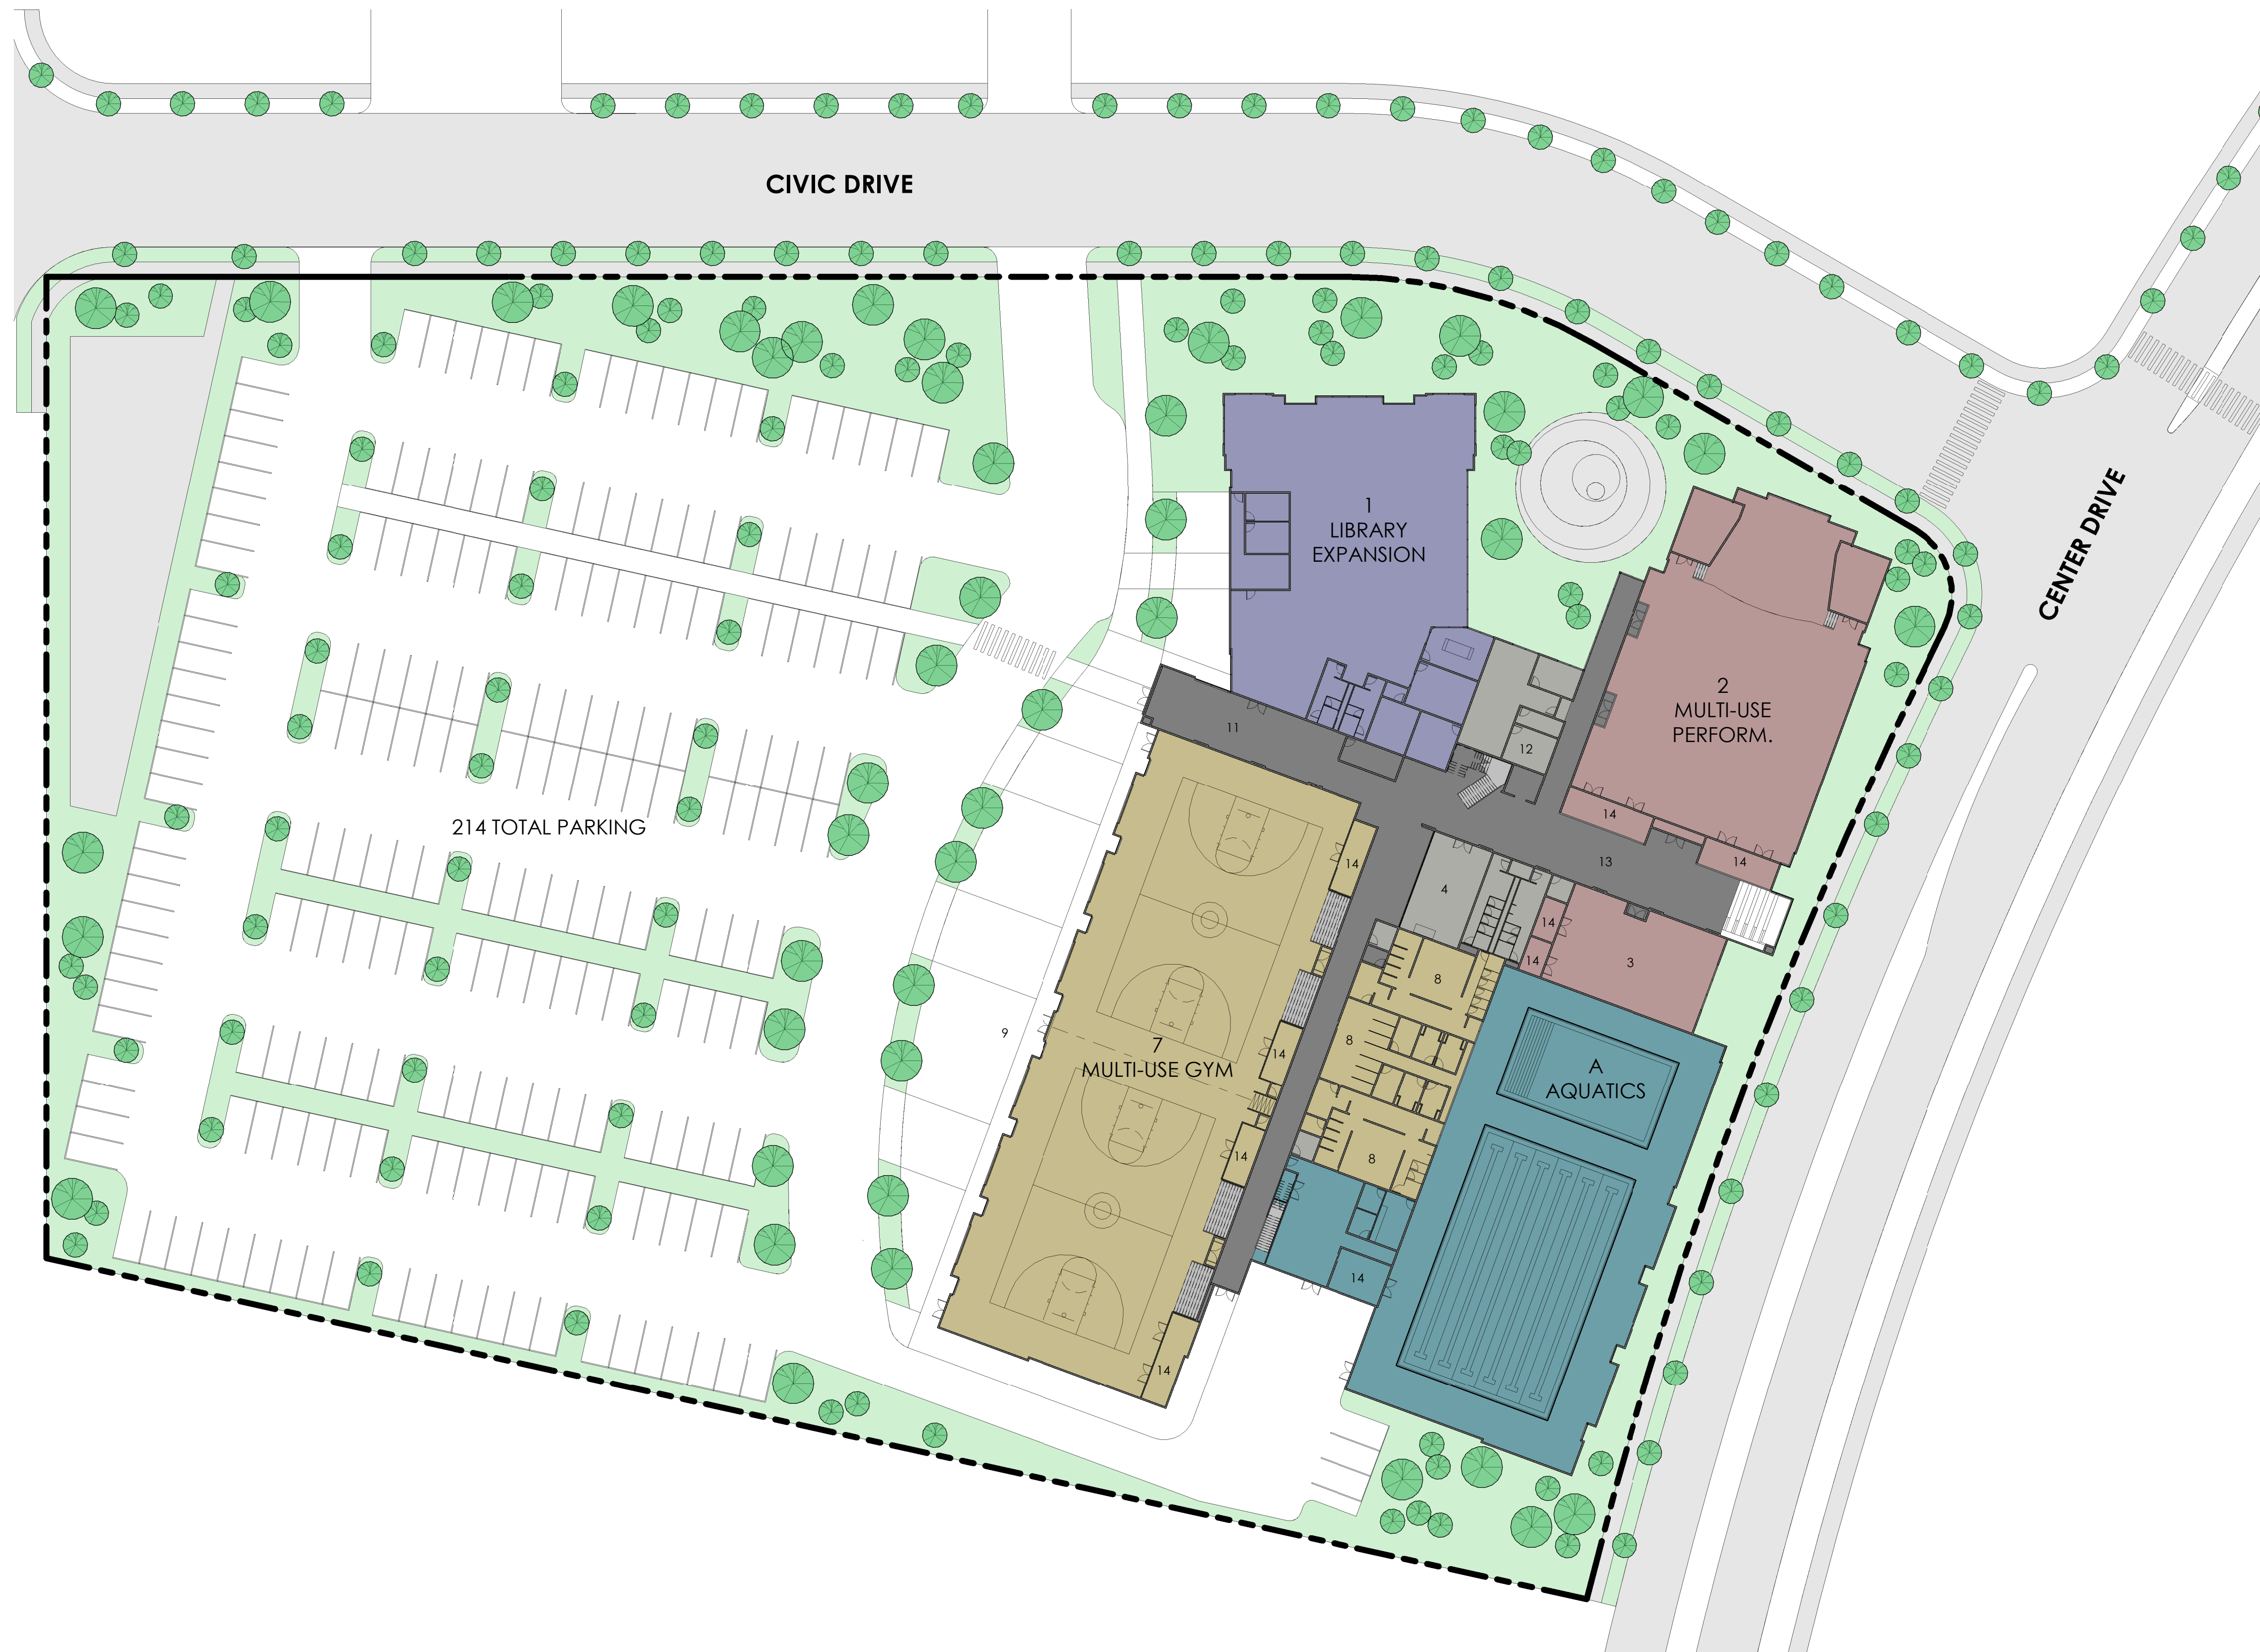


DUPONT COMMUNITY CENTER

CENTER DRIVE | DUPONT, WA


CONCEPT DESIGN | 09/19/2019

A101

SITE PLAN

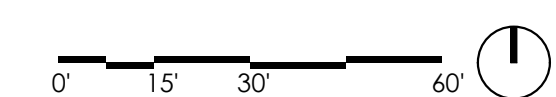

T H O M A S
architecture studios

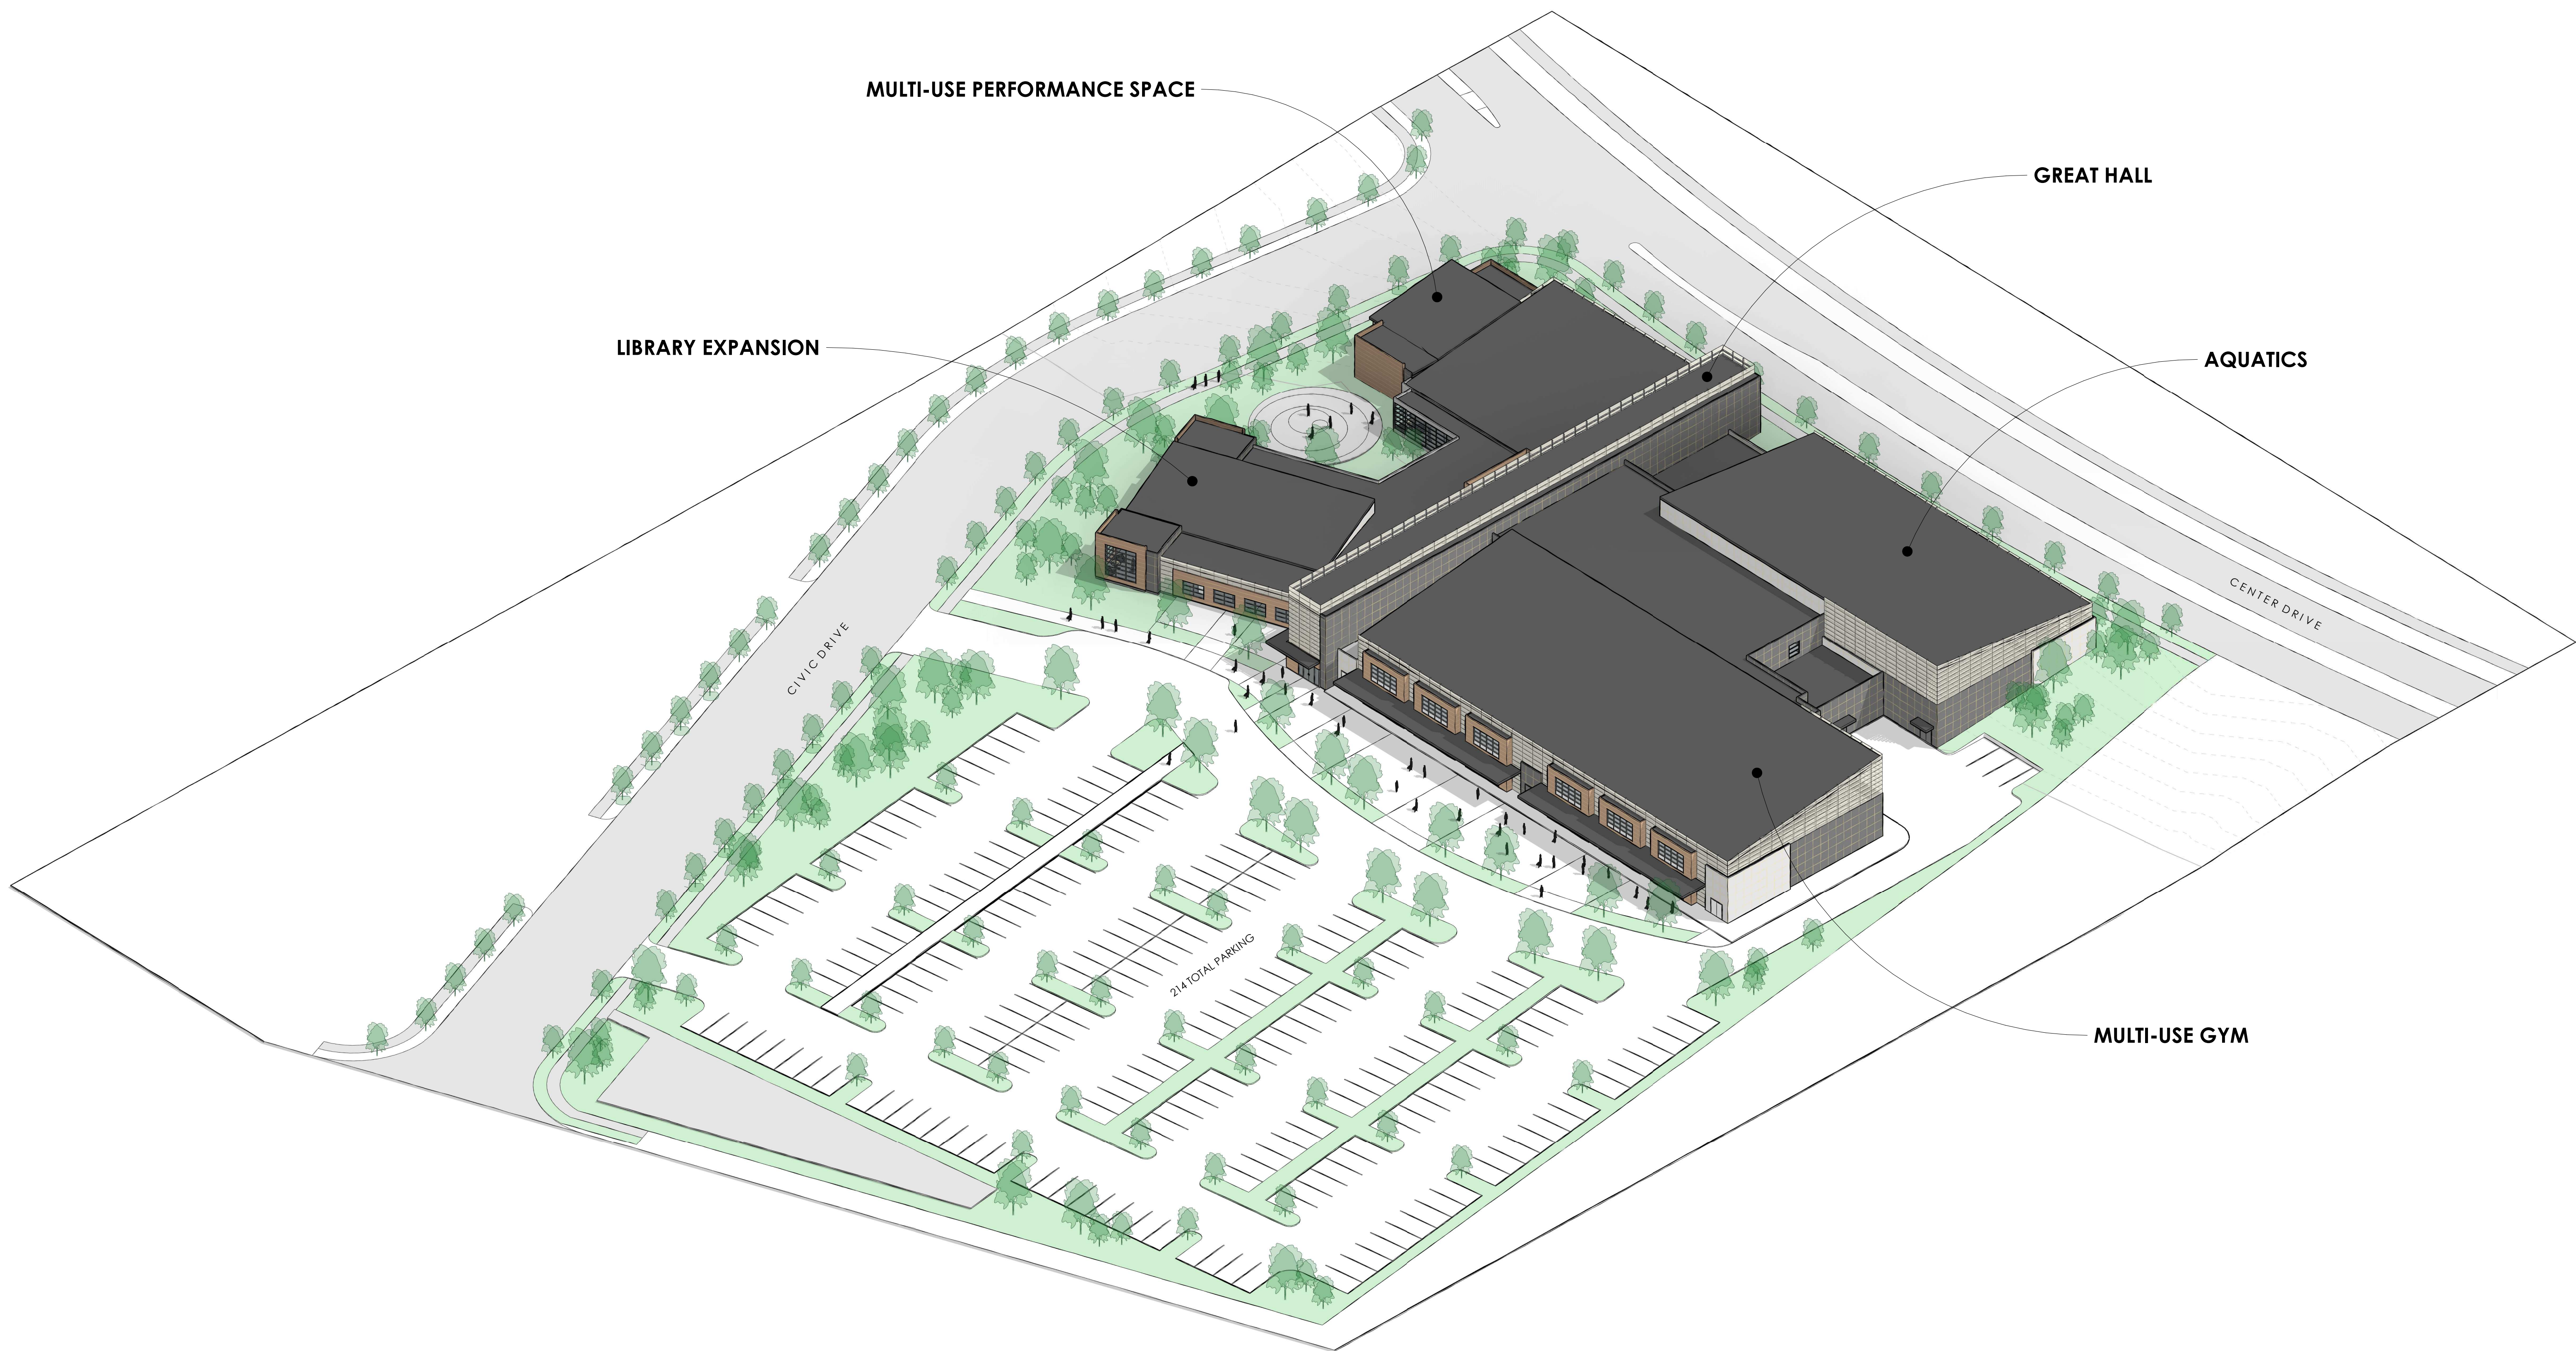


DUPONT COMMUNITY CENTER

CENTER DRIVE | DUPONT, WA


CONCEPT DESIGN | 09/24/19

A102
SITE DIAGRAM




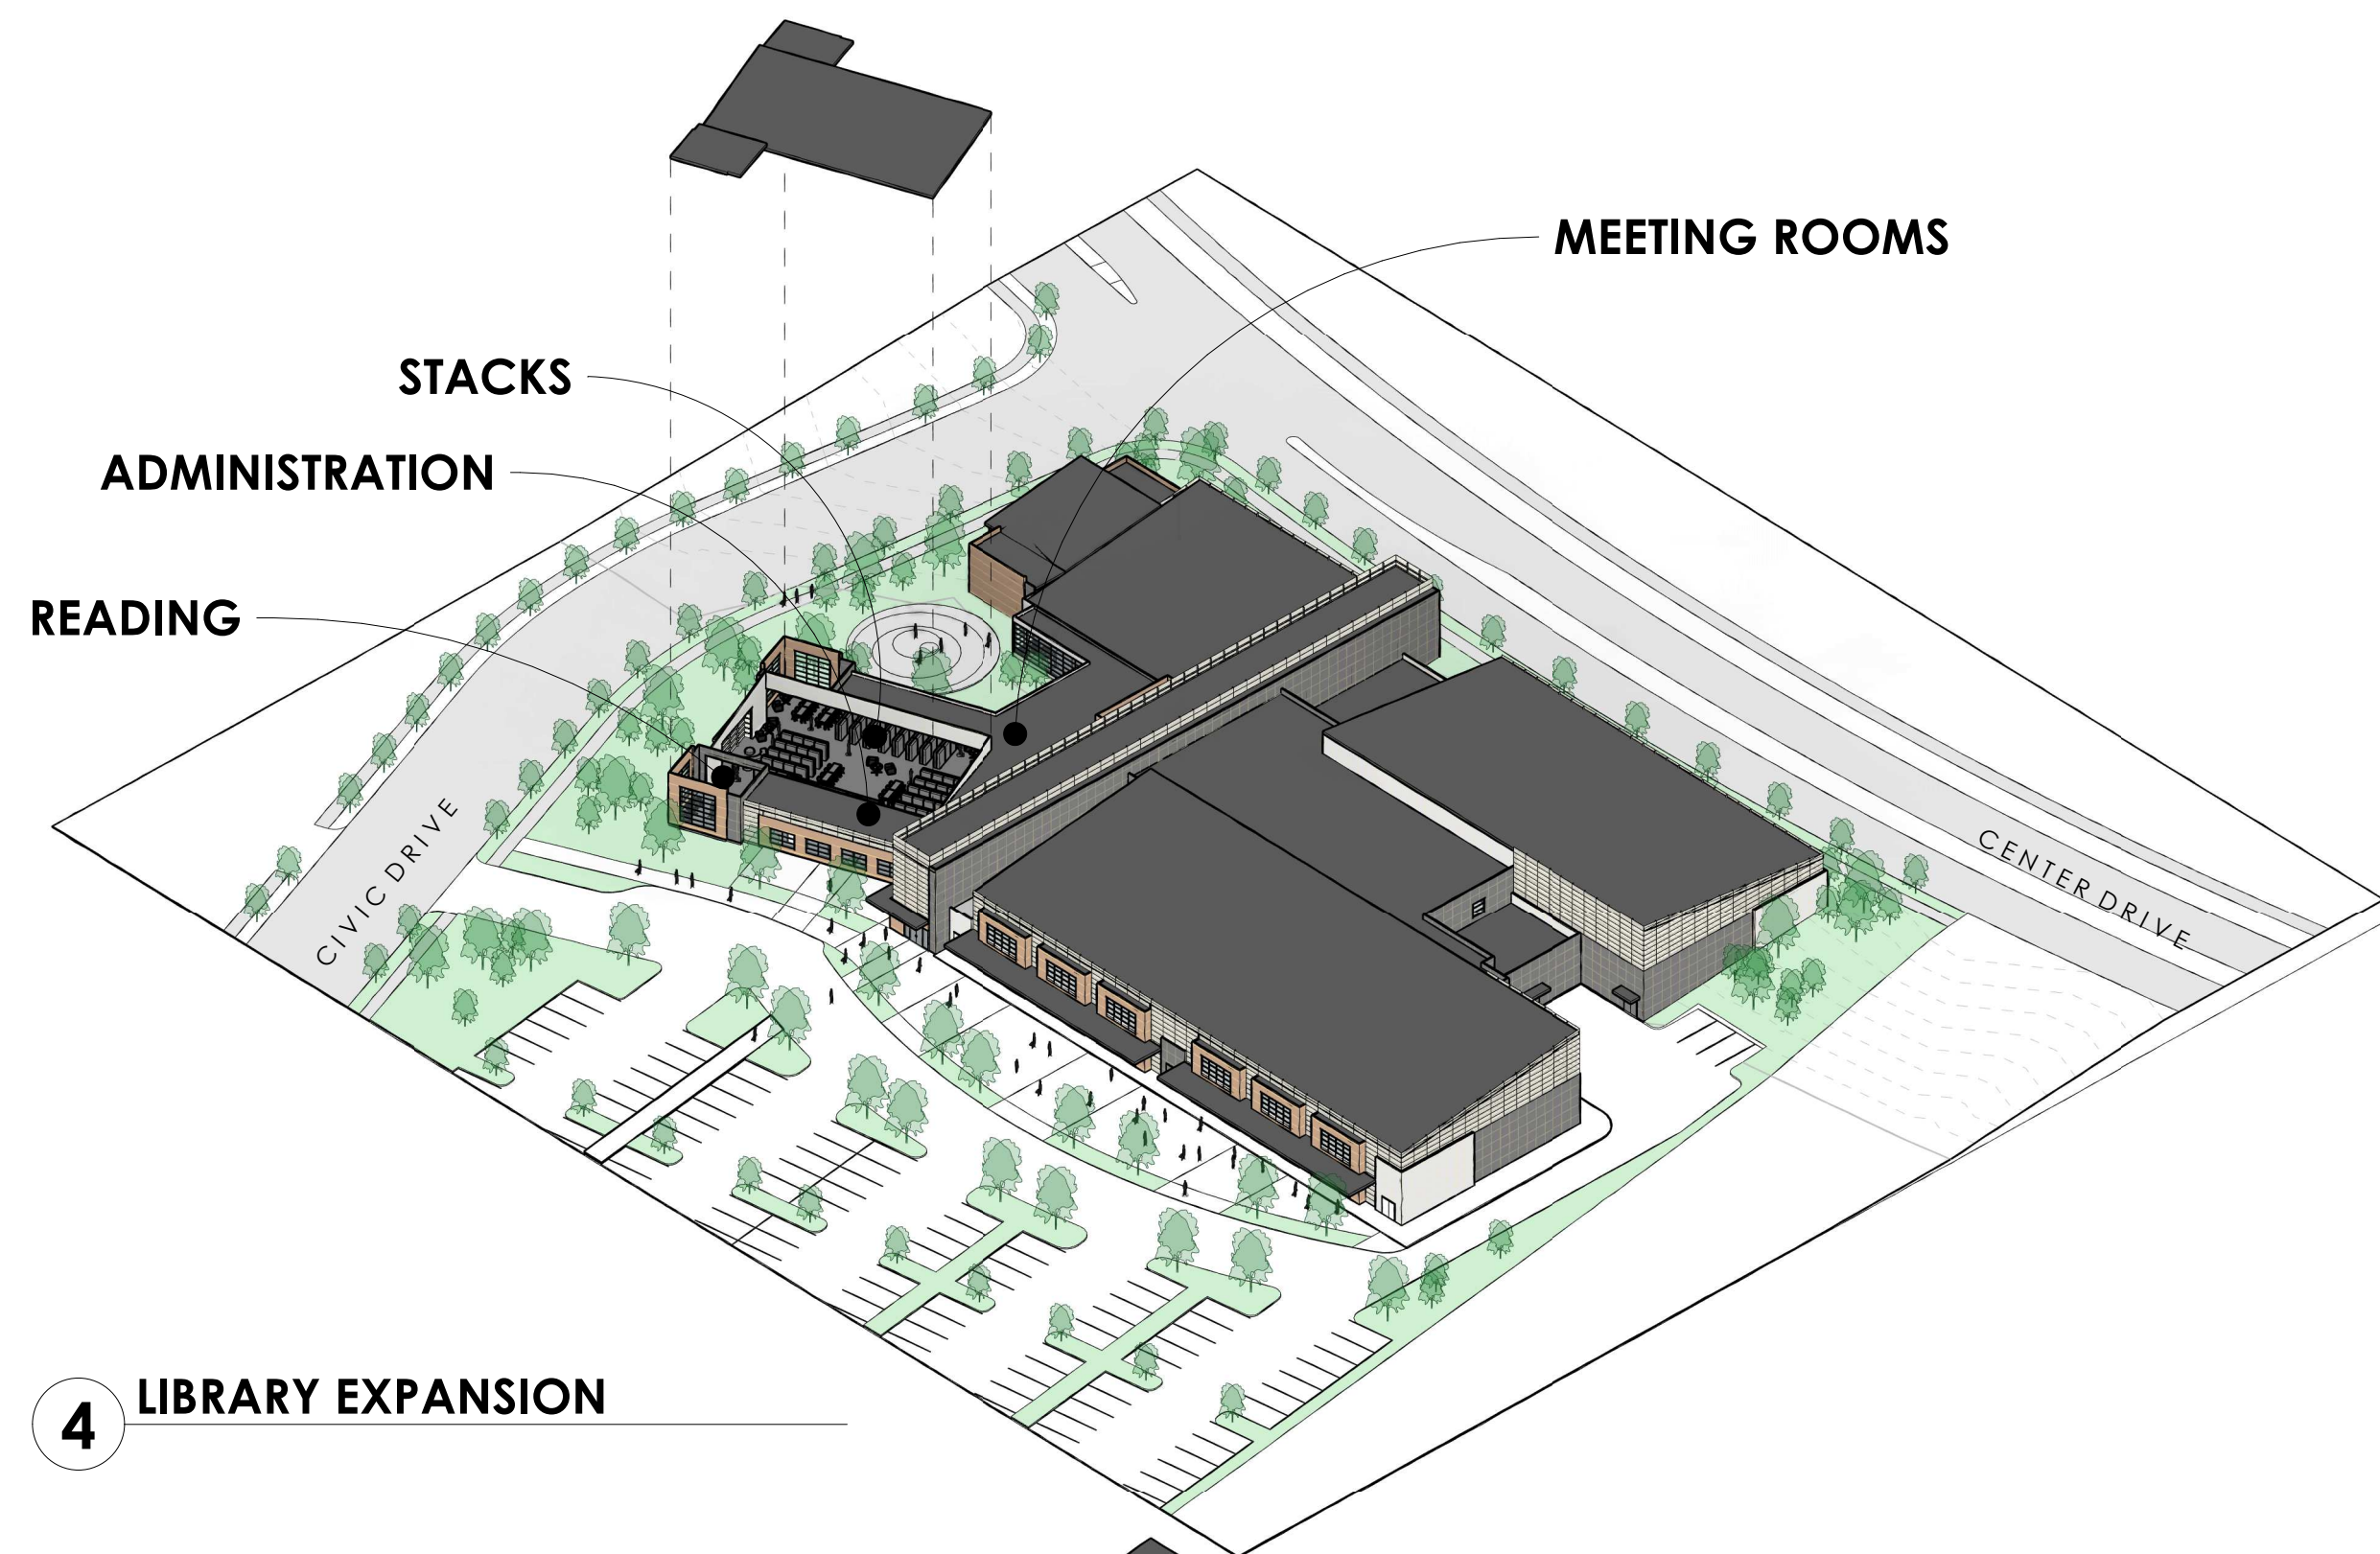


4 LIBRARY EXPANSION

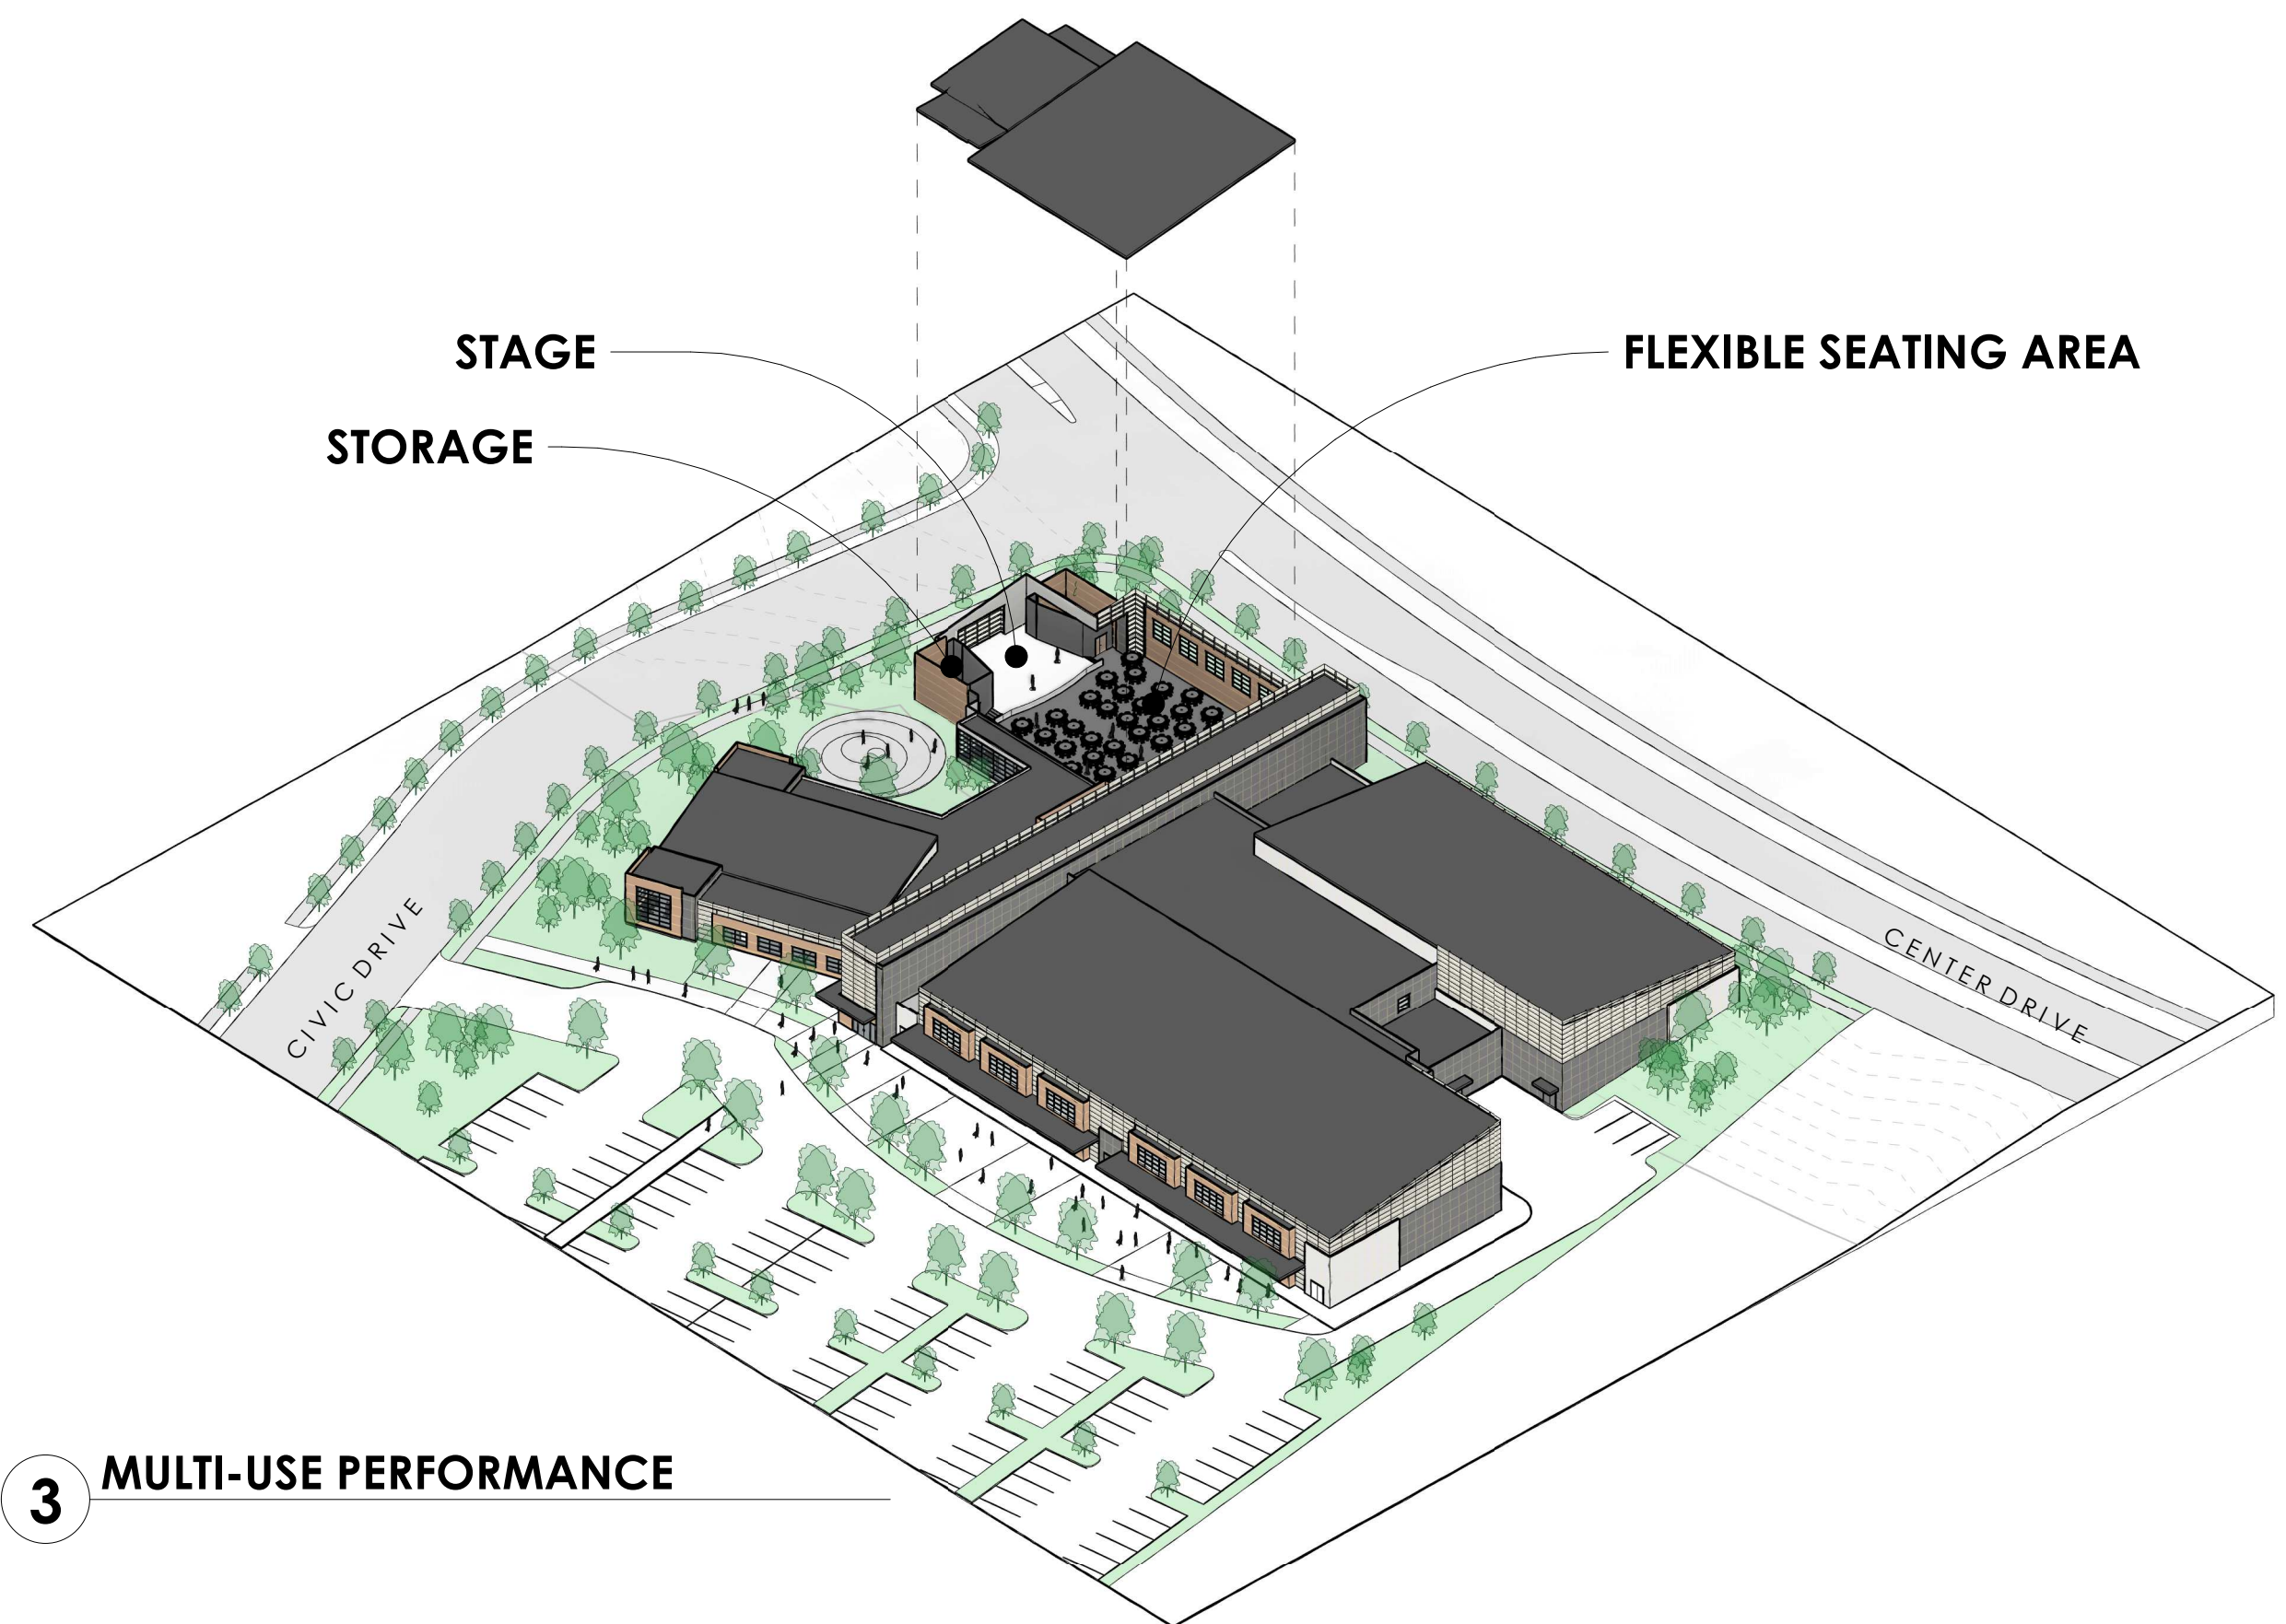

3 MULTI-USE PERFORMANCE

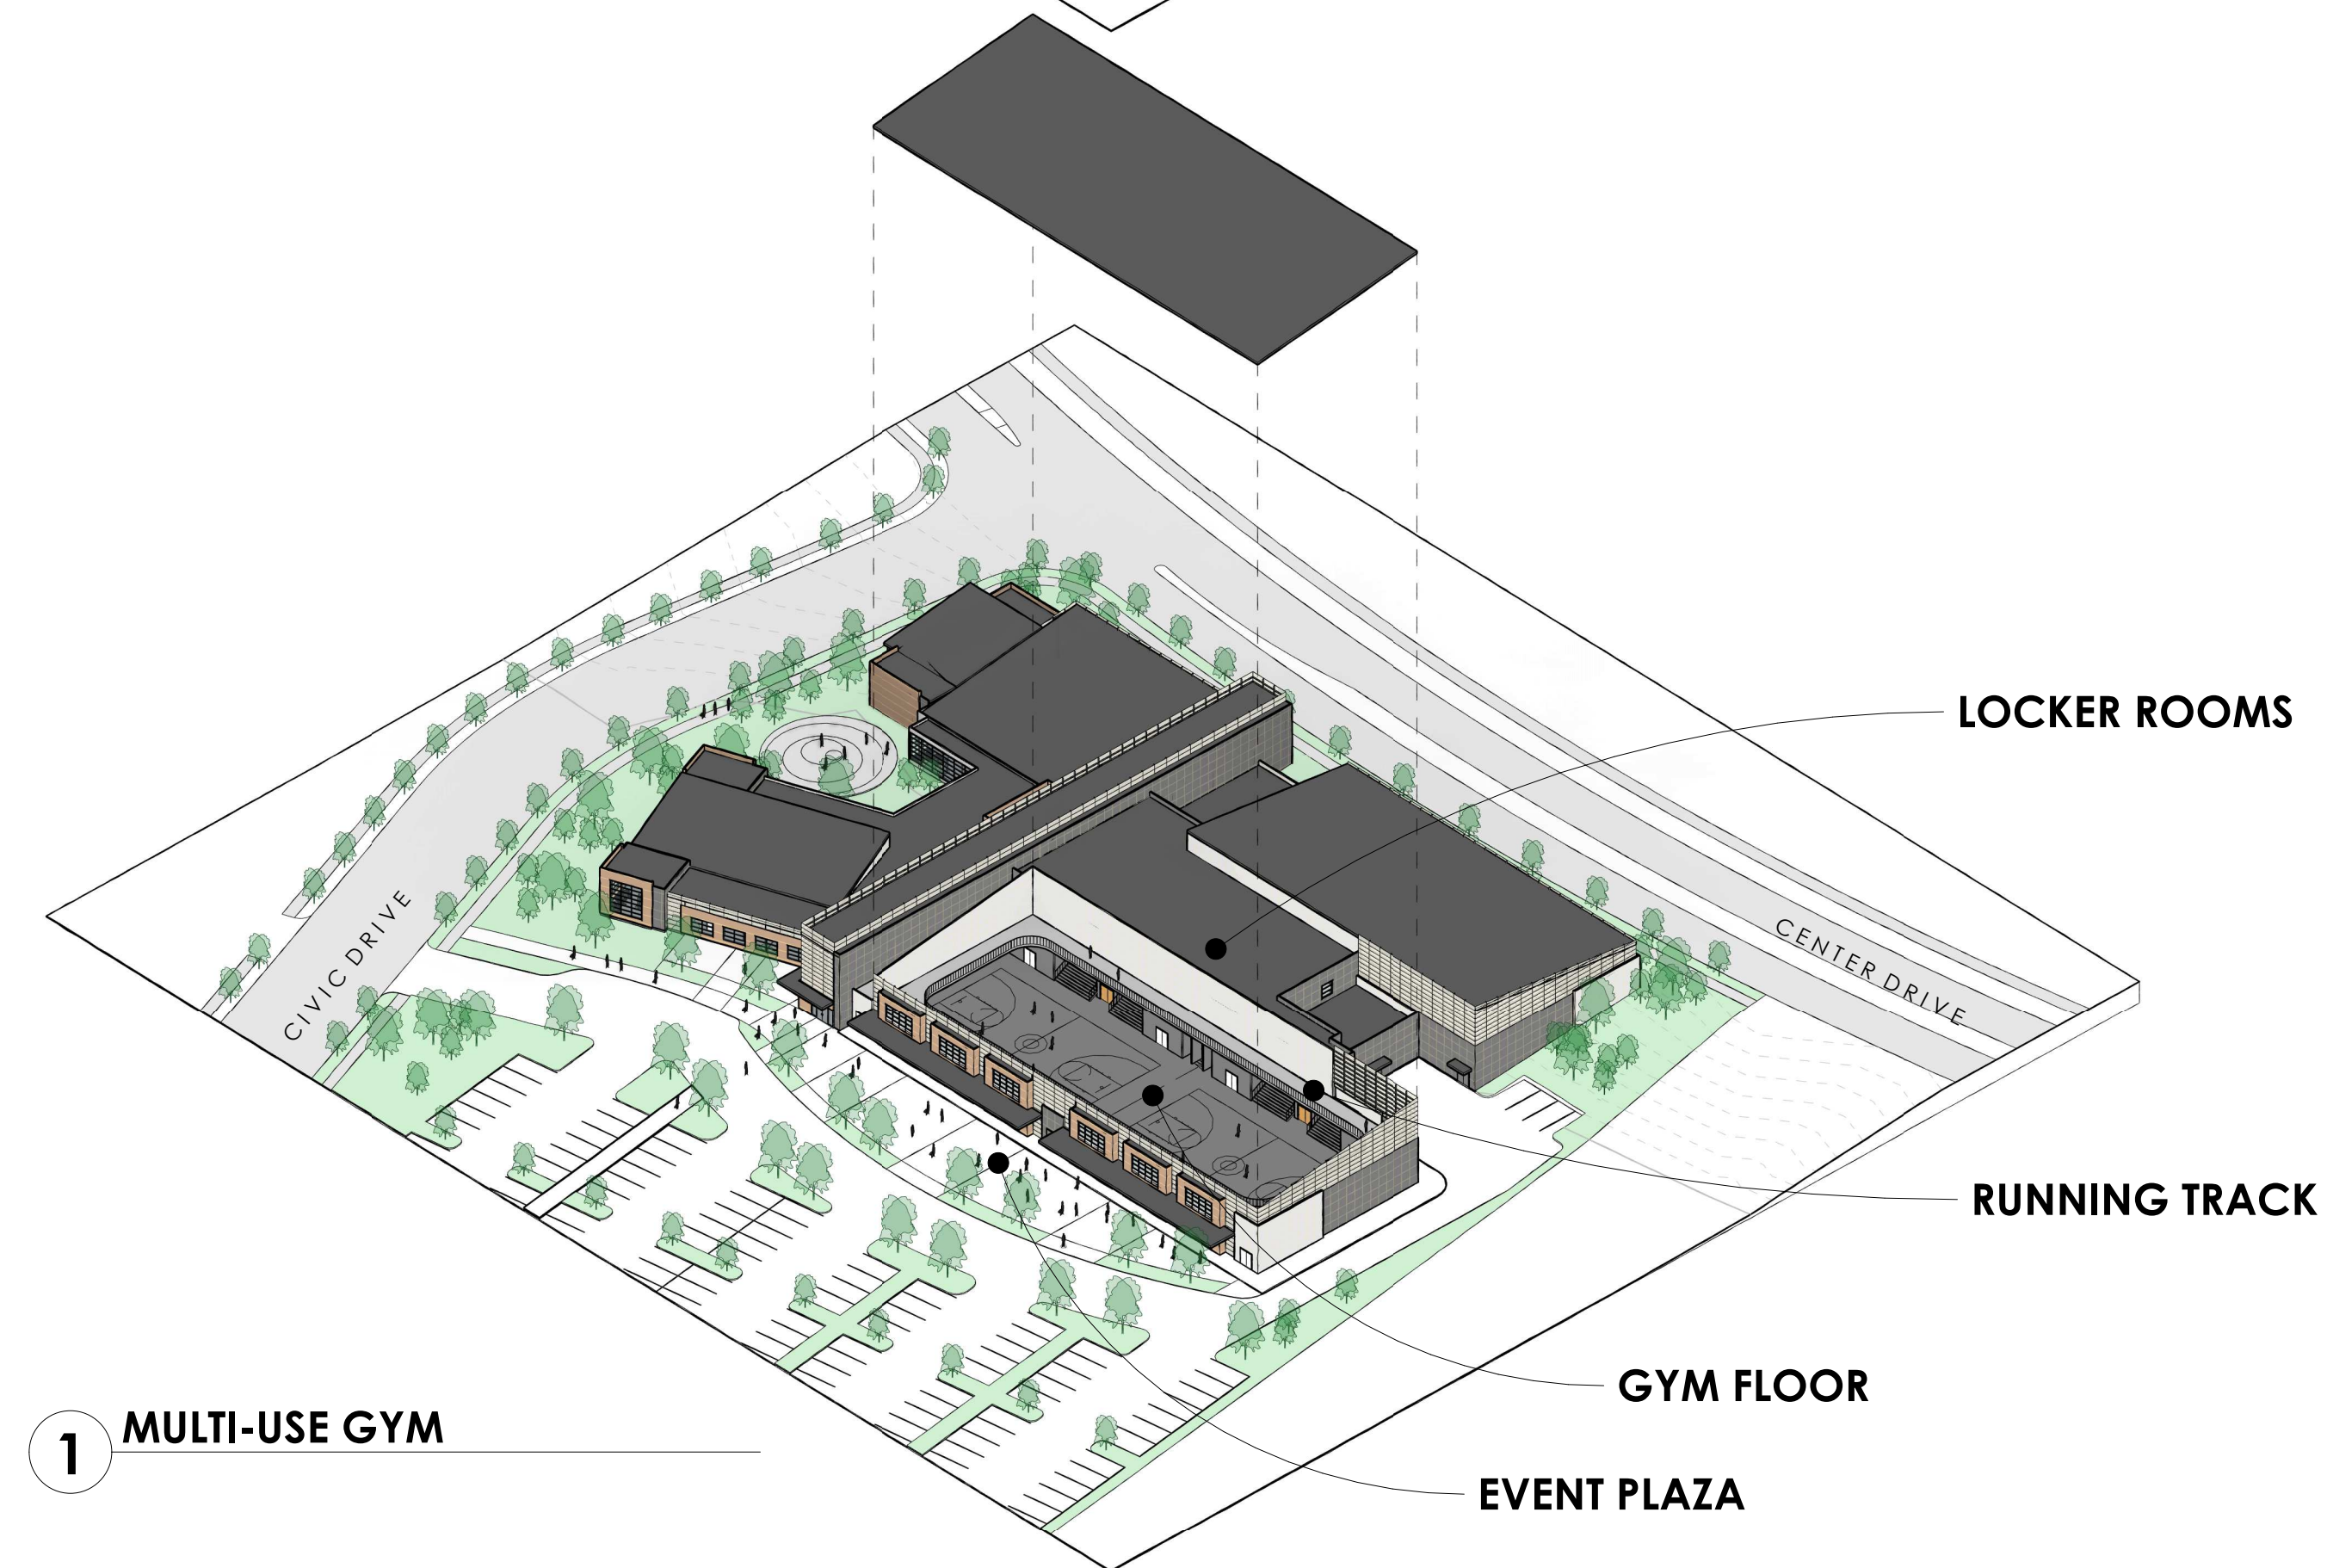

1 MULTI-USE GYM

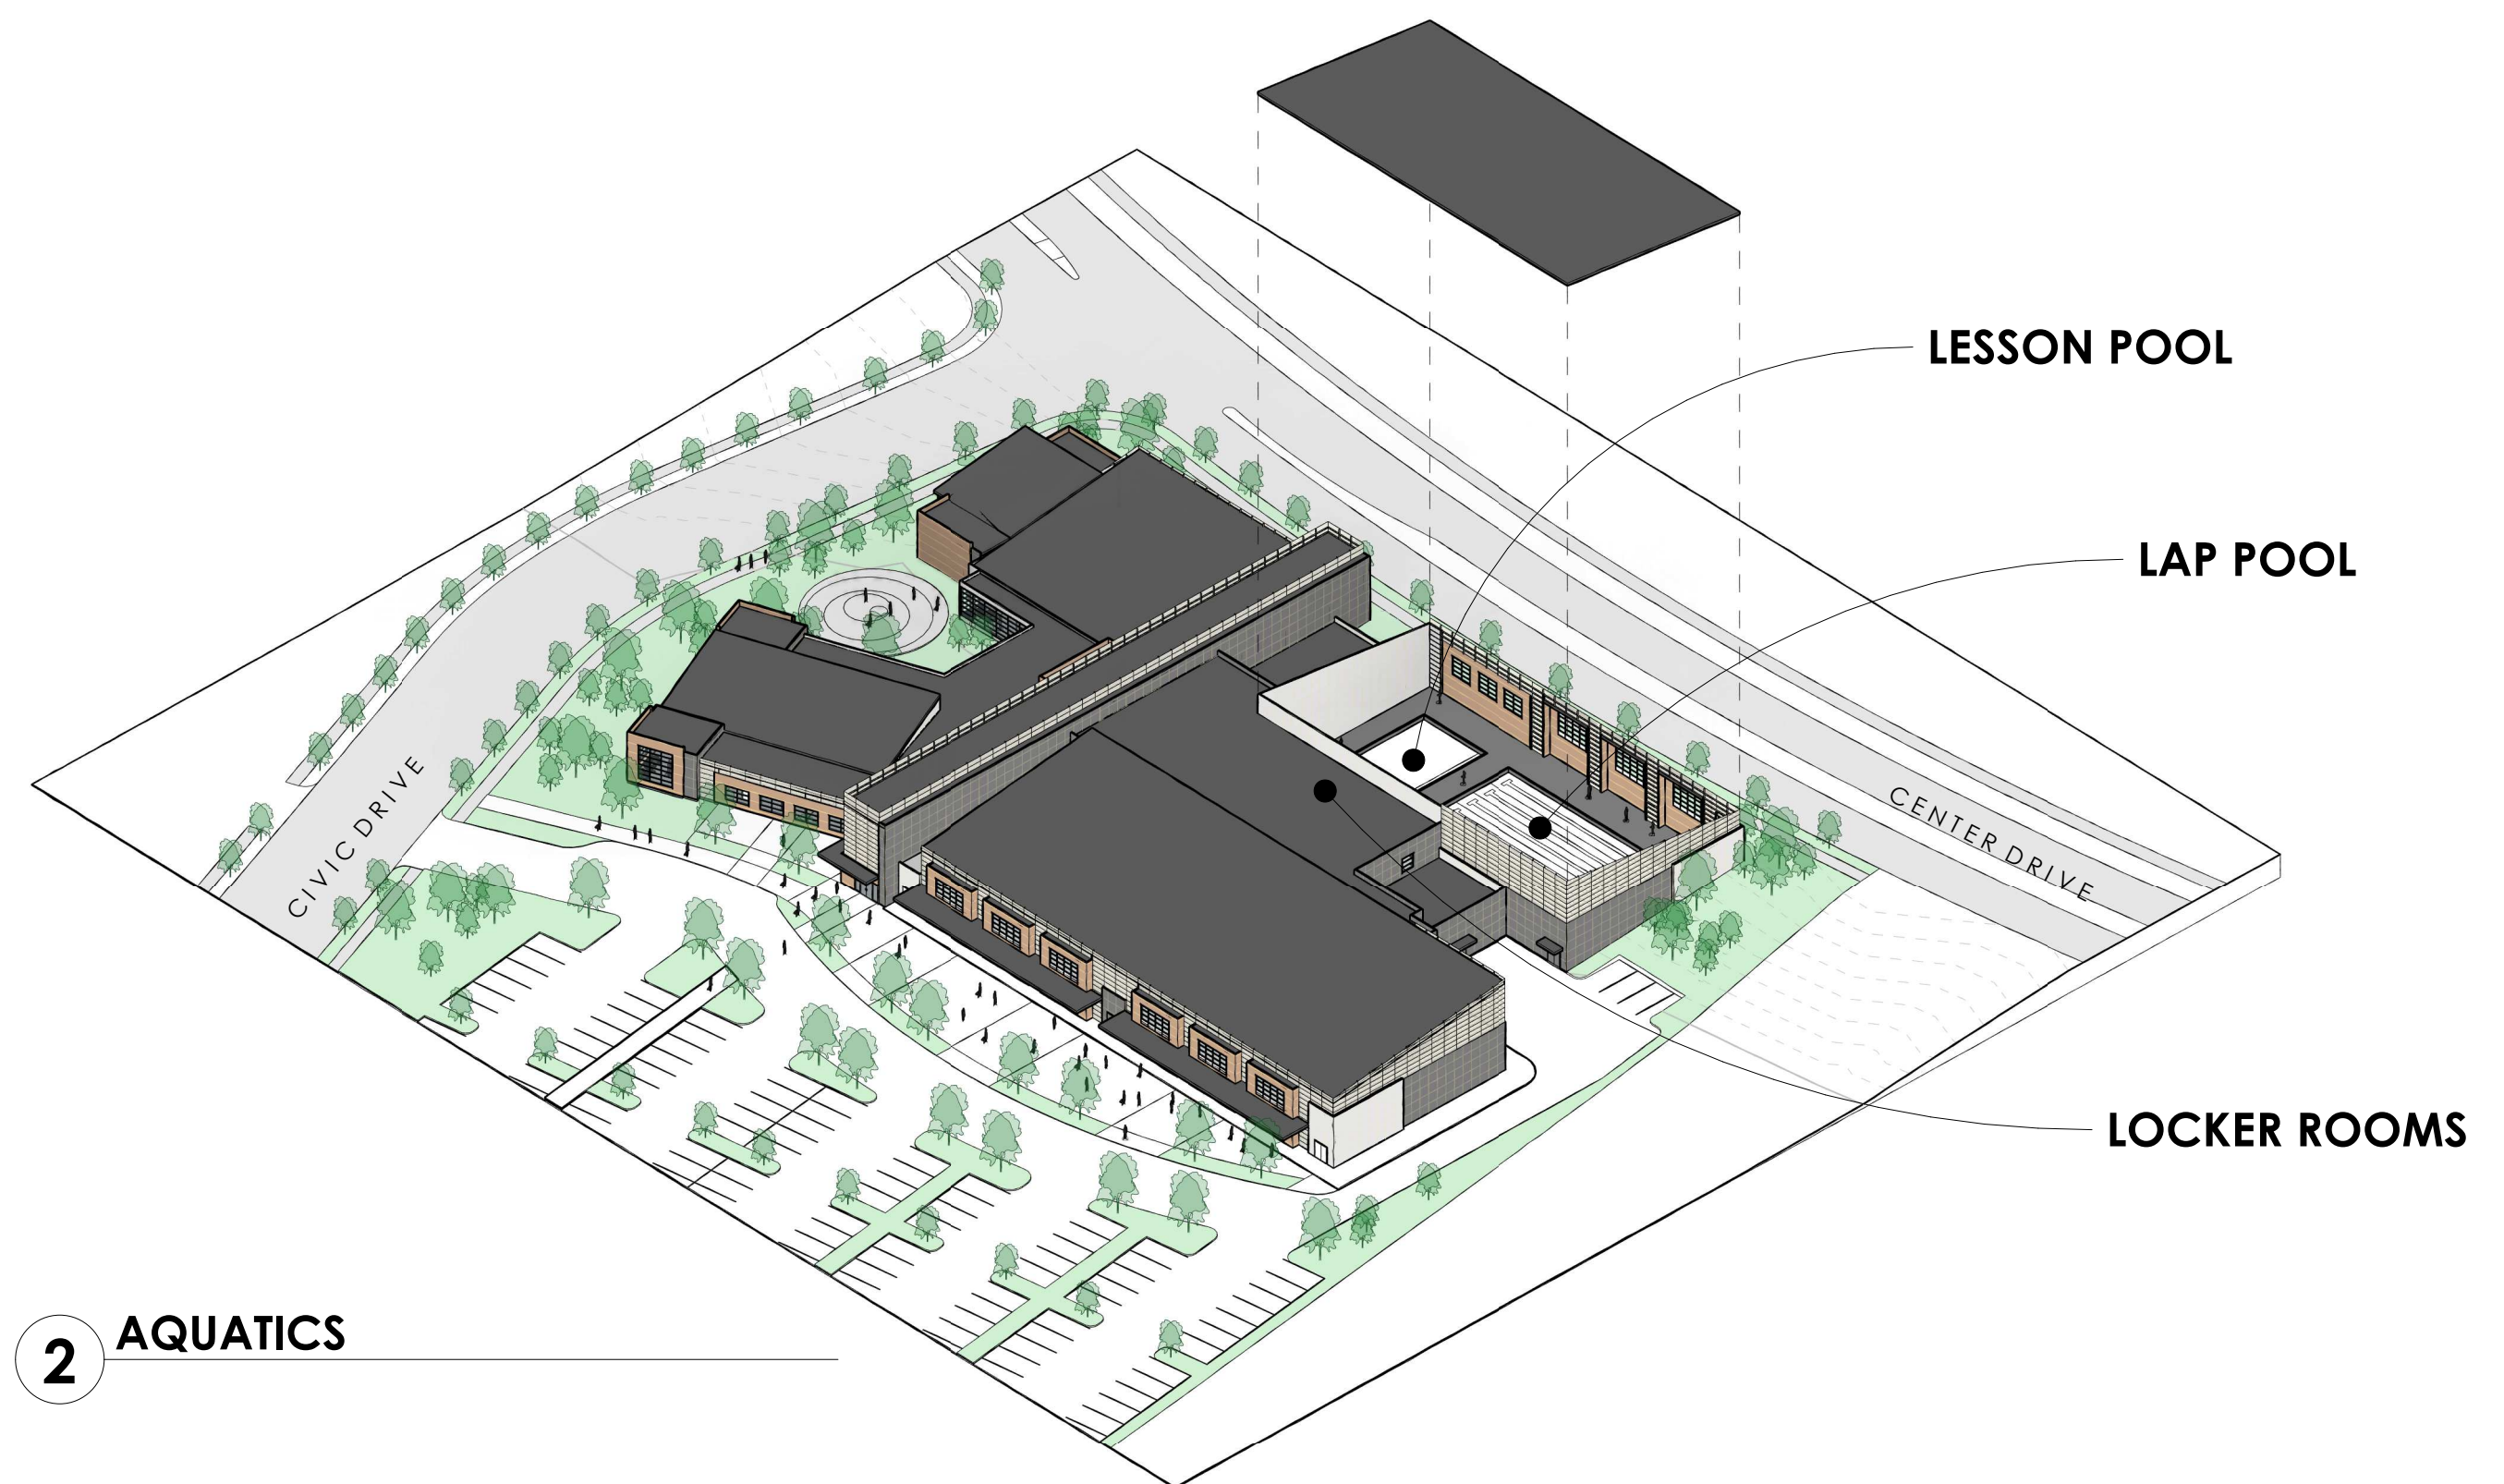

2 AQUATICS


DUPONT COMMUNITY CENTER

CENTER DRIVE | DUPONT, WA

CONCEPT DESIGN | 09/24/19

A103
SPACE USAGE



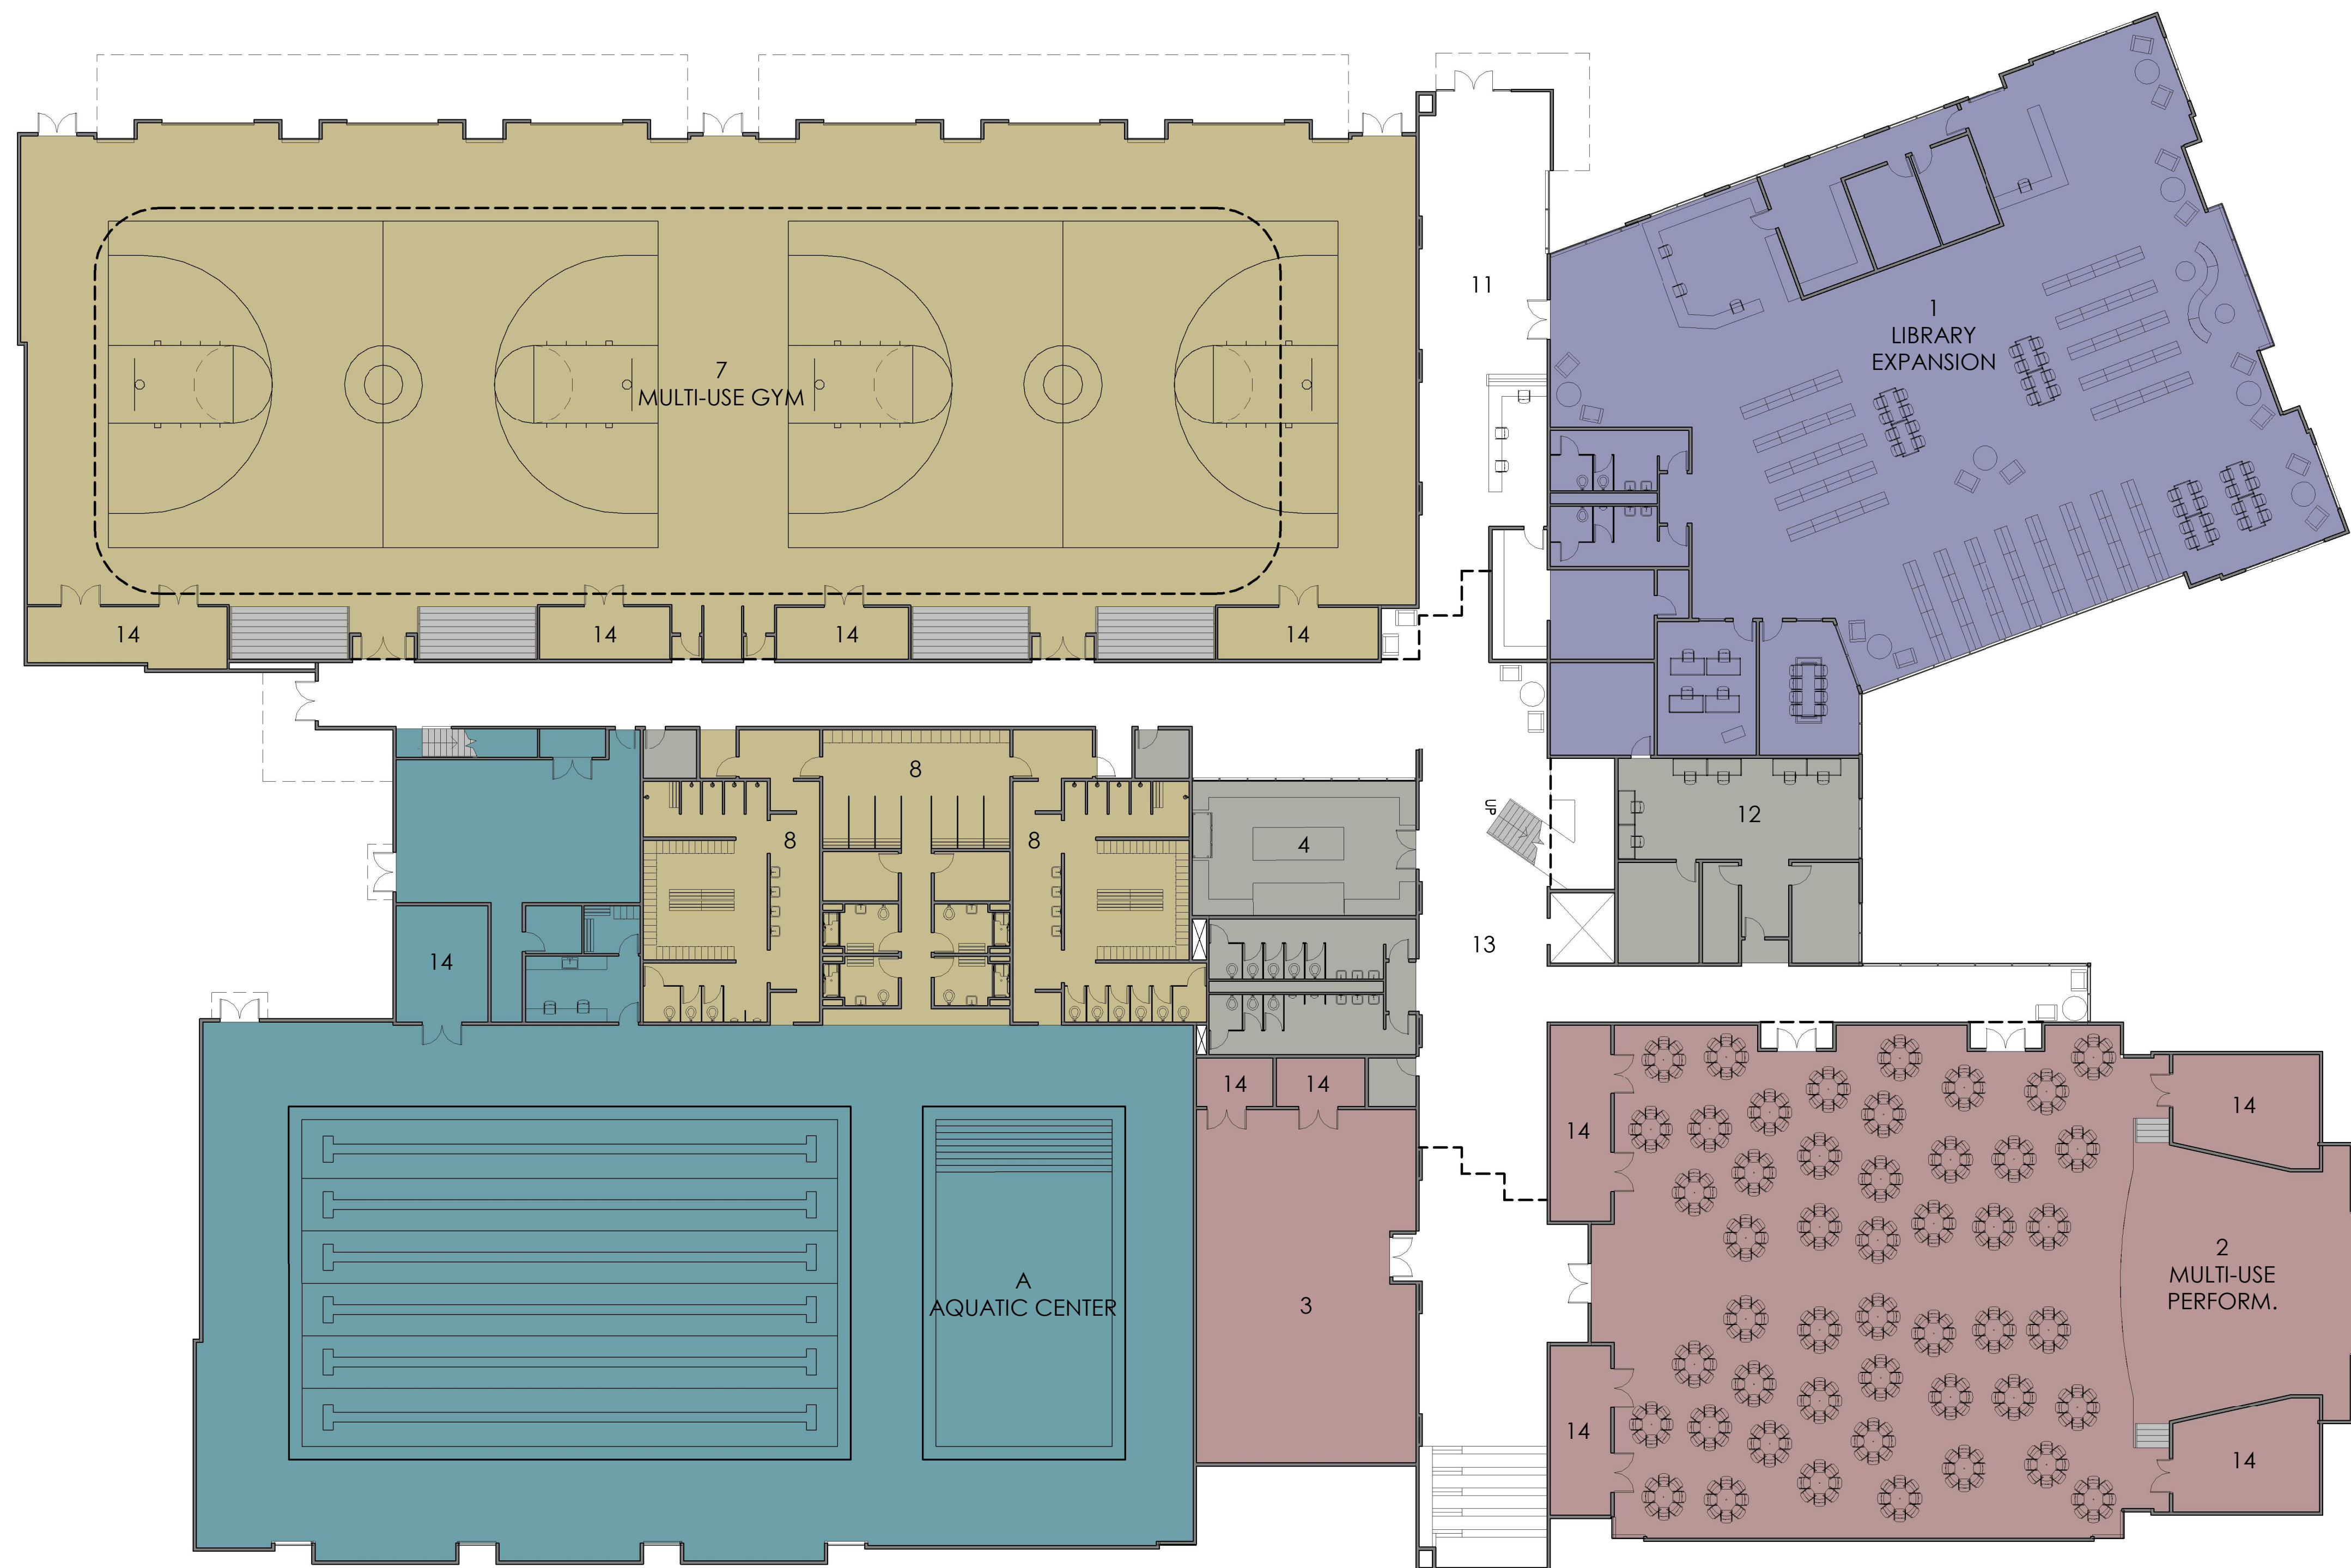


DUPONT COMMUNITY CENTER


CENTER DRIVE | DUPONT, WA

CONCEPT DESIGN | 09/24/19

A201

FIRST FLOOR

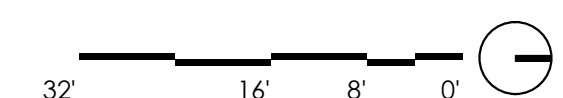

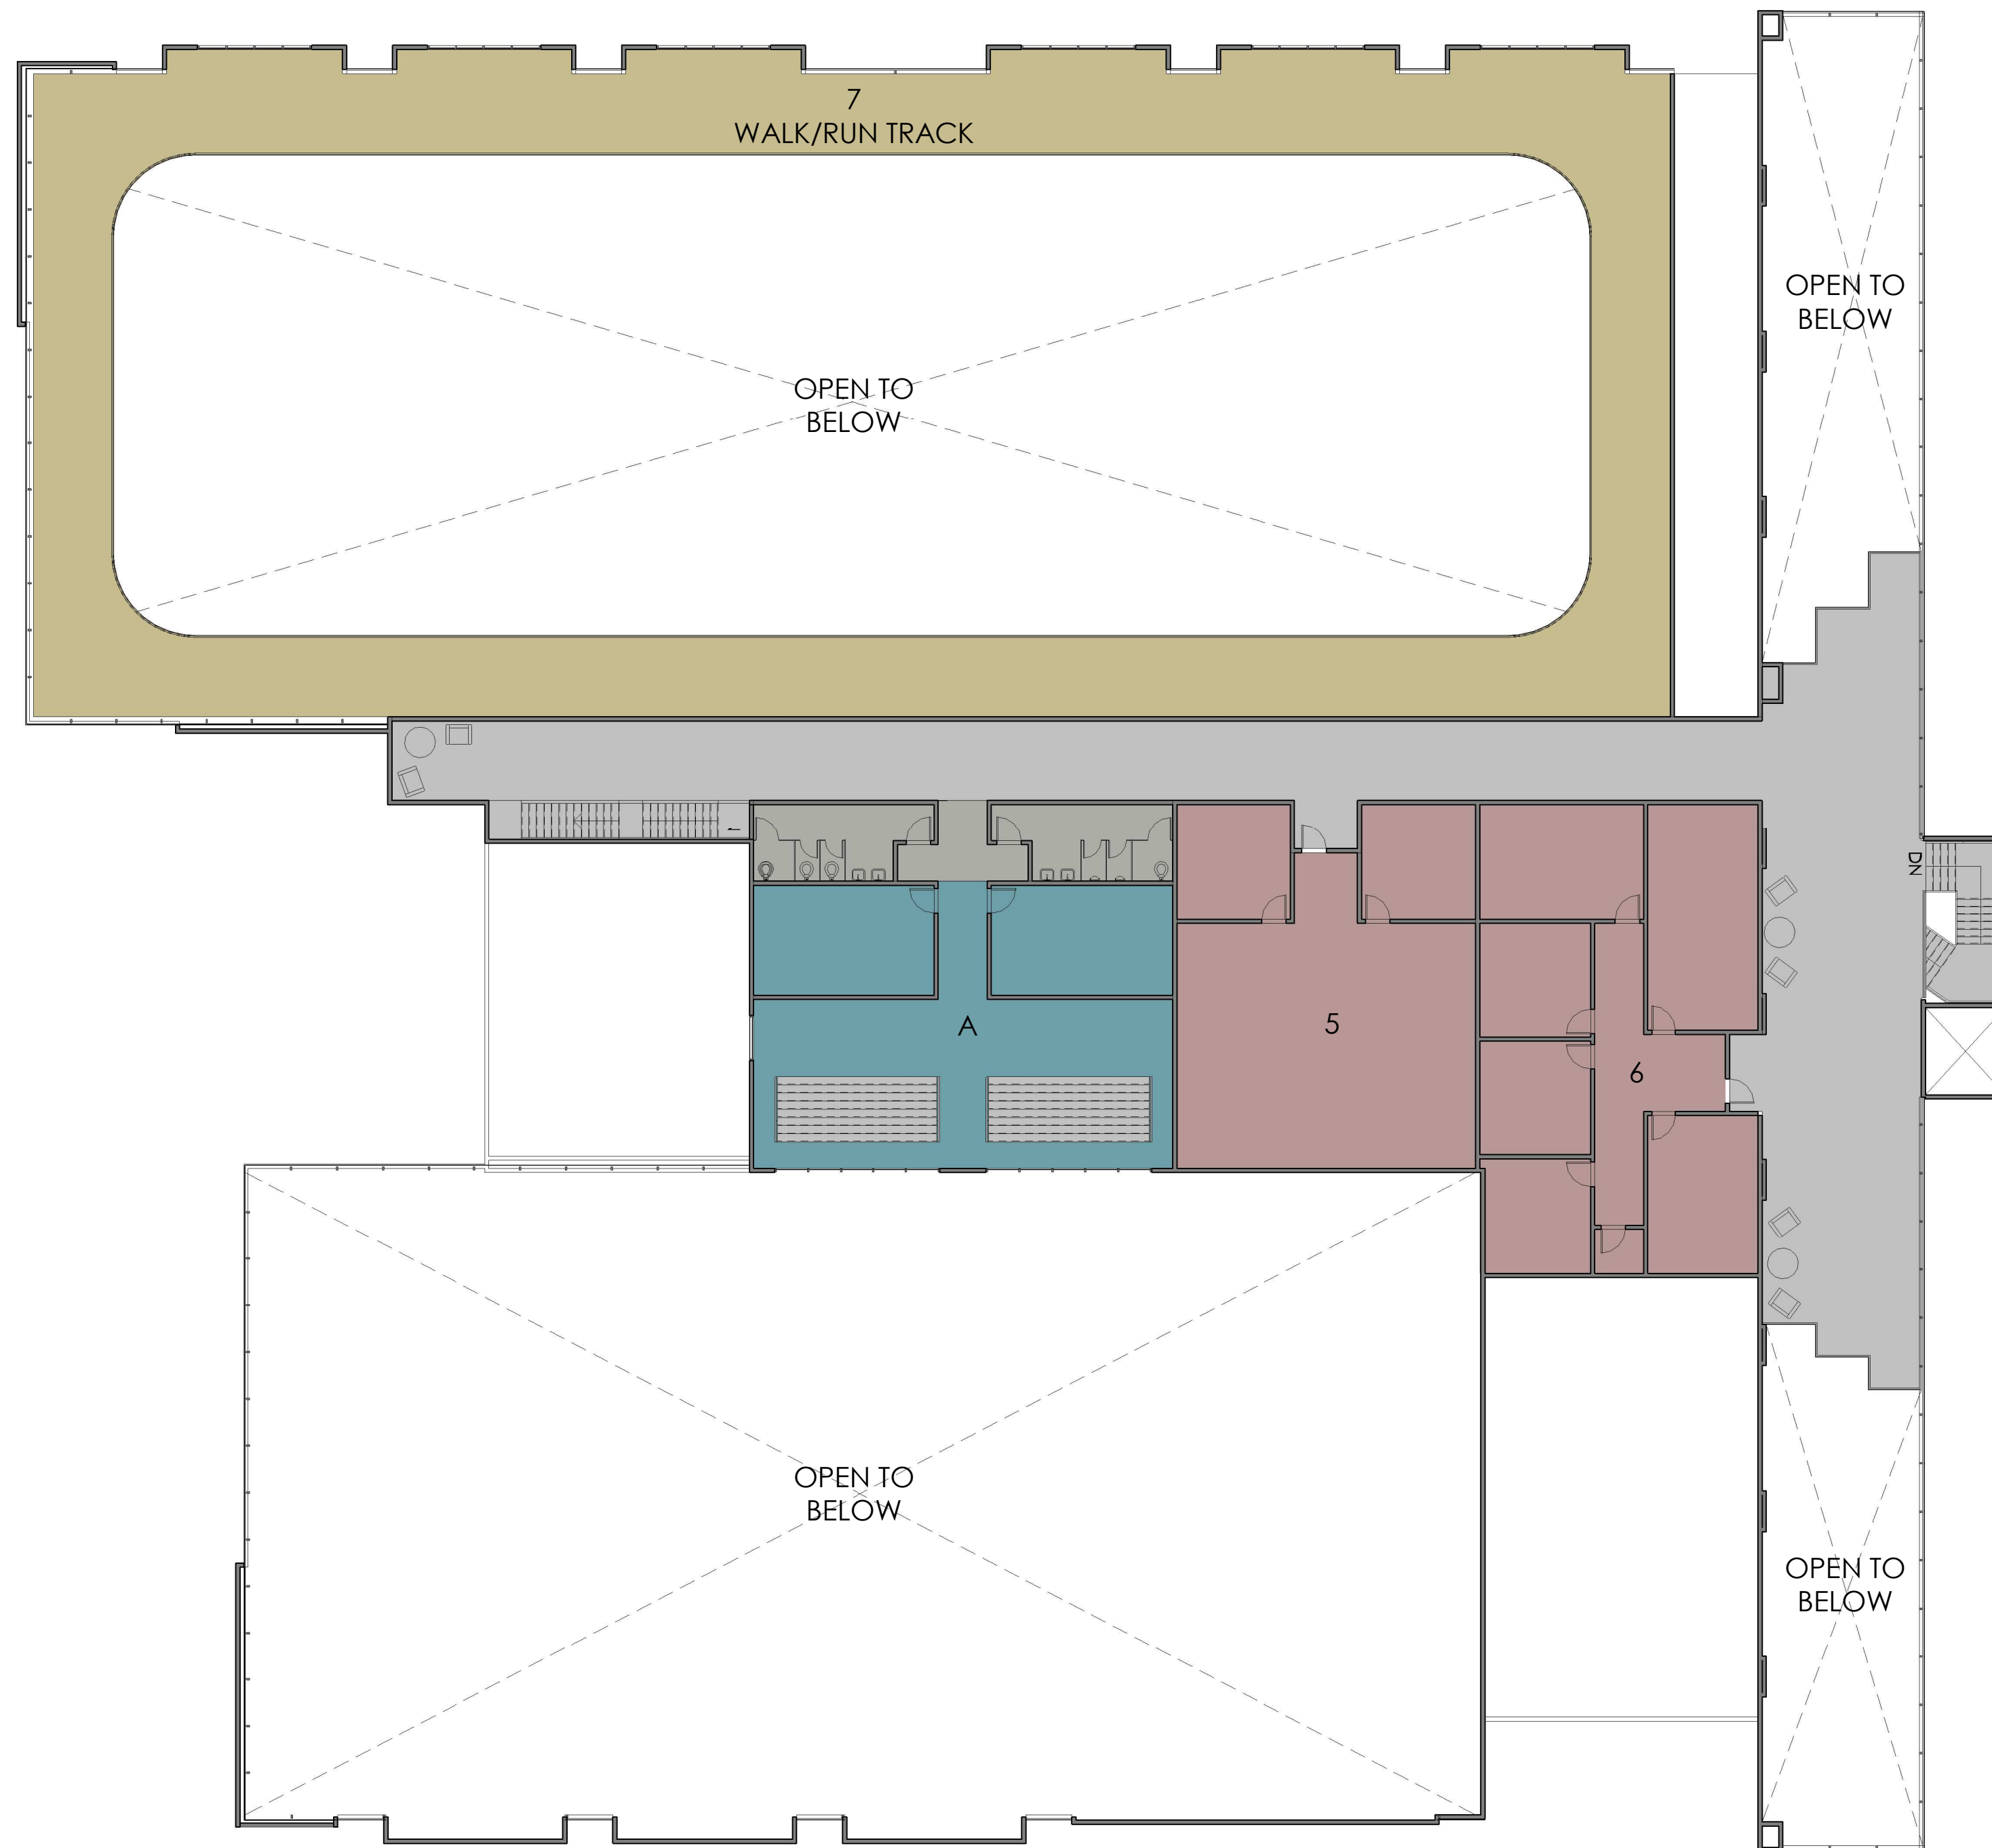


DUPONT COMMUNITY CENTER

CENTER DRIVE | DUPONT, WA


CONCEPT DESIGN | 09/24/19

A202
SECOND FLOOR

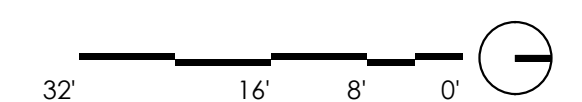



4 WEST

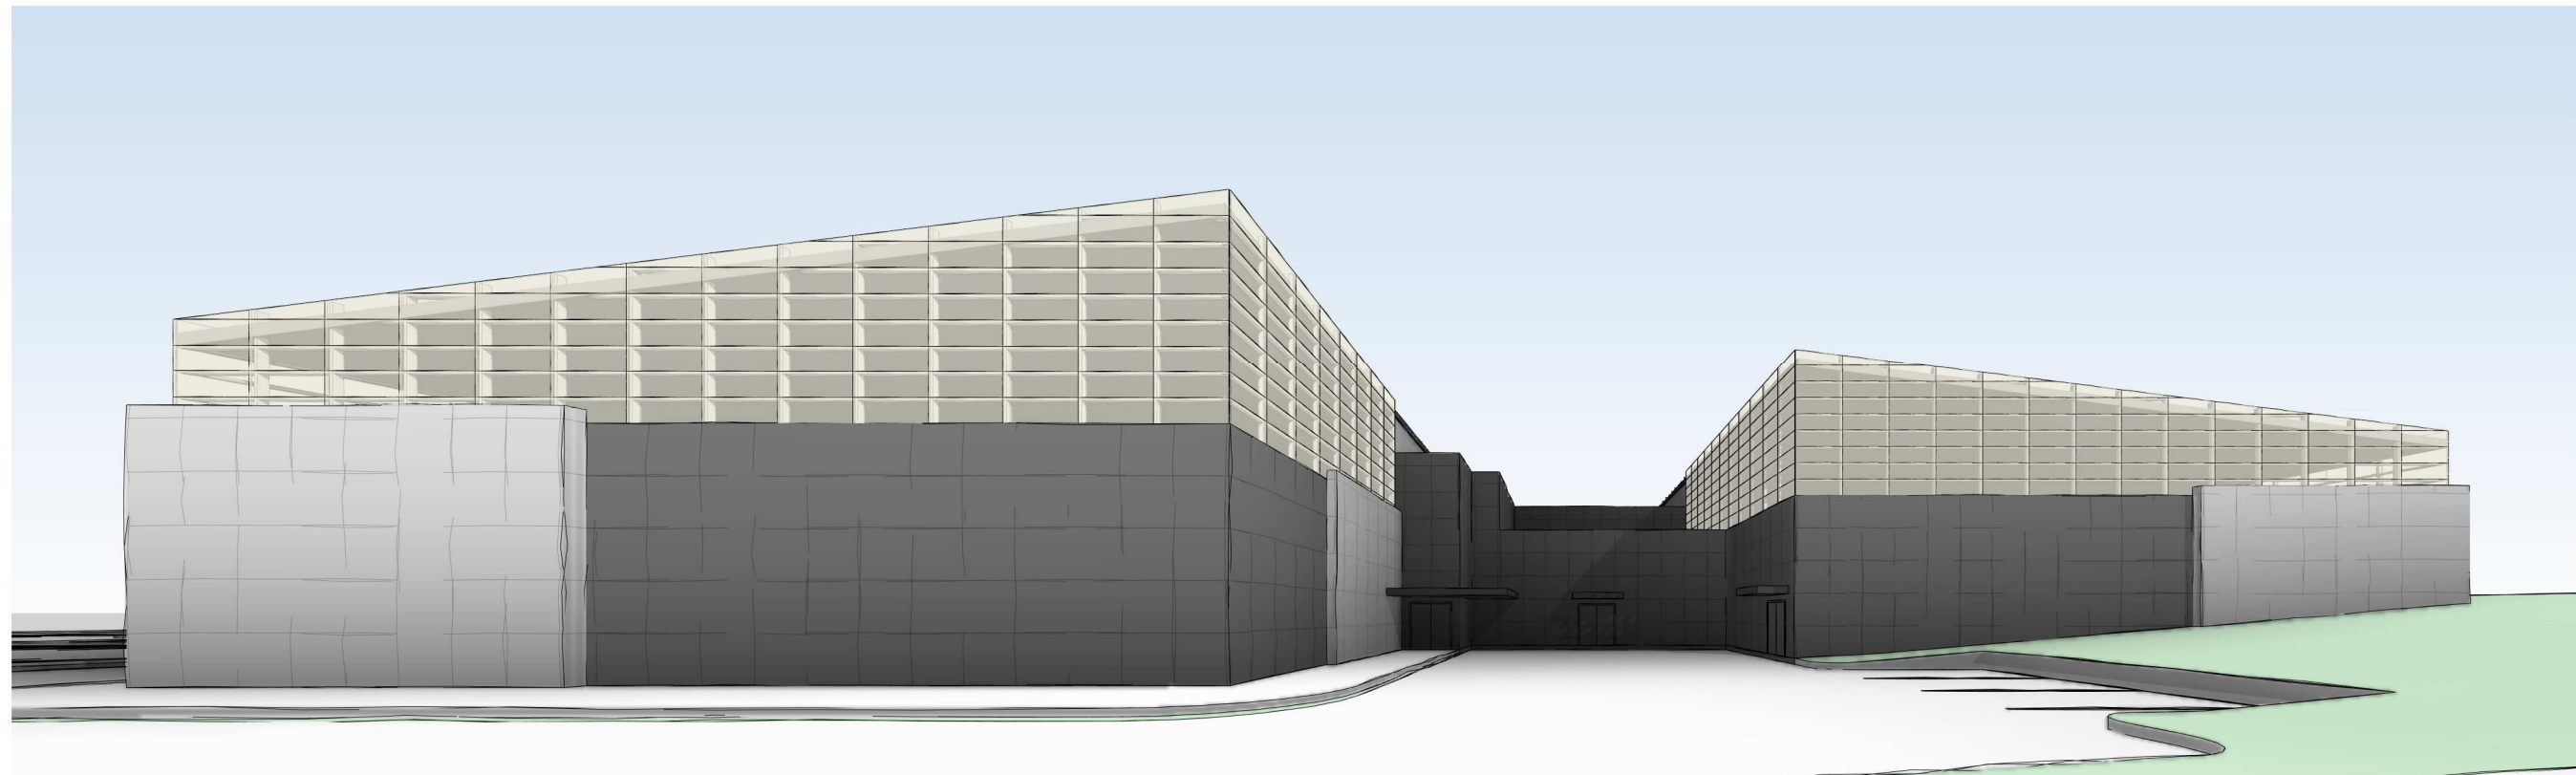

2 SOUTH



3 NORTH



1 EAST



DUPONT COMMUNITY CENTER

CENTER DRIVE | DUPONT, WA

CONCEPT DESIGN | 09/24/19

A301
ELEVATIONS




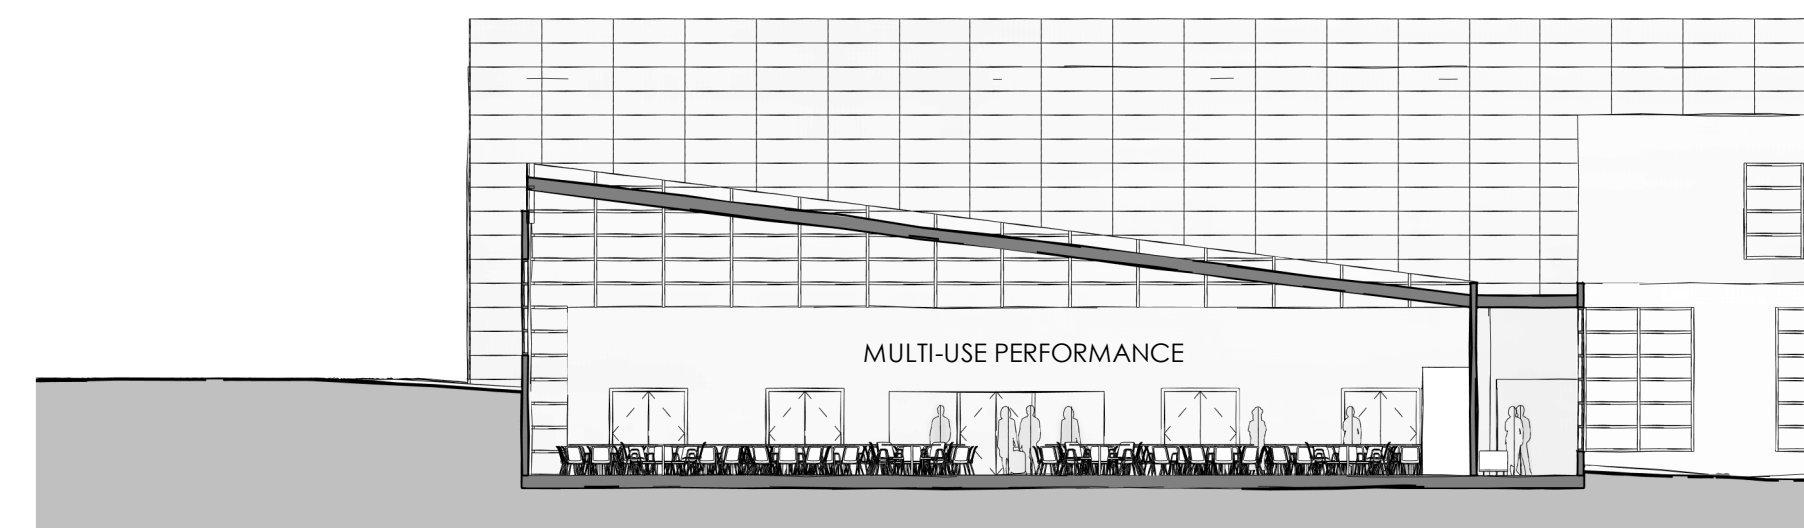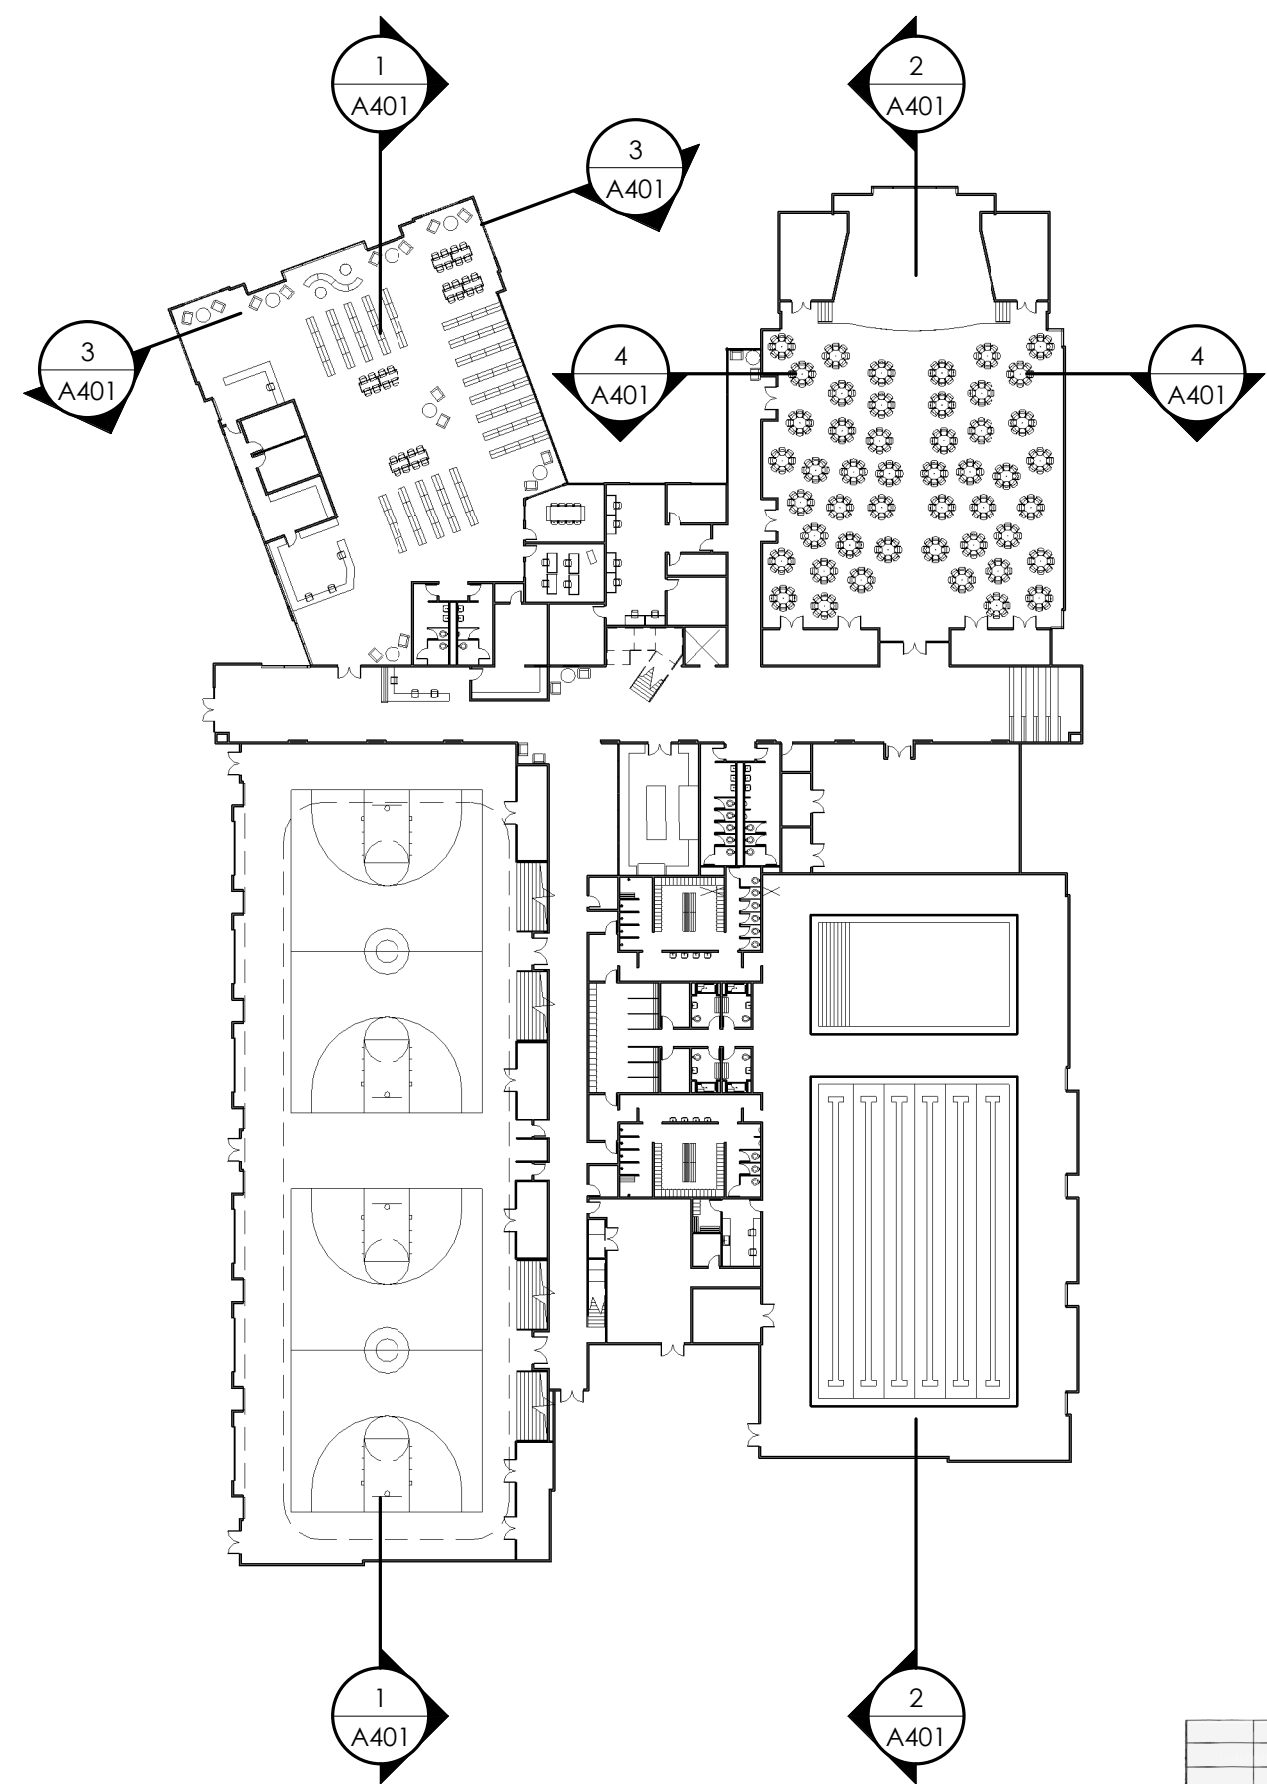


4 SECTION 4
1/16" = 1'-0"



3 SECTION 3
1/16" = 1'-0"

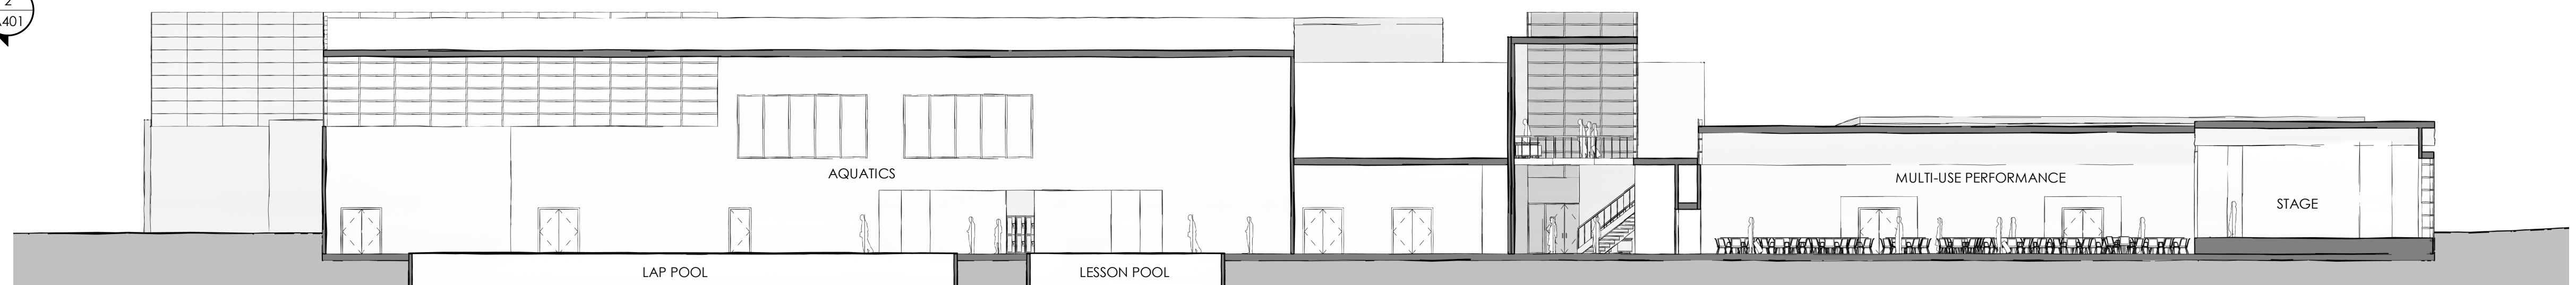

2 SECTION 2
1/16" = 1'-0"

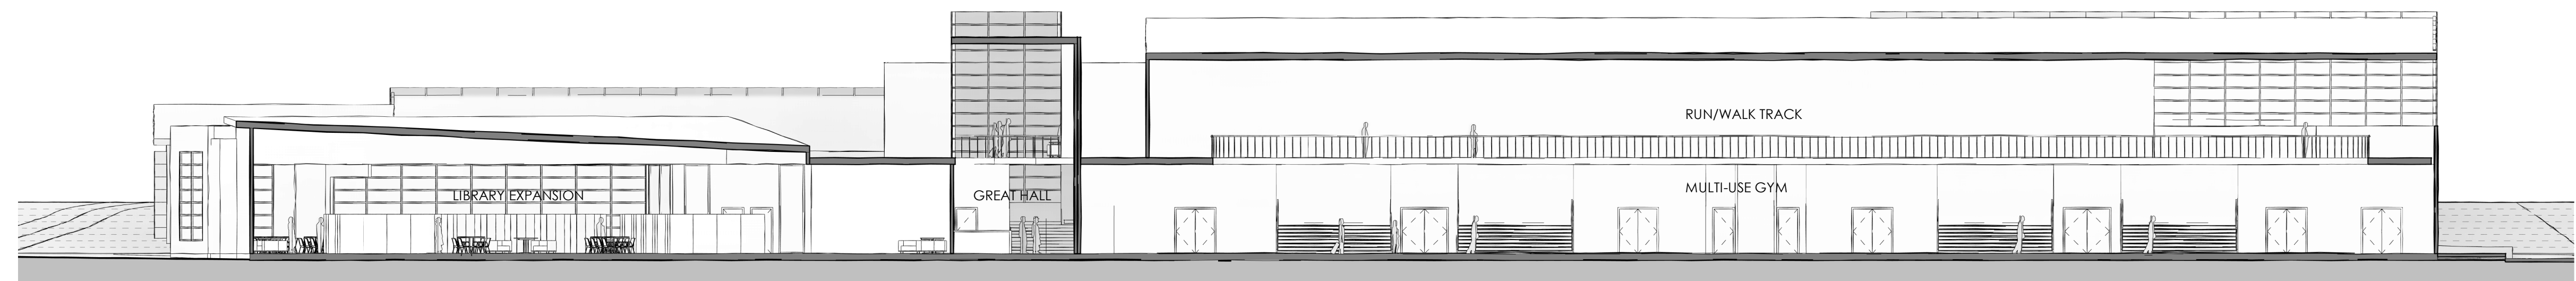

1 SECTION 1
1/16" = 1'-0"

DUPONT COMMUNITY CENTER



CENTER DRIVE | DUPONT, WA

CONCEPT DESIGN | 09/24/19


A401
SECTIONS

0' 8' 16' 32'




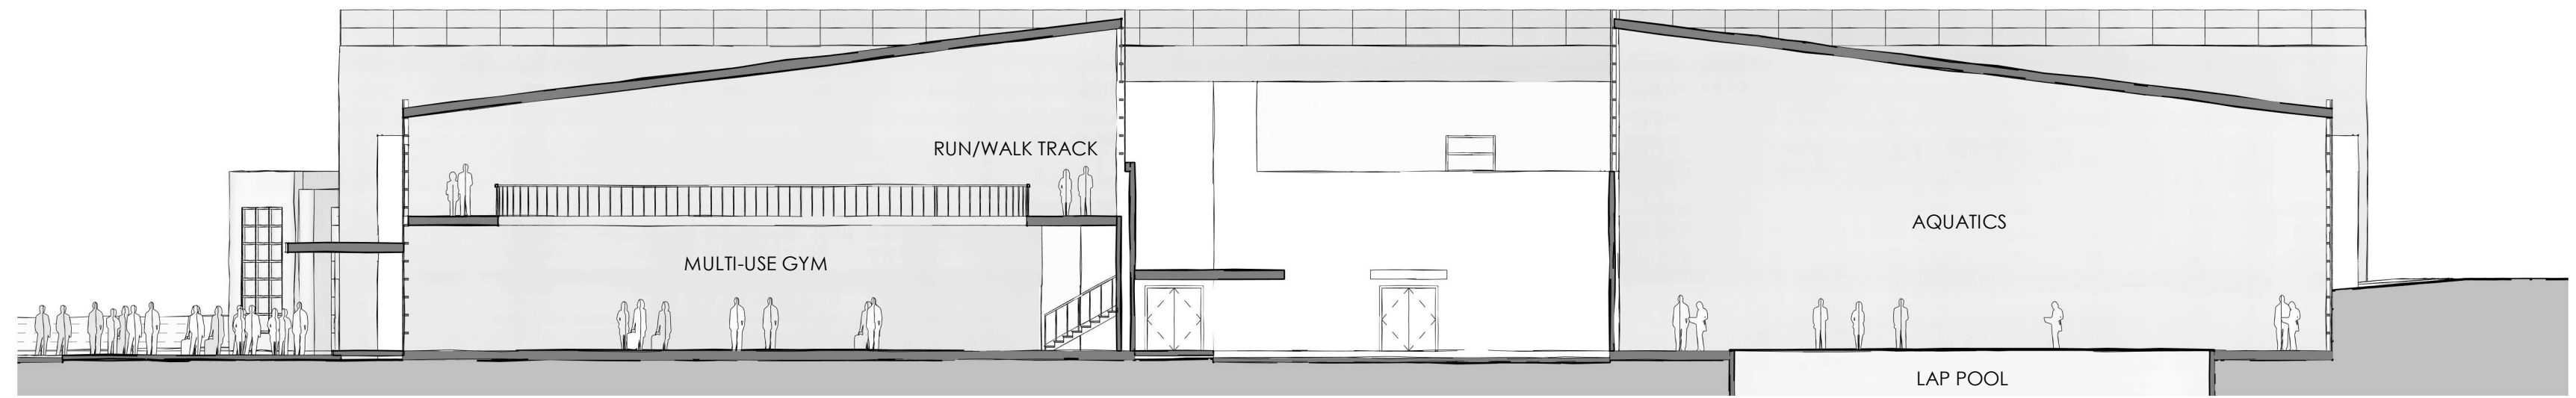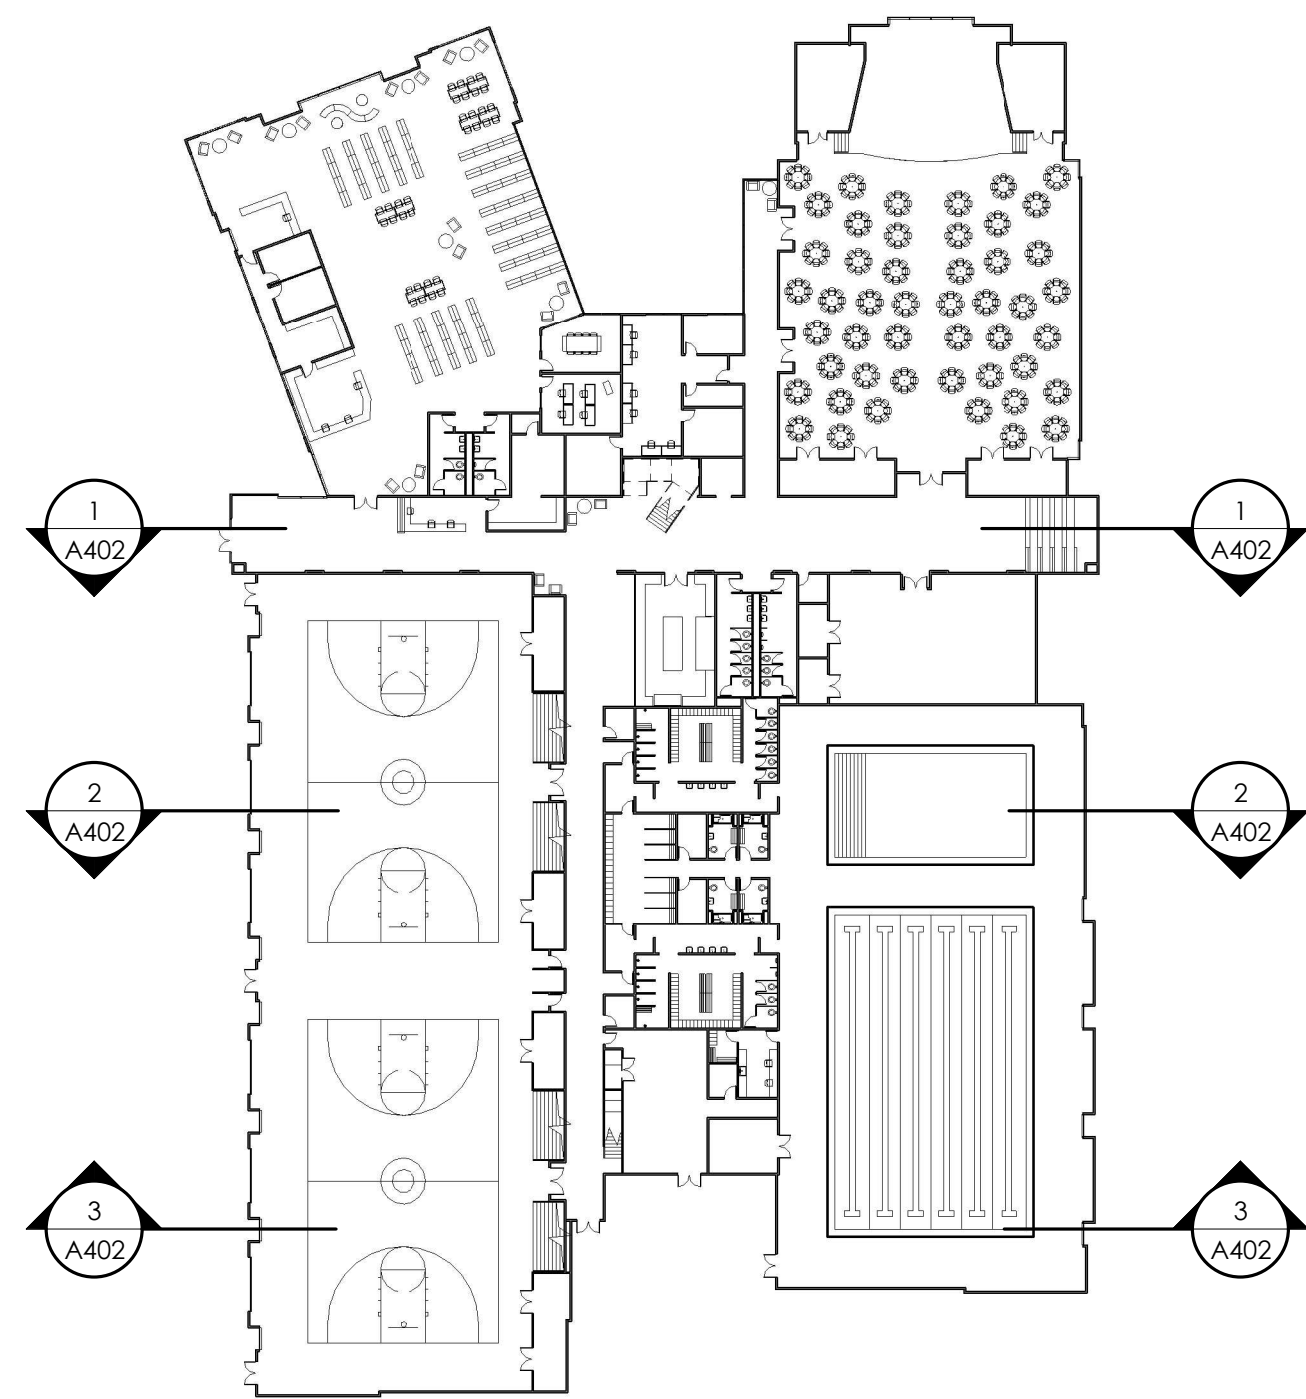

3 SECTION 7
1/16" = 1'-0"

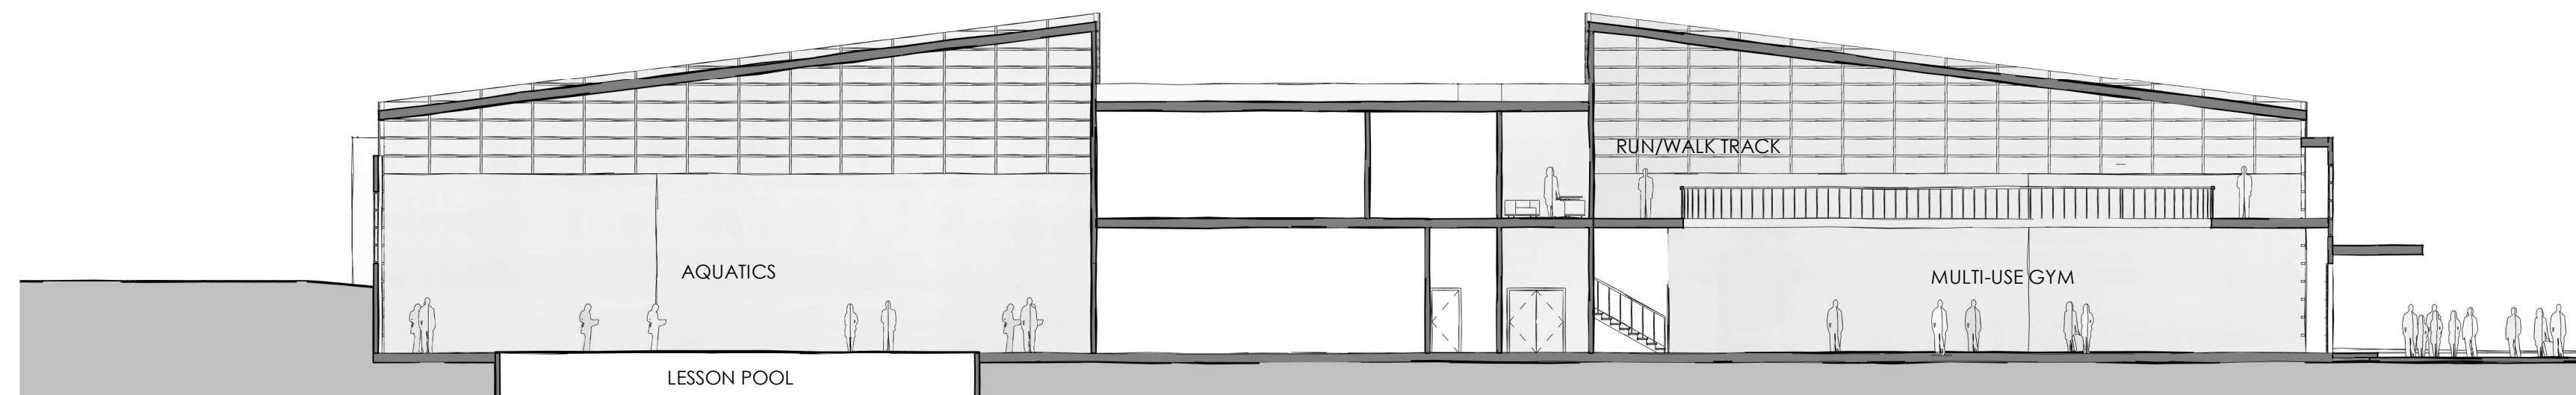

2 SECTION 6
1/16" = 1'-0"

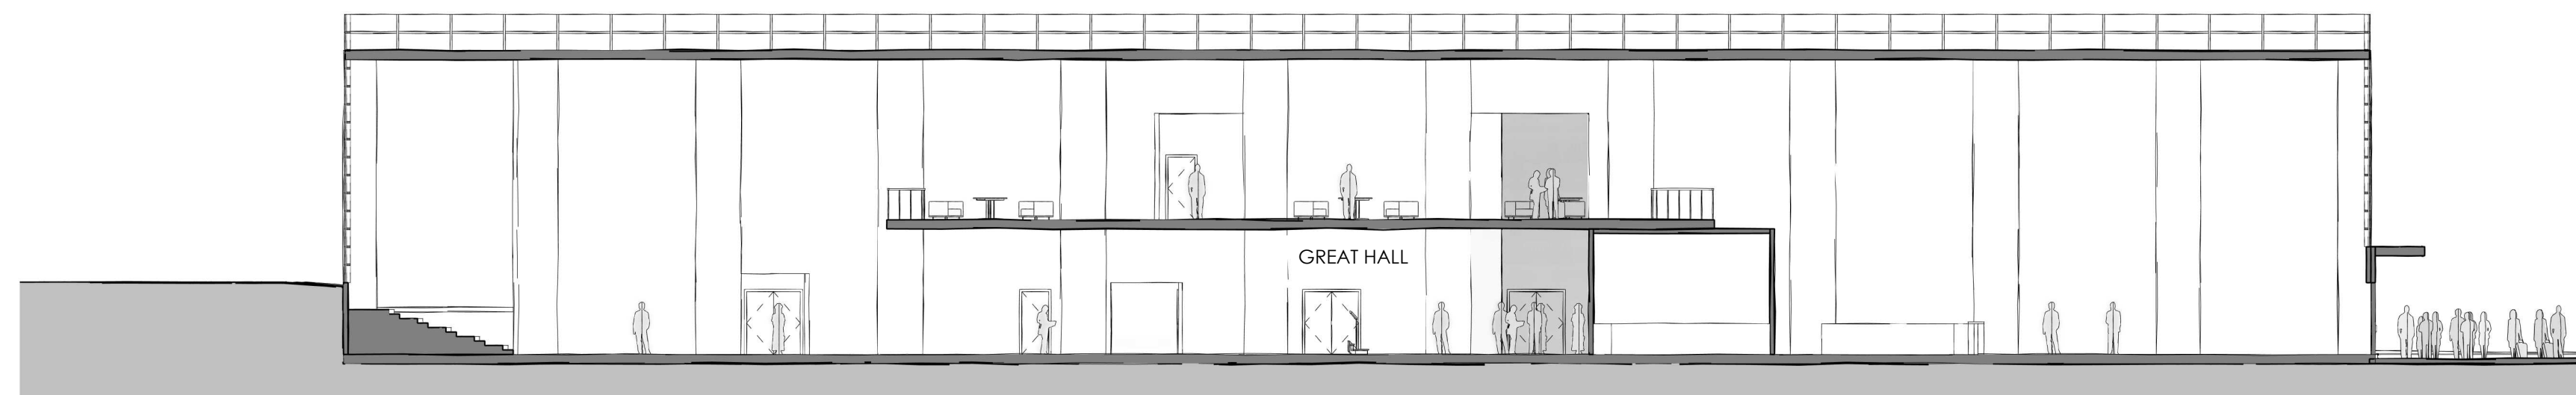

1 SECTION 5
1/16" = 1'-0"

DUPONT COMMUNITY CENTER

CENTER DRIVE | DUPONT, WA

CONCEPT DESIGN | 09/24/19

A402
SECTIONS

0' 8' 16' 32'





DUPONT COMMUNITY CENTER

CENTER DRIVE | DUPONT, WA

CONCEPT DESIGN | 09/24/19

A901
PERSPECTIVES

