



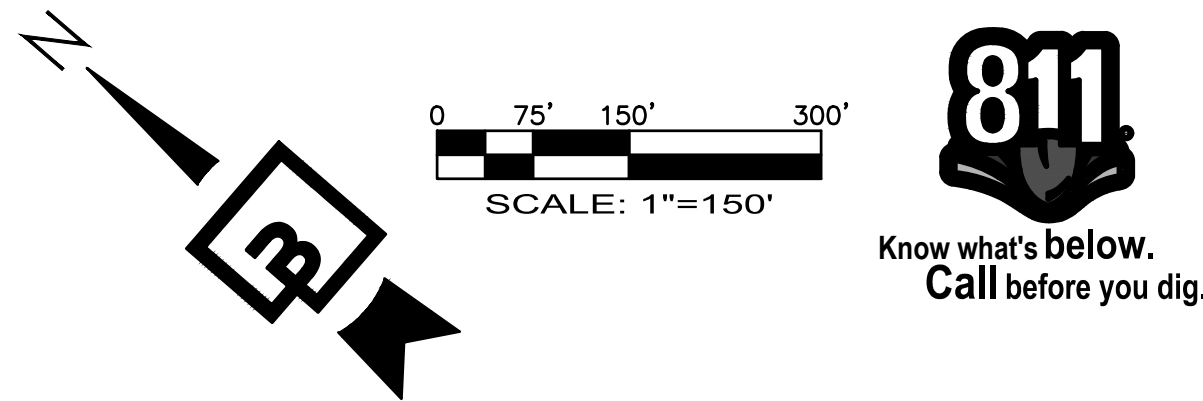

WB-67 TRUCK AND FIRE TRUCK TURN OVERALL EXHIBIT
FOR
FOUNDER'S RIDGE

A PORTION OF SECTIONS 22, 26 AND 27, TOWNSHIP 19 NORTH, RANGE 1 EAST, W.M.
CITY OF DUPONT, PIERCE COUNTY, WASHINGTON

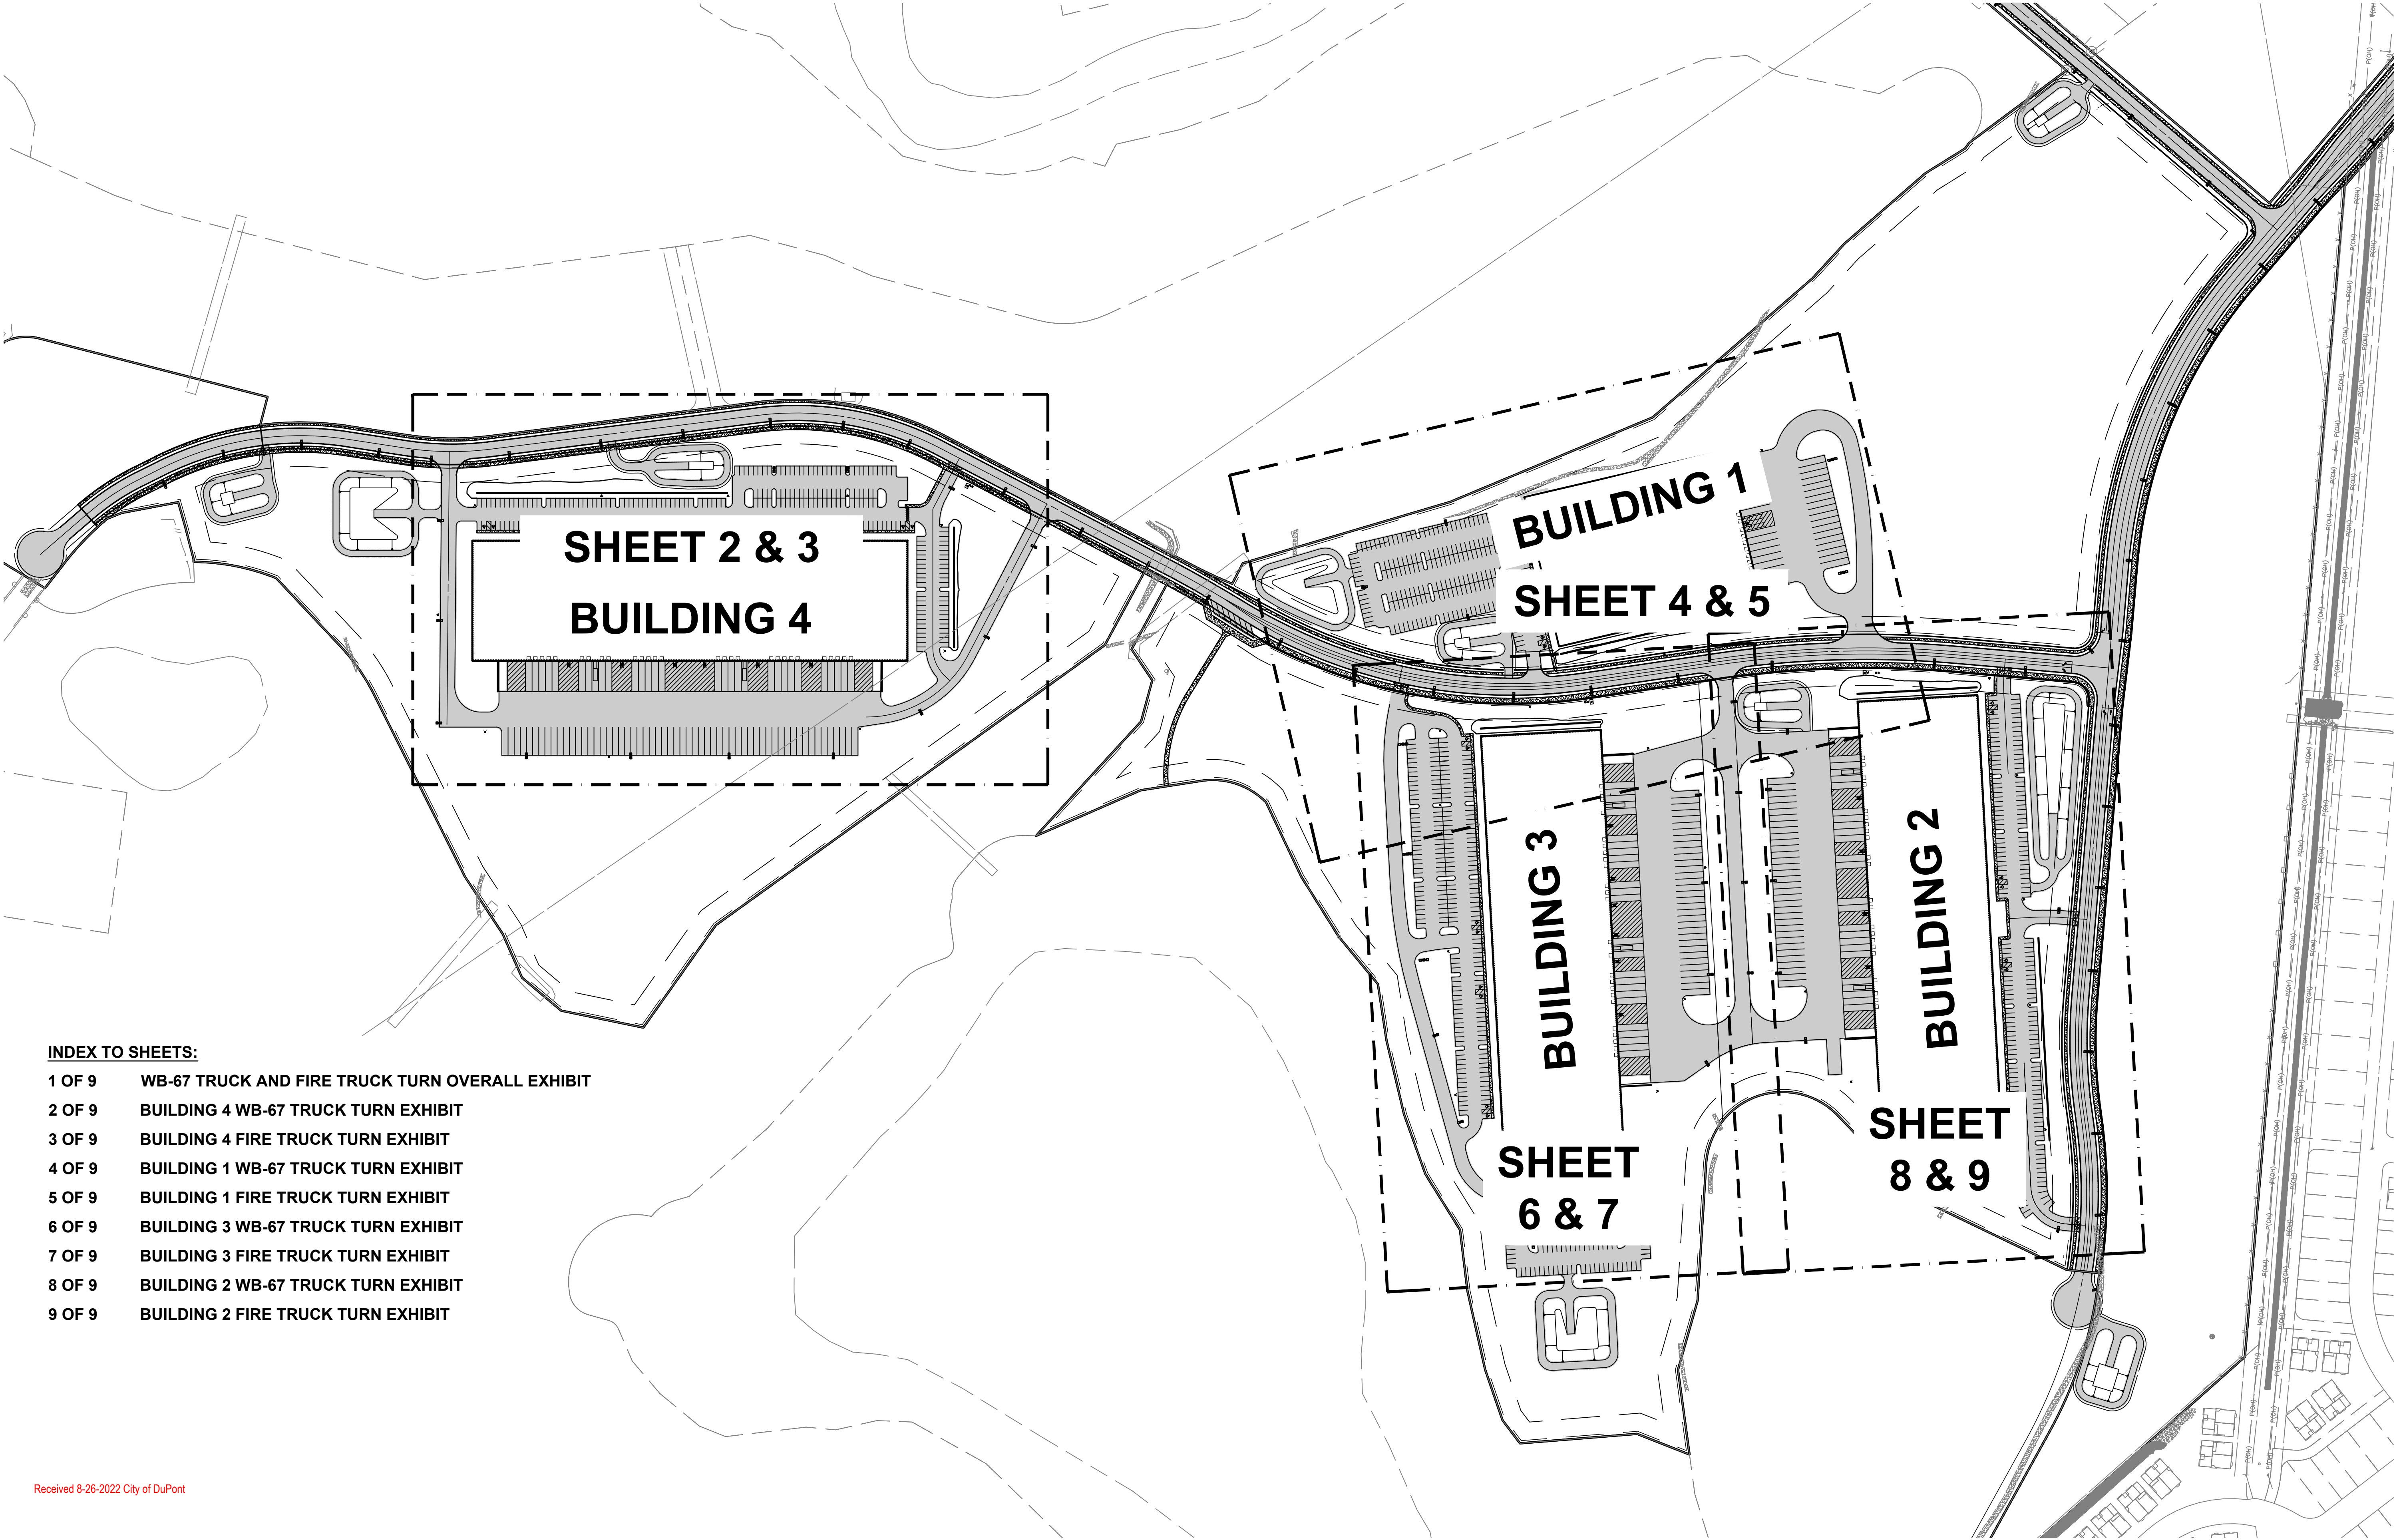


INDEX TO SHEETS:	
1 OF 9	WB-67 TRUCK AND FIRE TRUCK TURN OVERALL EXHIBIT
2 OF 9	BUILDING 4 WB-67 TRUCK TURN EXHIBIT
3 OF 9	BUILDING 4 FIRE TRUCK TURN EXHIBIT
4 OF 9	BUILDING 1 WB-67 TRUCK TURN EXHIBIT
5 OF 9	BUILDING 1 FIRE TRUCK TURN EXHIBIT
6 OF 9	BUILDING 3 WB-67 TRUCK TURN EXHIBIT
7 OF 9	BUILDING 3 FIRE TRUCK TURN EXHIBIT
8 OF 9	BUILDING 2 WB-67 TRUCK TURN EXHIBIT
9 OF 9	BUILDING 2 FIRE TRUCK TURN EXHIBIT


Received 8-26-2022 City of DuPont


Job Number		Title:		For:		Scale:		Designed		Drawn		Checked		Approved		Date		Revision	
21127		WB-67 TRUCK AND FIRE TRUCK TURN OVERALL EXHIBIT FOR FOUNDER'S RIDGE		NORTHPOINT DEVELOPMENT 4825 NW 41ST STREET RIVERSIDE, MO 64150		Horizontal 1"=150' Vertical -		SAR		JDM		BHE		BHE		8/15/22		No.	
1		1		1		1		1		1		1		1		1		1	
1		1		1		1		1		1		1		1		1		1	

Barghausen Consulting Engineers, Inc.
18215 72nd Avenue South
Kent, WA 98032
425.251.6222 barghausen.com

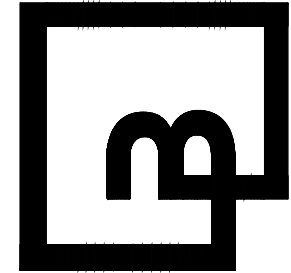

P:\21000s\21127\exhibit\21127-Truck Turn Exhibit-2022-08-15.dwg 8/16/2022 10:47 AM TMRPHY

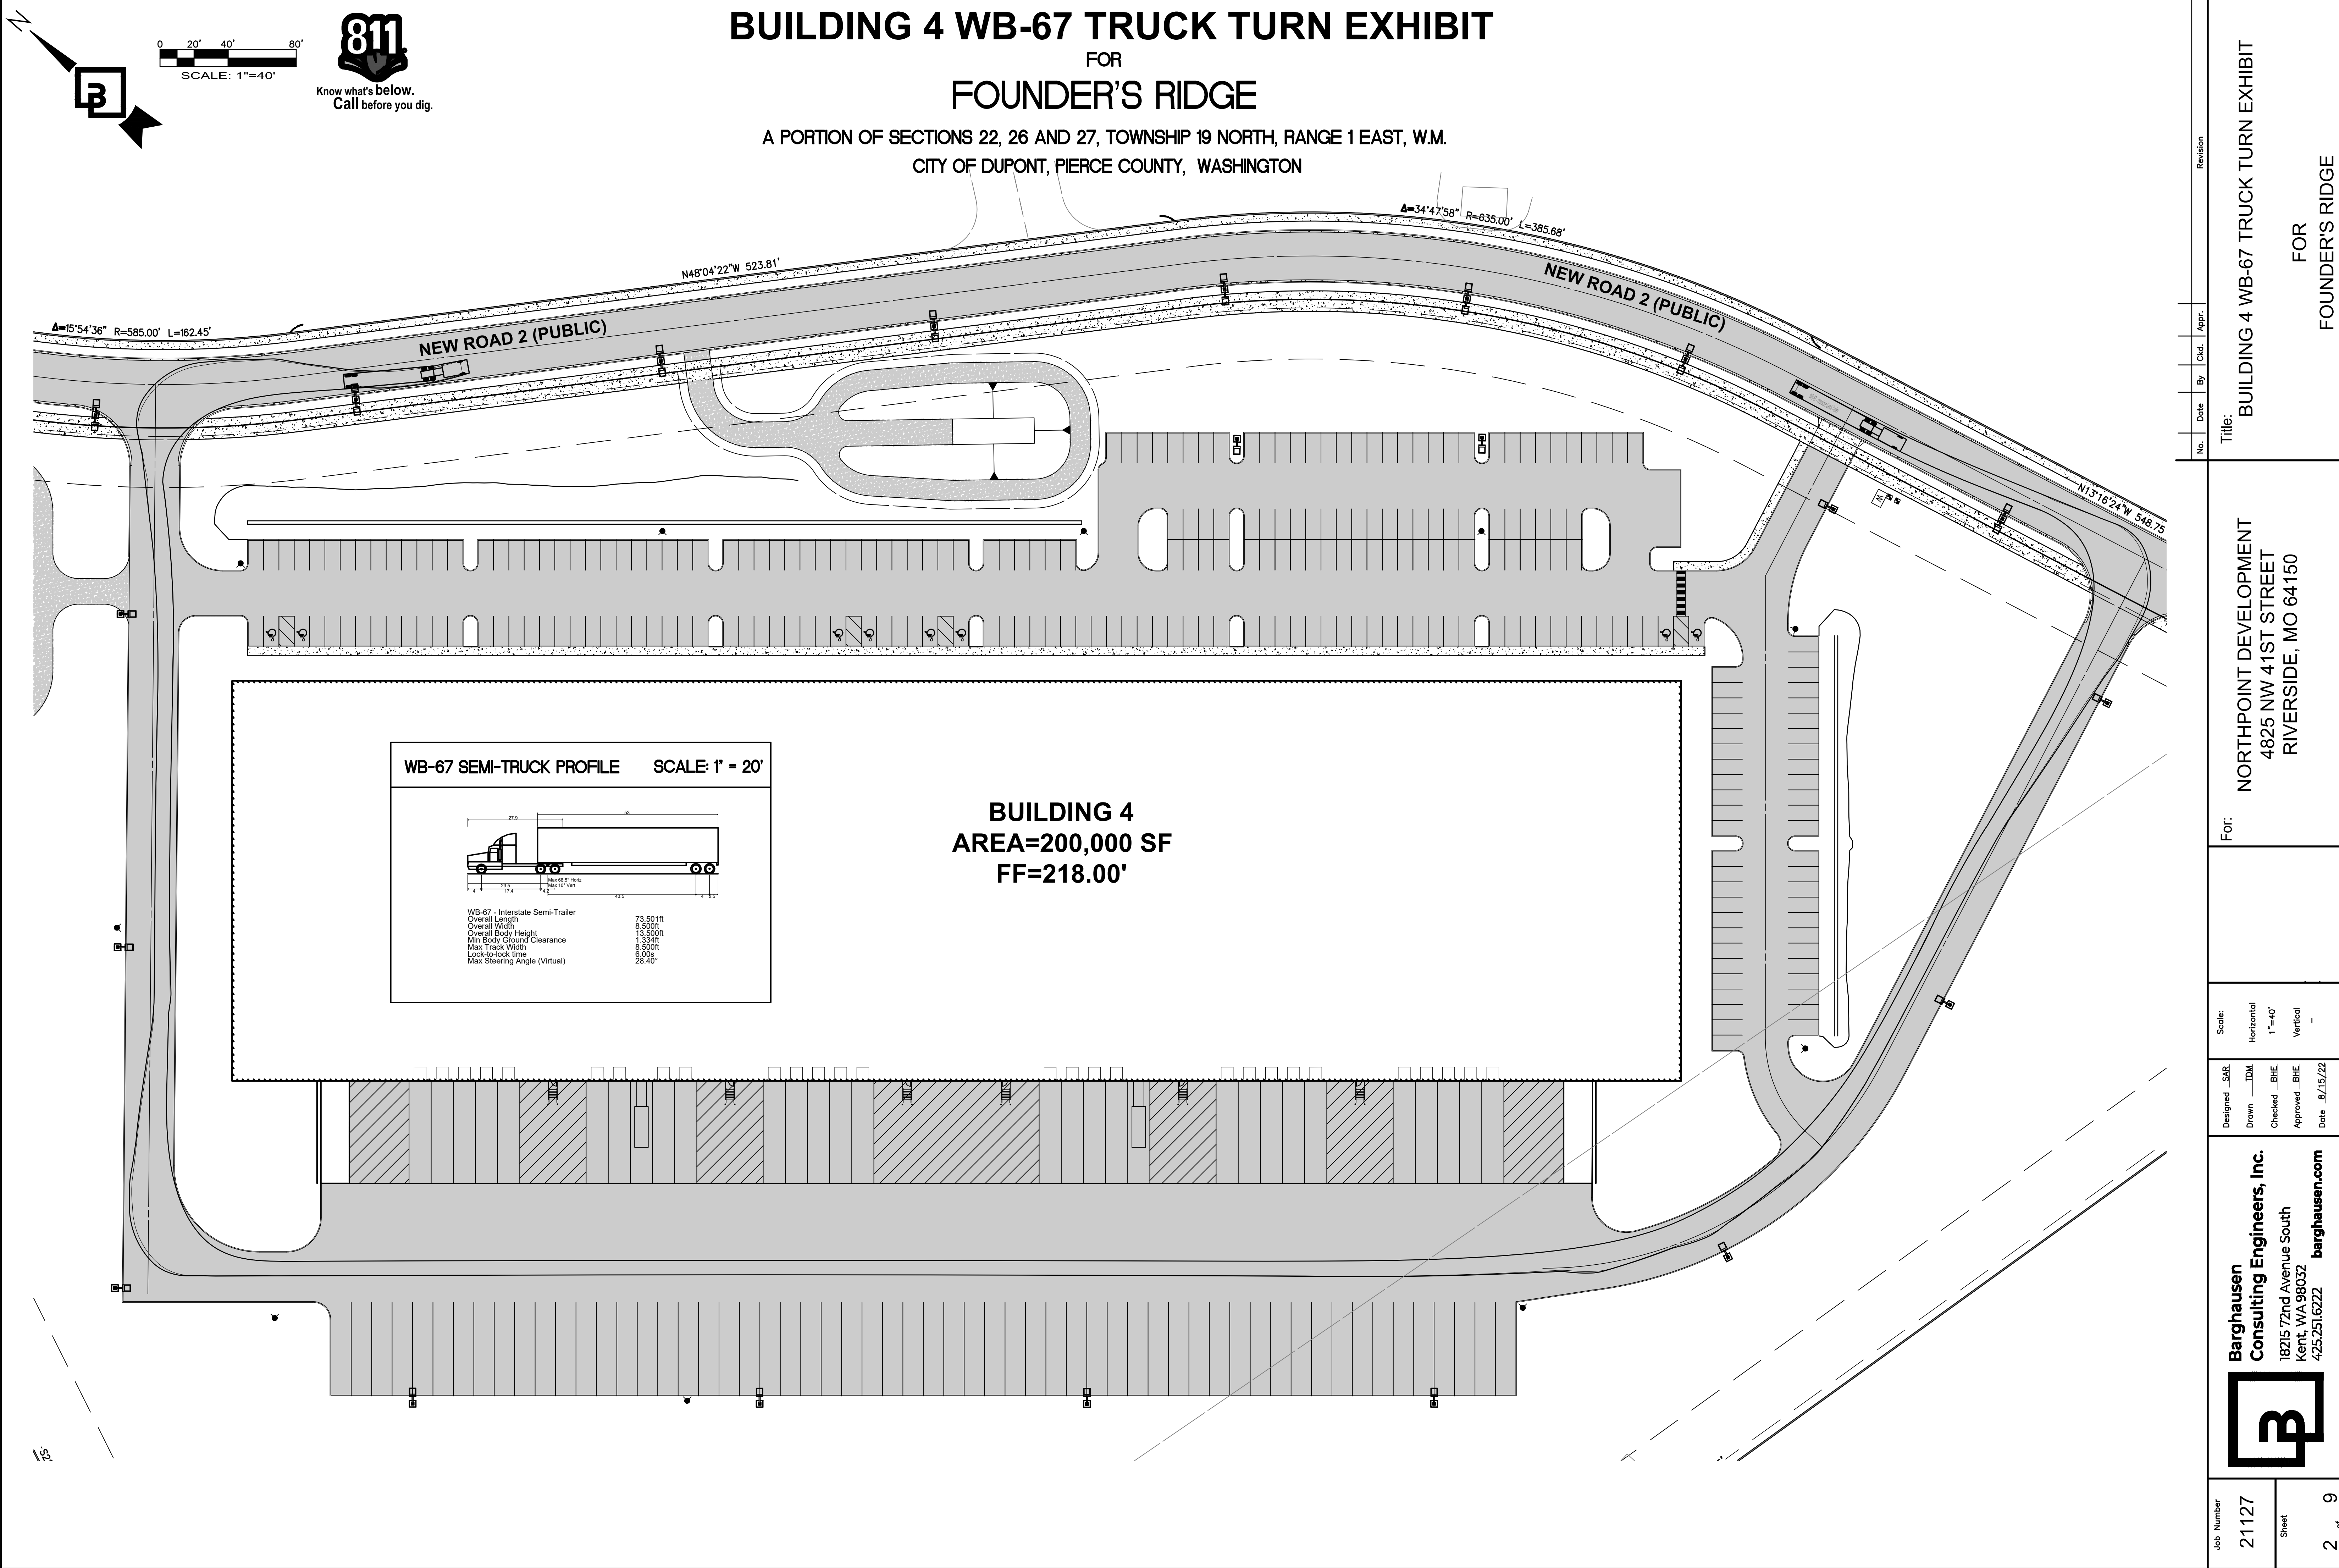

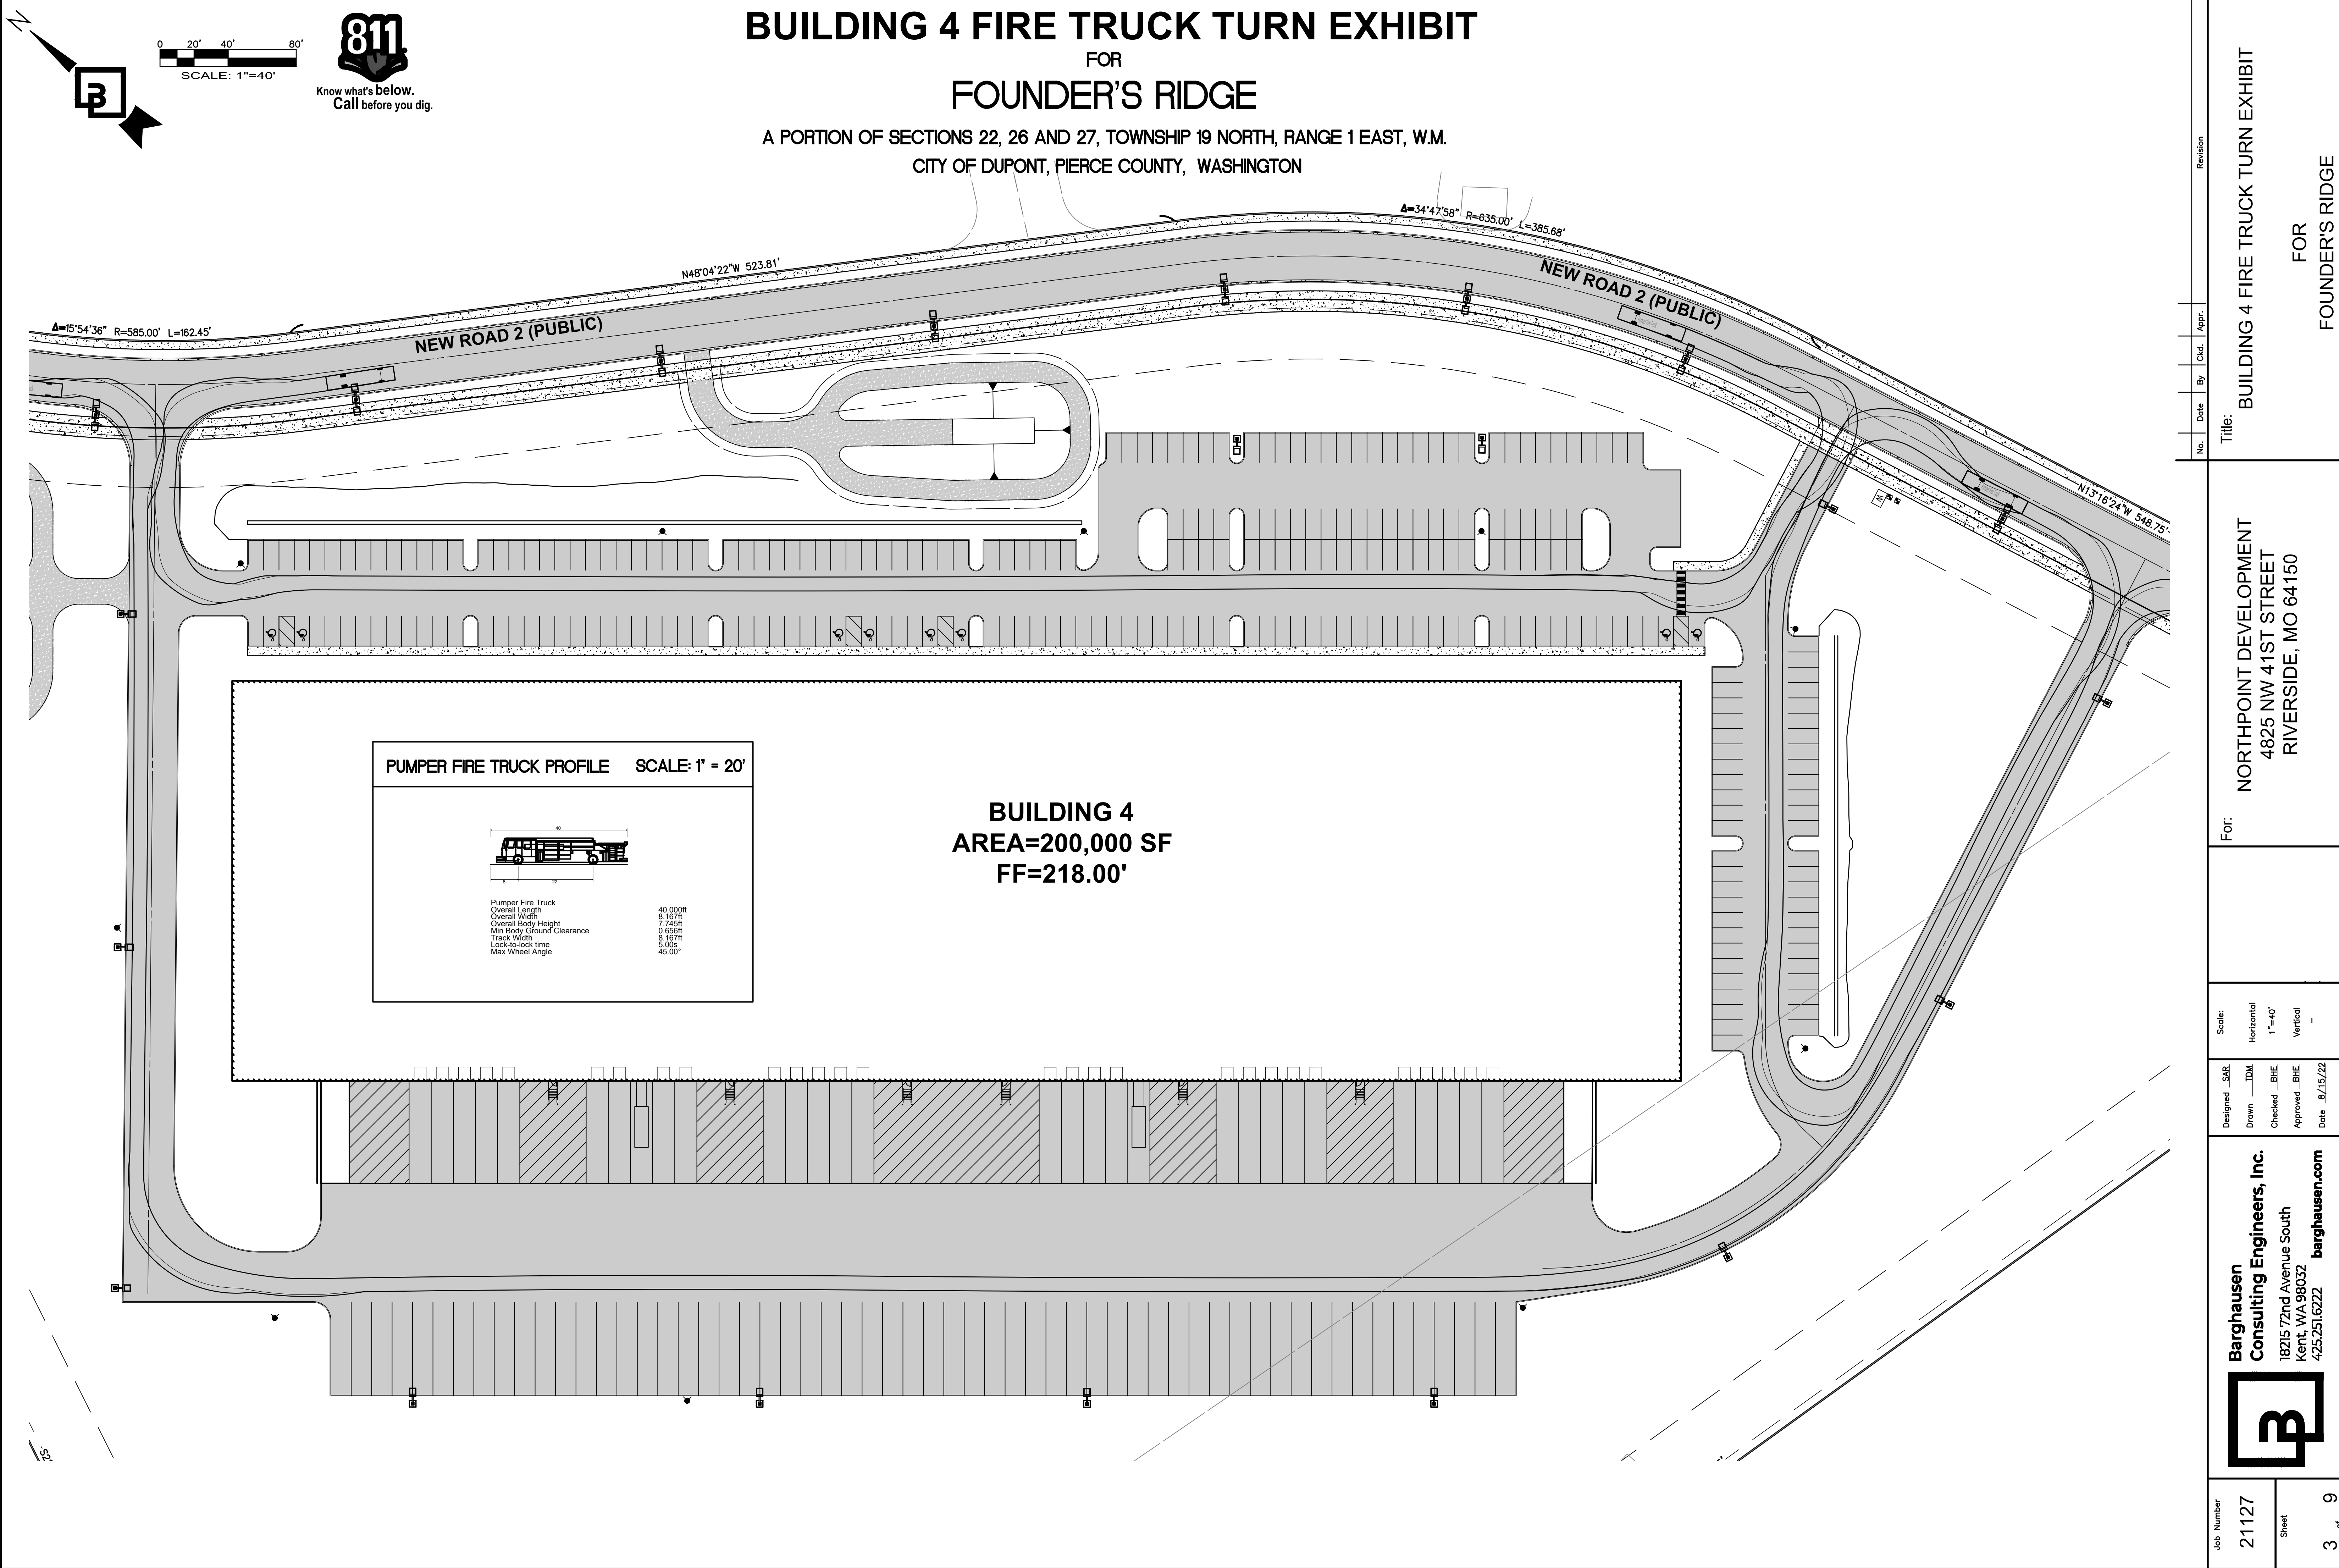


BUILDING 4 FIRE TRUCK TURN EXHIBIT

FOR FOUNDER'S RIDGE

A PORTION OF SECTIONS 22, 26 AND 27, TOWNSHIP 19 NORTH, RANGE 1 EAST, W.M.
CITY OF DUPONT, PIERCE COUNTY, WASHINGTON

PUMPER FIRE TRUCK PROFILE

SCALE: 1" = 20'

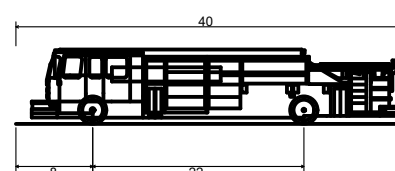

Pumper Fire Truck
Overall Length
Overall Width
Overall Body Height
Min Body Ground Clearance
Track Width
Lock-to-lock time
Max Wheel Angle

40.000ft
8.167ft
7.745ft
0.656ft
8.167ft
5.92s
45.00°

BUILDING 4
AREA=200,000 SF
FF=218.00'

Job Number
21127

Sheet
3 of 9

Barghausen
Consulting Engineers, Inc.

18215 72nd Avenue South
Kent, WA 98032

425.251.6222 barghausen.com

Designed: SAR

Drawn: JDM

Checked: BHE

Approved: BHE

Date: 8/15/22

For:

NORTHPOINT DEVELOPMENT
4825 NW 41ST STREET
RIVERSIDE, MO 64150

Title:

BUILDING 4 FIRE TRUCK TURN EXHIBIT

FOR
FOUNDER'S RIDGE


Revision

Appr.

Ckd.

Date

No.

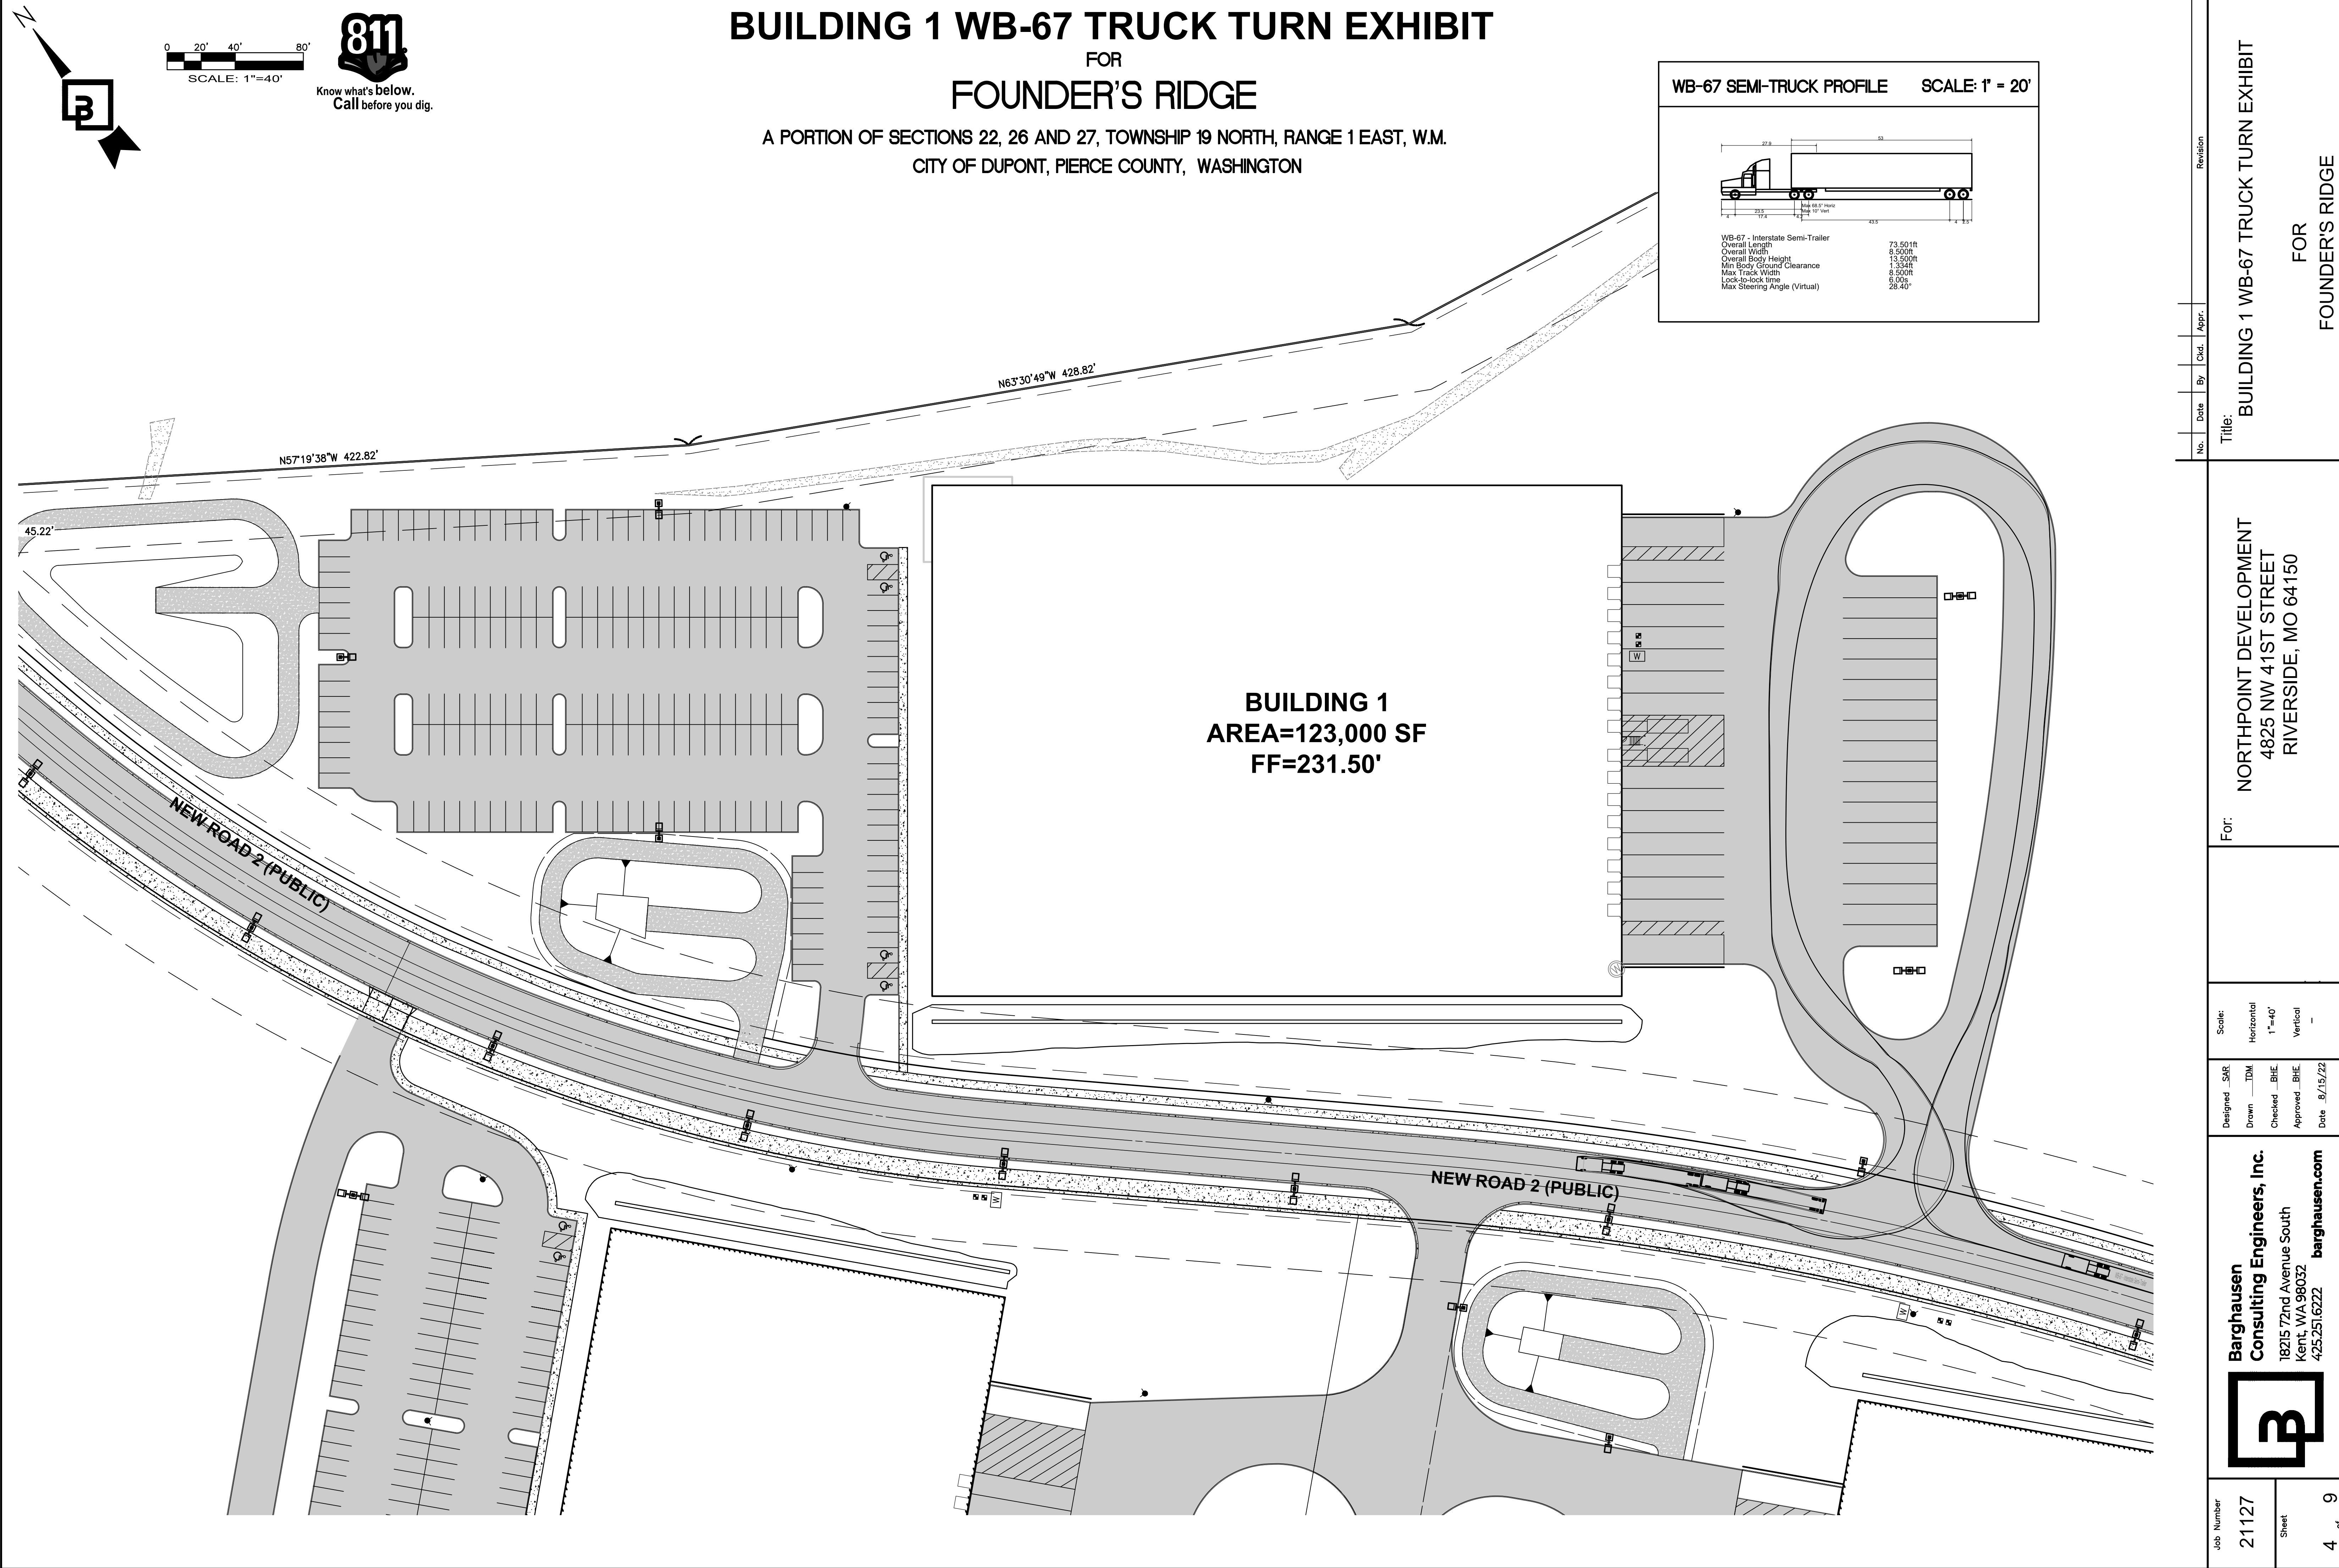

020'40'80'

SCALE: 1"=40'

811


Know what's below.
Call before you dig.

BUILDING 1 WB-67 TRUCK TURN EXHIBIT



FOR

FOUNDER'S RIDGE

A PORTION OF SECTIONS 22, 26 AND 27, TOWNSHIP 19 NORTH, RANGE 1 EAST, W.M.
CITY OF DUPONT, PIERCE COUNTY, WASHINGTON

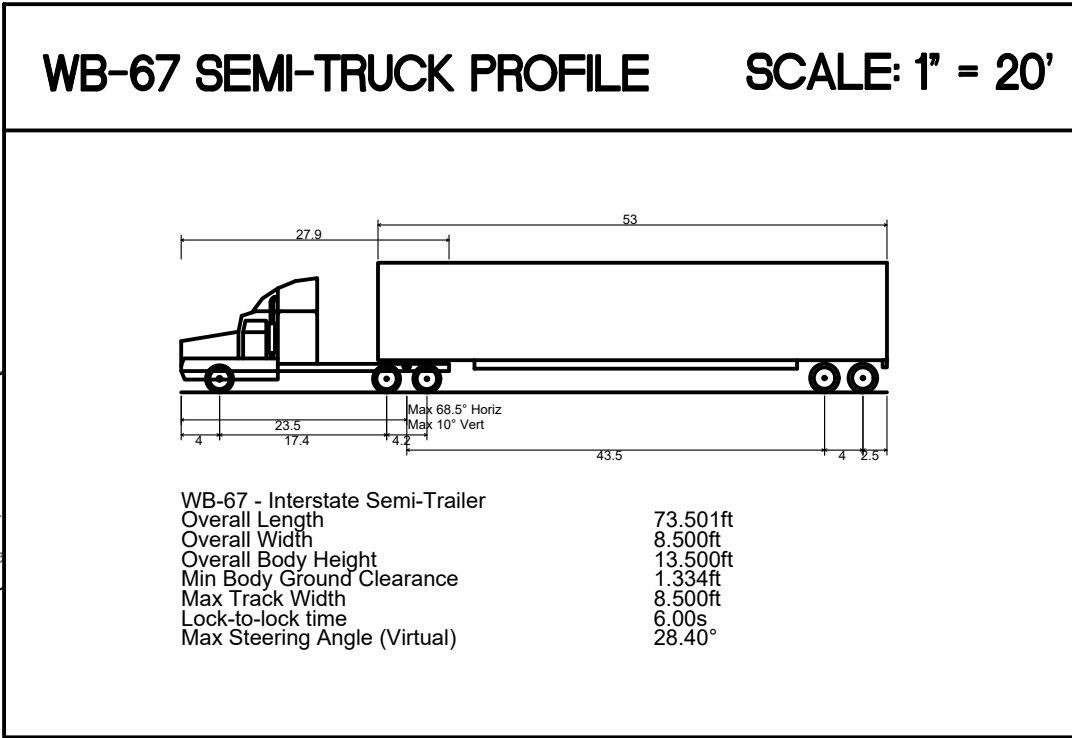


Job Number 21127	Title: BUILDING 1 WB-67 TRUCK TURN				
	No.	Date	By	Ckd.	Appr.
Sheet 4 of 9	For: NORTHPOINT DEVELOPMENT 4825 NW 41ST STREET RIVERSIDE, MO 64150				
	FOUNDER'S RIDGE				
 Barghausen Consulting Engineers, Inc. 18215 72nd Avenue South Kent, WA 98032 425.251.6222 barghausen.com		Scale: Horizontal 1"=40' Vertical —		P:\21000s\21127\exhibit\21127-Truck Turn Exhibit-2022-08-15.dwg 8/16/2022 10:47 AM TMURPHY	
		Designed <u>SAR</u> Drawn <u>JDM</u> Checked <u>BHE</u> Approved <u>BHE</u> Date 8/15/22			

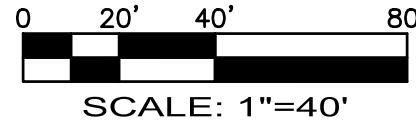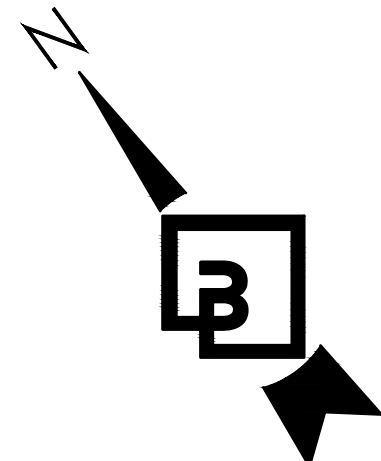


BUILDING 1 FIRE TRUCK TURN EXHIBIT
FOR
FOUNDER'S RIDGE

A PORTION OF SECTIONS 22, 26 AND 27, TOWNSHIP 19 NORTH, RANGE 1 EAST, W.M.
CITY OF DUPONT, PIERCE COUNTY, WASHINGTON

PUMPER FIRE TRUCK PROFILE **SCALE: 1" = 20'**

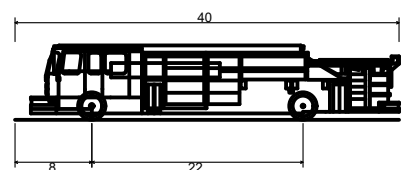

Pumper Fire Truck
Overall Length 40.000ft
Overall Width 8.157ft
Overall Body Height 7.745ft
Min Body Ground Clearance 0.656ft
Track Width 8.167ft
Lock-to-lock time 5.00s
Max Wheel Angle 45.00°

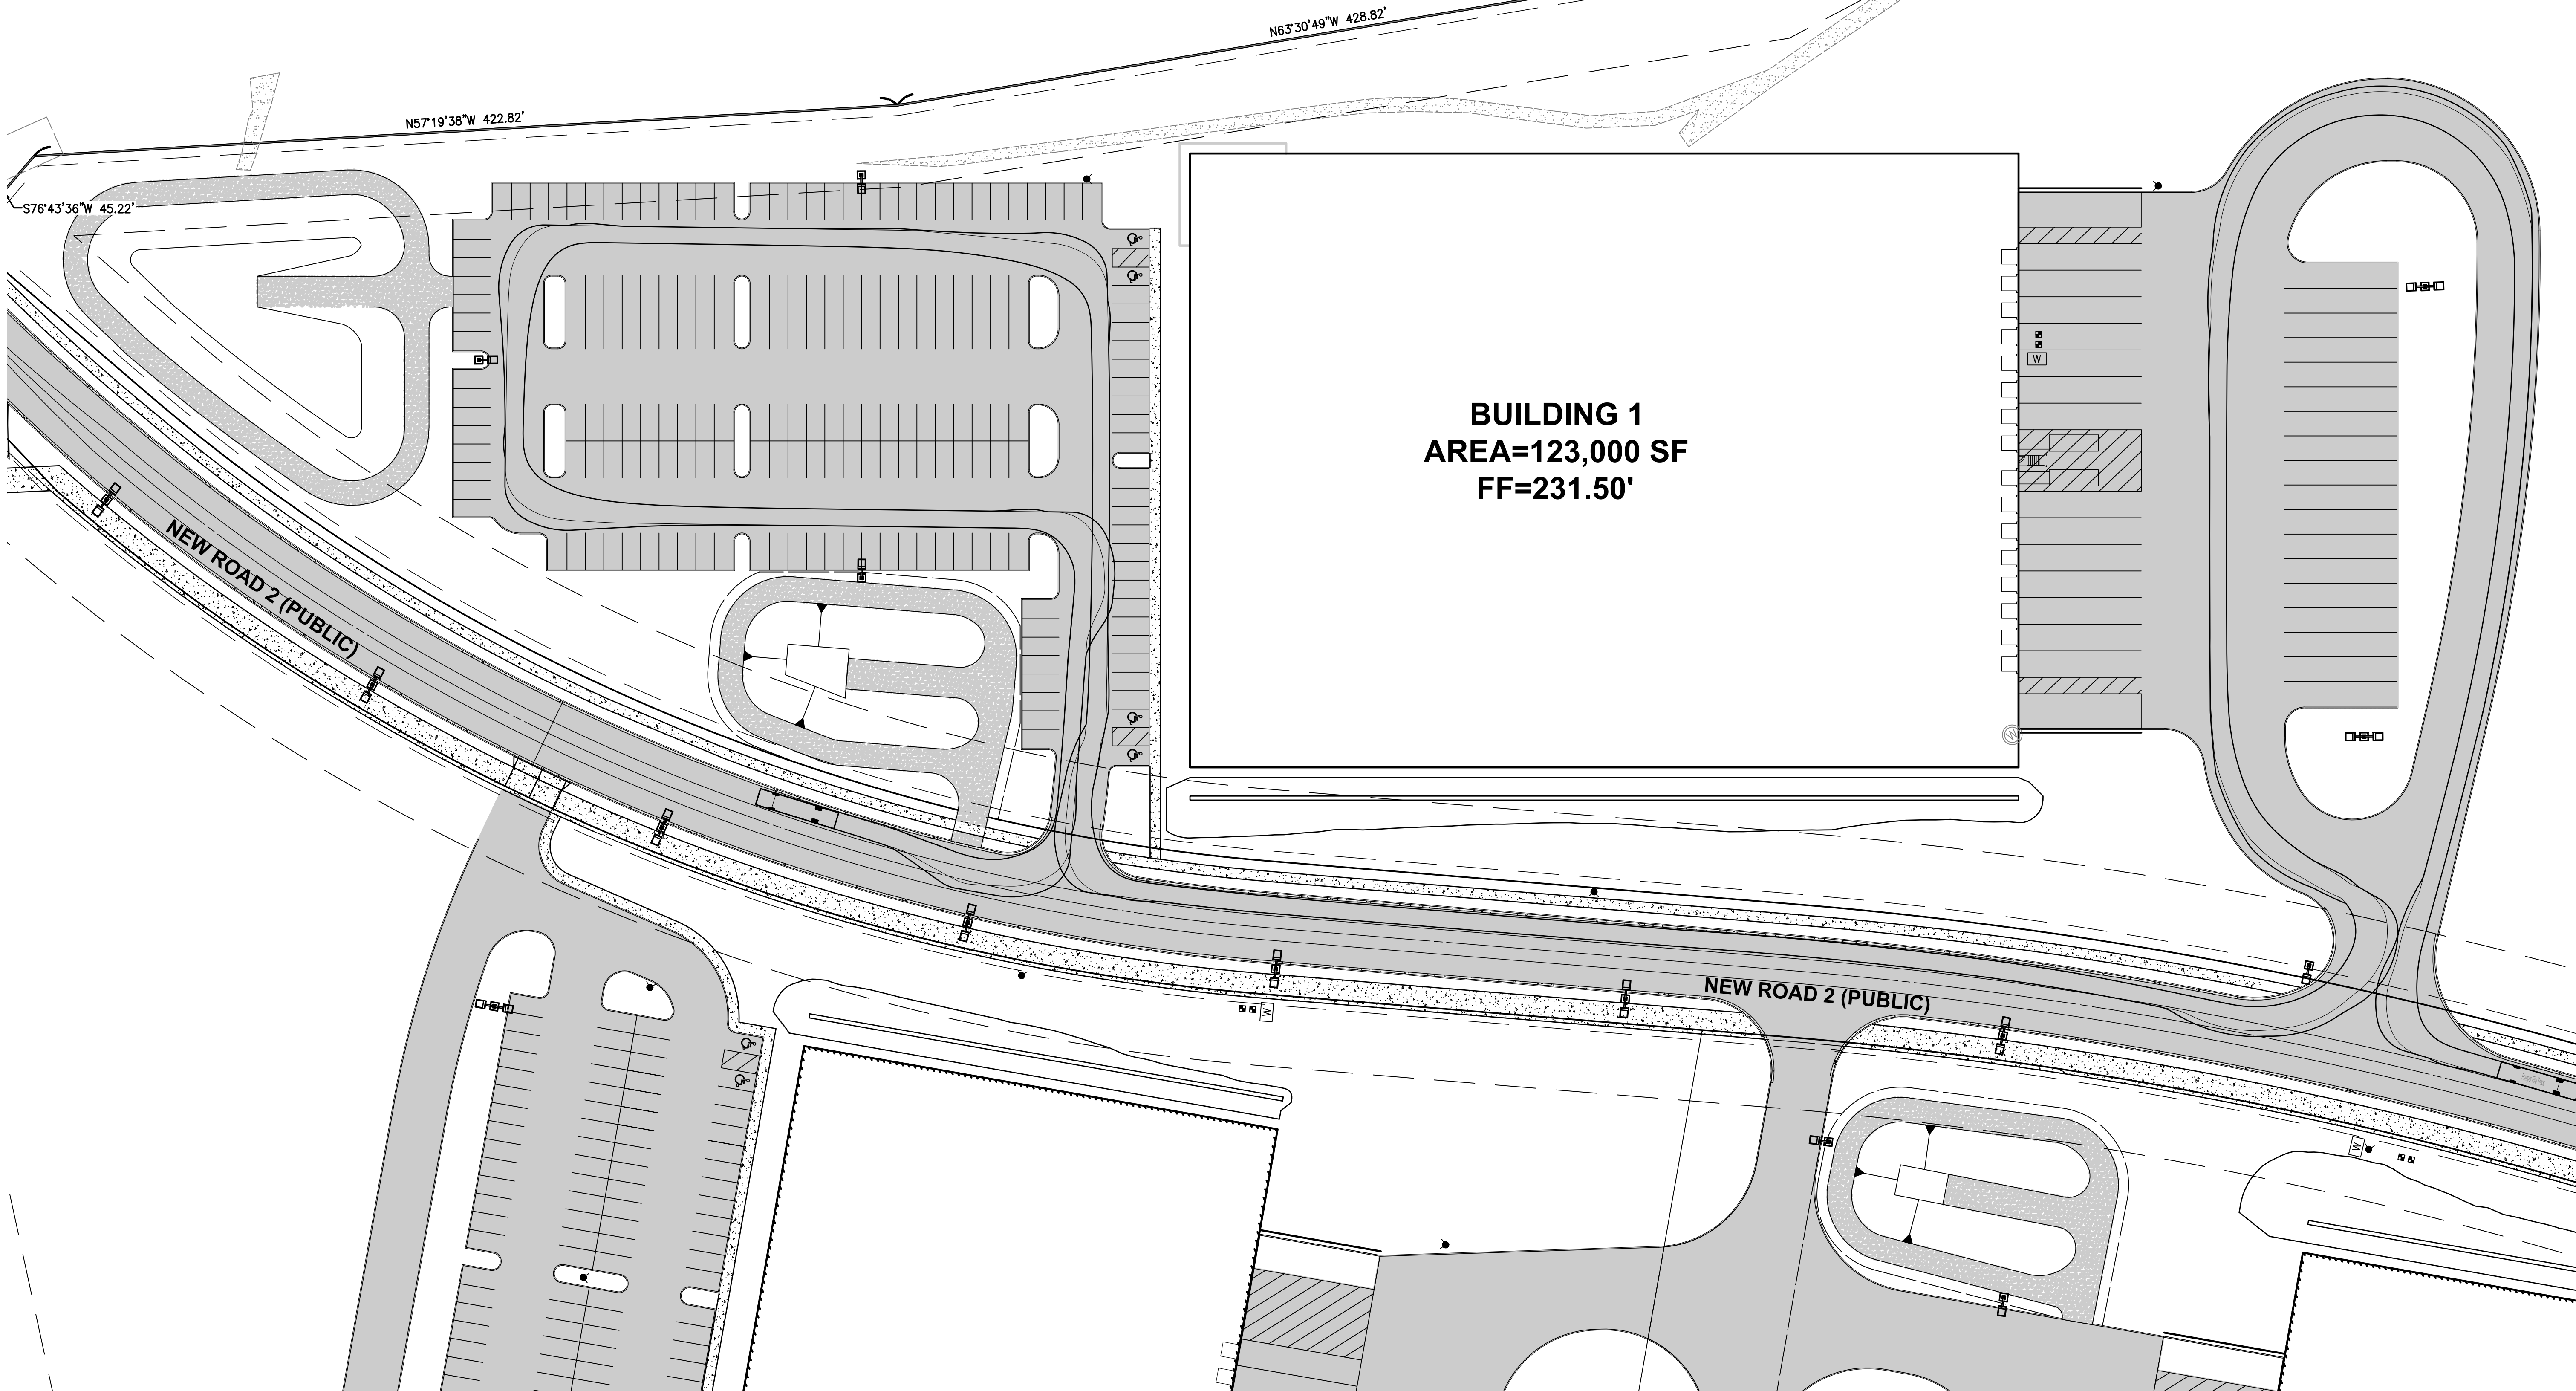

No. Date By Ckd. Appr. Revision

Title:

BUILDING 1 FIRE TRUCK TURN EXHIBIT

FOR
FOUNDER'S RIDGE


For:

NORTHPOINT DEVELOPMENT
4825 NW 41ST STREET
RIVERSIDE, MO 64150

Scale:
Horizontal 1"=40'
Vertical —

Designed SAR
Drawn ITM
Checked BHE
Approved BHE
Date 8/15/22


Barghausen
Consulting Engineers, Inc.
18215 72nd Avenue South
Kent, WA 98032
425.251.6222 barghausen.com

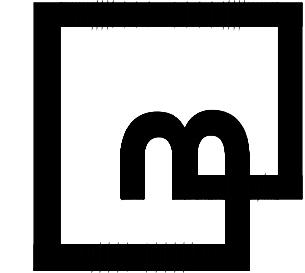



Job Number
21127

Sheet

5 of 9

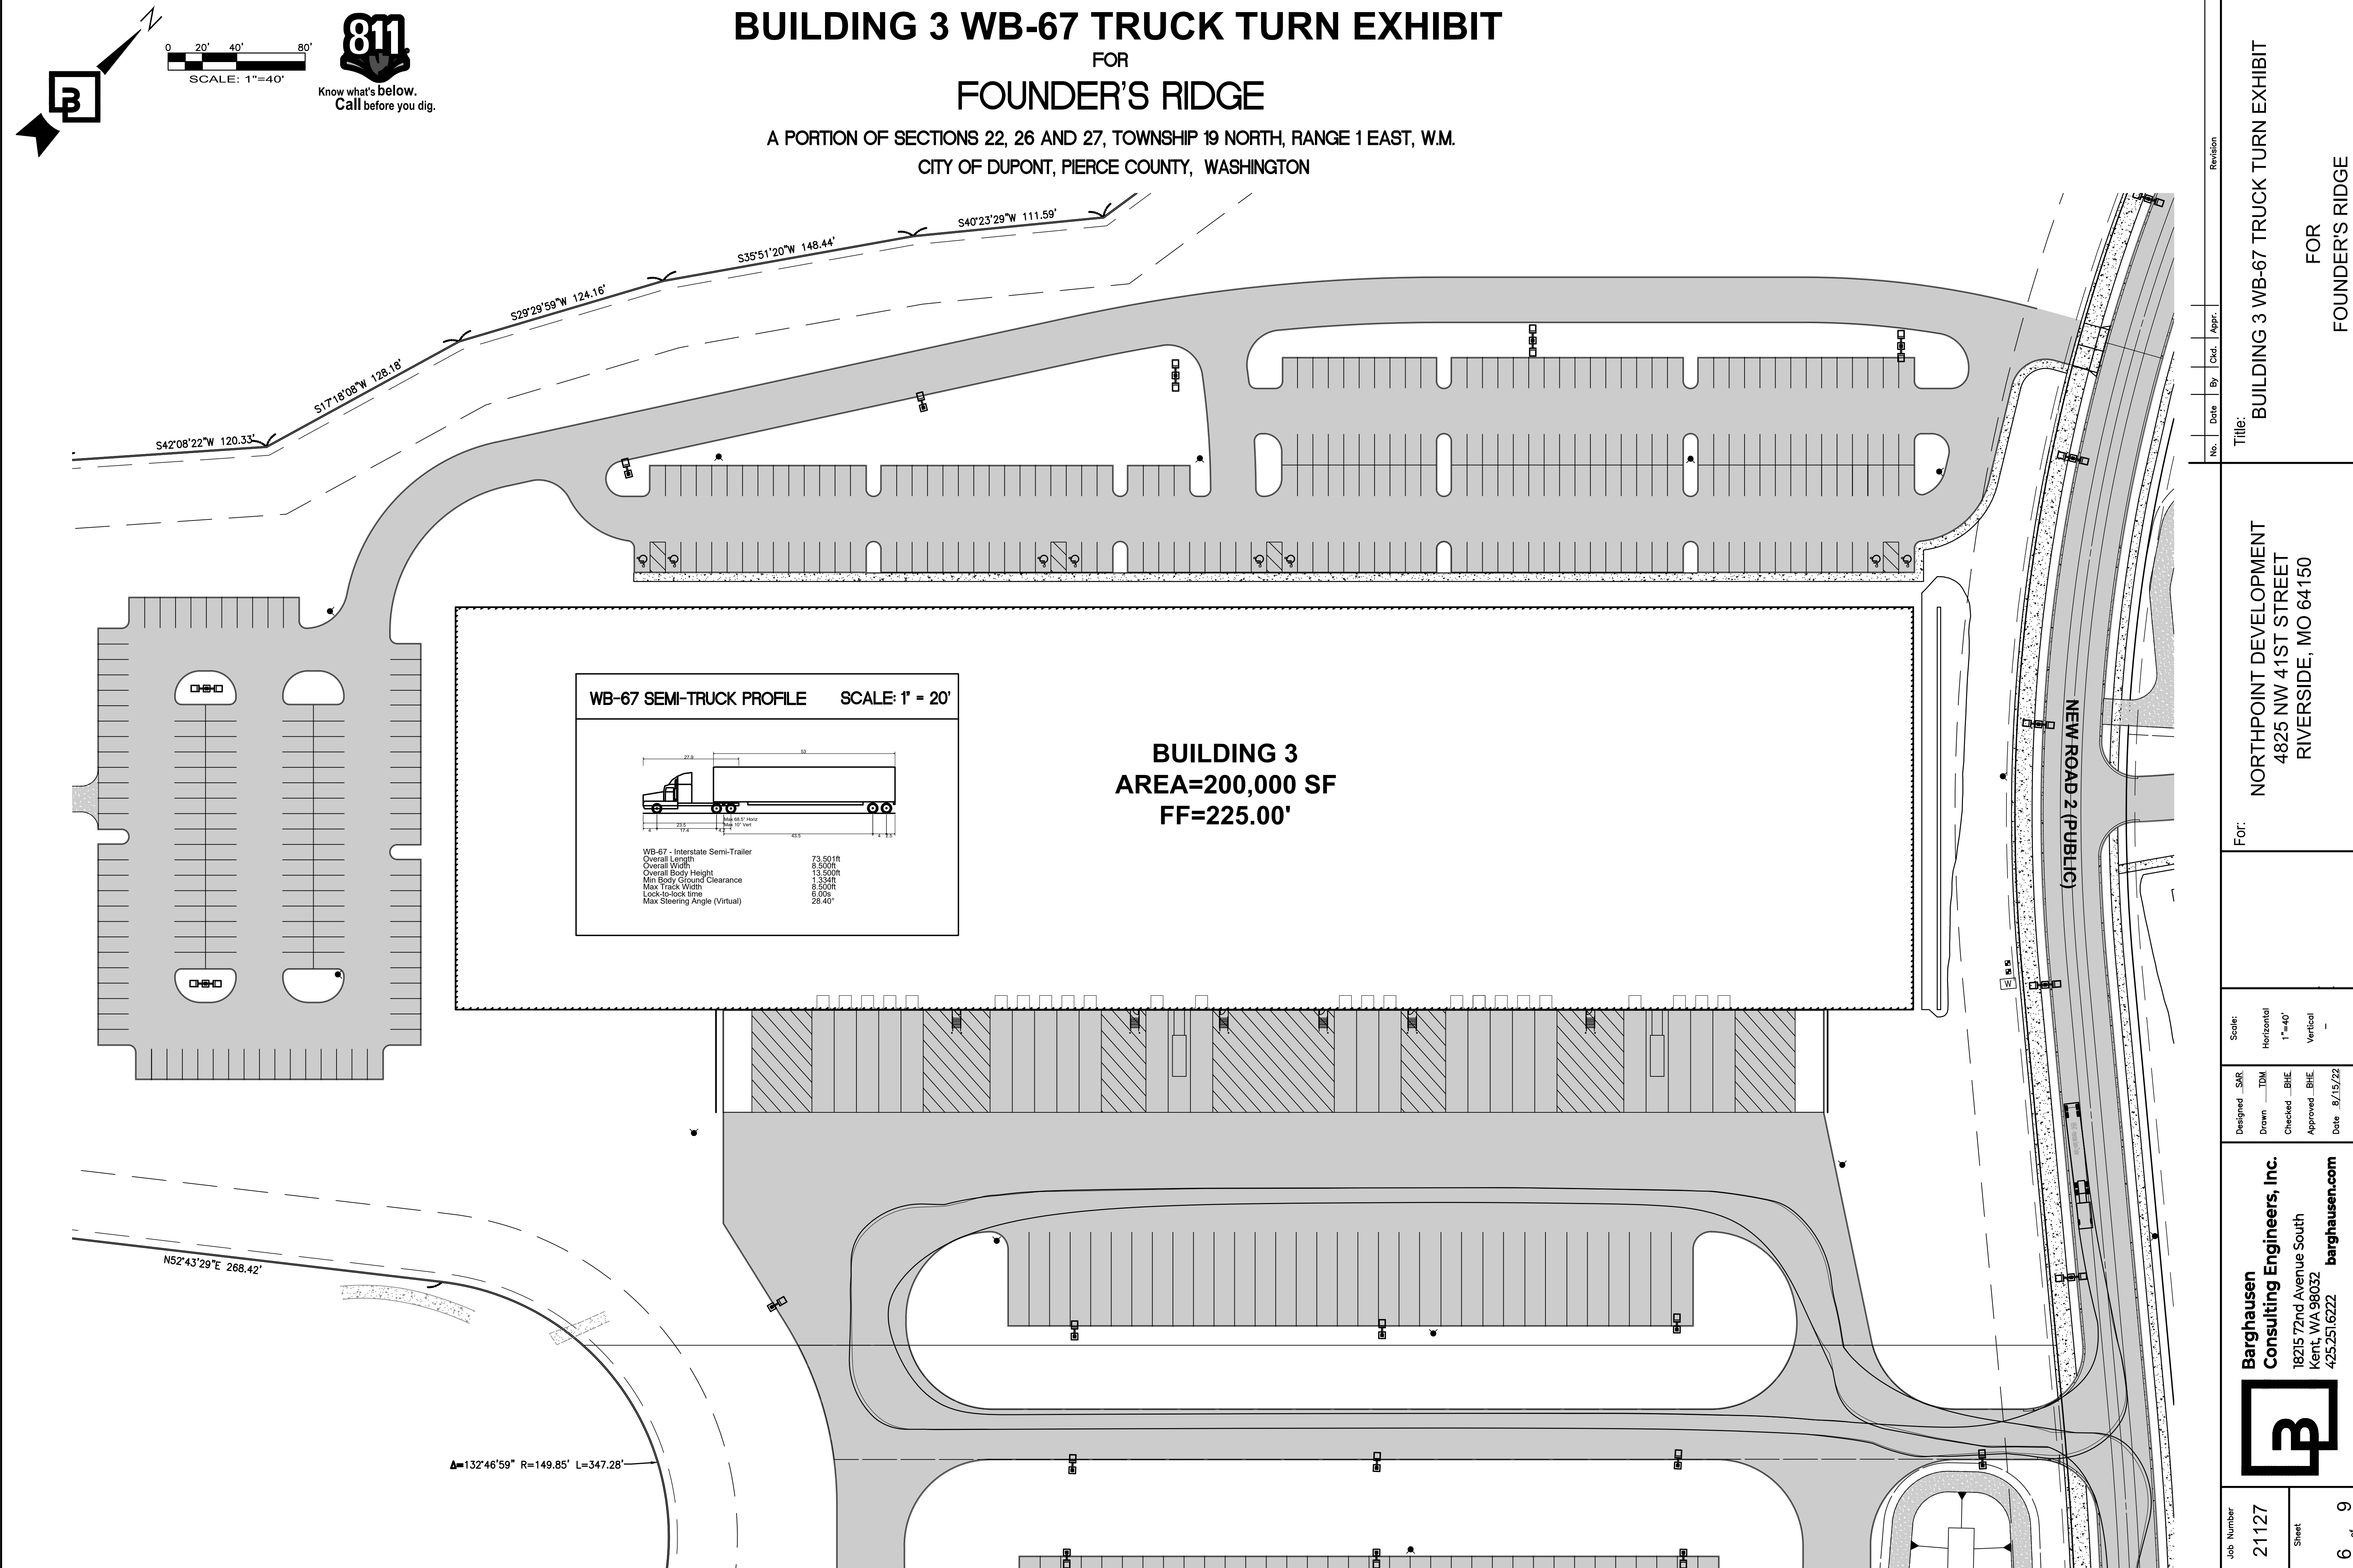

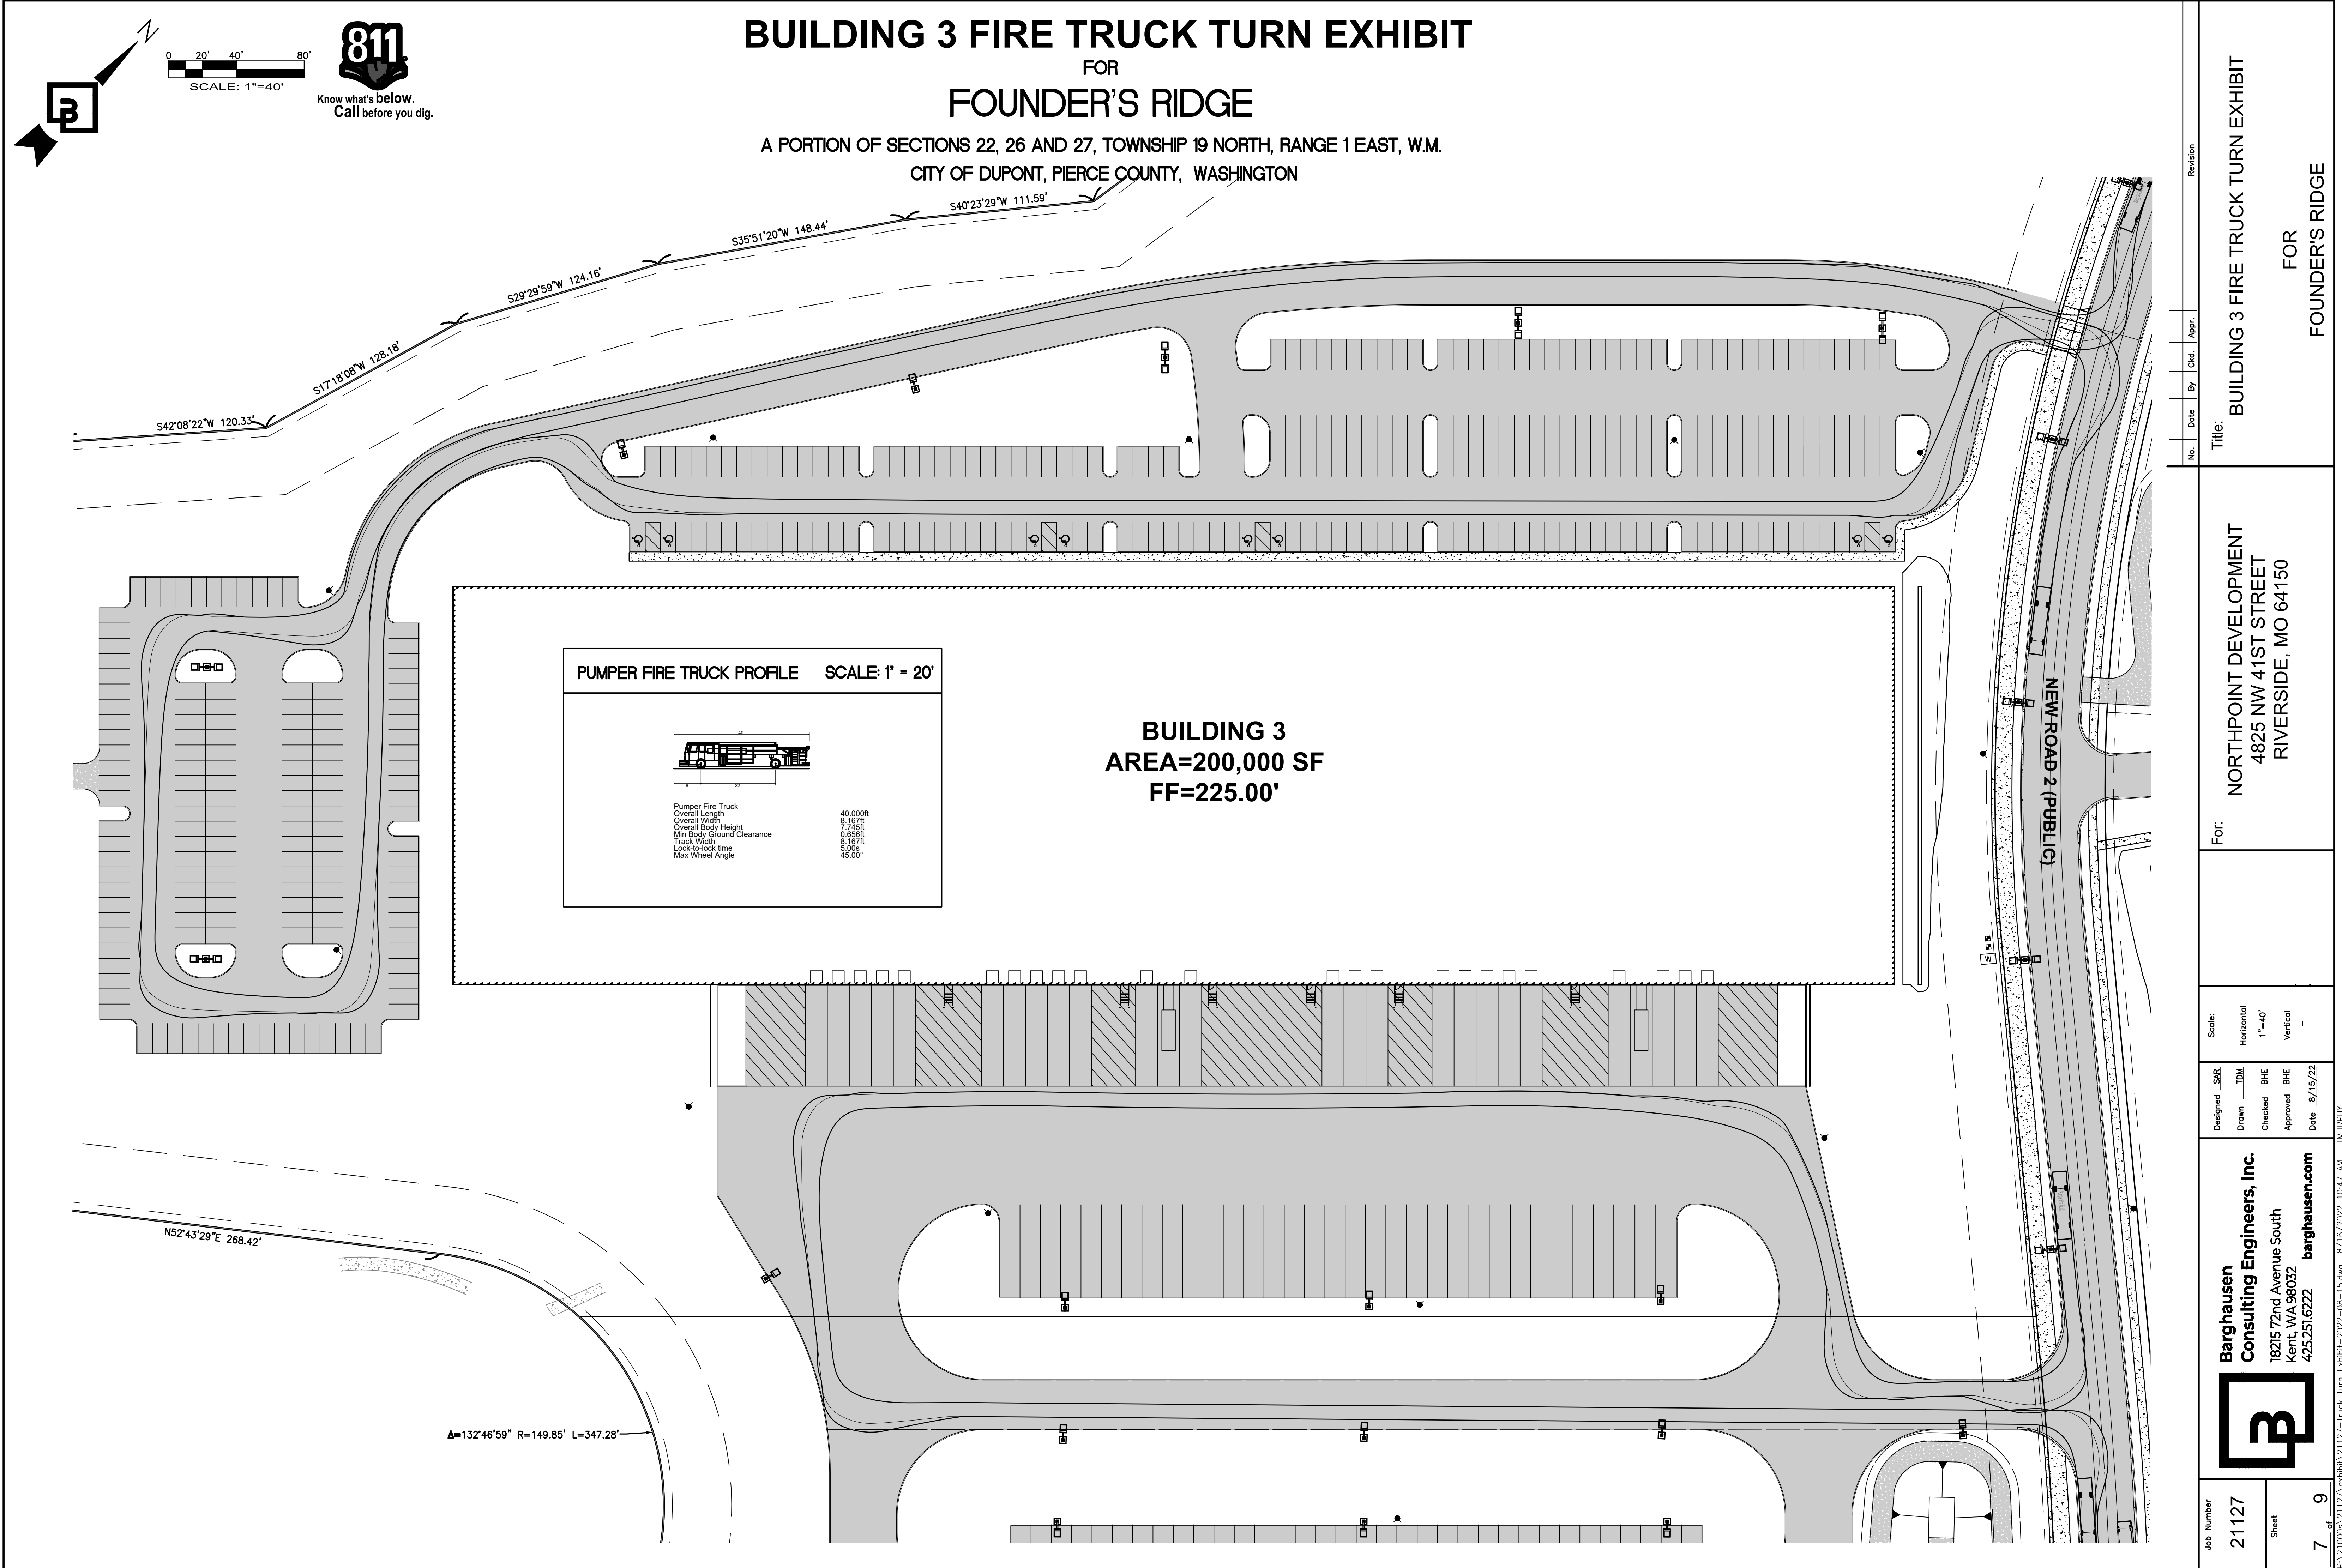

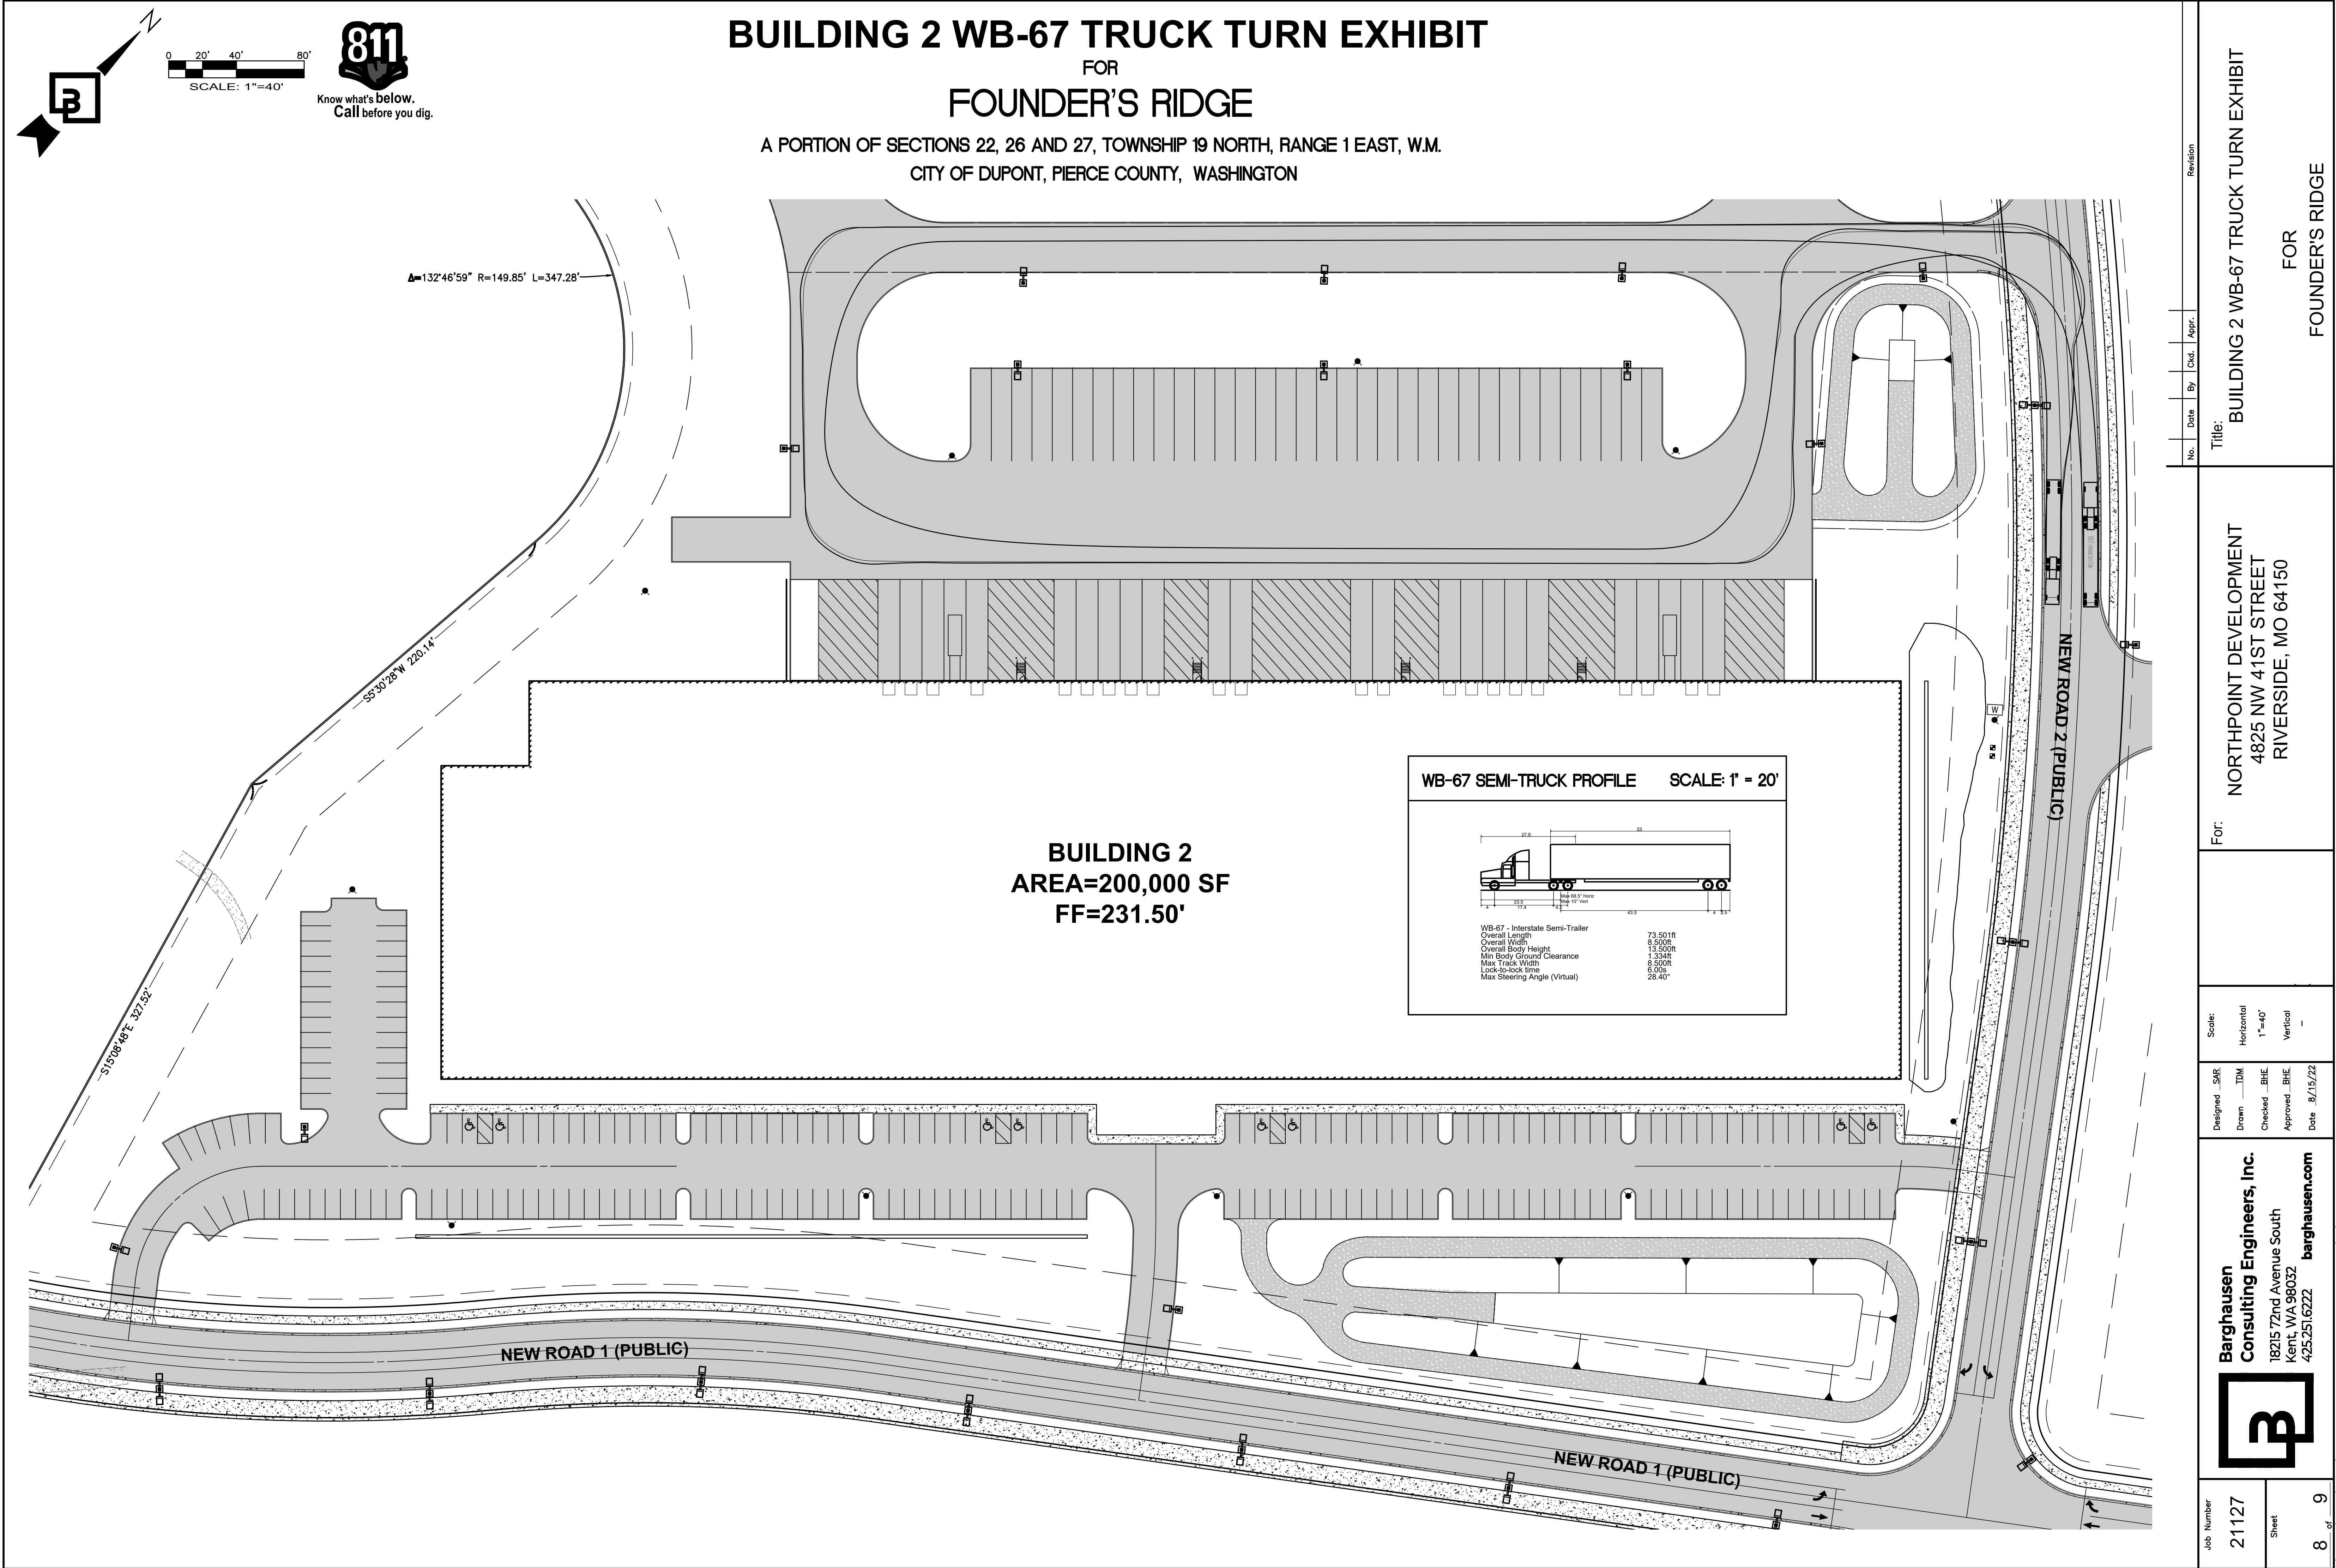

Job Number
21127

Sheet
8 of 9

Barghausen Consulting Engineers, Inc.
18215 72nd Avenue South
Kent, WA 98032
425.251.6222 barghausen.com

Designed	SAR
Drawn	ITM
Checked	BHE
Approved	BHE
Date	8/15/22

For:

NORTHPOINT DEVELOPMENT
4825 NW 41ST STREET
RIVERSIDE, MO 64150

Title:

BUILDING 2 WB-67 TRUCK TURN EXHIBIT
FOR
FOUNDER'S RIDGE

Revision

No.	Date	By	Chd.	Appr.
-----	------	----	------	-------

